





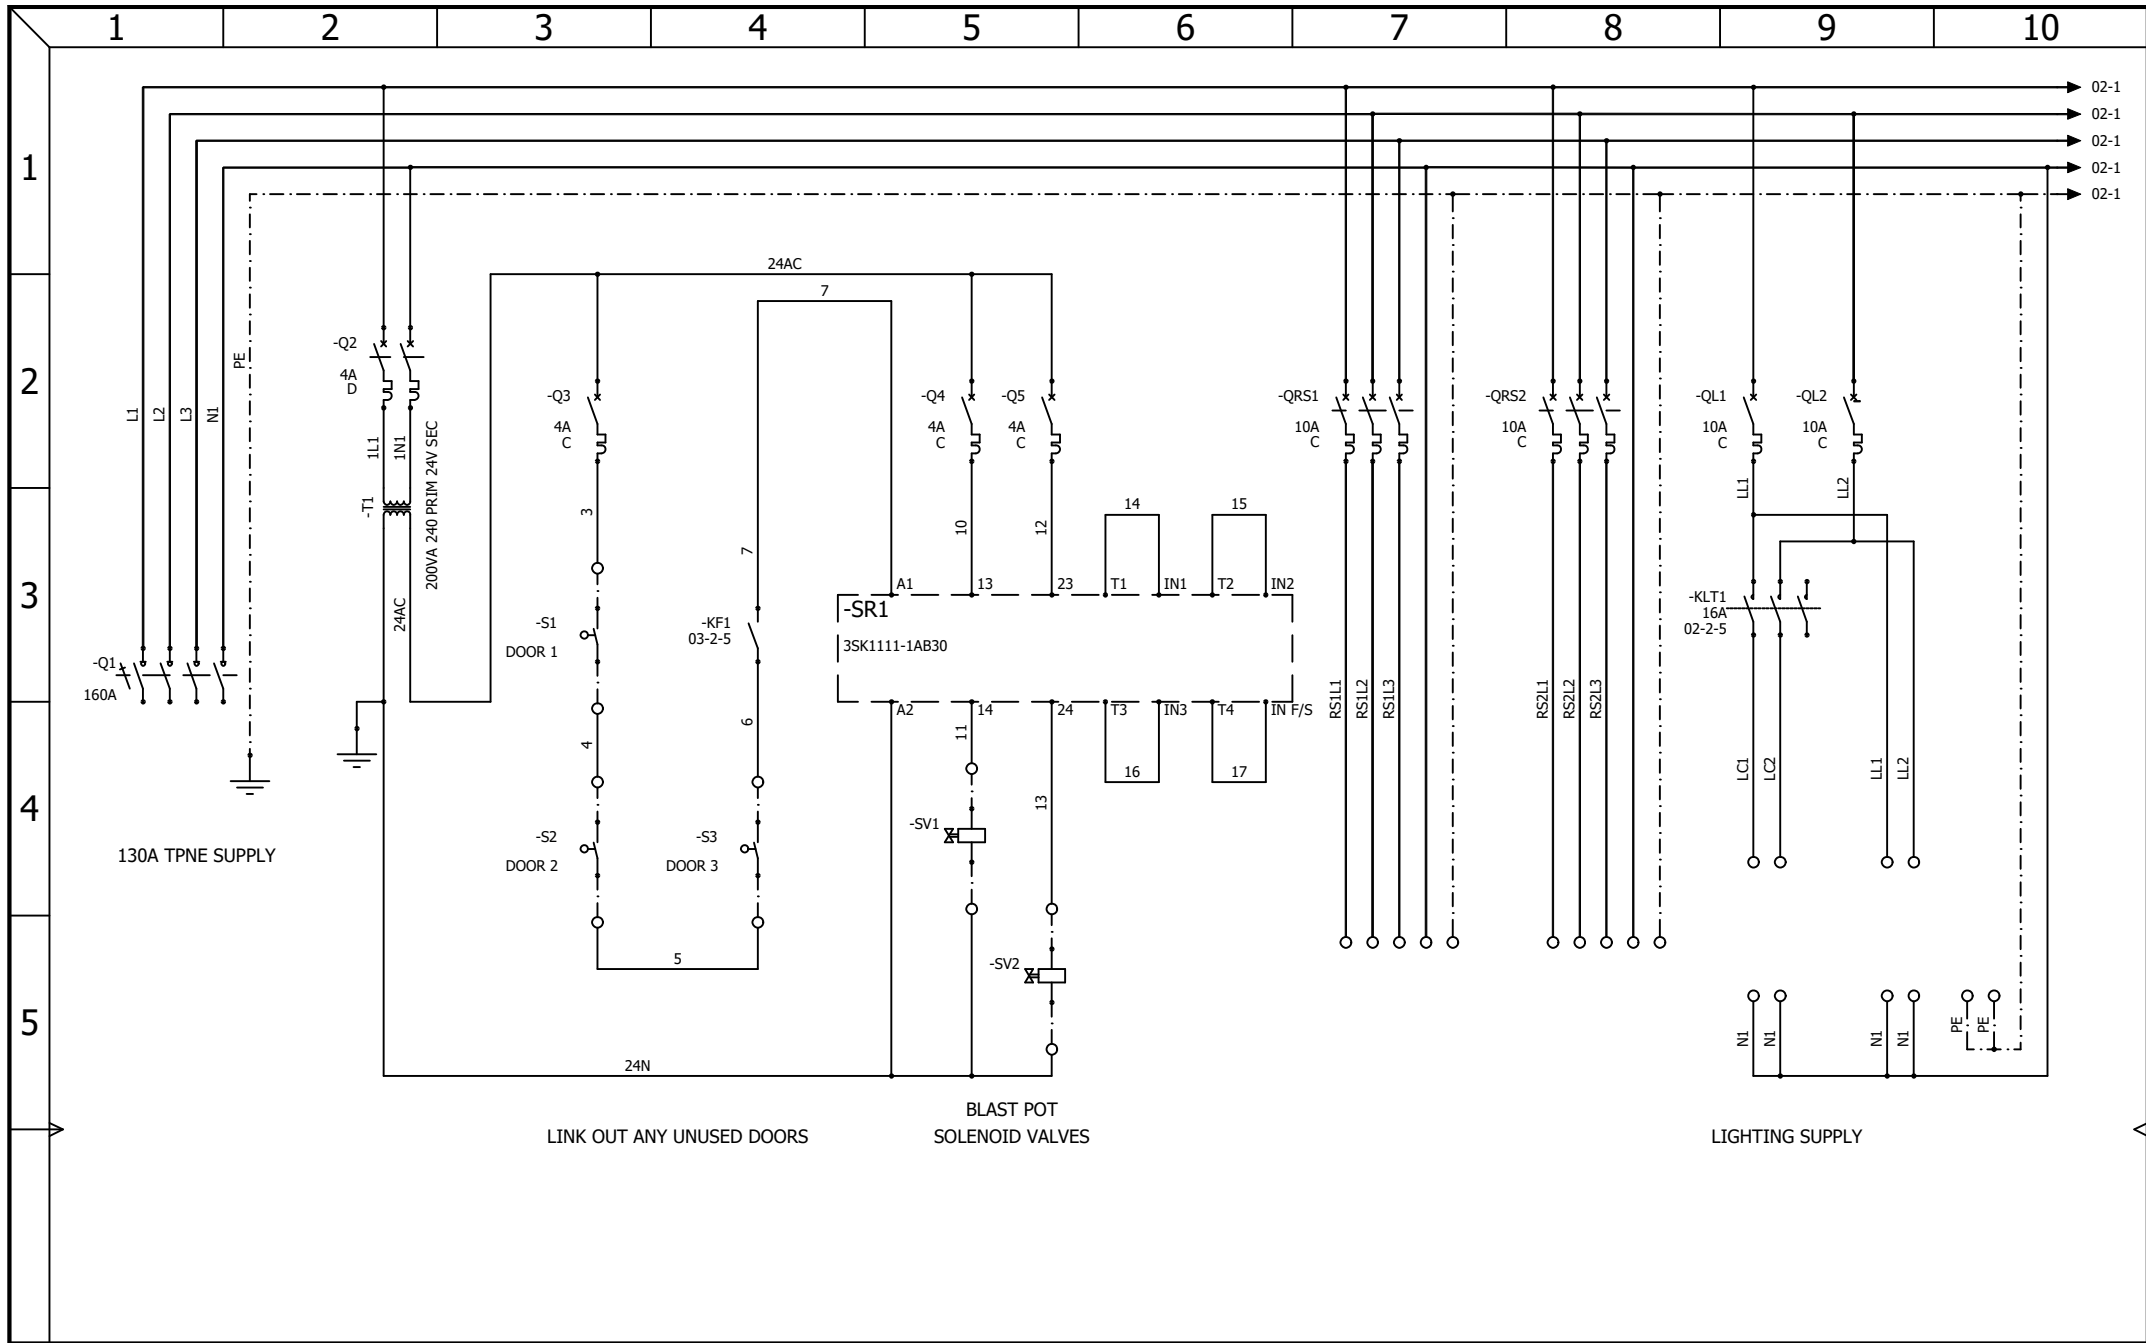

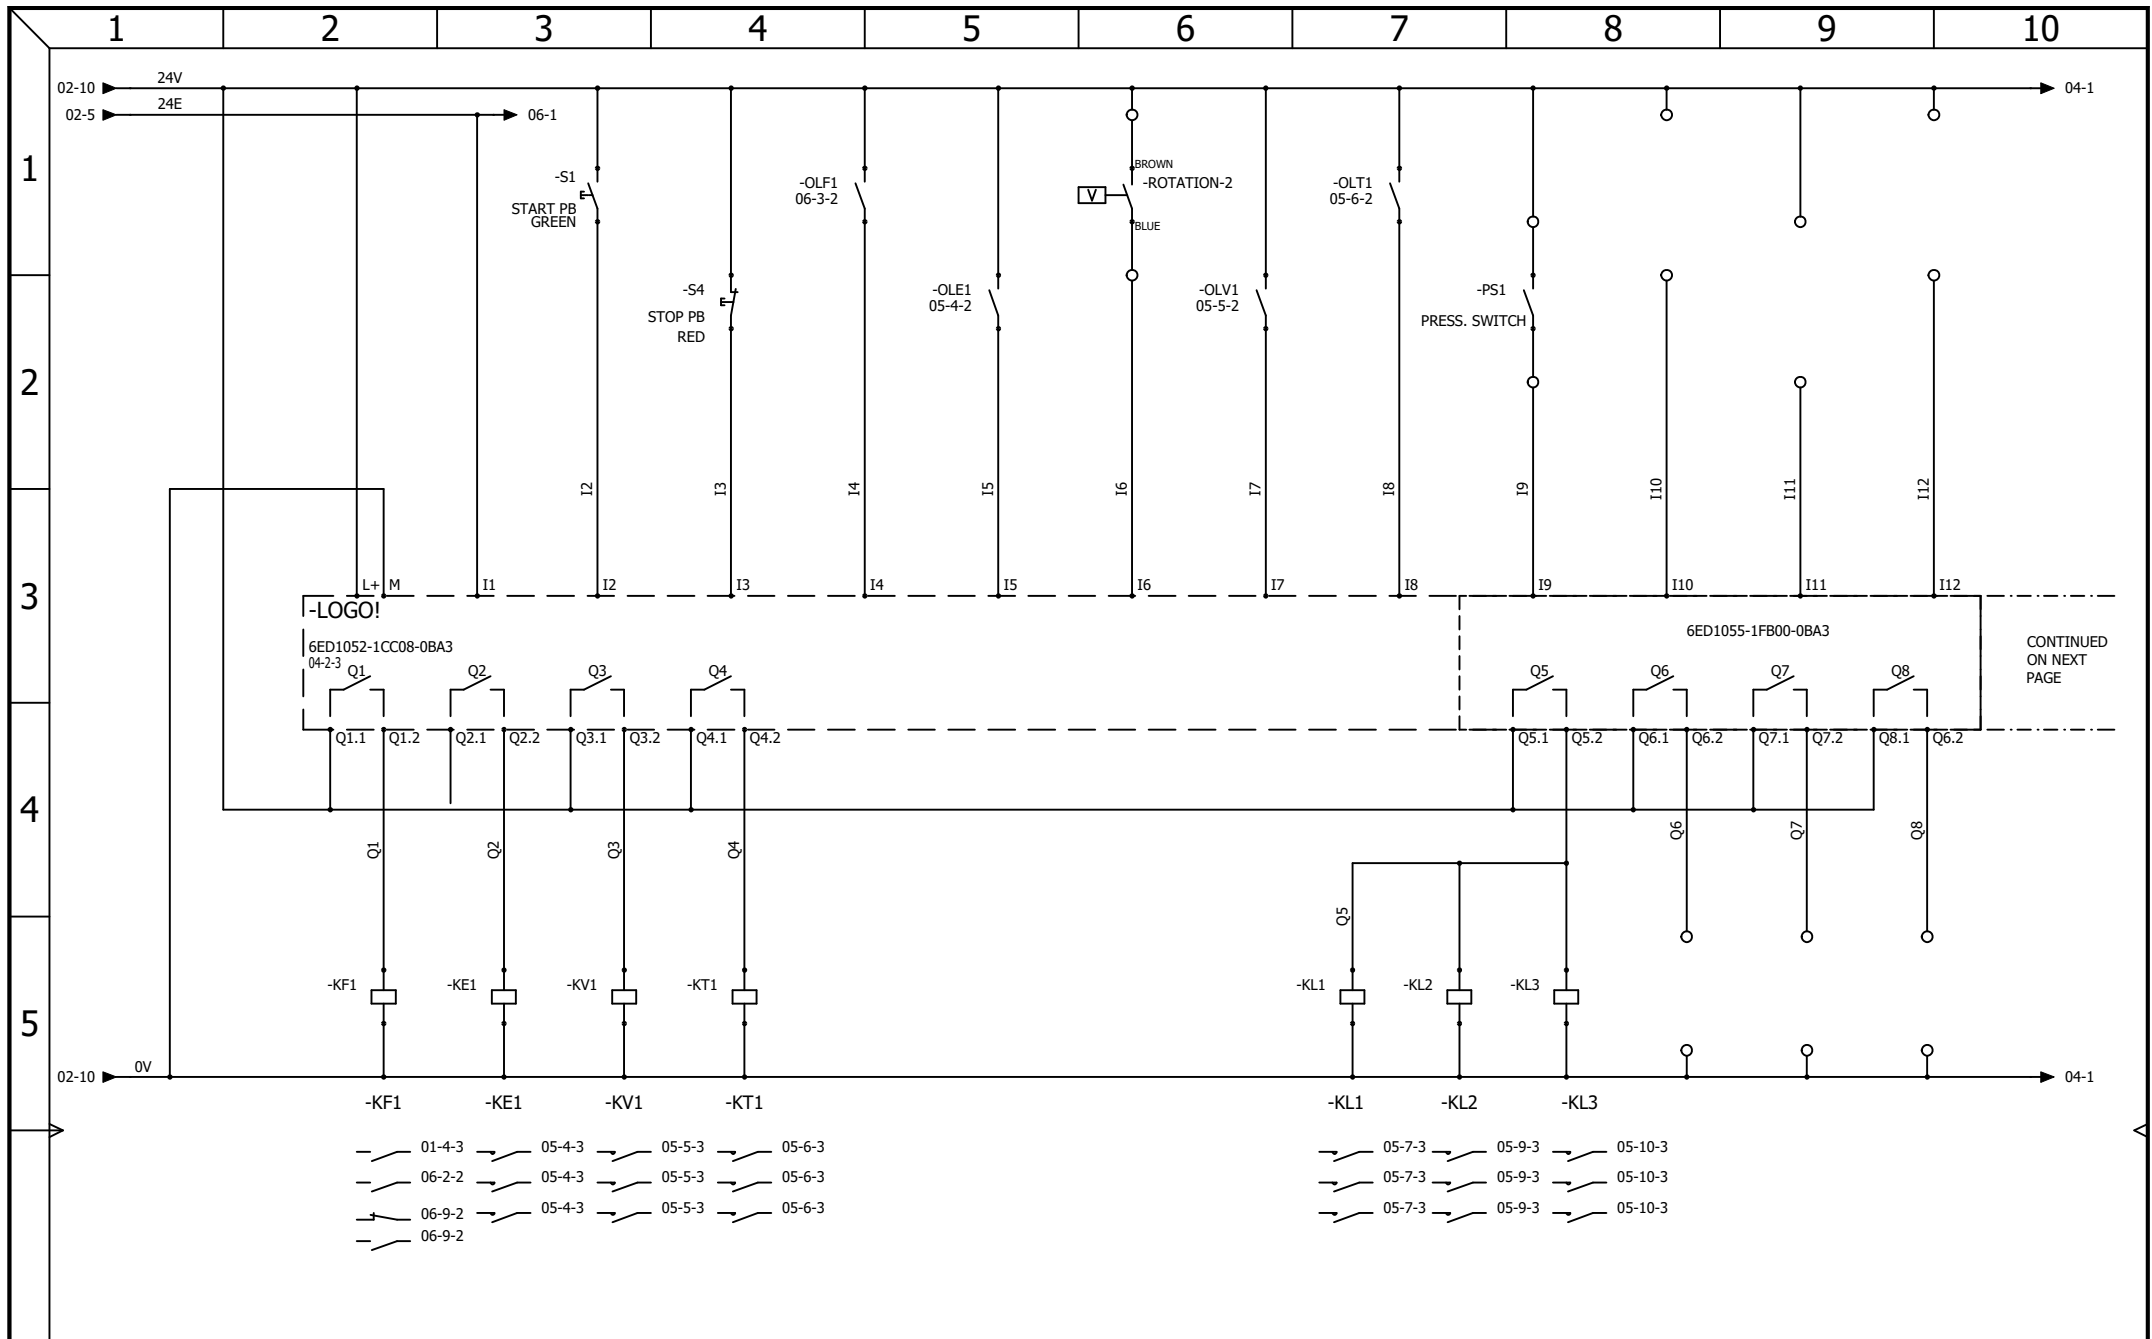

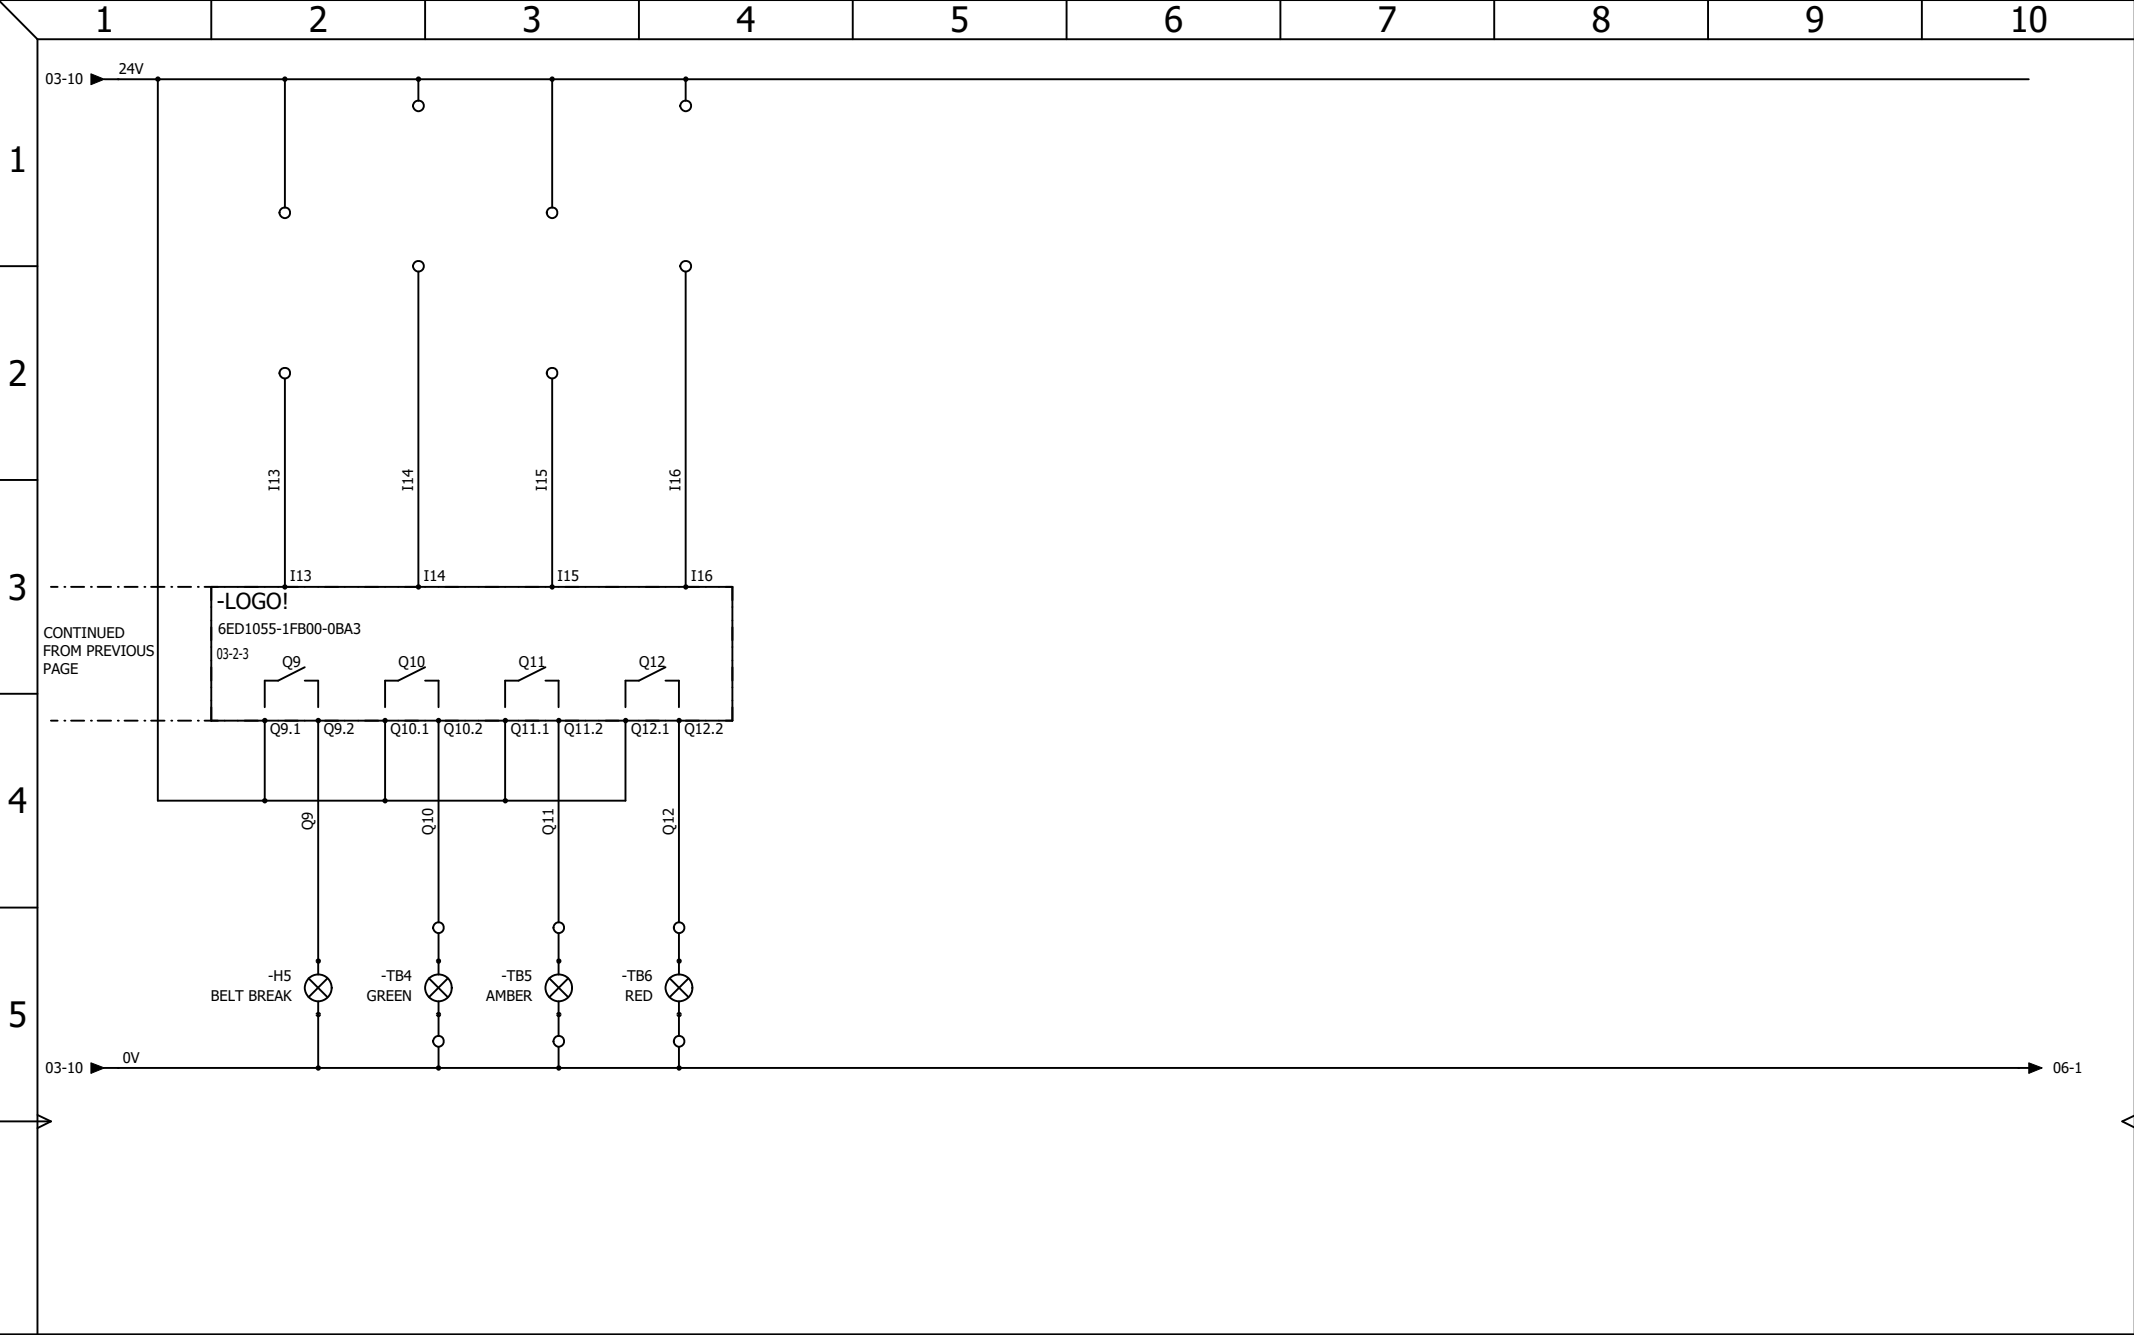

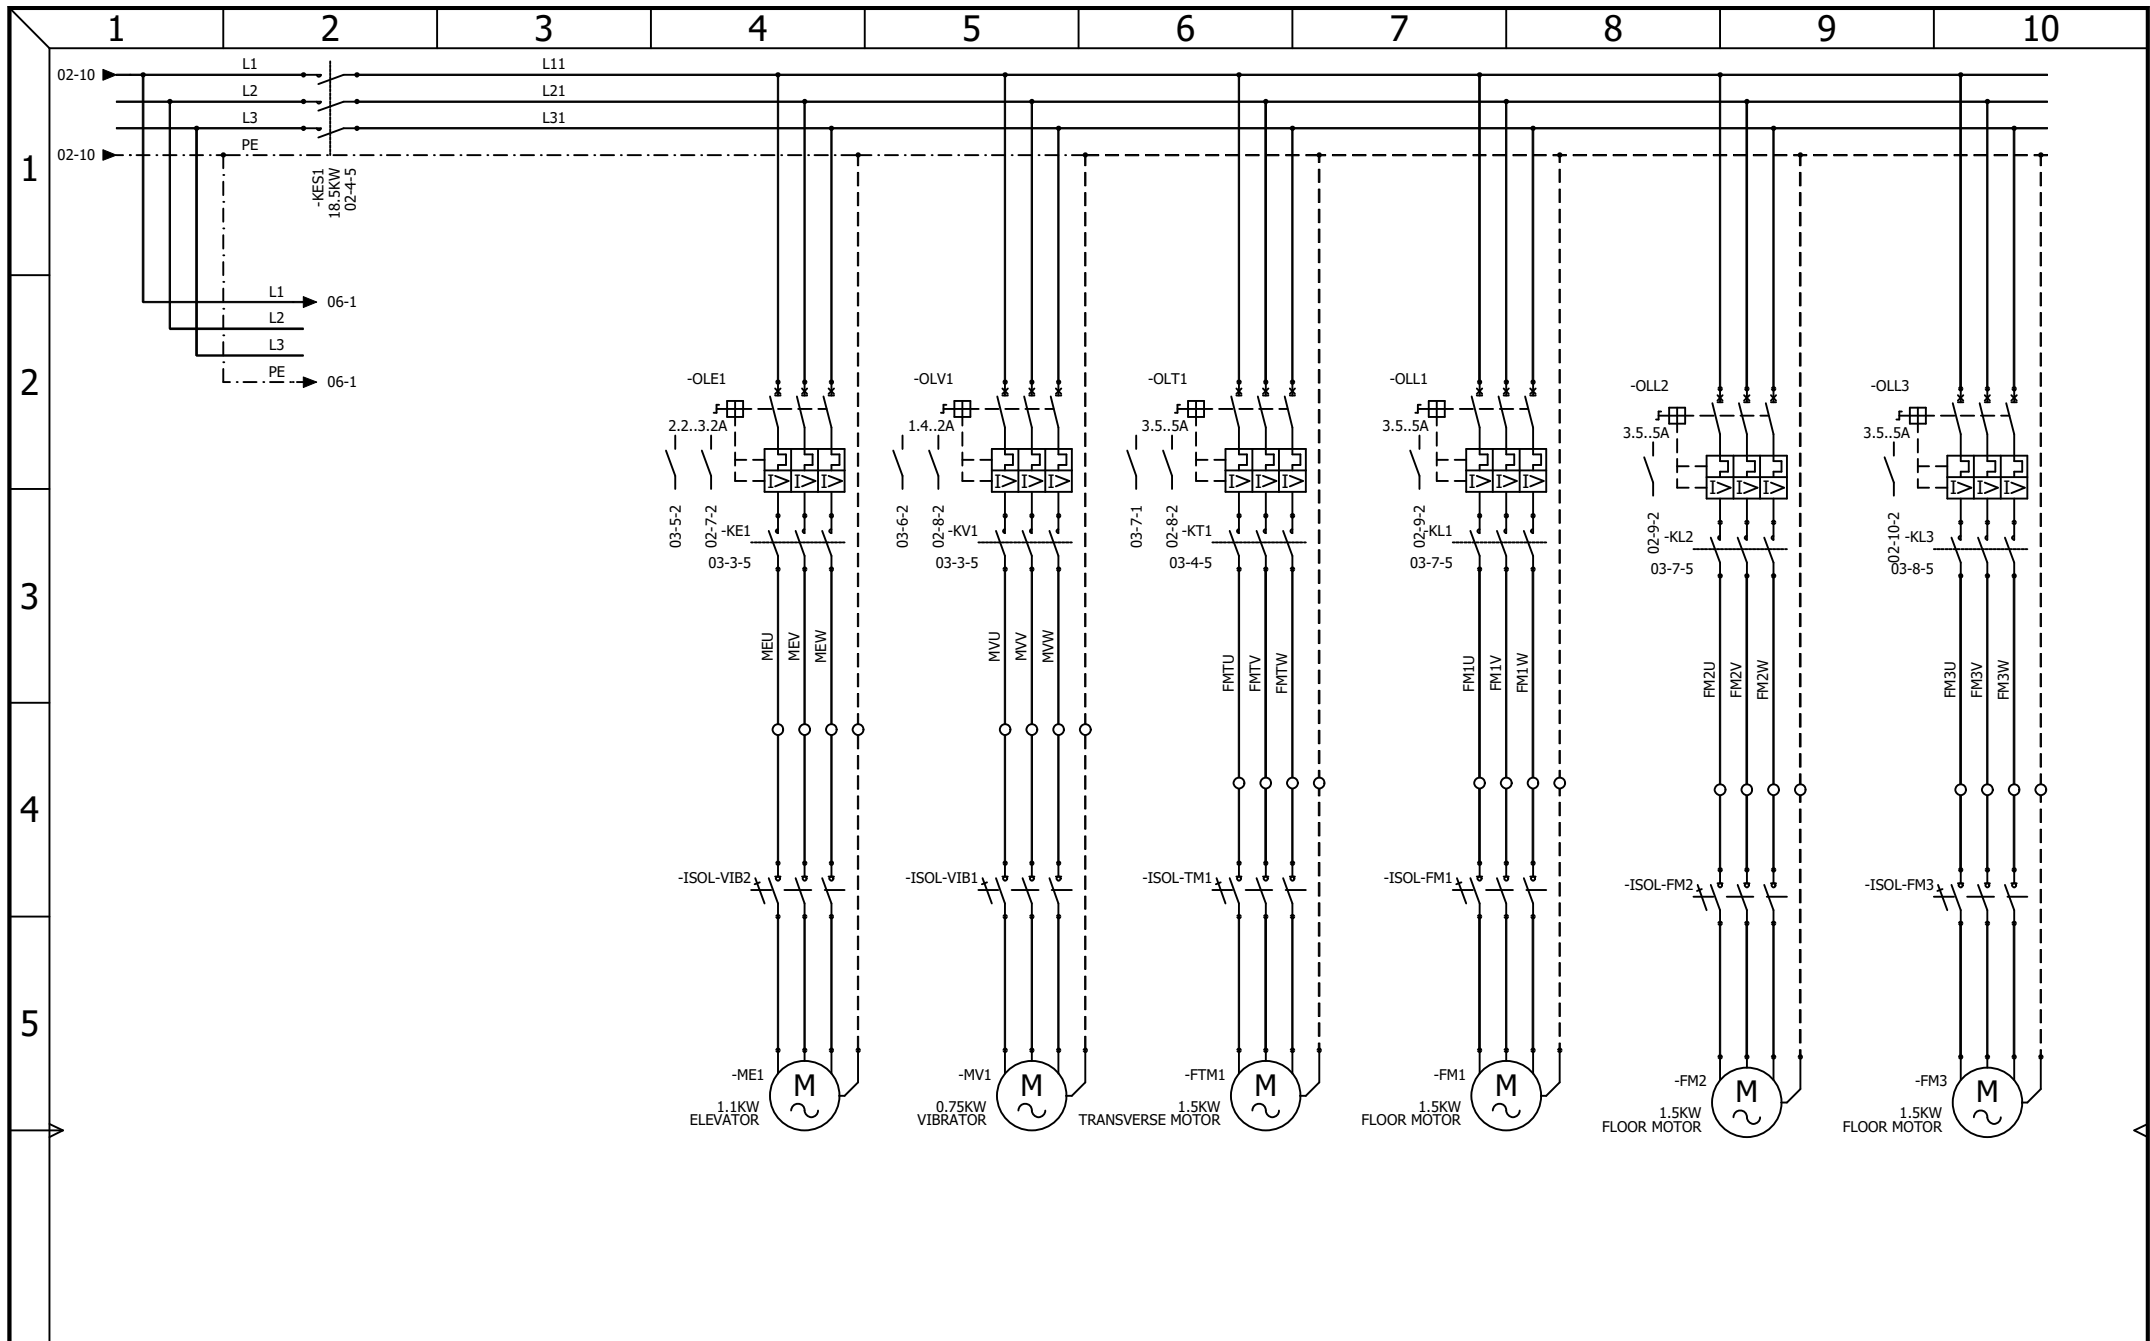

AAC Technical Services Ltd
Unit 2, Brunel Business Court
Brunel Way, Thetford, Norfolk IP24 1HP

CONTRACT: AIRBLAST - WABTEC KEYING IN BLASTBOOTH 2631

LOCATION: +L1

EXTRACTION MOTORS

Main electrical closet

REVISION				SHEET	
0				5	7
REV.	DATE	NAME	CHANGES		
0	18/08/2026	TW			
DRAWING NUMBER:					

