1	2	3	4	5	6	7	8	9	10

NORTH MUSIC TRUST

GLASSHOUSE

SAGE ONE

LX TRUSS 2

MAIN PANEL

2578

AAC Technical Services Ltd
Unit 2, Brunel Business Court
Brunel Way, Thetford, Norfolk IP24 1HP

LX TRUSS 2 MAIN PANEL
COVER

REV.	DATE	NAME	CHANGES
0	20/04/2026	TW	

REVISION 0

SCHEME 01

CONTRACT: GLASSHOUSE - SAGE ONE

LOCATION: +L9 LX TRUSS 2

User data 1

User data 2

5-LX TRUSS 1 MAIN PANEL

Drawing	Description	Function	Location	Revision	Date	Created by
01	COVER	=F1	+L8	0	29/03/2026	TW
02	Drawings list	=F1	+L8	0	31/03/2026	TW
03	POWER DISTRIBUTION	=F1	+L8	0	30/03/2026	TW
04	INVERTER SUPPLY	=F1	+L8	0	30/03/2026	TW
05	MOTOR 1 AND BRAKE CONTROL	=F1	+L8	0	30/03/2026	TW
06	MOTOR 2 AND BRAKE CONTROL	=F1	+L8	0	30/03/2026	TW
07	MANUAL - SAFETY SWITCH OVER	=F1	+L8	0	19/04/2026	TW
08	INVERTER CONTROL	=F1	+L8	0	19/04/2026	TW
09	PANEL NETWORK	=F1	+L8	0	30/03/2026	TW
10	PLC IO LAYOUT	=F1	+L8	0	30/03/2026	TW
11	FAILSAFE DIGITAL INPUTS 1	=F1	+L8	0	30/03/2026	TW
12	FAILSAFE DIGITAL INPUTS 2	=F1	+L8	0	30/03/2026	TW
13	FAILSAFE DIGITAL INPUTS 3	=F1	+L8	0	30/03/2026	TW
14	FAILSAFE DIGTIAL OUTPUTS 1	=F1	+L8	0	30/03/2026	TW
18	FAILSAFE DIGTIAL OUTPUTS 2	=F1	+L8	0	19/04/2026	TW
15	DIGITAL INPUTS 1	=F1	+L8	0	31/03/2026	TW
16	ENCODER INPUT 1	=F1	+L8	0	31/03/2026	TW
17	PANEL LAYOUT	=F1	+L8	0	31/03/2026	TW

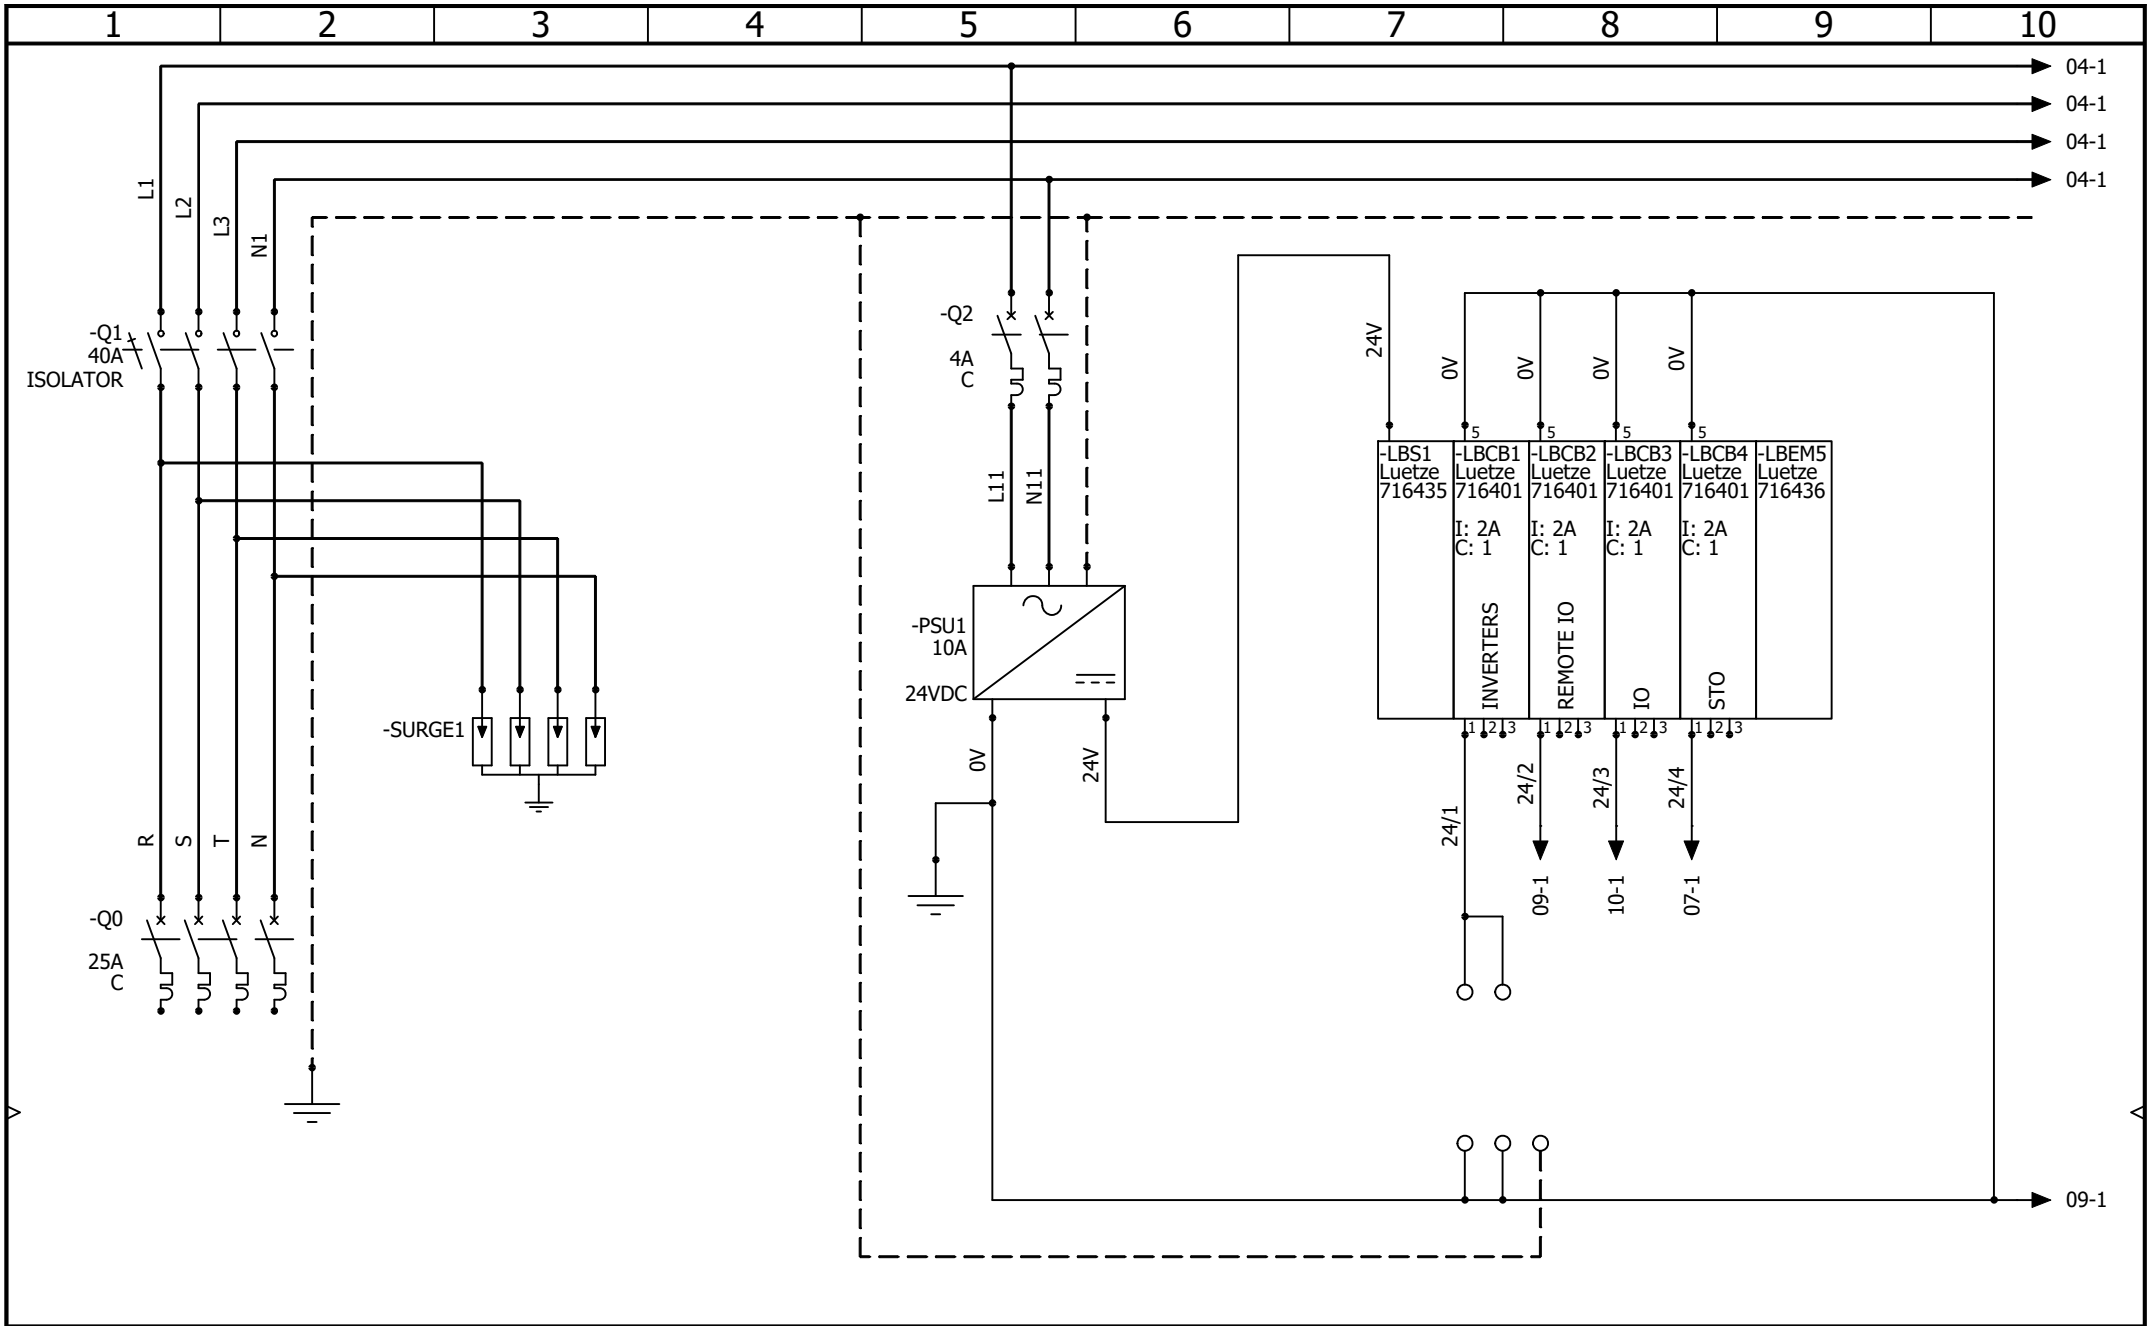

AAC Theatre Systems Unit 2, Brunel Business Court Brunel Way, Thetford, Norfolk IP24 1HP	LX TRUSS 2 MAIN PANEL POWER DISTRIBUTION				REVISION 0
		0	20/04/2026	TW	SCHEME 03
		REV.	DATE	NAME	CHANGES
CONTRACT: GLASSHOUSE - SAGE ONE	LOCATION: +L9 LX TRUSS 2	User data 1		User data 2	

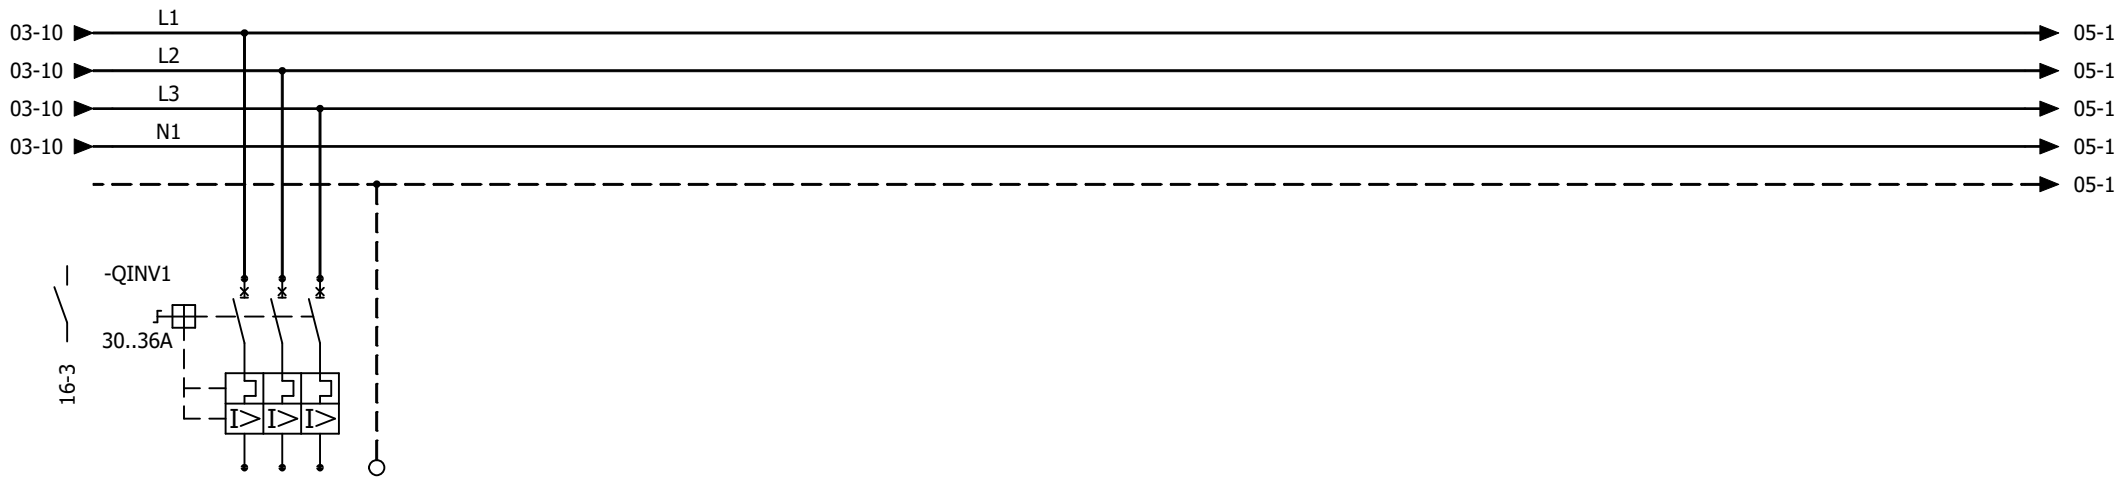

INVERTER
SUPPLY PLUG

AAC Technical Services Ltd
Unit 2, Brunel Business Court
Brunel Way, Thetford, Norfolk IP24 1HP

LX TRUSS 2 MAIN PANEL

INVERTER SUPPLY

REV.	DATE	NAME	CHANGES
0	20/04/2026	TW	

User data 1

User data 2

REVISION 0

SCHEME 04

CONTRACT: GLASSHOUSE - SAGE ONE

LOCATION: +L9 LX TRUSS 2

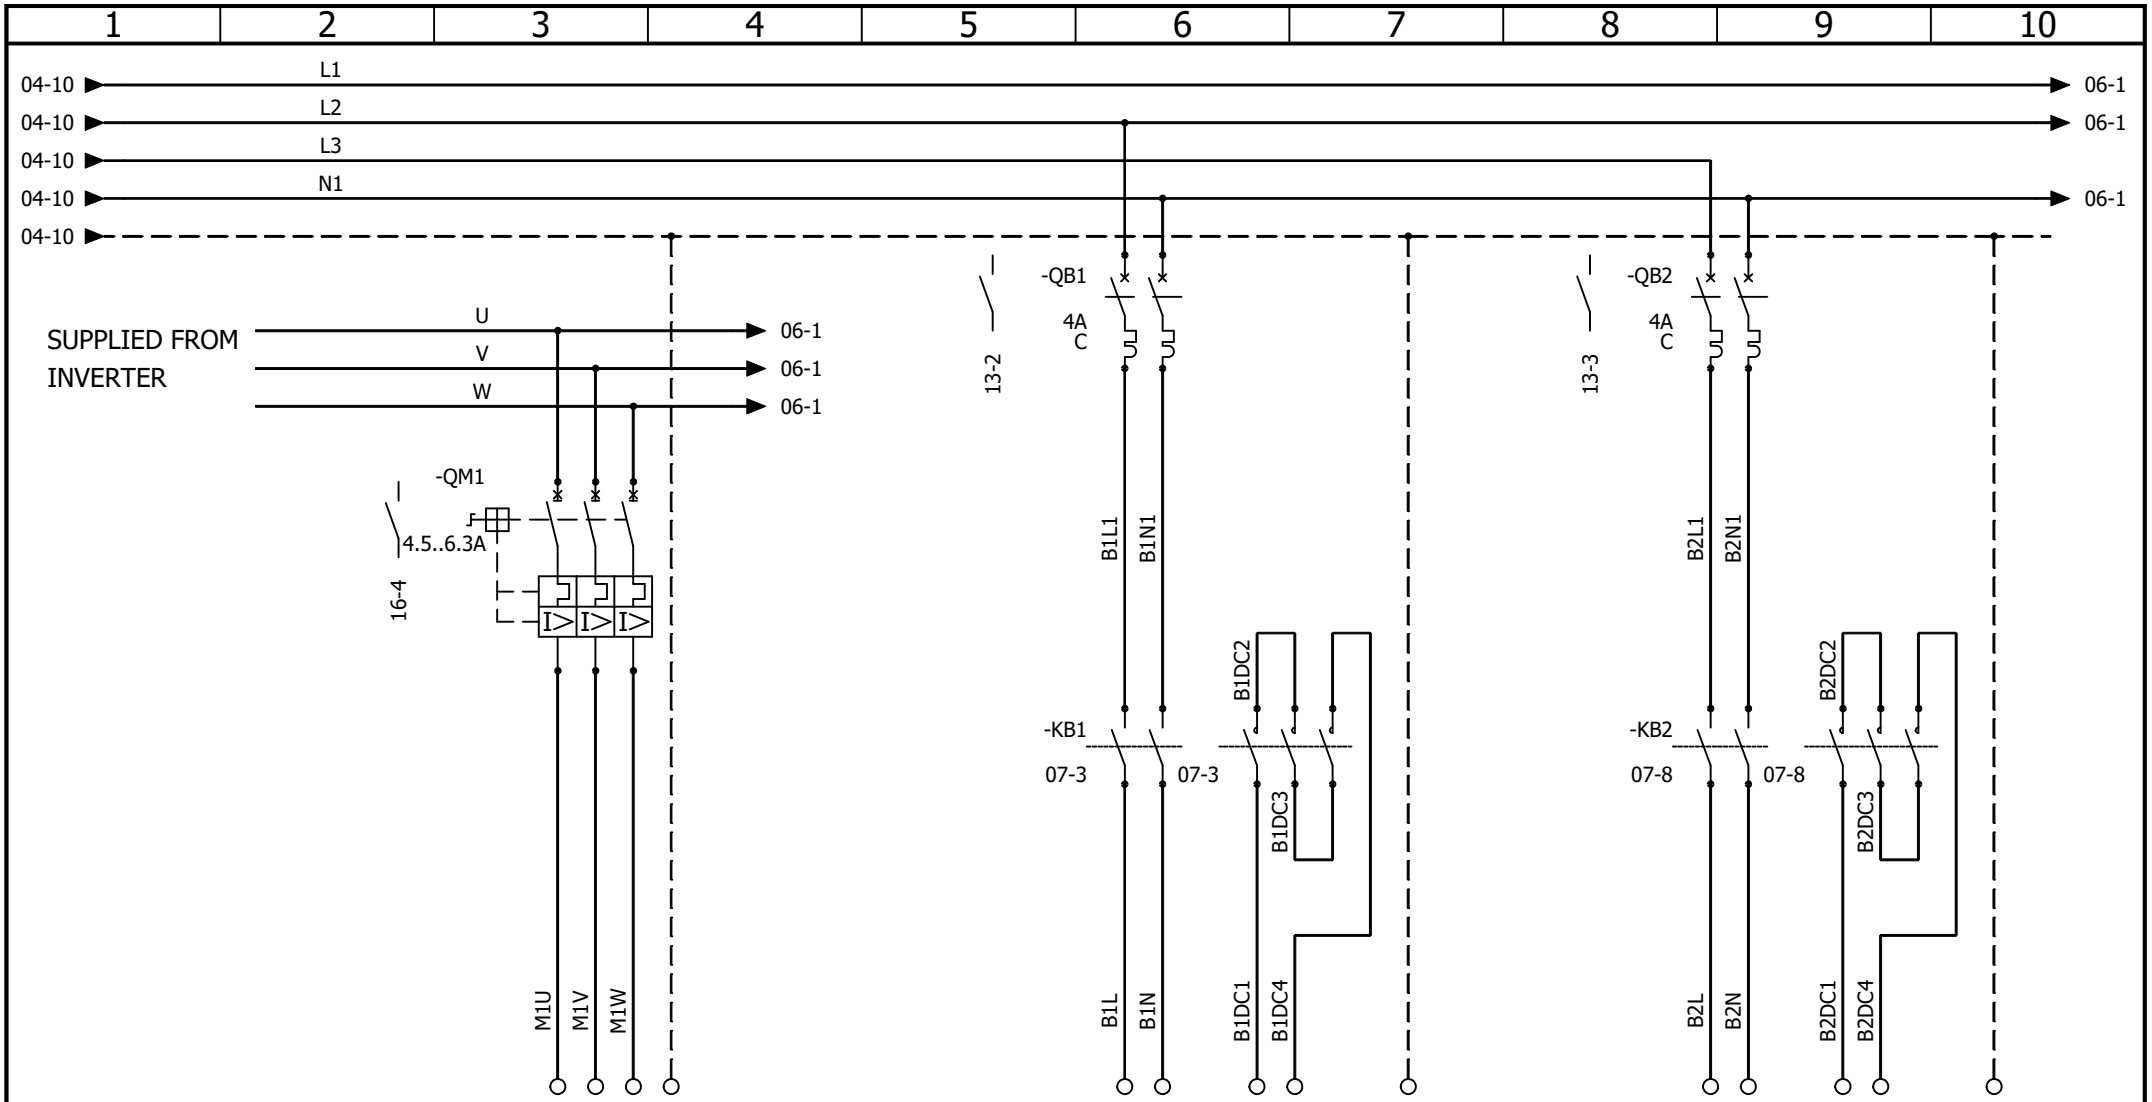

AAC Technical Services Ltd
Unit 2, Brunel Business Court
Brunel Way, Thetford, Norfolk IP24 1HP

LX TRUSS 2 MAIN PANEL

MOTOR 1 AND BRAKE CONTROL

REV.	DATE	NAME	CHANGES
0	20/04/2026	TW	

User data 1

User data 2

REVISION 0

SCHEME 05

CONTRACT: GLASSHOUSE - SAGE ONE

LOCATION: +L9

LX TRUSS 2

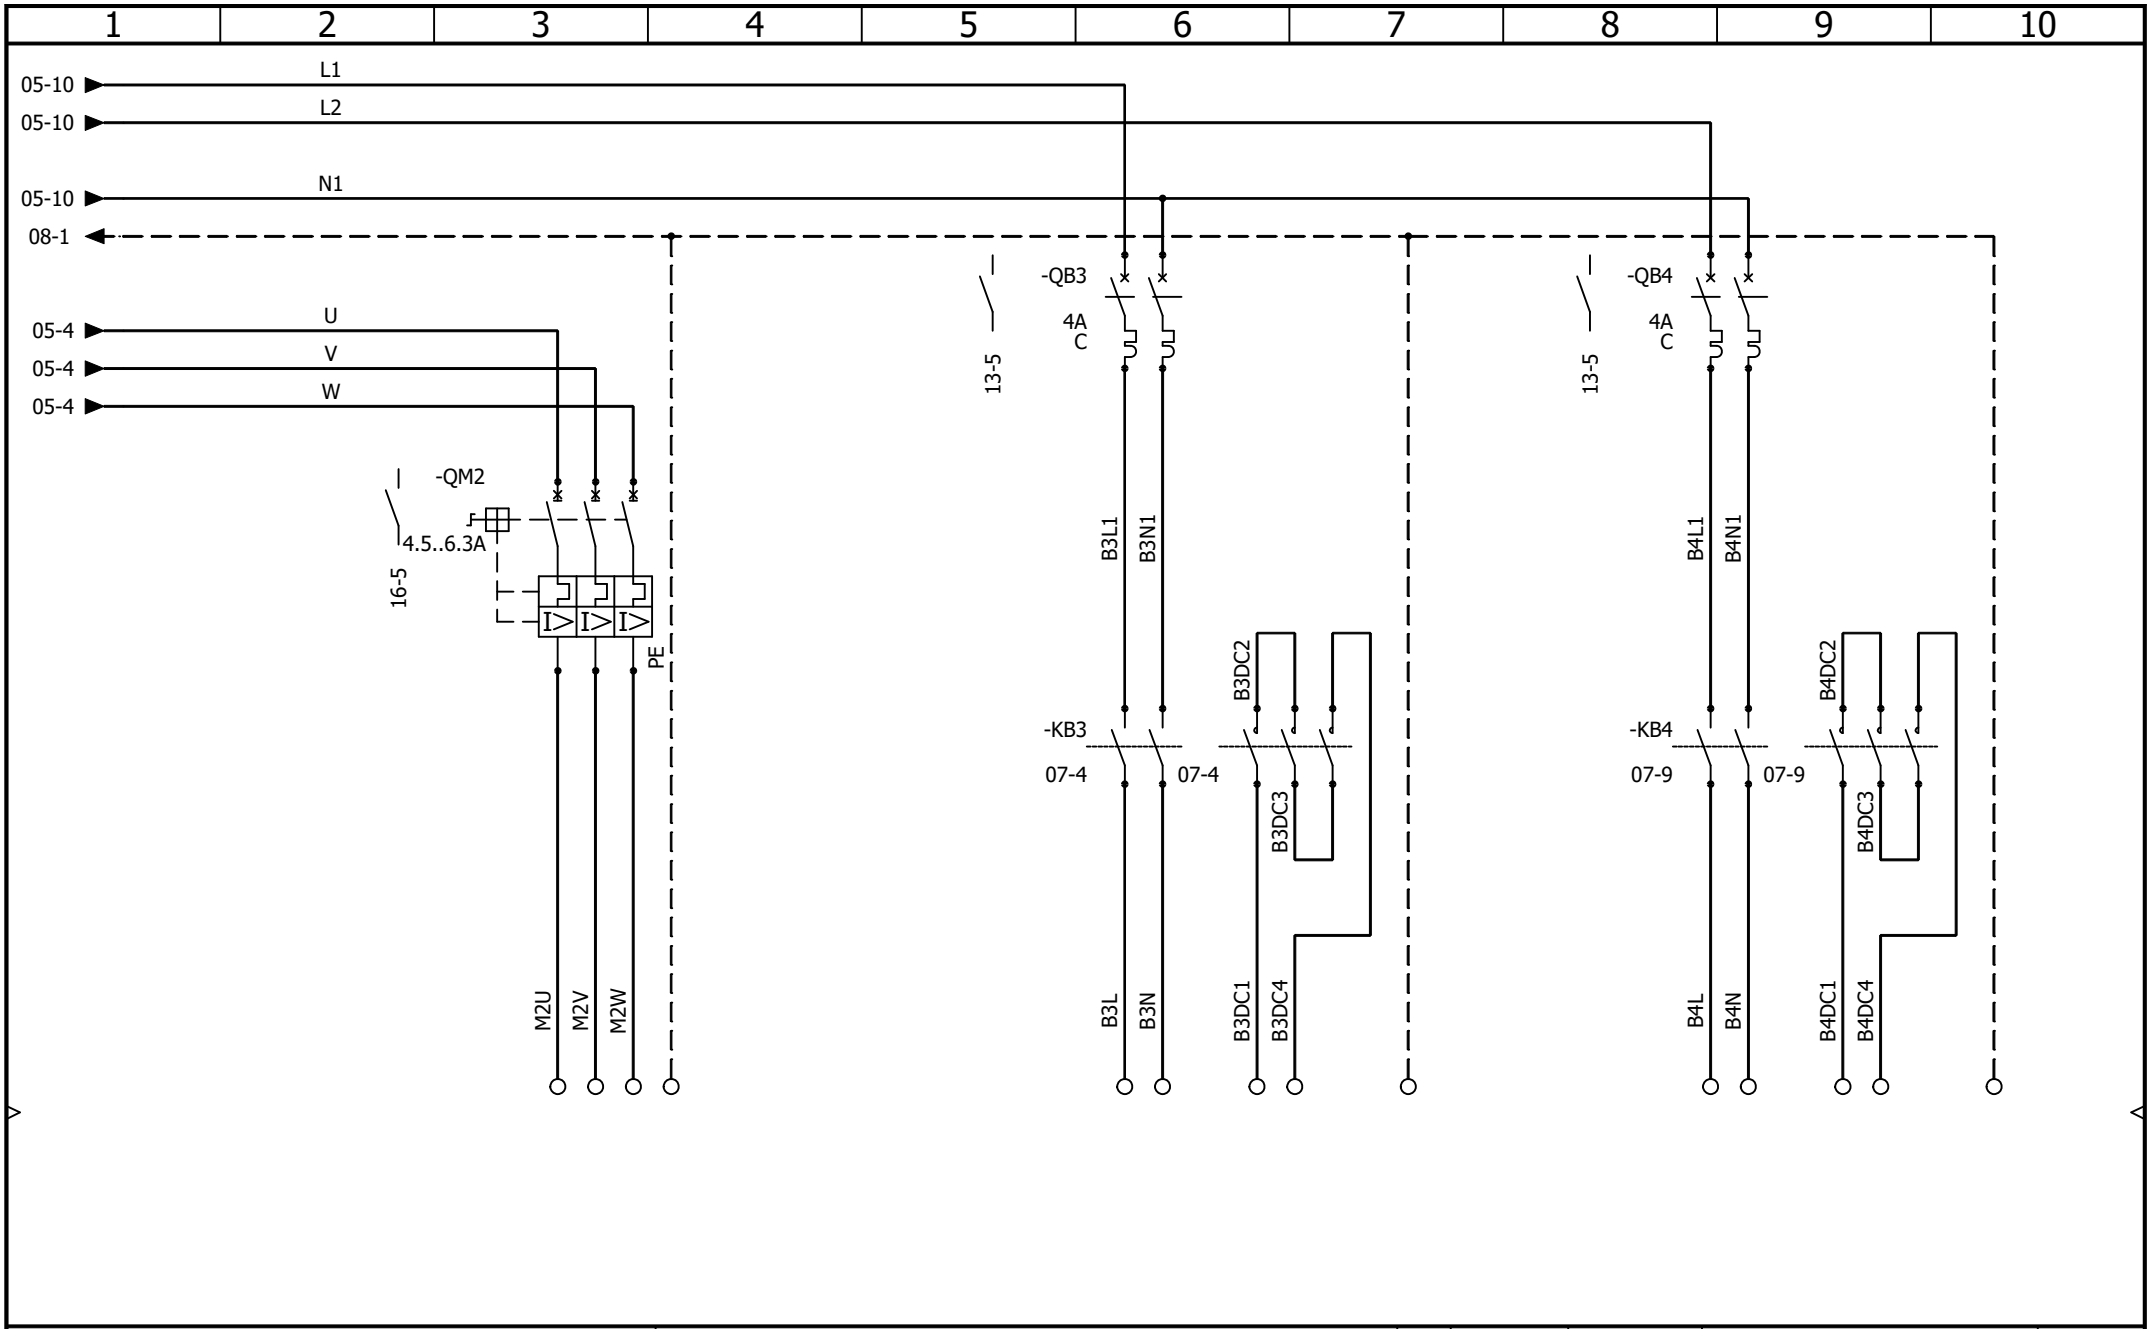

AAC Technical Services Ltd
Unit 2, Brunel Business Court
Brunel Way, Thetford, Norfolk IP24 1HP

LX TRUSS 2 MAIN PANEL
MOTOR 2 AND BRAKE CONTROL

REV.	DATE	NAME	CHANGES
0	20/04/2026	TW	

User data 1

User data 2

REVISION 0

SCHEME 06

CONTRACT: GLASSHOUSE - SAGE ONE

LOCATION: +L9 LX TRUSS 2

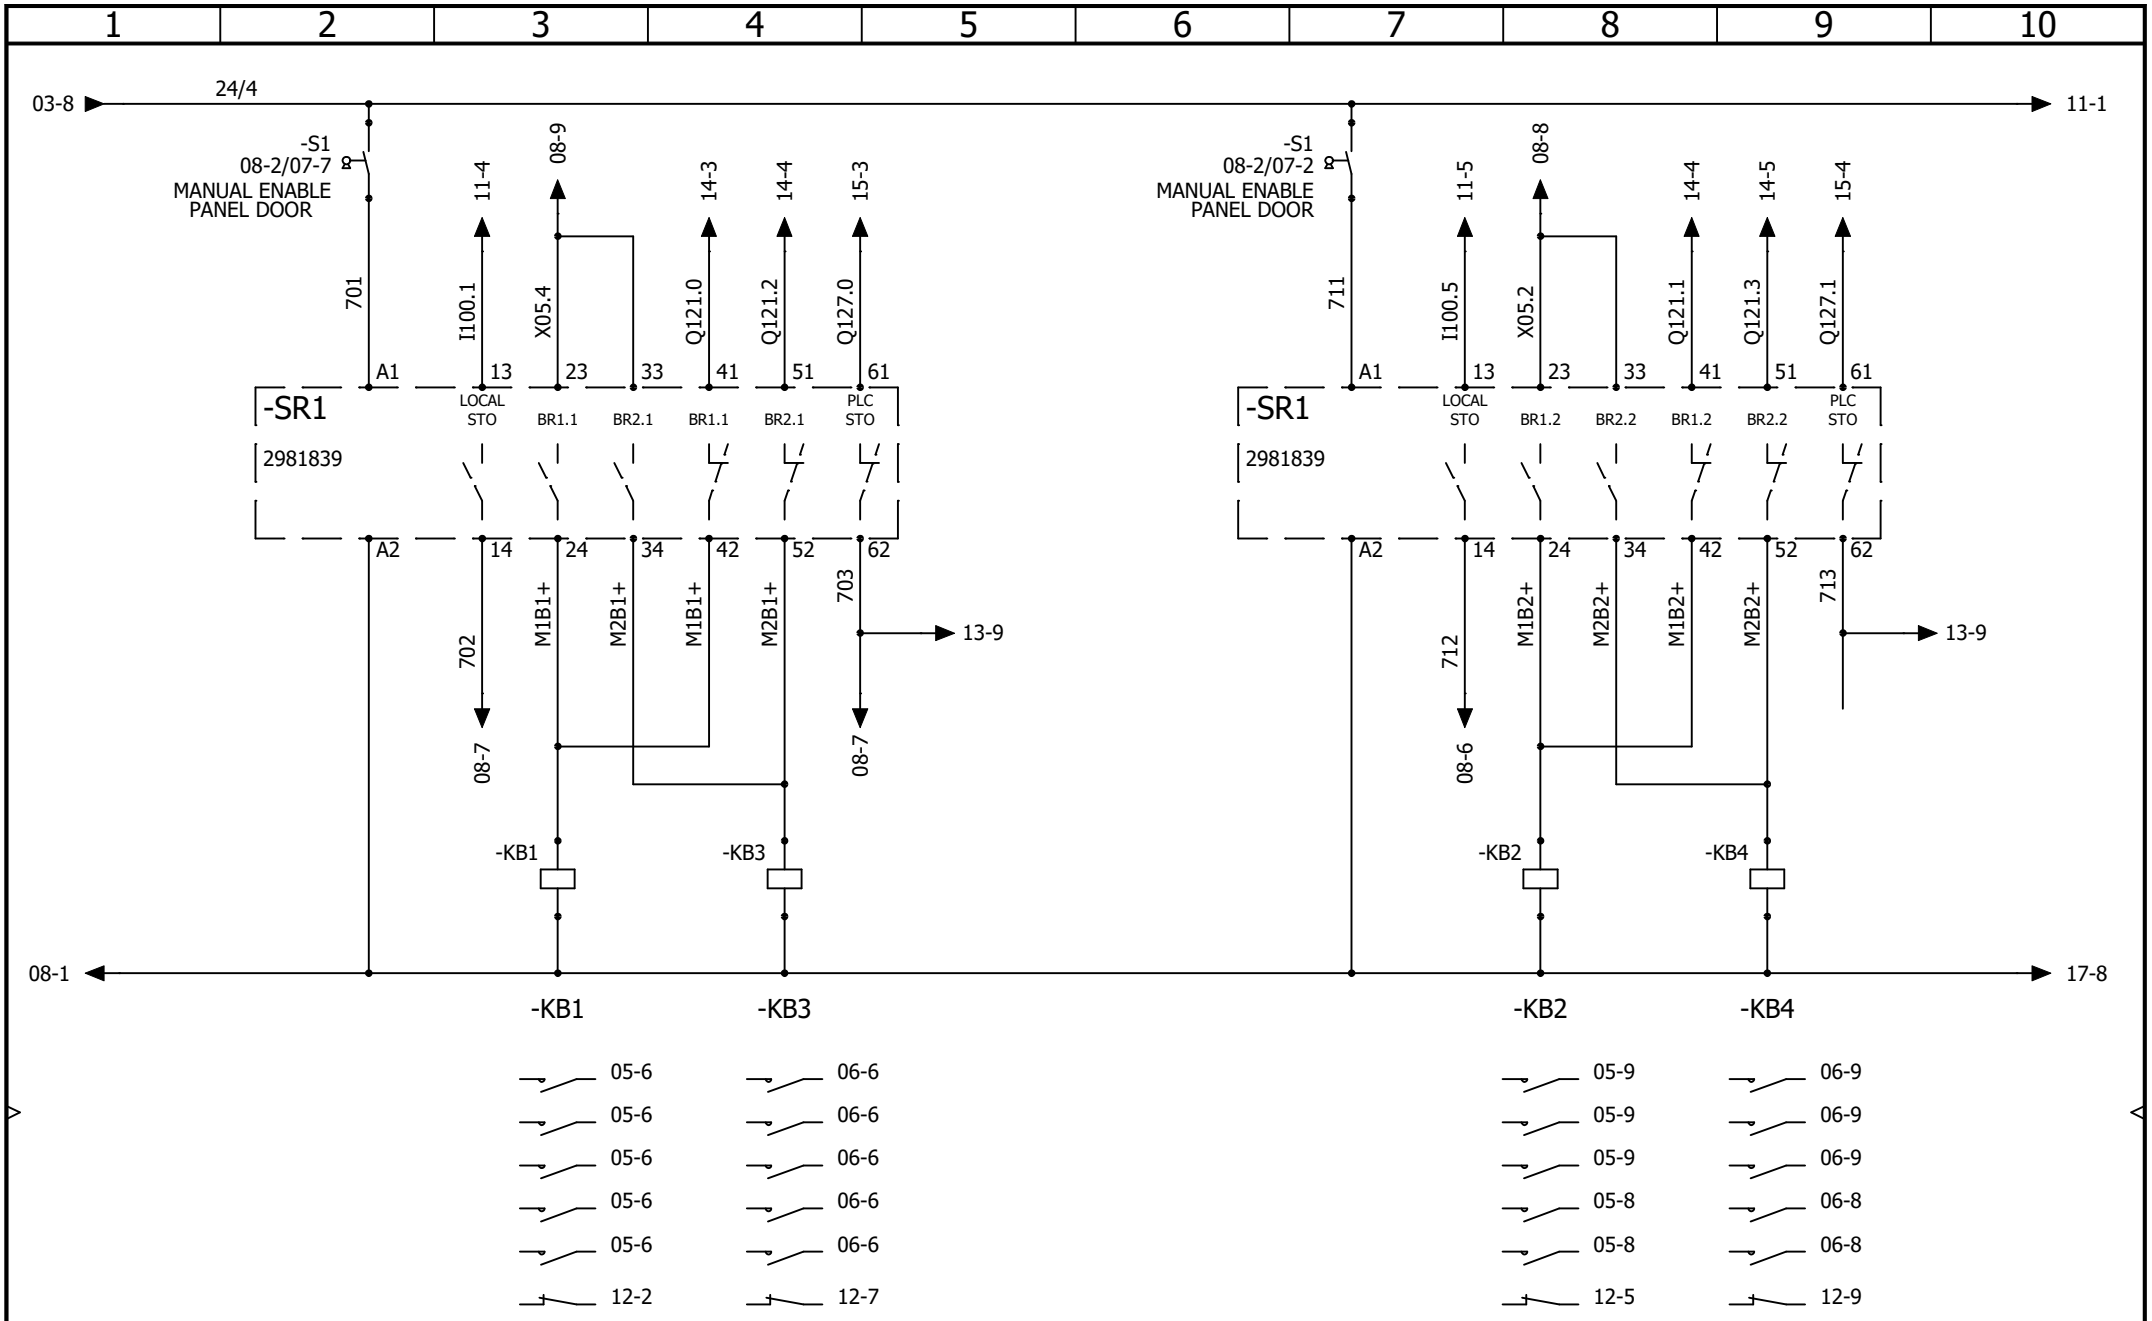

AAC Technical Services Ltd
Unit 2, Brunel Business Court
Brunel Way, Thetford, Norfolk IP24 1HP

LX TRUSS 2 MAIN PANEL

MANUAL - SAFETY SWITCH OVER

REV.	DATE	NAME	CHANGES
0	20/04/2026	TW	

User data 1

User data 2

REVISION 0

SCHEME 07

CONTRACT: GLASSHOUSE - SAGE ONE

LOCATION: +L9 LX TRUSS 2

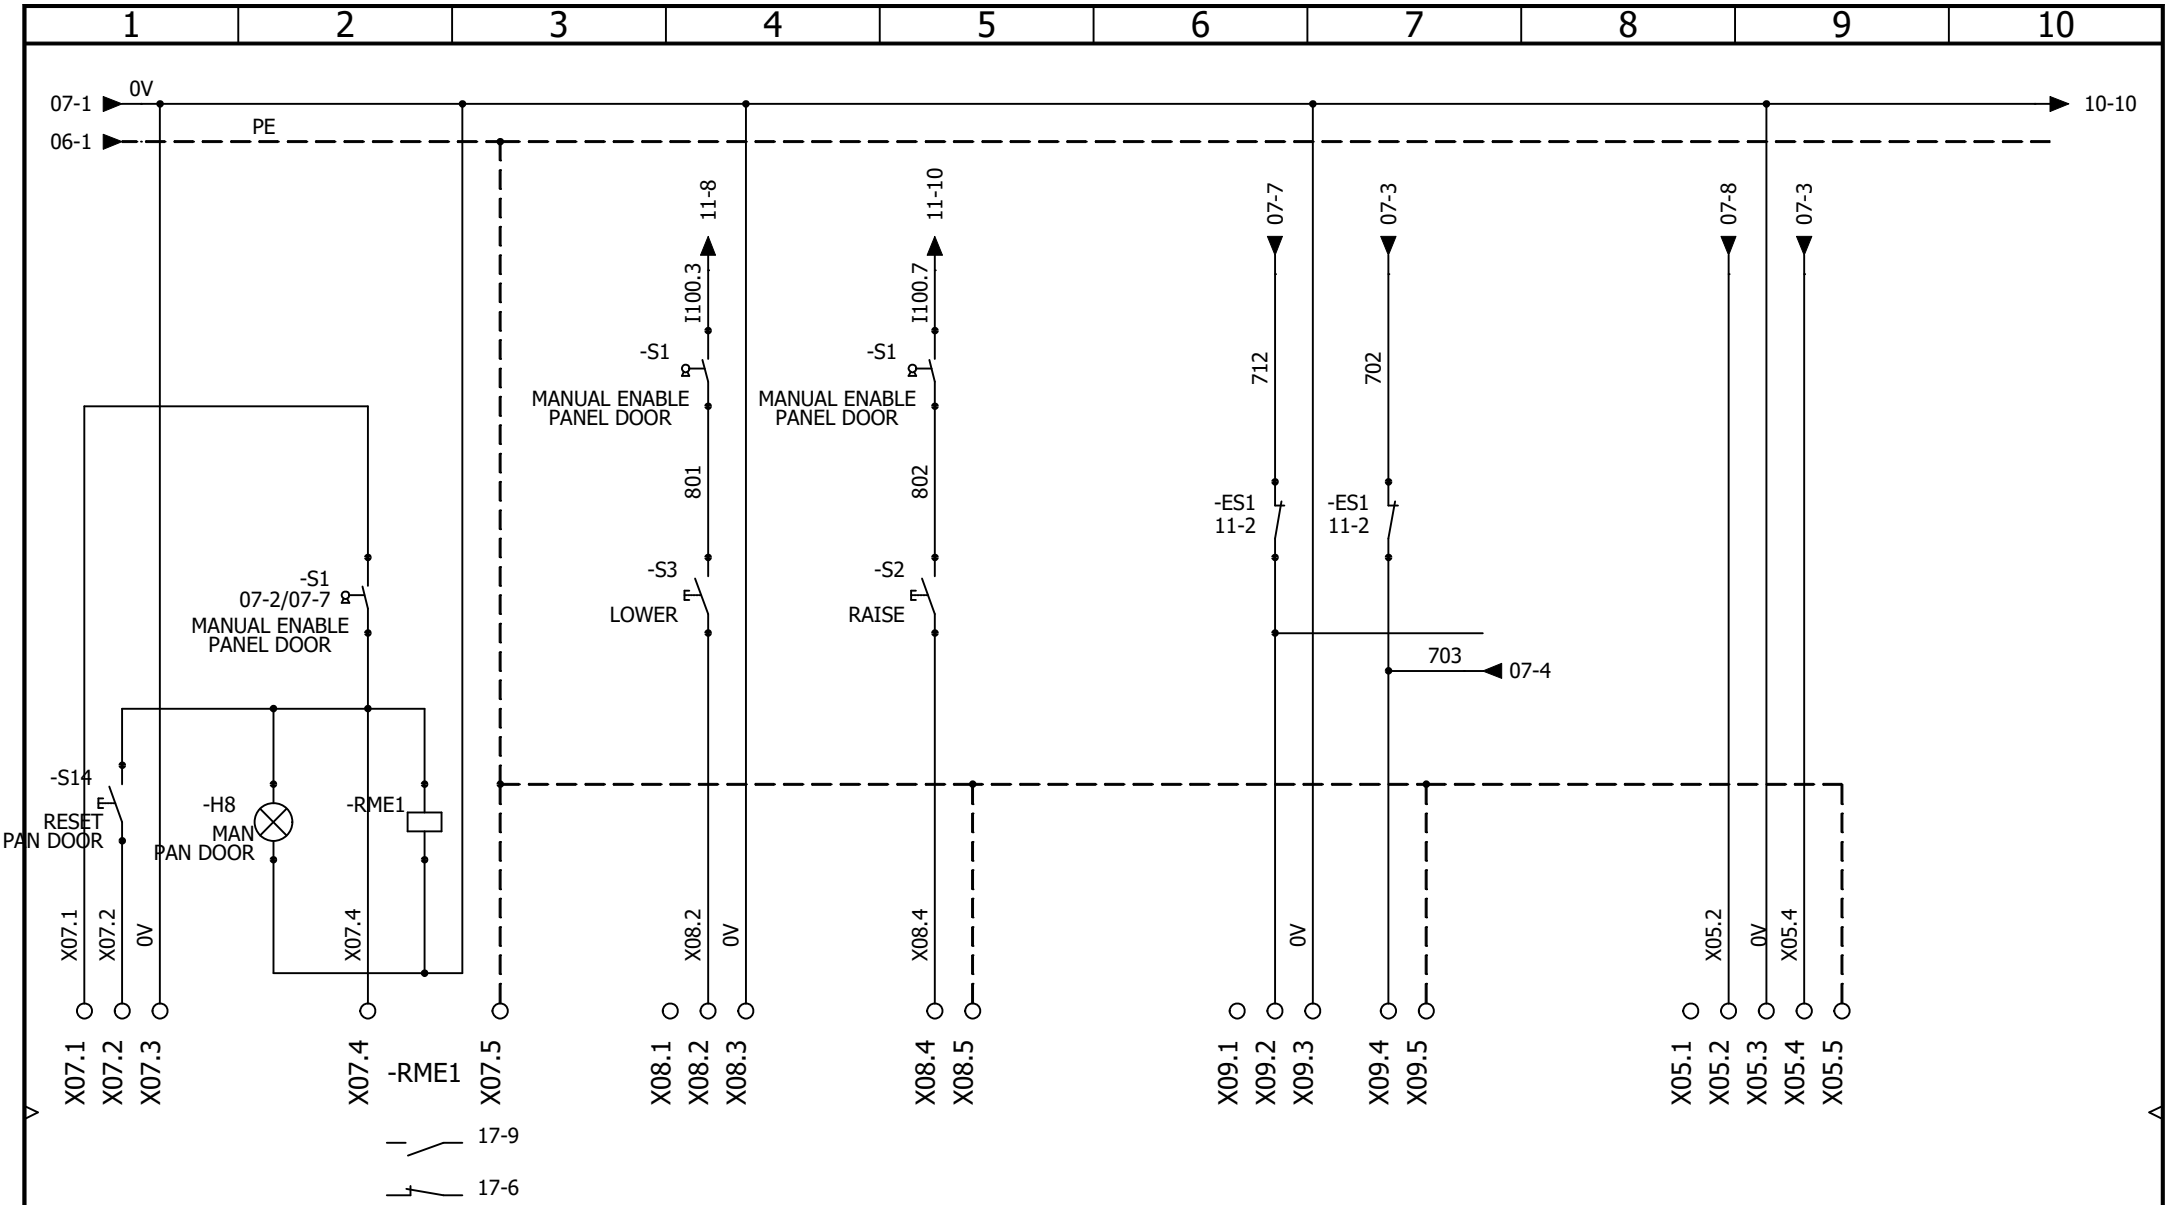

AAC Technical Services Ltd
Unit 2, Brunel Business Court
Brunel Way, Thetford, Norfolk IP24 1HP

LX TRUSS 2 MAIN PANEL
INVERTER CONTROL

REV.	DATE	NAME	CHANGES
0	20/04/2026	TW	

User data 1

User data 2

REVISION 0

SCHEME 08

CONTRACT: GLASSHOUSE - SAGE ONE

LOCATION: +L9 LX TRUSS 2

AAC Theatre Systems
Unit 2, Brunel Business Court
Brunel Way, Thetford, Norfolk IP24 1HP

A A C Theatre Systems

CONTRACT: GLASSHOUSE - SAGE ONE

LX TRUSS 2 MAIN PANEL

PANEL NETWORK

LOCATION: +L9 LX TRUSS 2

REV.	DATE	NAME	CHANGES
0	20/04/2026	TW	

User data 1

User data 2

REVISION 0

SCHEME 09

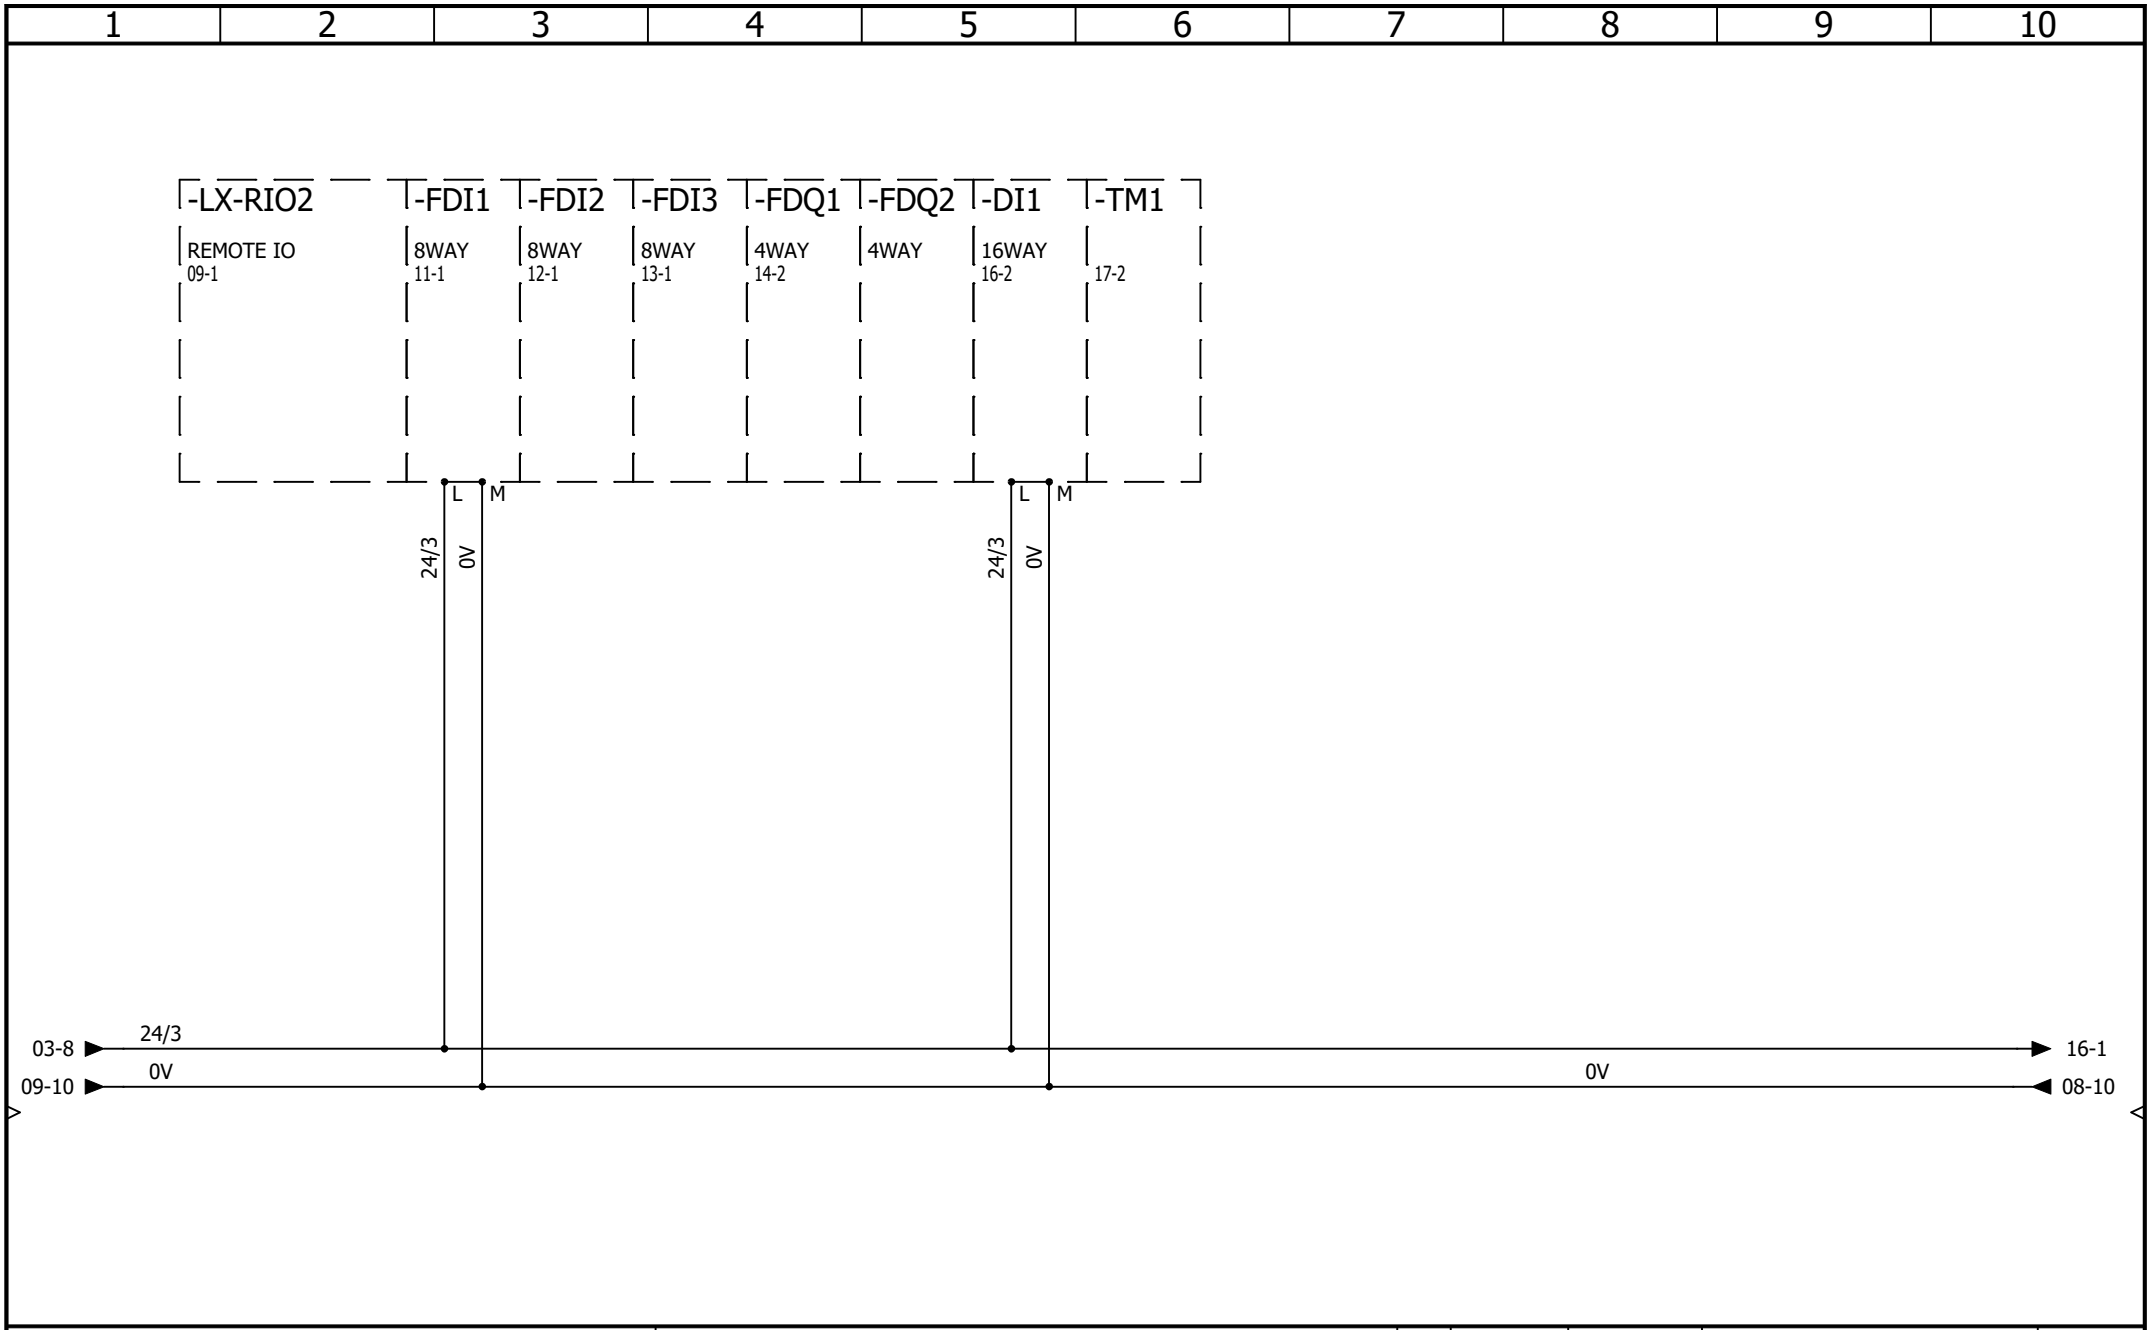

AAC Theatre Systems
Unit 2, Brunel Business Court
Brunel Way, Thetford, Norfolk IP24 1HP

A A C Theatre Systems

LX TRUSS 2 MAIN PANEL

PLC IO LAYOUT

REV.	DATE	NAME	CHANGES
0	20/04/2026	TW	

User data 1

User data 2

REVISION 0

SCHEME 10

CONTRACT: GLASSHOUSE - SAGE ONE

LOCATION: +L9 LX TRUSS 2

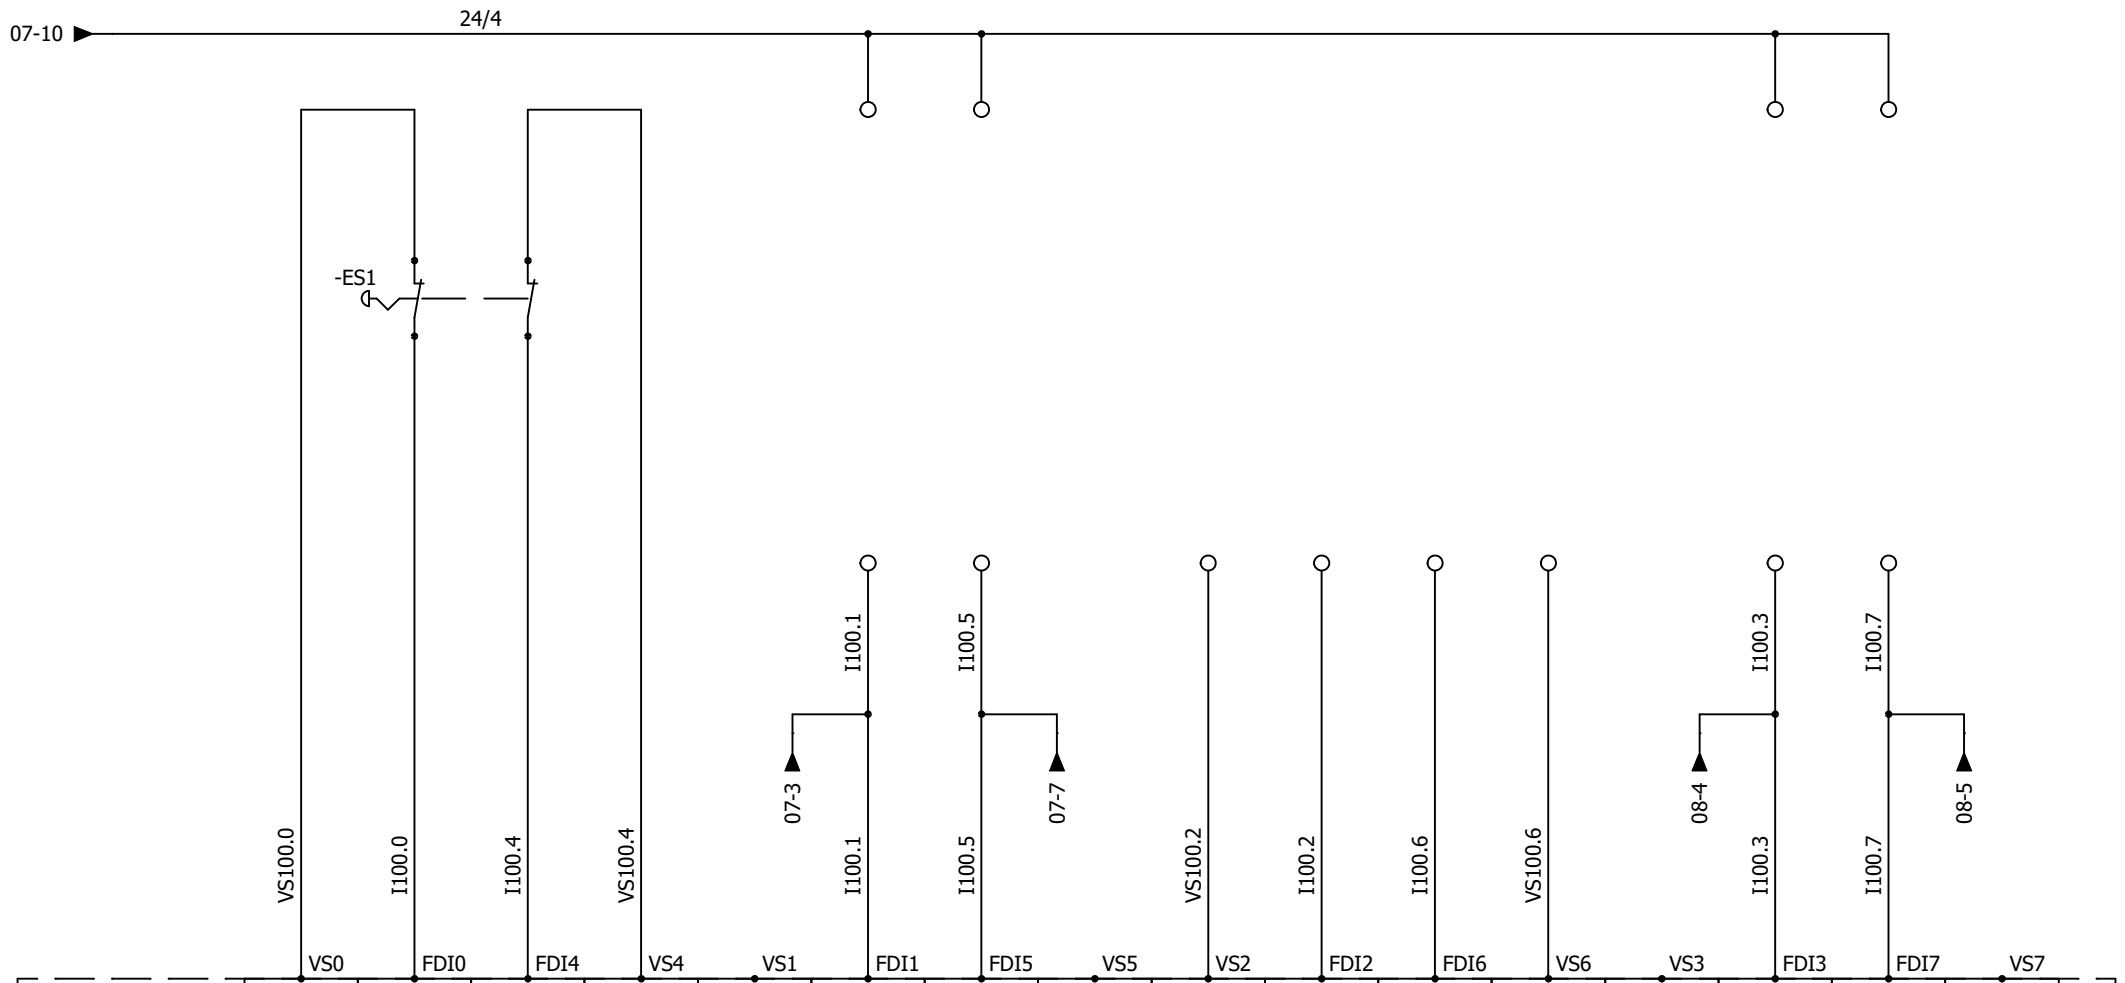

-FDI1	VS0	I100.0	I100.4	VS4	VS1	I100.1	I100.5	VS5	VS2	I100.2	I100.6	VS6	VS3	I100.3	I100.7	VS7
6ES7 136-6BA01-0CA0 8WAY 10-2		PANEL EMERGENCY STOP CHANNEL 1	PANEL EMERGENCY STOP CHANNEL 2			EMERGENCY PULL CORD CHANNEL 1	EMERGENCY PULL CORD CHANNEL 2			SPARE CHANNEL 1	SPARE CHANNEL 2			ULTIMATE BOTTOM LIMIT	ULTIMATE TOP LIMIT	

AAC Theatre Systems
Unit 2, Brunel Business Court
Brunel Way, Thetford, Norfolk IP24 1HP
A A C Theatre Systems

LX TRUSS 2 MAIN PANEL

FAILSAFE DIGITAL INPUTS 1

REV.	DATE	NAME	CHANGES
0	20/04/2026	TW	

User data 1

User data 2

REVISION 0

SCHEME 11

CONTRACT: GLASSHOUSE - SAGE ONE

LOCATION: +L9 LX TRUSS 2

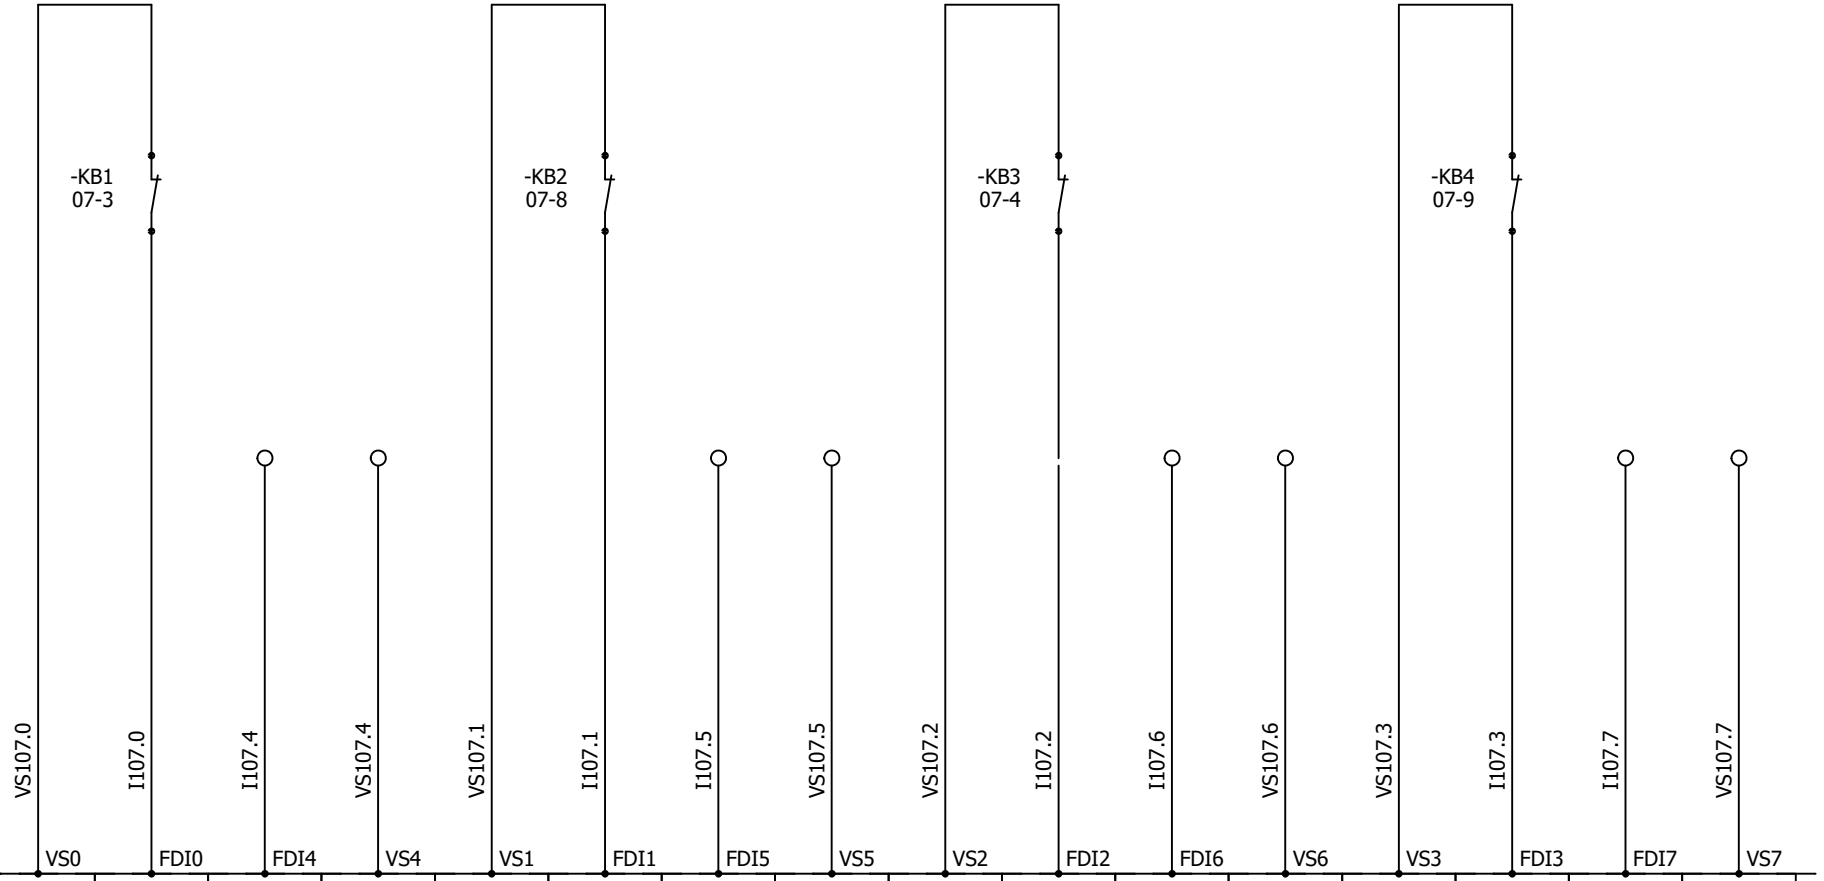

-FDI2	VS0	I107.0	I107.4	VS4	VS1	I107.1	I107.5	VS5	VS2	I107.2	I107.6	VS6	VS3	I107.3	I107.7	VS7
6ES7 136-6BA01-0CA0 8WAY 10-3		MOTOR 1 BRAKE 1 CONTACTOR FEEDBACK	MOTOR 1 BRAKE 1 FEEDBACK			MOTOR 1 BRAKE 2 CONTACTOR FEEDBACK	MOTOR 1 BRAKE 2 FEEDBACK			MOTOR 2 BRAKE 1 CONTACTOR FEEDBACK	MOTOR 2 BRAKE 1 FEEDBACK			MOTOR 2 BRAKE 2 CONTACTOR FEEDBACK	MOTOR 2 BRAKE 2 FEEDBACK	

AAC Theatre Systems
Unit 2, Brunel Business Court
Brunel Way, Thetford, Norfolk IP24 1HP
A A C Theatre Systems

LX TRUSS 2 MAIN PANEL

FAILSAFE DIGITAL INPUTS 2

REV.	DATE	NAME	CHANGES
0	20/04/2026	TW	

User data 1

User data 2

REVISION 0

SCHEME 12

CONTRACT: GLASSHOUSE - SAGE ONE

LOCATION: +L9 LX TRUSS 2

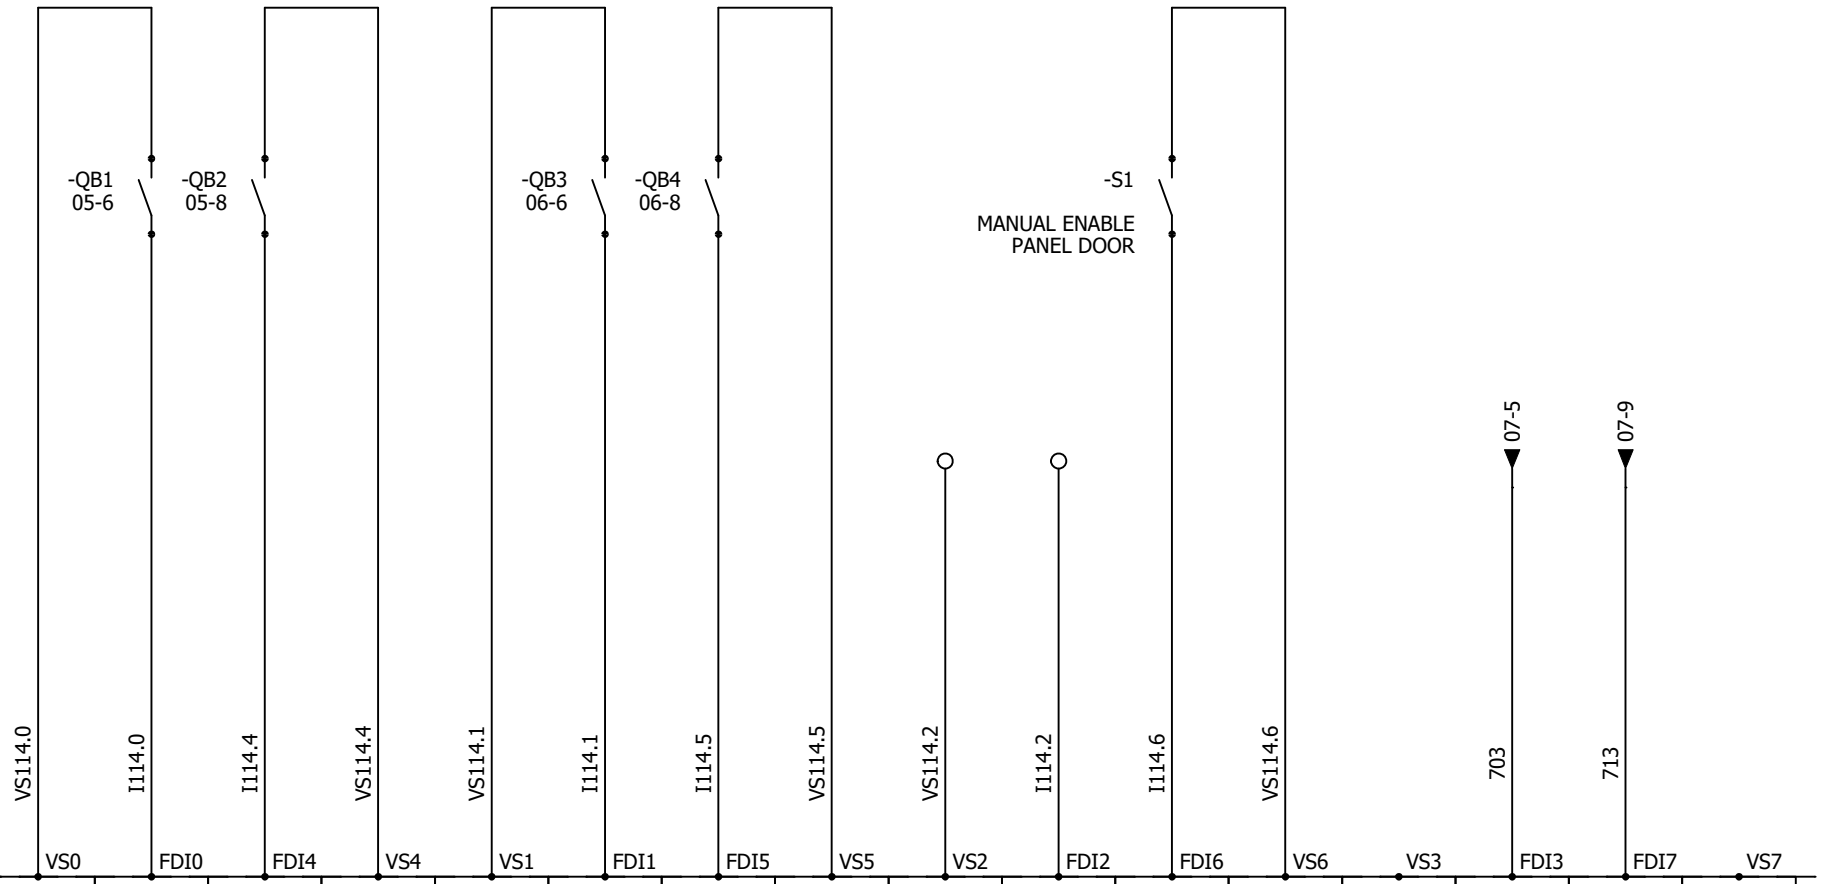

-FDI3	VS0	I114.0	I114.4	VS4	VS1	I114.1	I114.5	VS5	VS2	I114.2	I114.6	VS6	VS3	I114.3	I114.7	VS7
6ES7 136-6BA01-0CA0 8WAY 10-3		MOTOR 1 BRAKE 1 CIRCUIT BREAKER AUX	MOTOR 1 BRAKE 2 CIRCUIT BREAKER AUX			MOTOR 2 BRAKE 1 CIRCUIT BREAKER AUX	MOTOR 2 BRAKE 2 CIRCUIT BREAKER AUX			THROUGH BEAM SENSOR	LOCAL CONTROL ACTIVE			SR1 NOT ENABLED	SR2 NOT ENABLED	

AAC Theatre Systems
Unit 2, Brunel Business Court
Brunel Way, Thetford, Norfolk IP24 1HP

LX TRUSS 2 MAIN PANEL

FAILSAFE DIGITAL INPUTS 3

REV.	DATE	NAME	CHANGES
0	20/04/2026	TW	

User data 1

User data 2

REVISION 0

SCHEME 13

CONTRACT: GLASSHOUSE - SAGE ONE

LOCATION: +L9 LX TRUSS 2

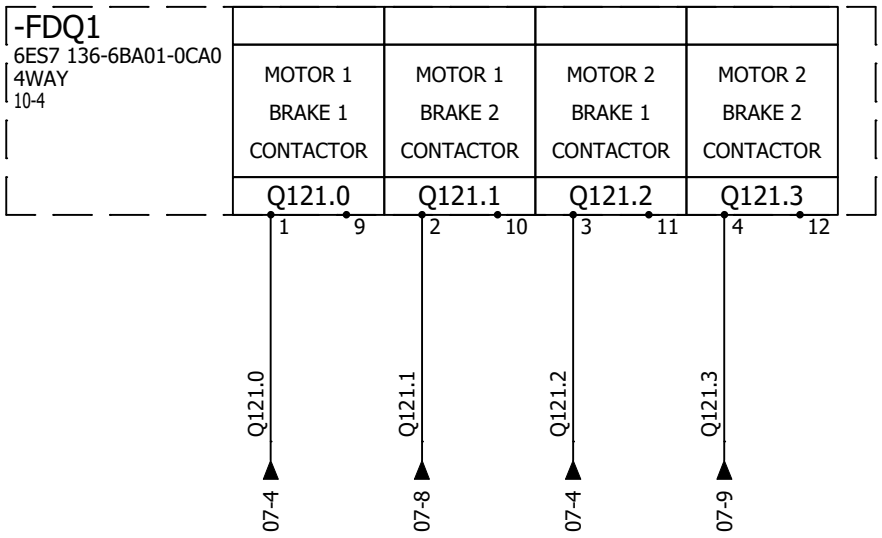

AAC Theatre Systems
Unit 2, Brunel Business Court
Brunel Way, Thetford, Norfolk IP24 1HP

CONTRACT: GLASSHOUSE - SAGE ONE

LX TRUSS 2 MAIN PANEL
FAILSAFE DIGTIAL OUTPUTS 1

LOCATION: +L9 LX TRUSS 2

REV.	DATE	NAME	CHANGES
0	20/04/2026	TW	

User data 1
User data 2

REVISION 0
SCHEME 14

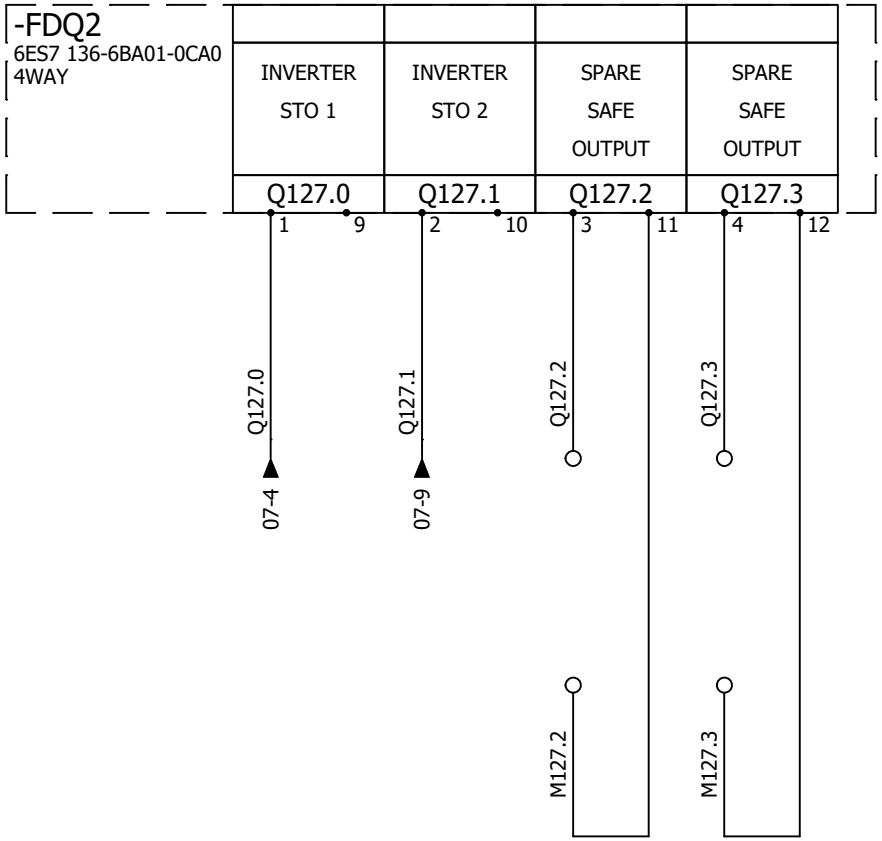

AAC Theatre Systems
Unit 2, Brunel Business Court
Brunel Way, Thetford, Norfolk IP24 1HP

CONTRACT: GLASSHOUSE - SAGE ONE

LOCATION: +L9 LX TRUSS 2

LX TRUSS 2 MAIN PANEL
FAILSAFE DIGTIAL OUTPUTS 2

REV.	DATE	NAME	CHANGES
0	20/04/2026	TW	

User data 1
User data 2

REVISION 0
SCHEME 15

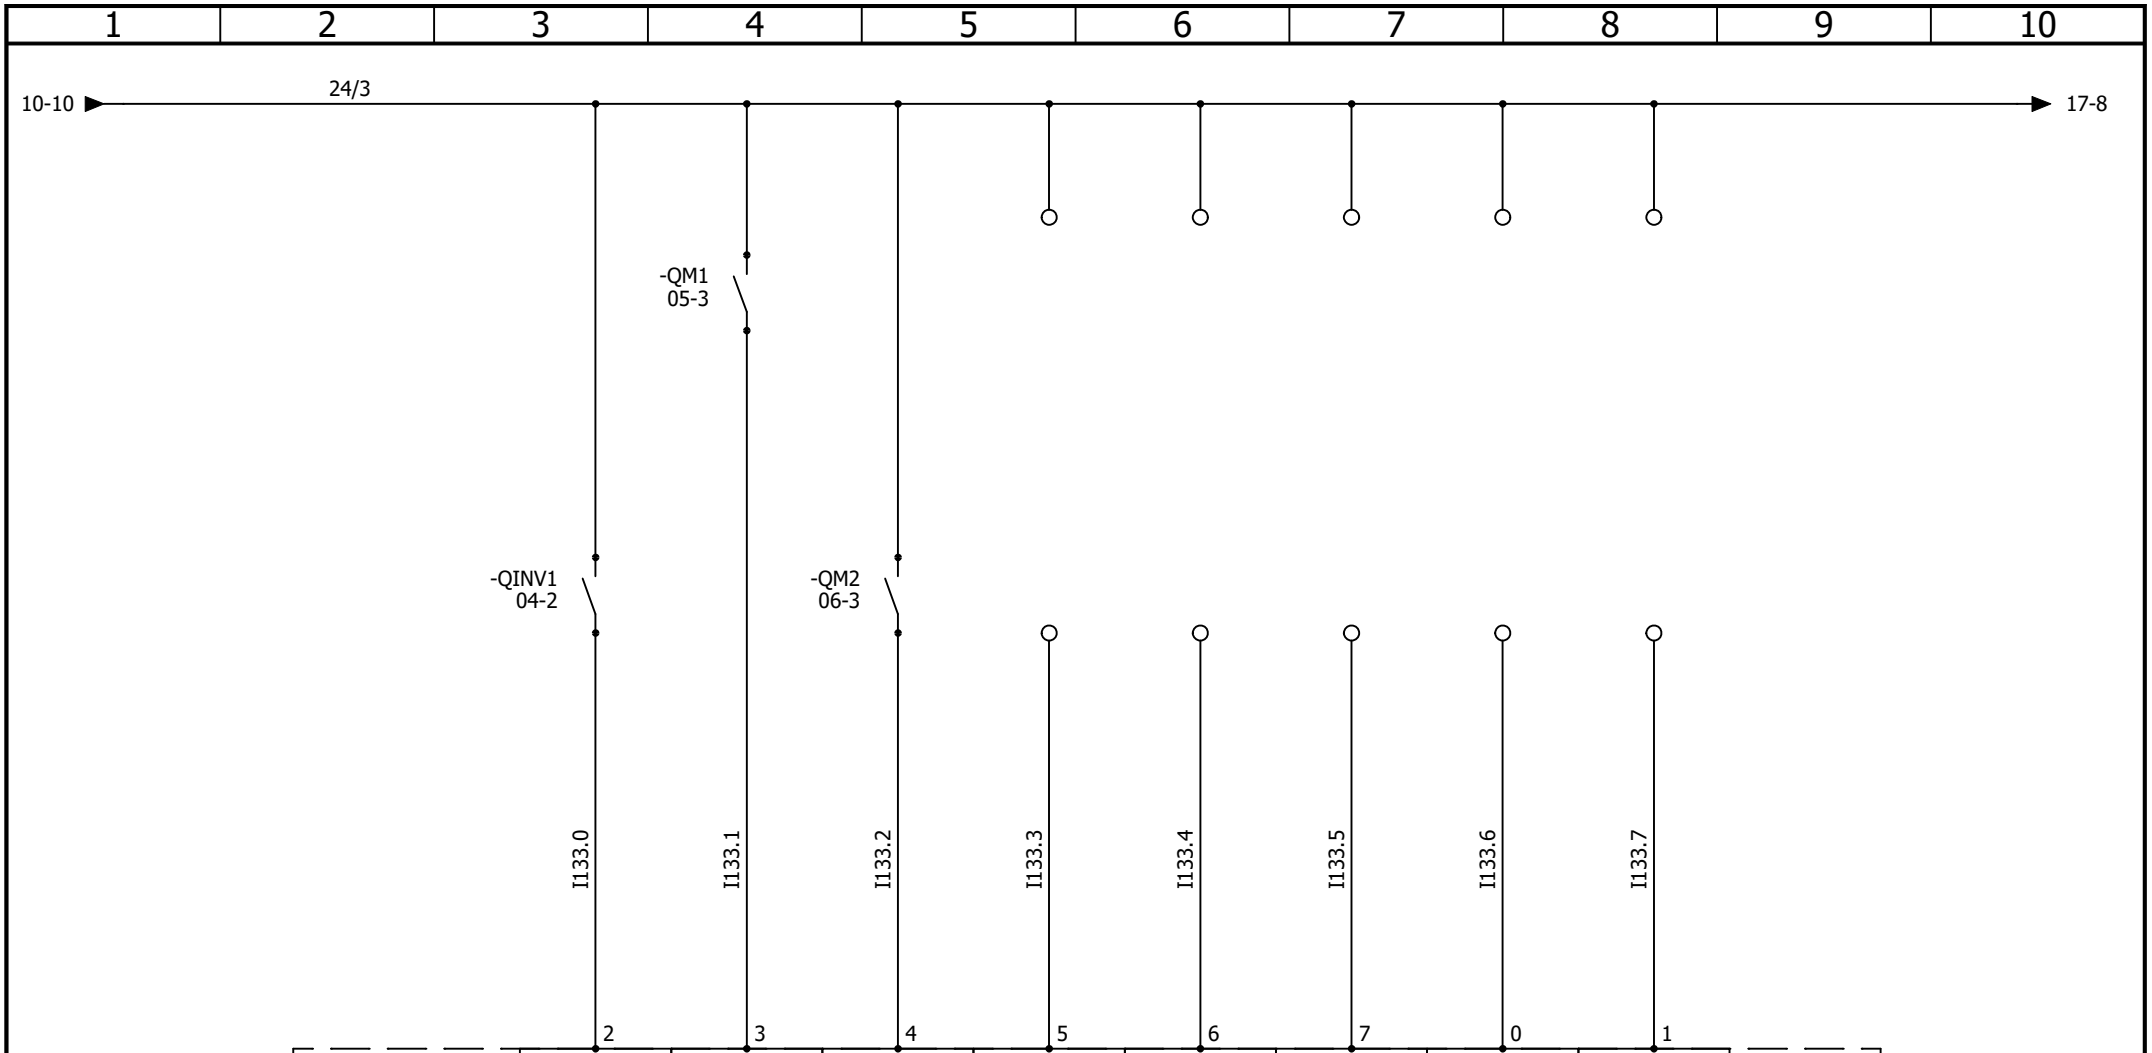

AAC Theatre Systems
Unit 2, Brunel Business Court
Brunel Way, Thetford, Norfolk IP24 1HP

A A C Theatre Systems

CONTRACT: GLASSHOUSE - SAGE ONE

LX TRUSS 2 MAIN PANEL

DIGITAL INPUTS 1

LOCATION: +L9 LX TRUSS 2

REV.	DATE	NAME	CHANGES
0	20/04/2026	TW	

User data 1

User data 2

REVISION 0

SCHEME 16

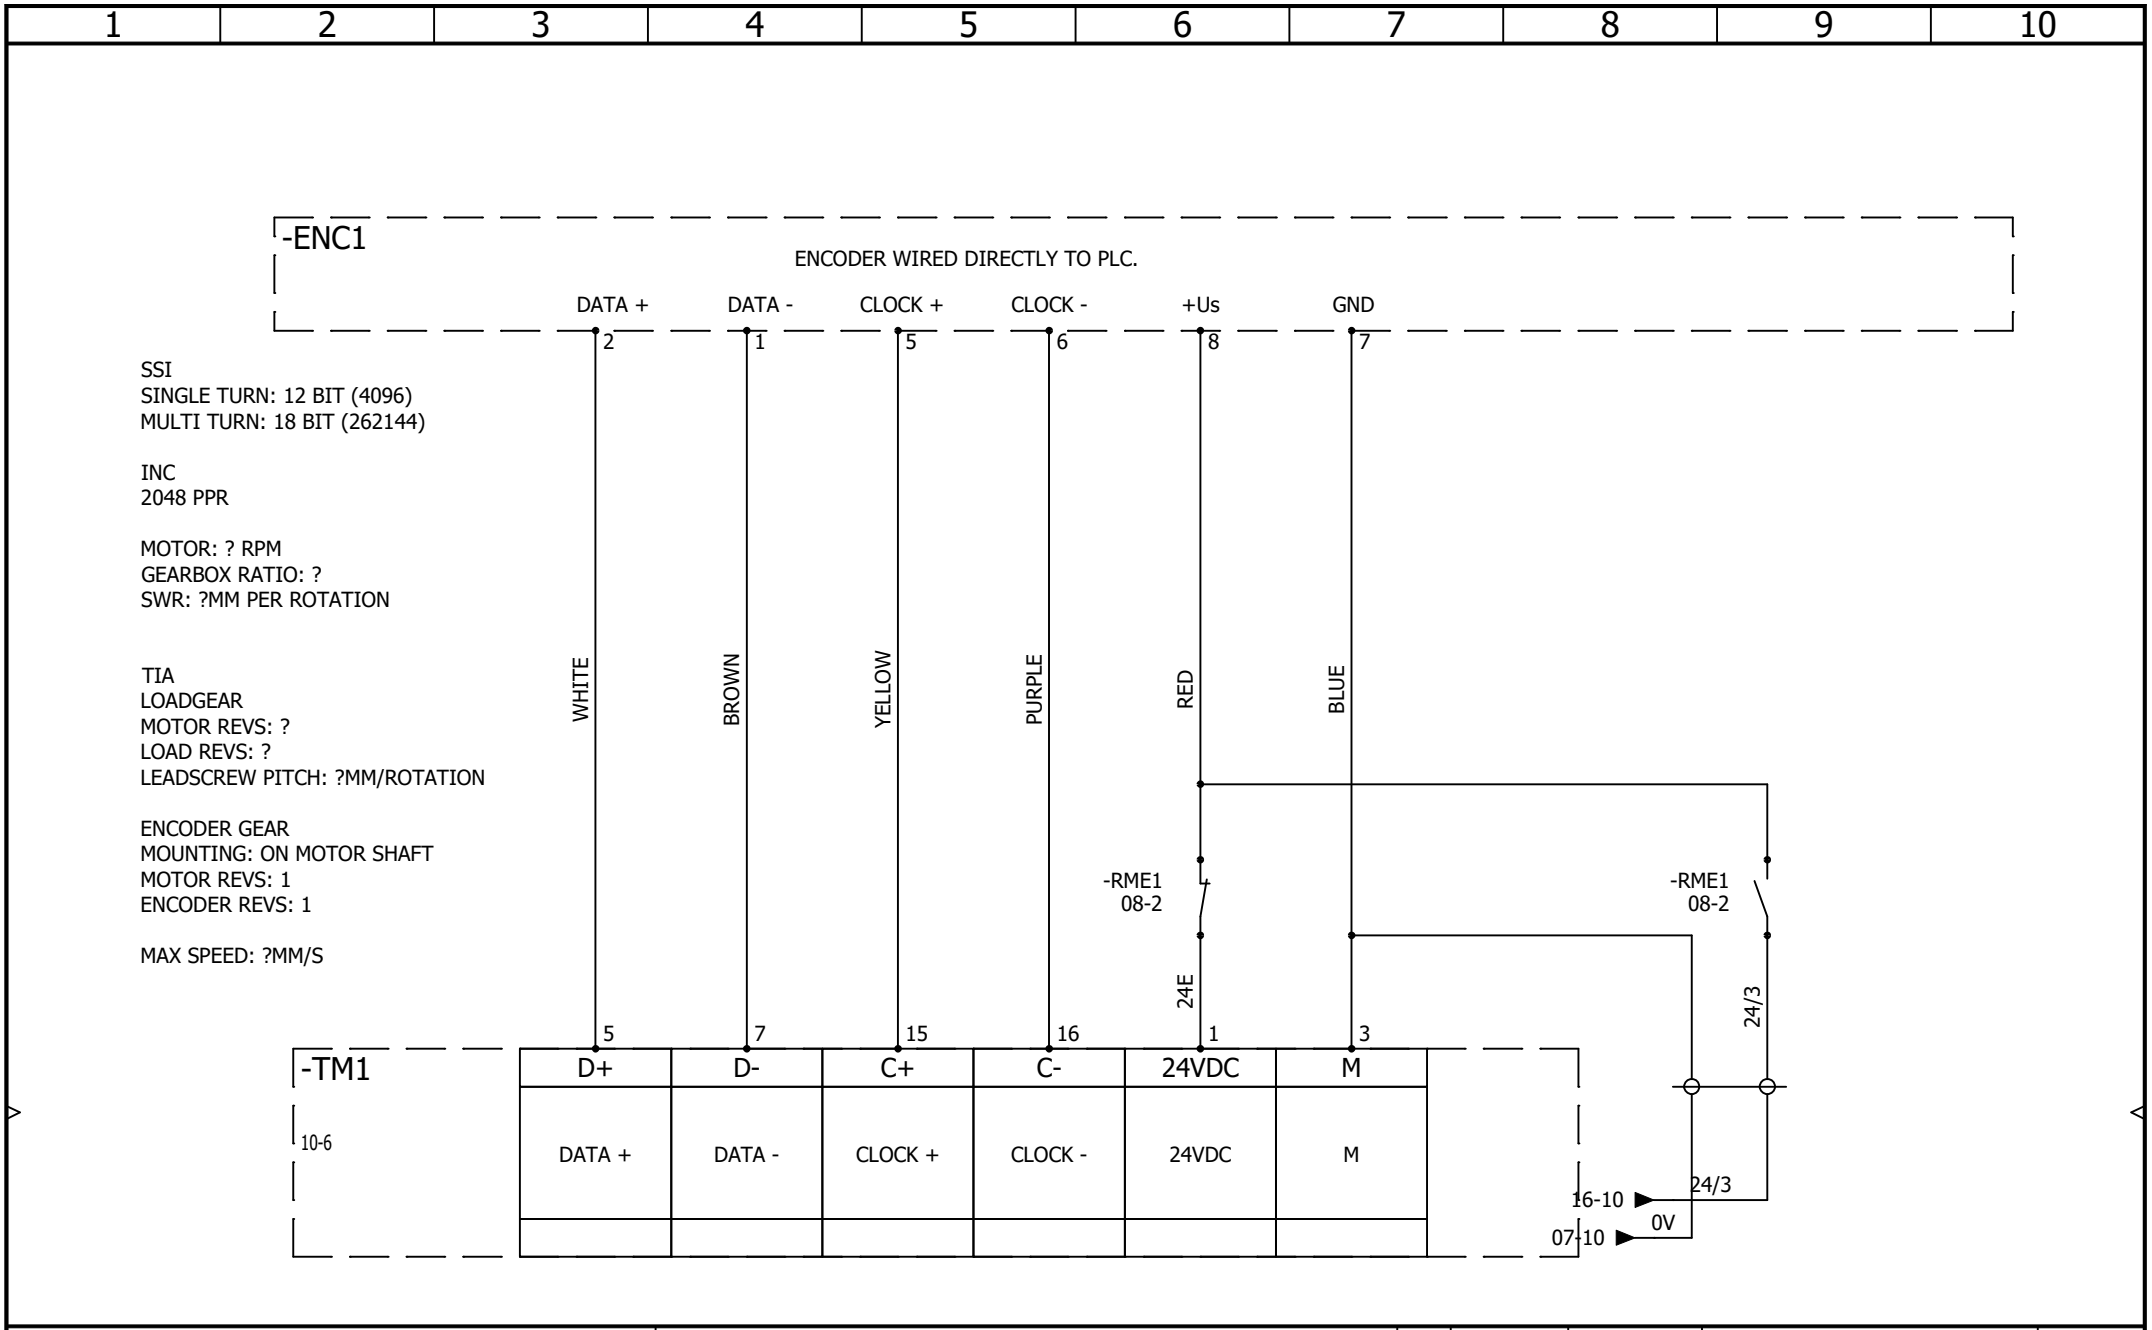

AAC Theatre Systems
Unit 2, Brunel Business Court
Brunel Way, Thetford, Norfolk IP24 1HP

LX TRUSS 2 MAIN PANEL
ENCODER INPUT 1

REV.	DATE	NAME	CHANGES
0	20/04/2026	TW	

REVISION 0
SCHEME 17

CONTRACT: GLASSHOUSE - SAGE ONE
LOCATION: +L9
LX TRUSS 2
User data 1
User data 2

1	2	3	4	5	6	7	8	9	10

LX TRUSS
800W X 1000T X 300D

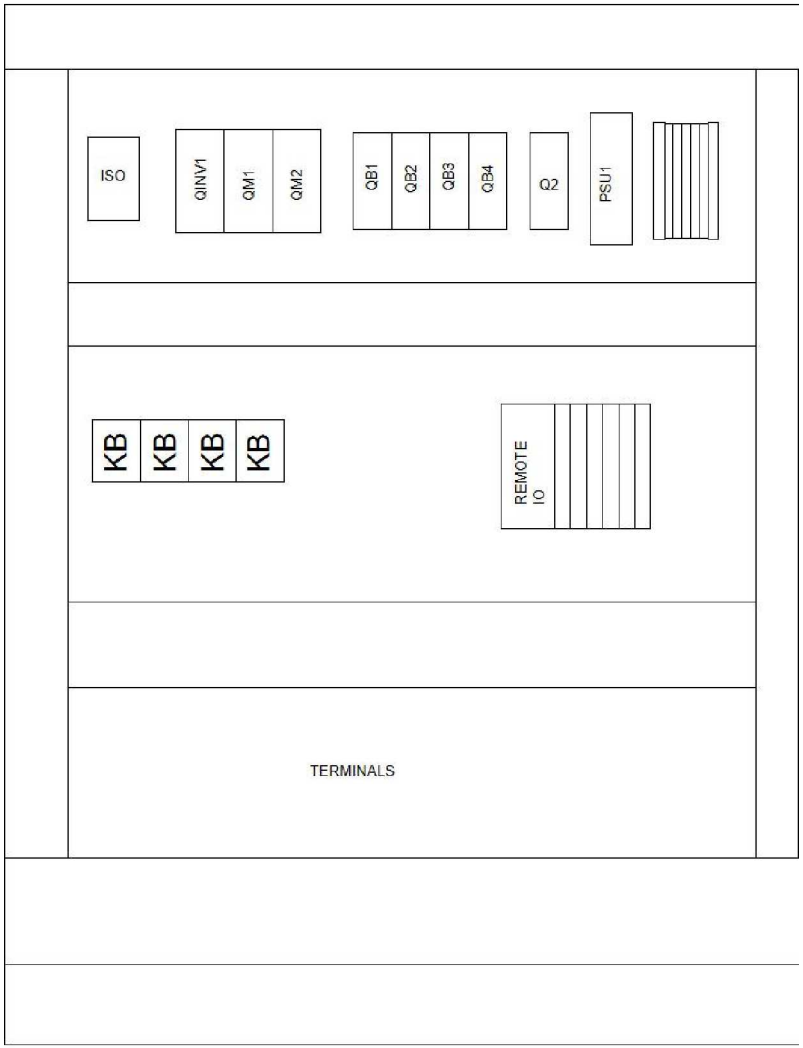

AAC Technical Services Ltd
Unit 2, Brunel Business Court
Brunel Way, Thetford, Norfolk IP24 1HP

CONTRACT: GLASSHOUSE - SAGE ONE

LX TRUSS 2 MAIN PANEL

PANEL LAYOUT

LOCATION: +L9 LX TRUSS 2

REV.	DATE	NAME	CHANGES
0	20/04/2026	TW	

User data 1

User data 2

REVISION 0

SCHEME 18