
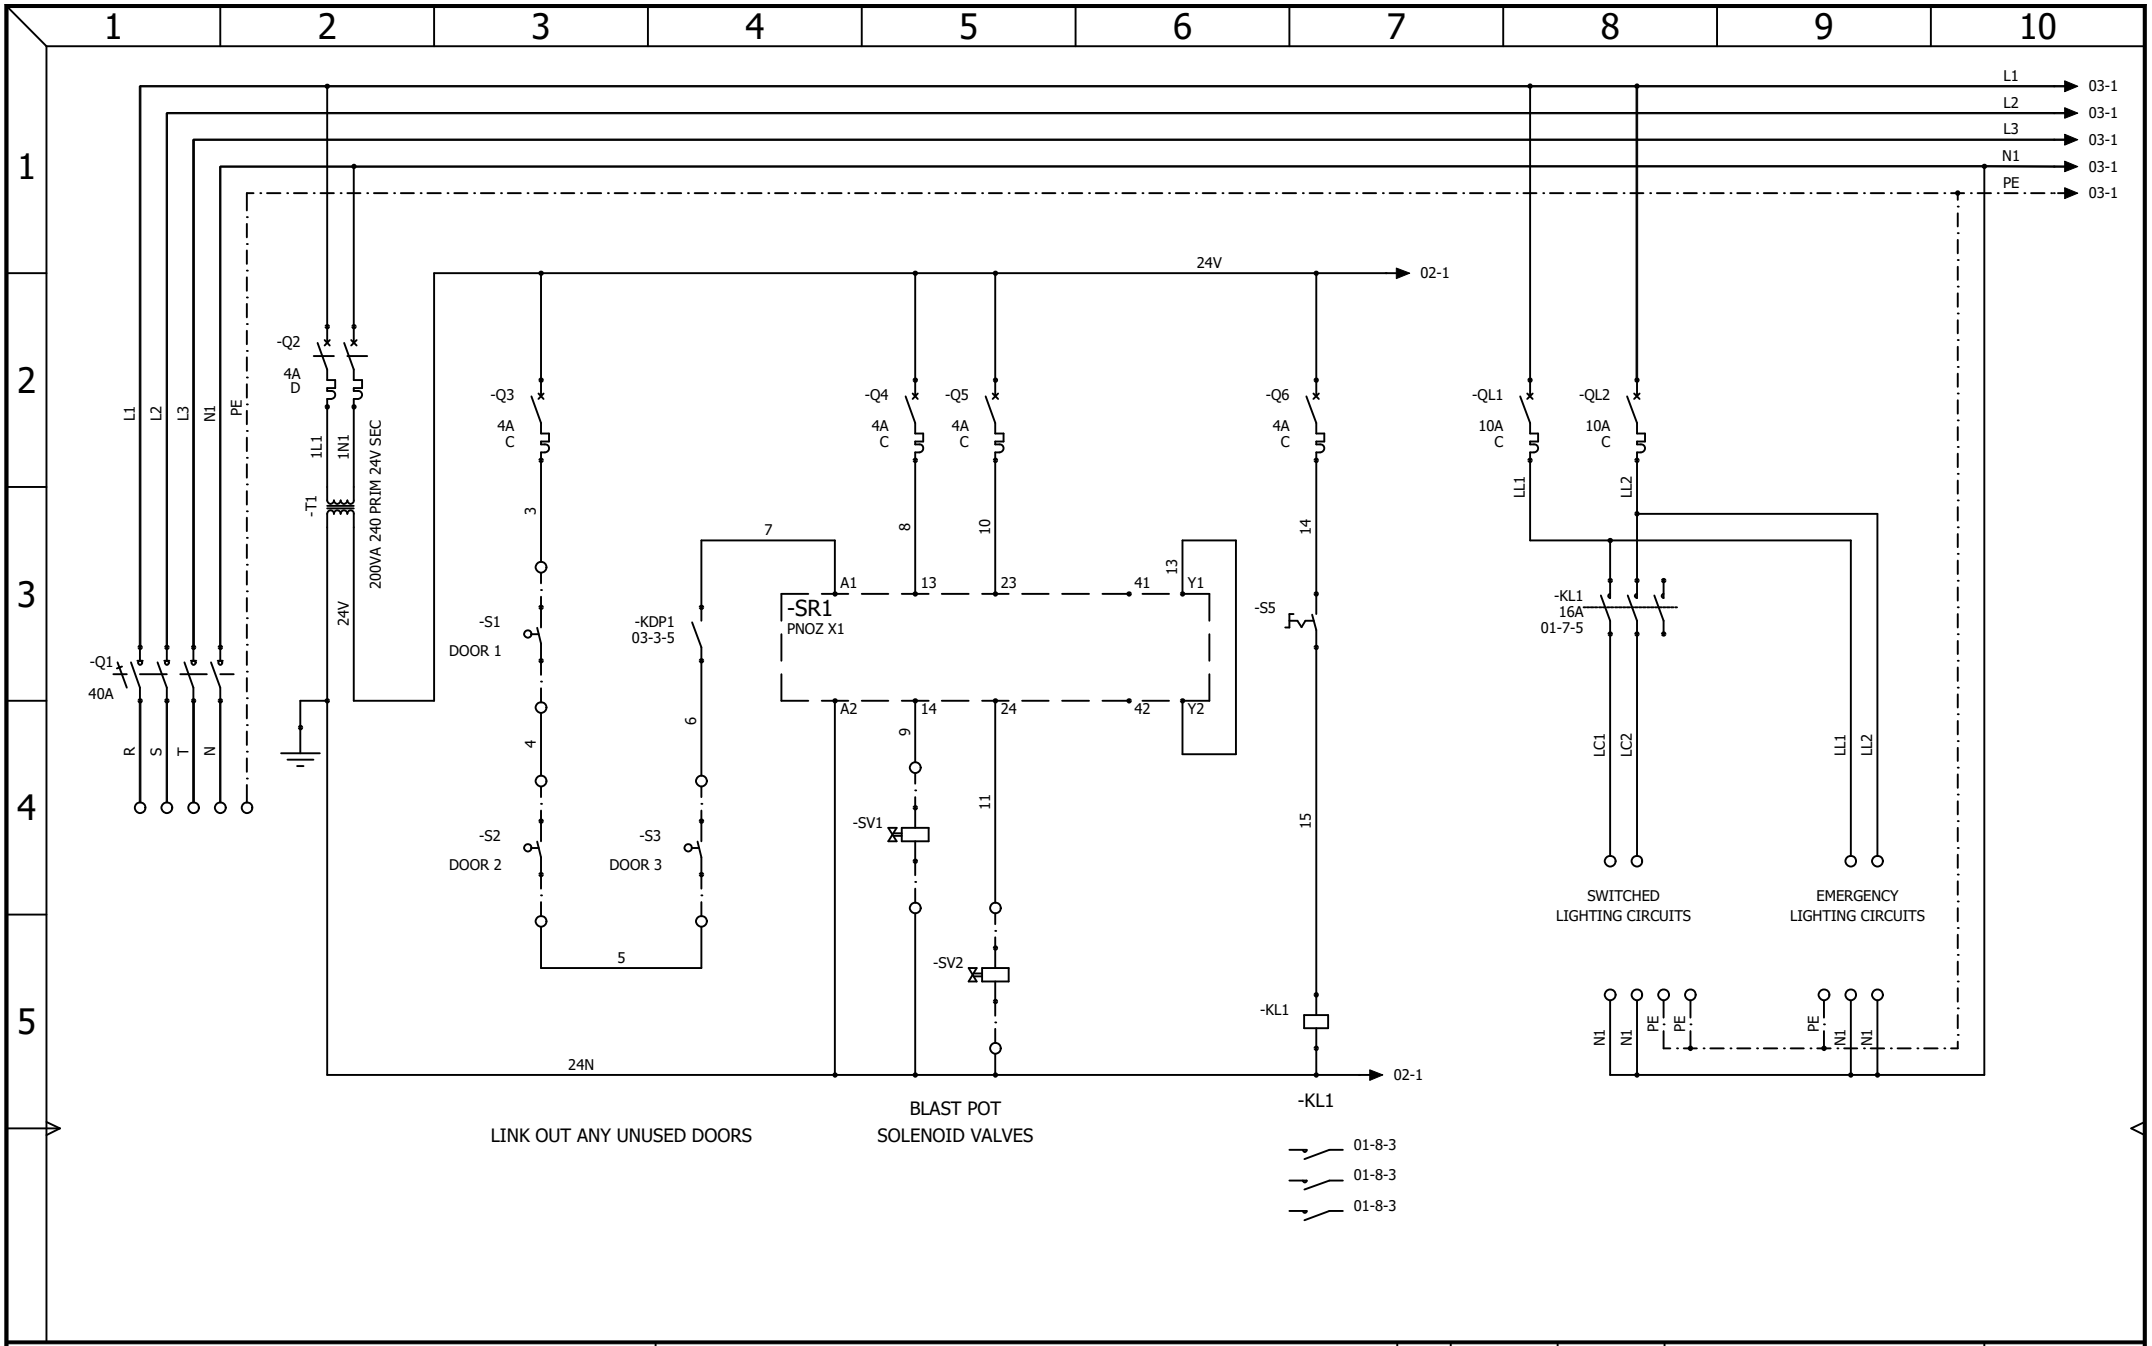


AAC Technical Services Ltd Unit 2, Brunel Business Court Brunel Way, Thetford, Norfolk IP24 1HP	POWER DISTRIBUTION DOOR INTERLOCKS AND LIGHTING CIRCUITS	REVISION 0
CONTRACT: AIRBLAST - CONTAINER BLAST ROOM - BASIC WITH ESTOP	LOCATION: CONTROL CABINET	SHEET 1 OF 4

REV.	DATE	NAME	CHANGES
0	17/06/2026	TW	


User data 1

User data 2

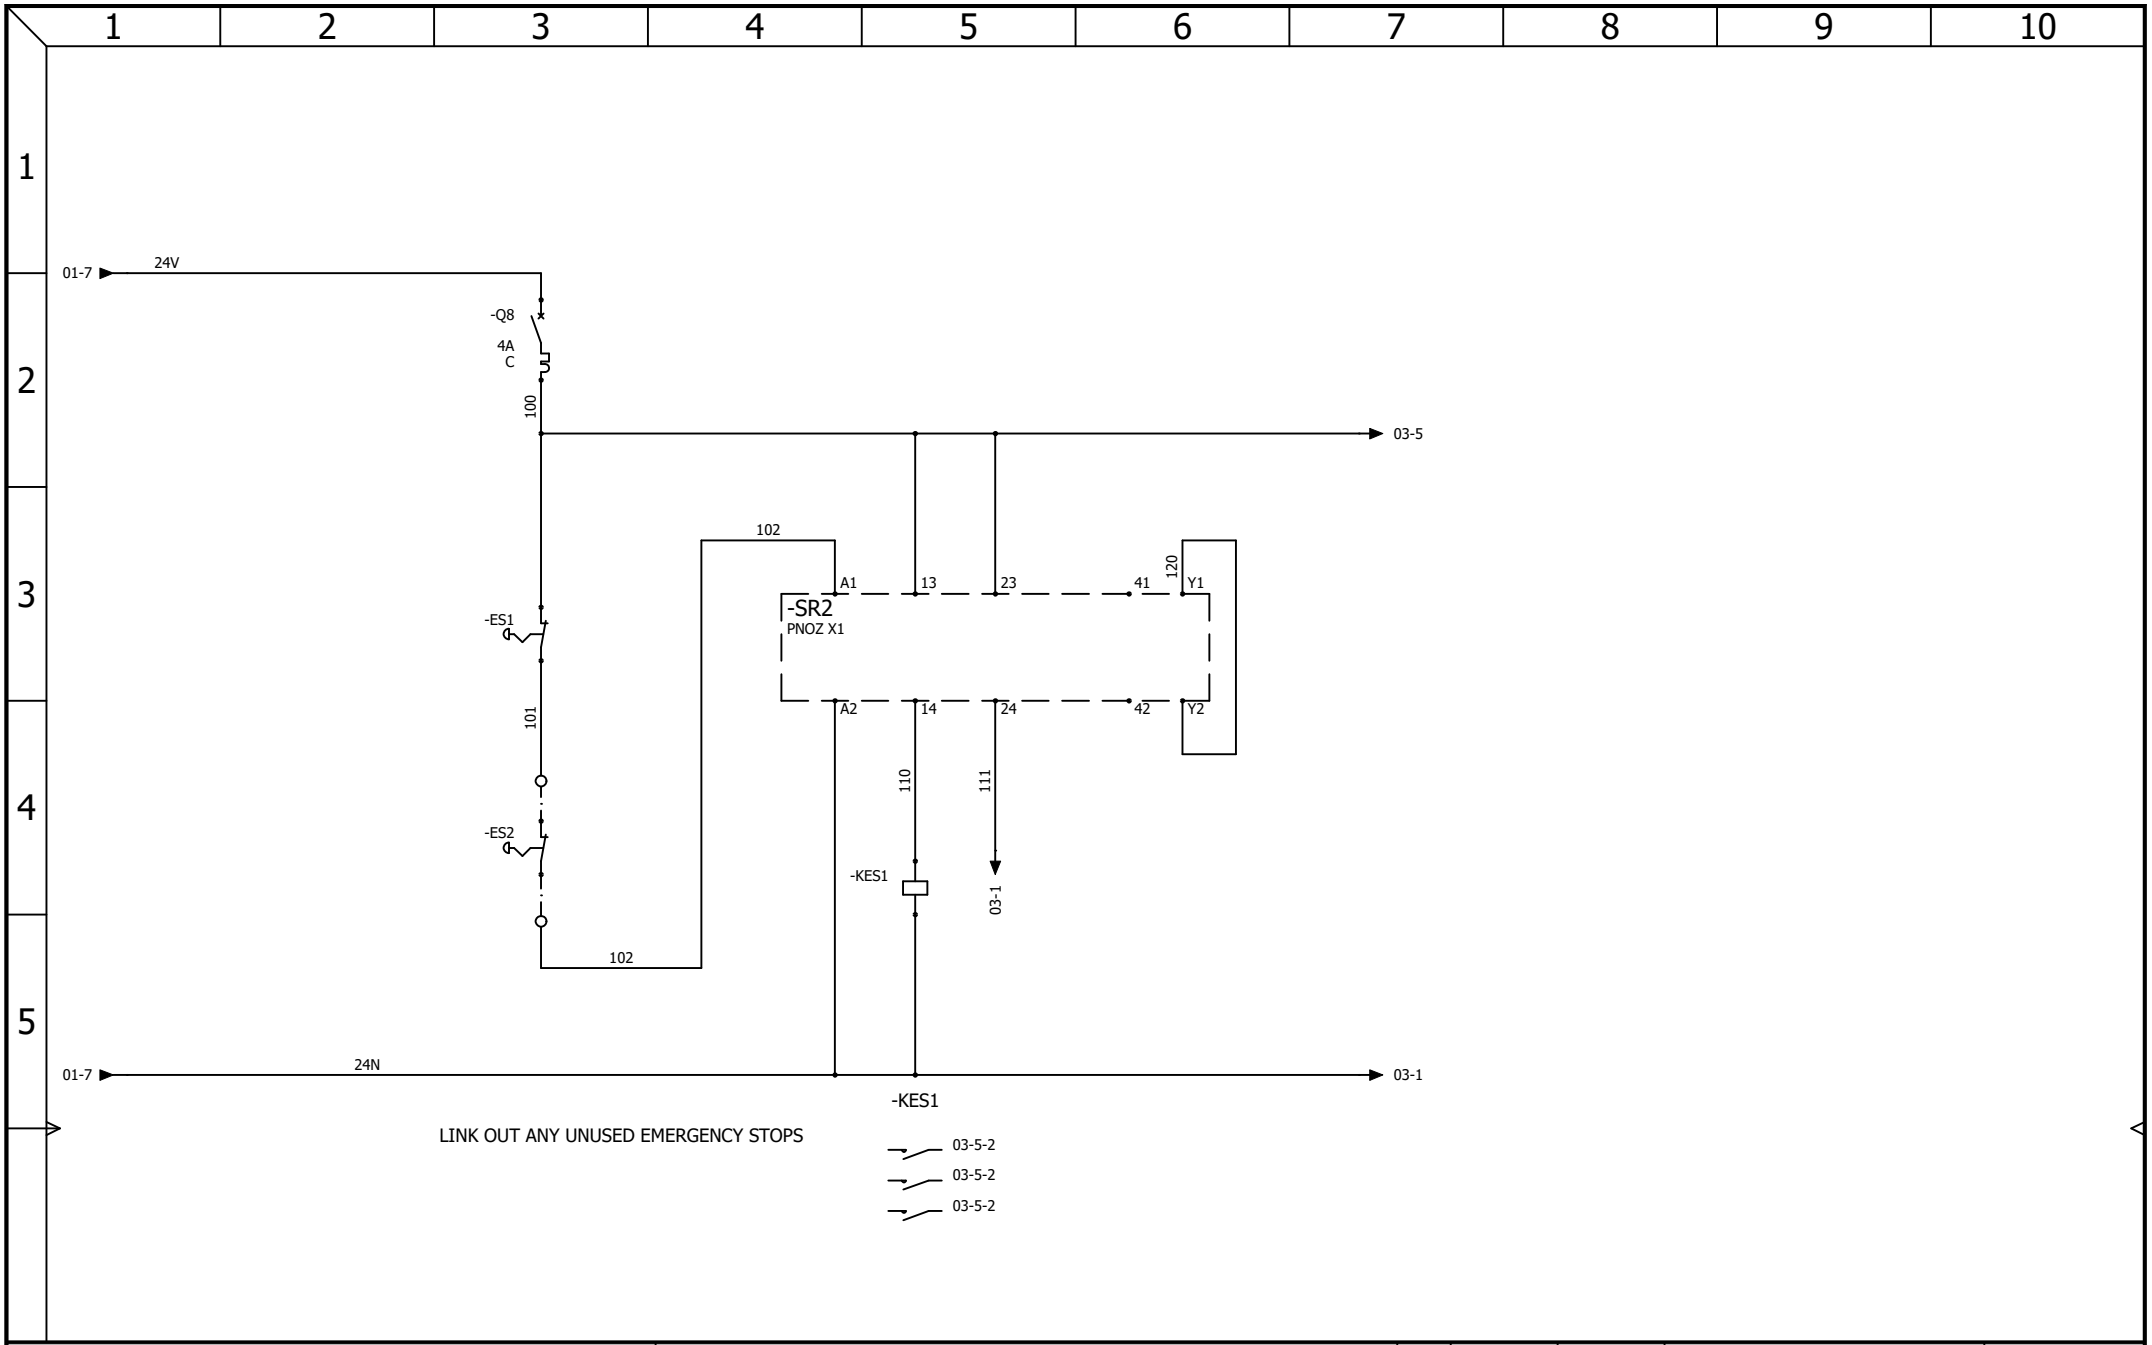

AAC Technical Services Ltd Unit 2, Brunel Business Court Brunel Way, Thetford, Norfolk IP24 1HP	EMERGENCY STOP CIRCUIT	REVISION 0
CONTRACT: AIRBLAST - CONTAINER BLAST ROOM - BASIC WITH ESTOP	LOCATION: CONTROL CABINET	SHEET 2 OF 4

REV.	DATE	NAME	CHANGES	User data 1	User data 2
0	17/06/2026	TW			

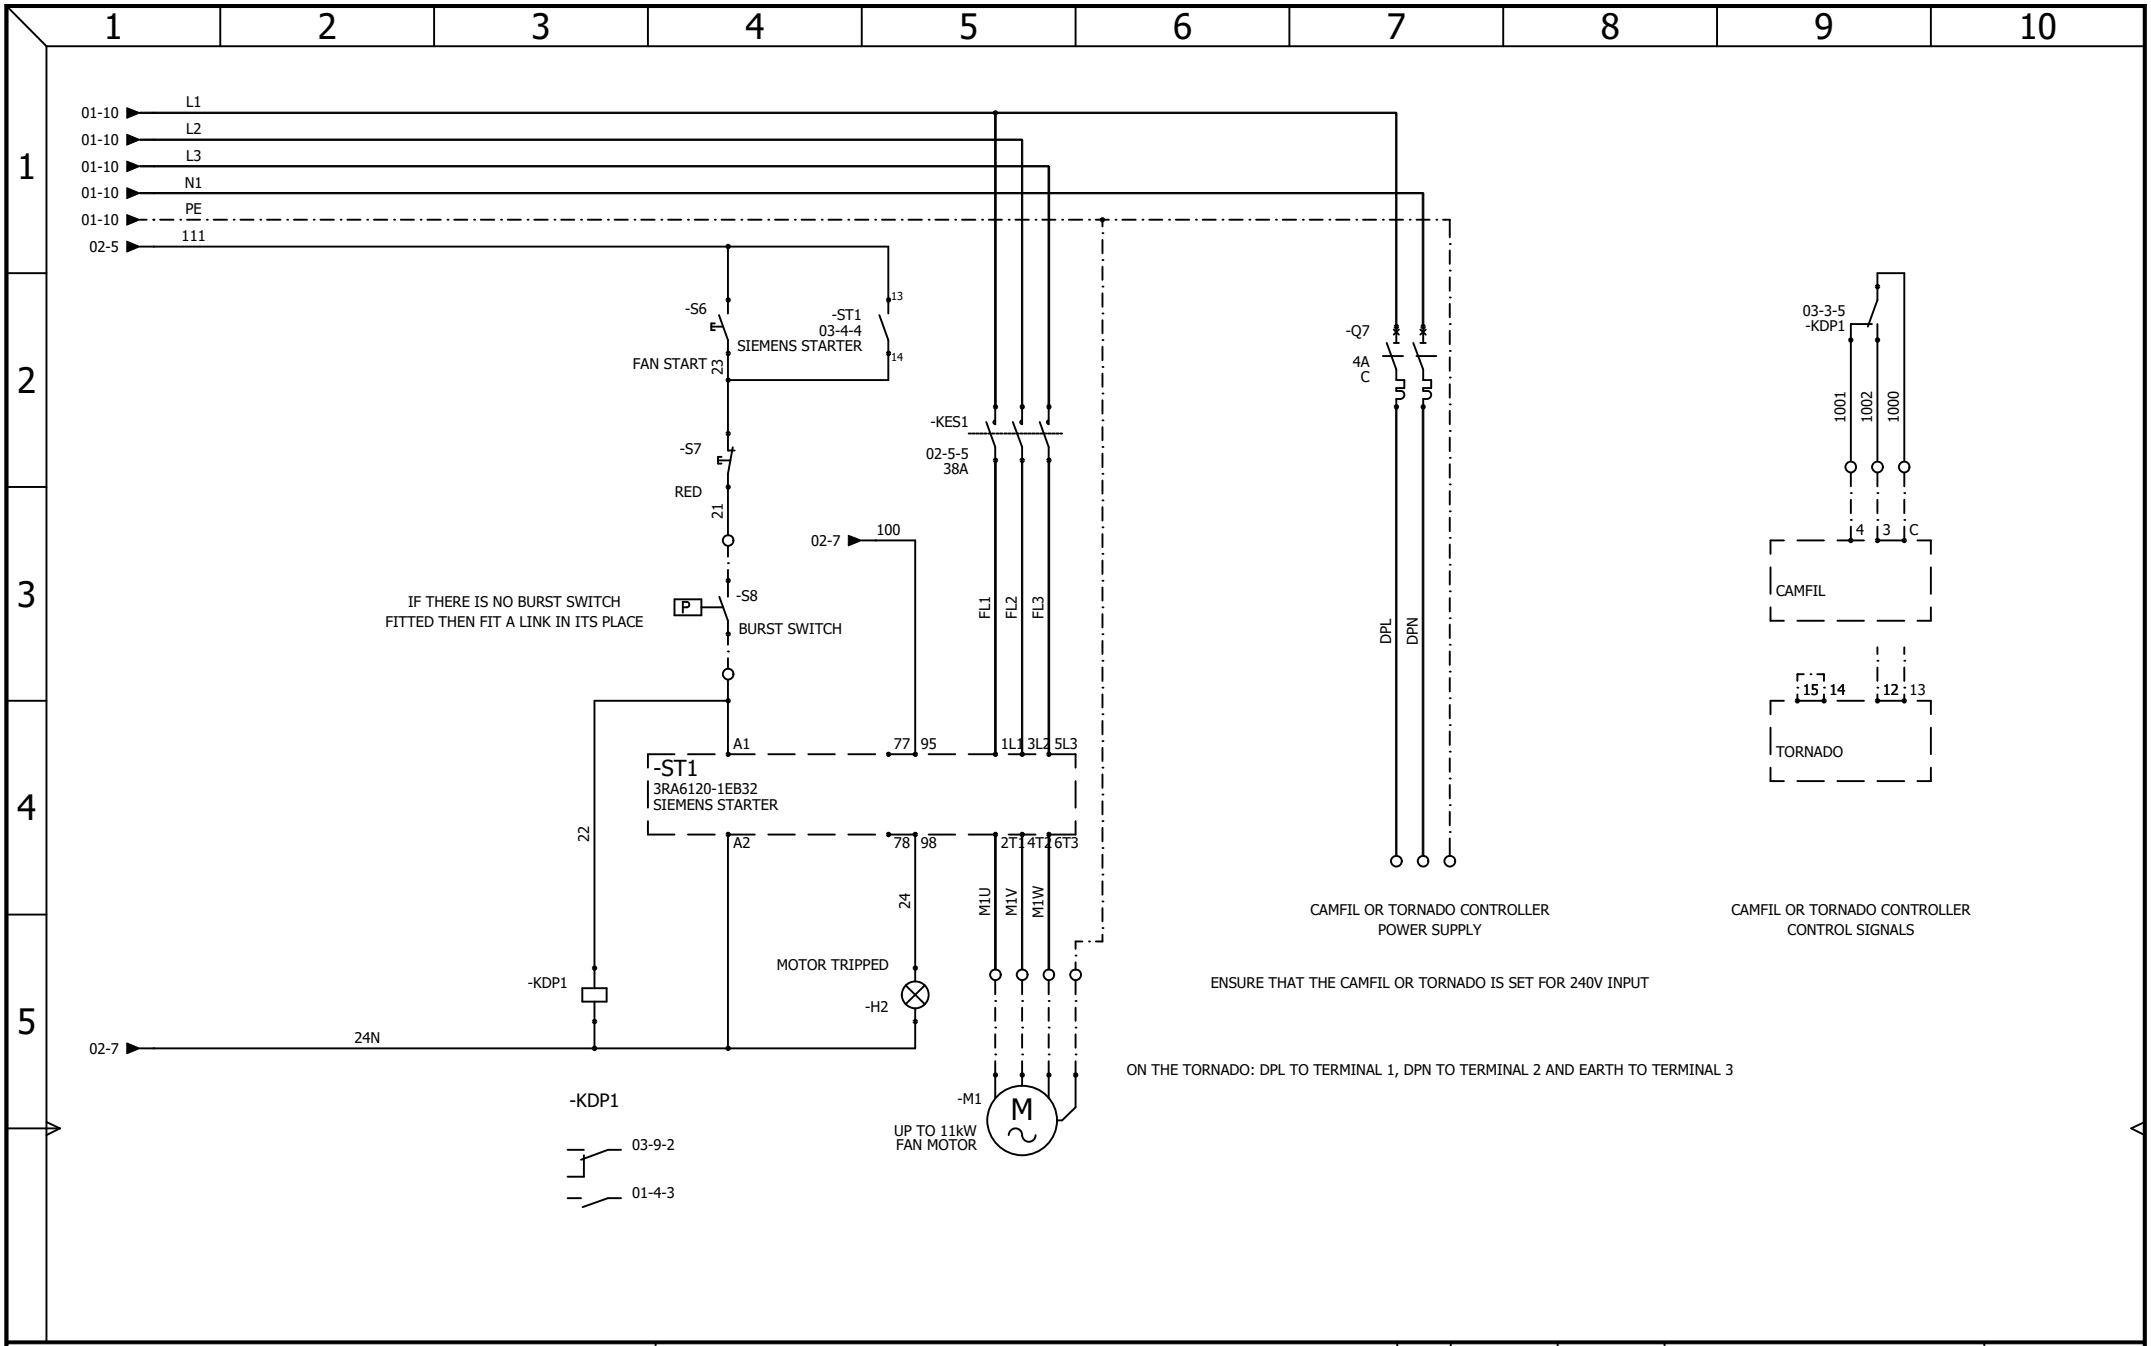

AAC Technical Services Ltd Unit 2, Brunel Business Court Brunel Way, Thetford, Norfolk IP24 1HP	FAN CONTROL AND DP CONTROLLER			REVISION 0
		0	17/06/2026	TW
		REV.	DATE	NAME
		CHANGES		SHEET 3 OF 4
CONTRACT: AIRBLAST - CONTAINER BLAST ROOM - BASIC WITH E-STOP	LOCATION: CONTROL CABINET	User data 1	User data 2	