
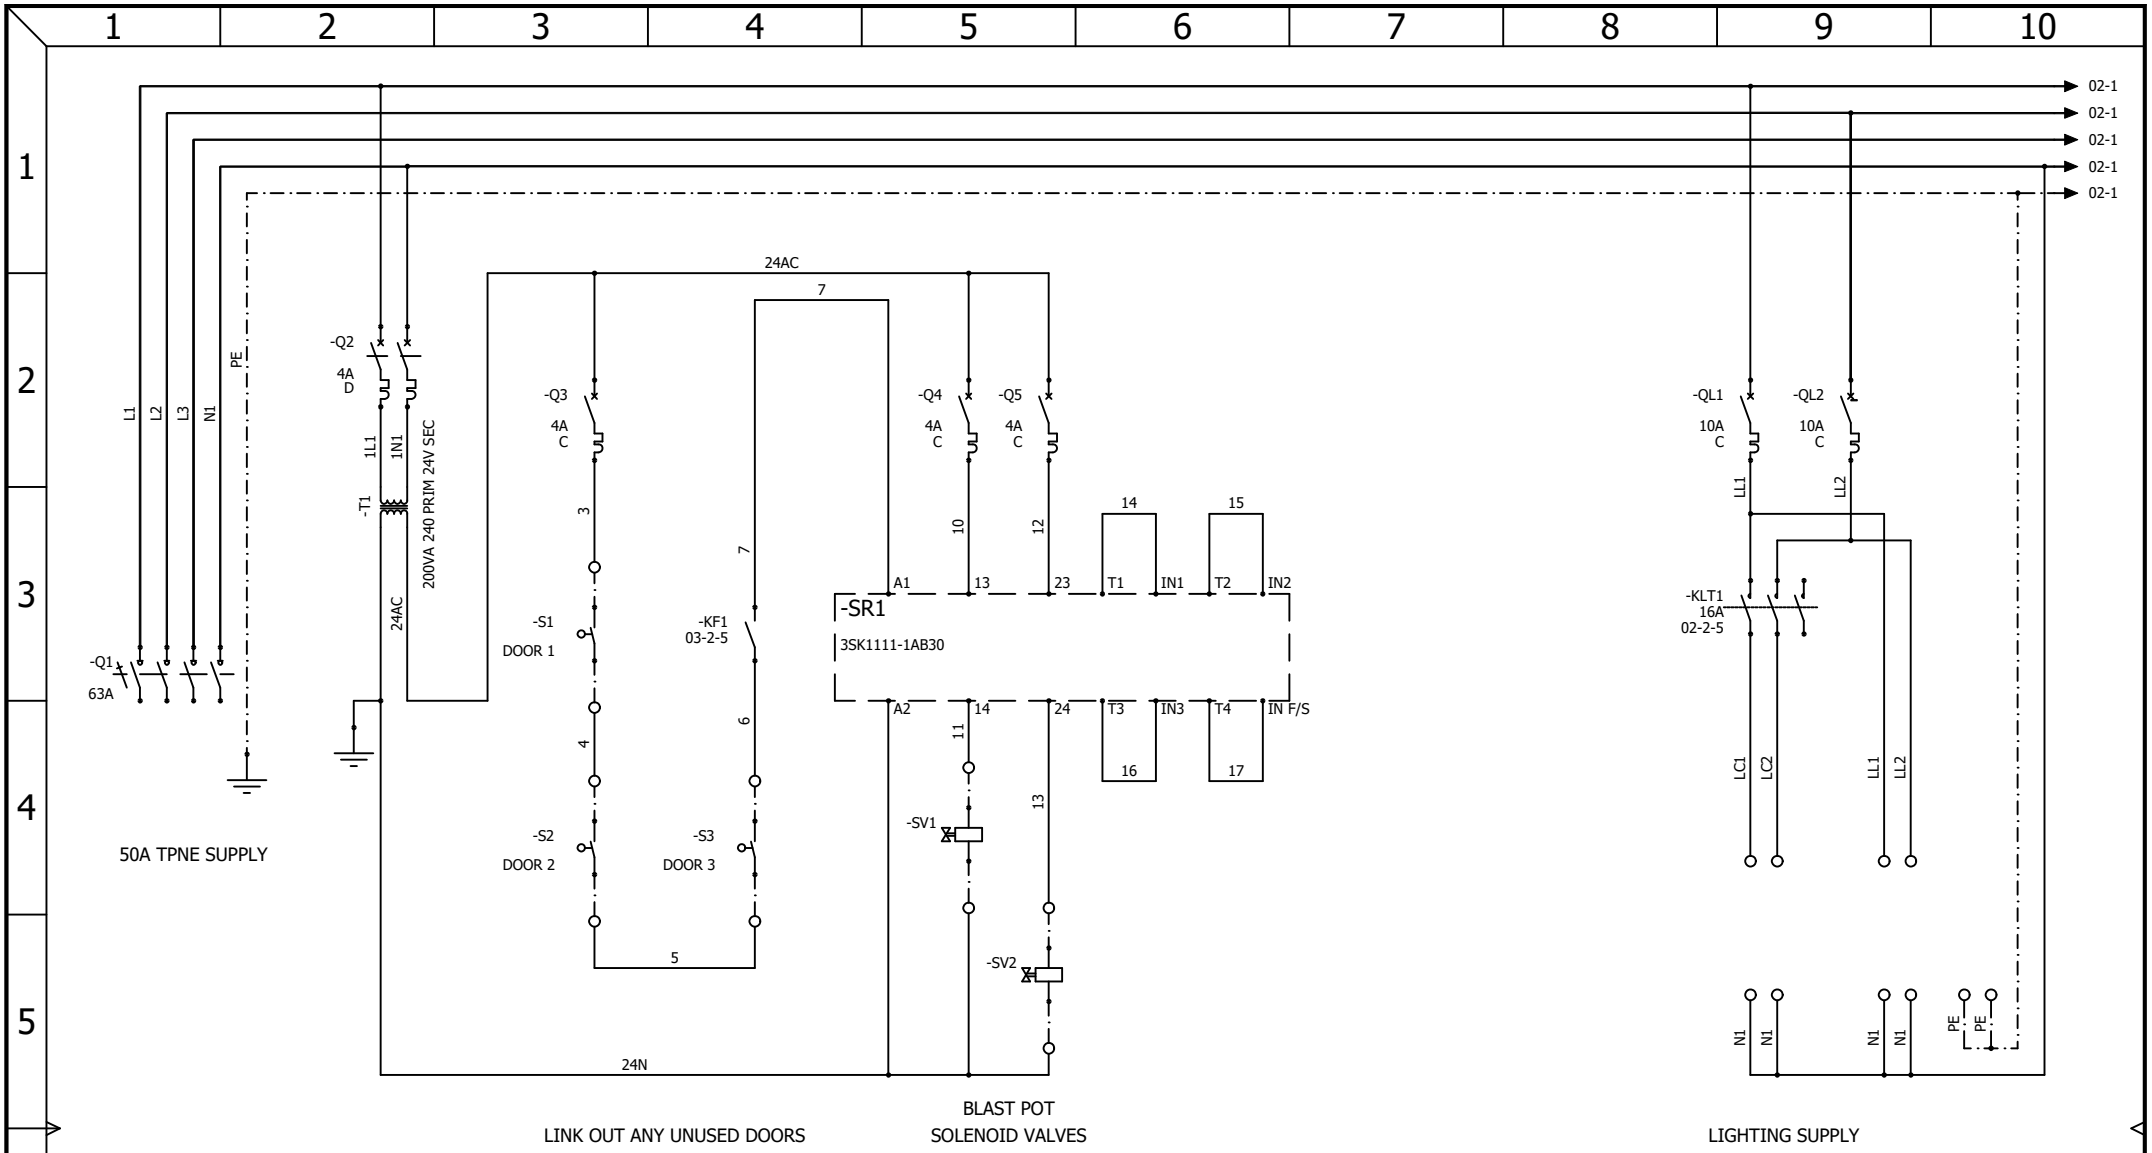


AAC Technical Services Ltd Unit 2, Brunel Business Court Brunel Way, Thetford, Norfolk IP24 1HP	POWER DISTRIBUTION DOOR INTERLOCKS AND LIGHTING CIRCUITS	REVISION 0
CONTRACT: AIRBLAST - WABTEC UNIT 10A BLAST 2646	LOCATION: +L1 Main electrical closet	SHEET 1 OF 6

REV.	DATE	NAME	CHANGES
0	21/09/2026	TW	


DRAWING NUMBER:

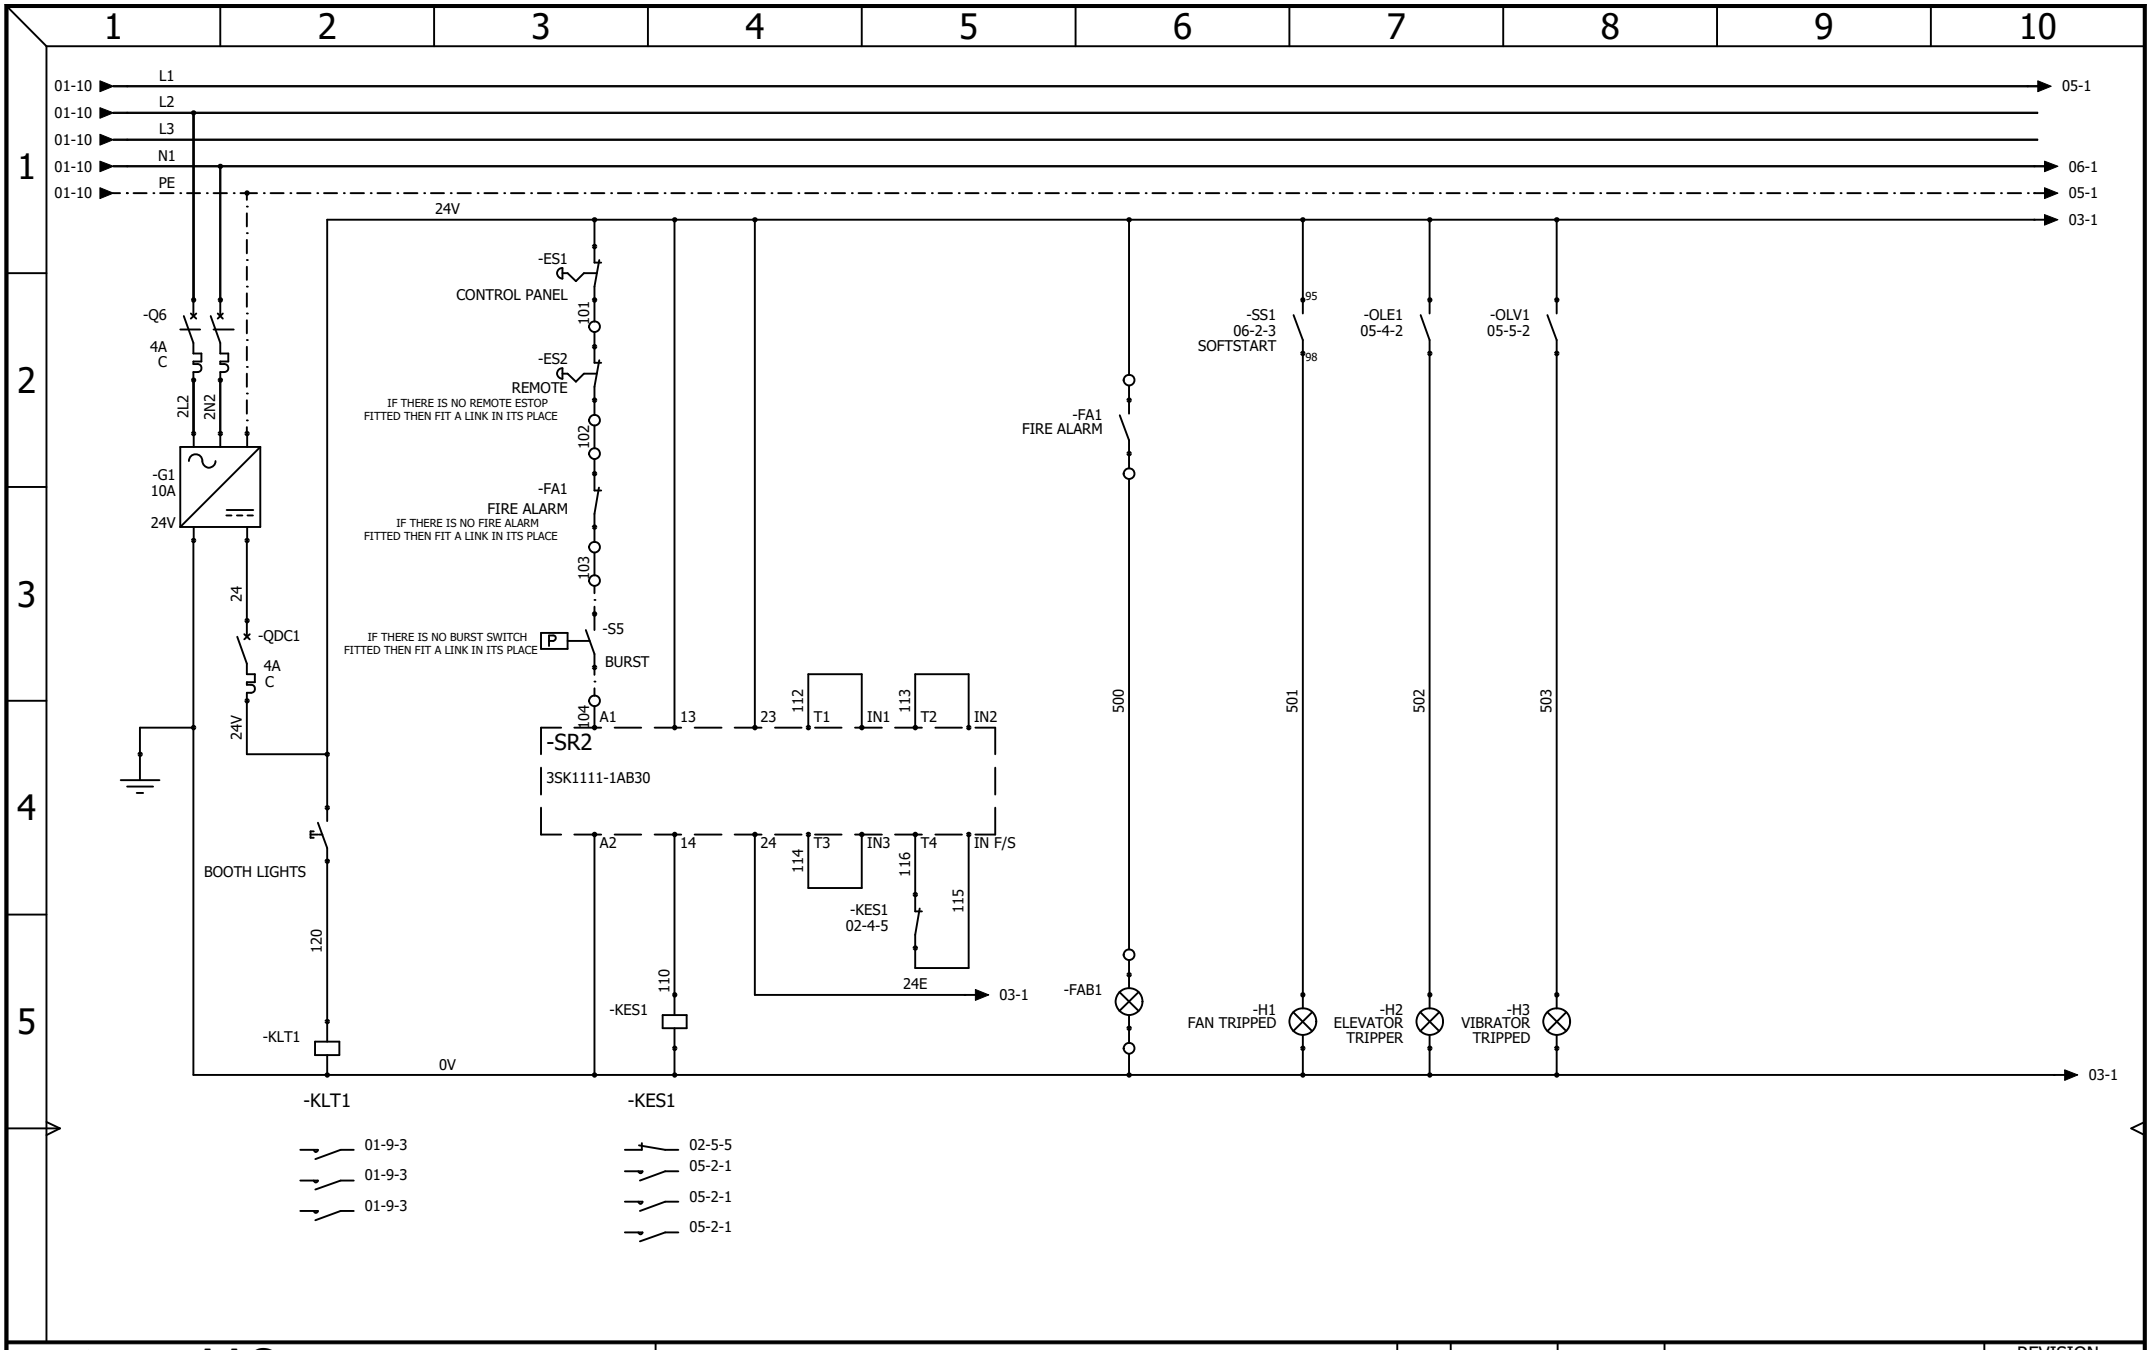

AAC Technical Services Ltd Unit 2, Brunel Business Court Brunel Way, Thetford, Norfolk IP24 1HP	DC POWER AND EMERGENCY STOP	REVISION 0
CONTRACT: AIRBLAST - WABTEC UNIT 10A BLAST 2646	LOCATION: +L1 Main electrical closet	SHEET 2 OF 6

REV.	DATE	NAME	CHANGES
0	21/09/2026	TW	

DRAWING NUMBER:

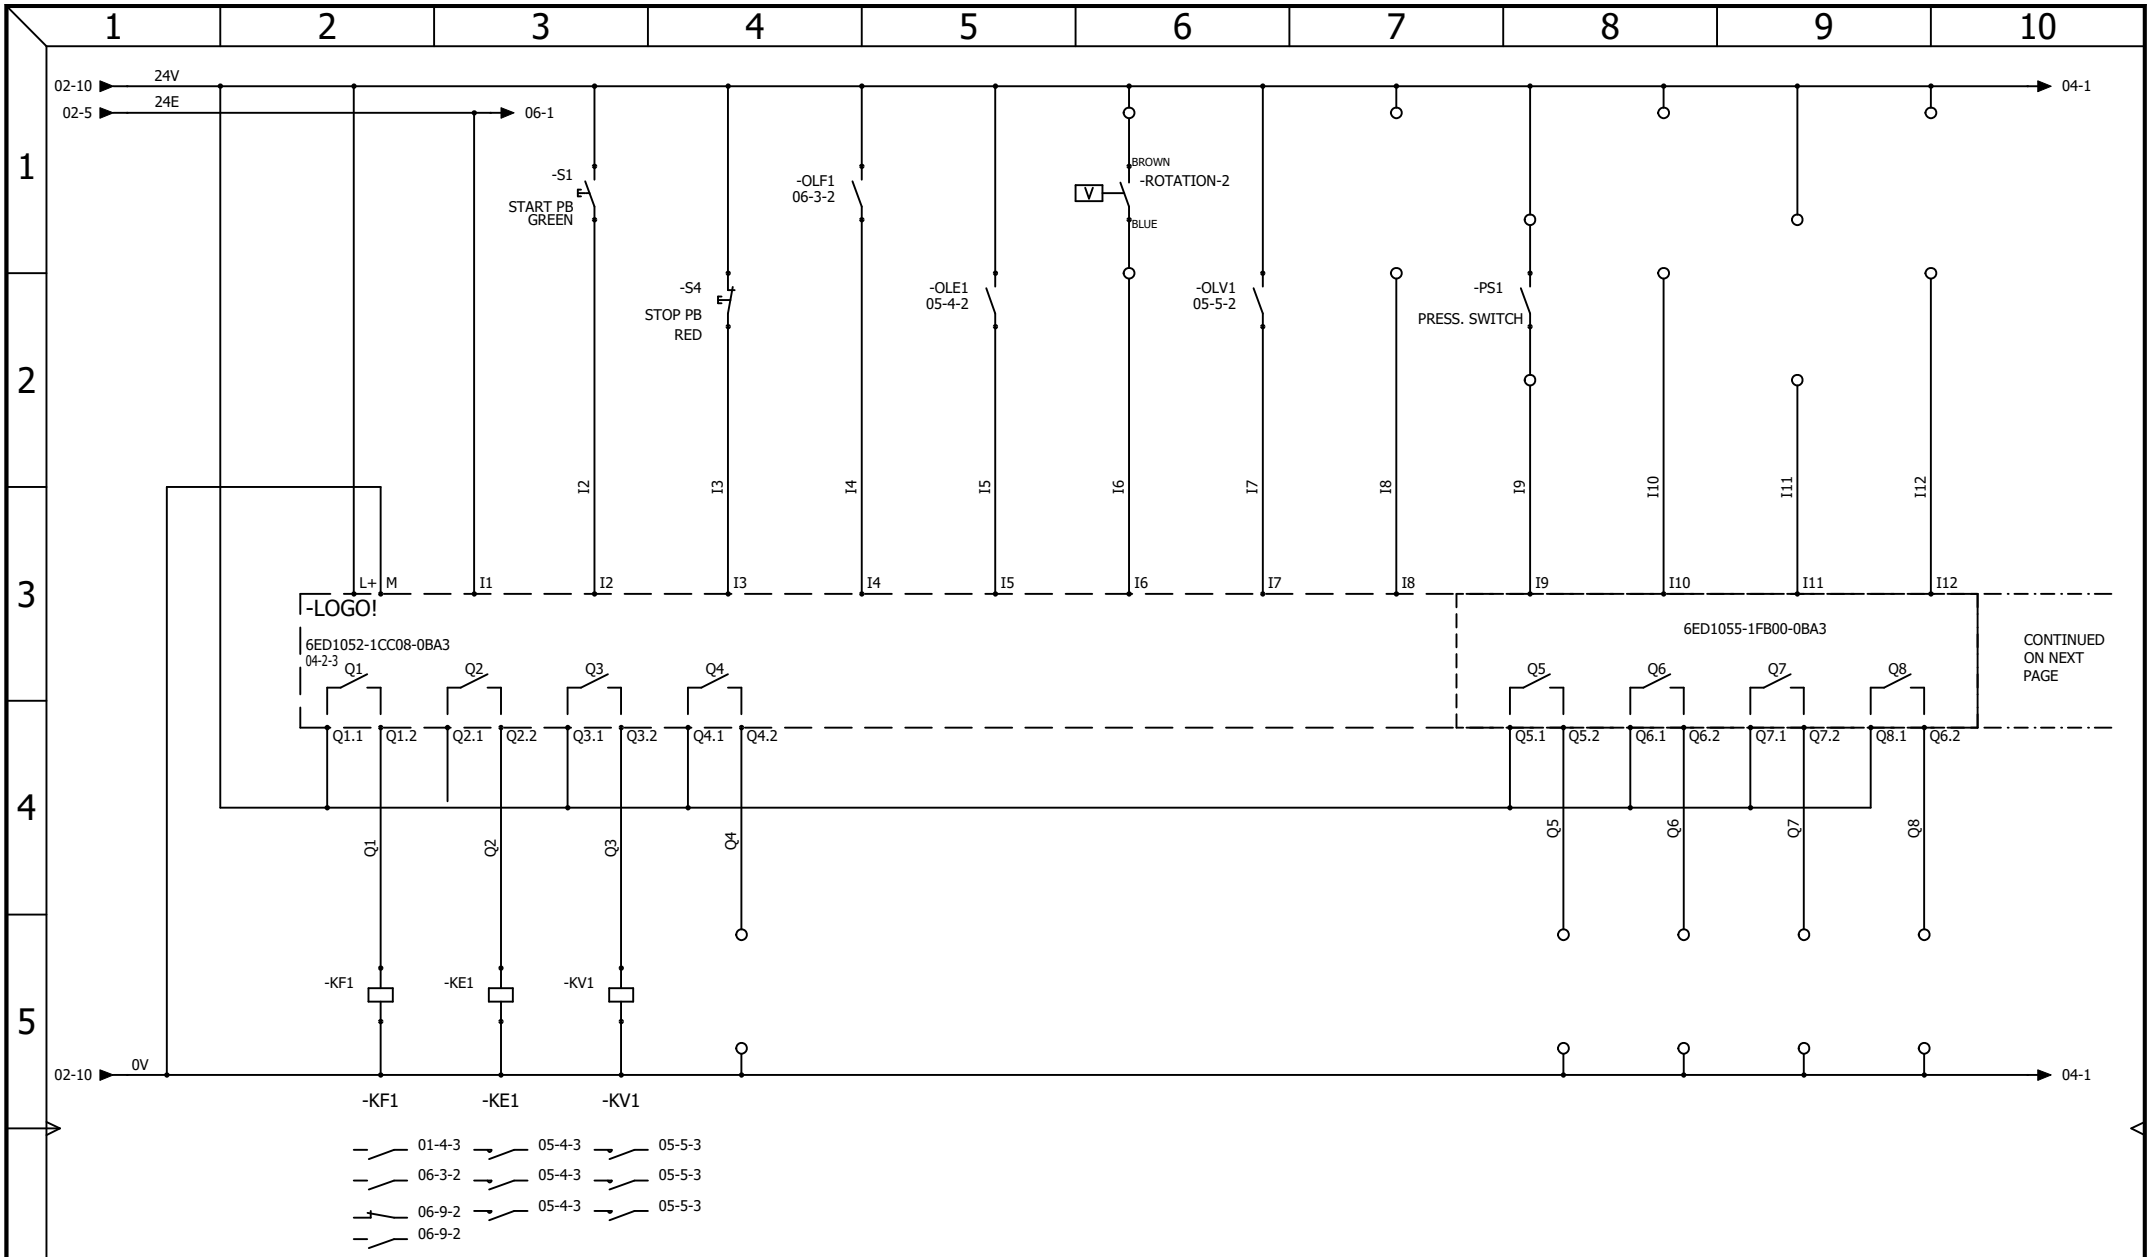

AAC Technical Services Ltd
Unit 2, Brunel Business Court
Brunel Way, Thetford, Norfolk IP24 1HP

CONTROL CIRCUIT

REV.	DATE	NAME	CHANGES
0	21/09/2026	TW	


REVISION 0

DRAWING NUMBER:

SHEET 3 OF 6

CONTRACT: AIRBLAST - WABTEC UNIT 10A BLAST 2646

LOCATION: +L1 Main electrical closet

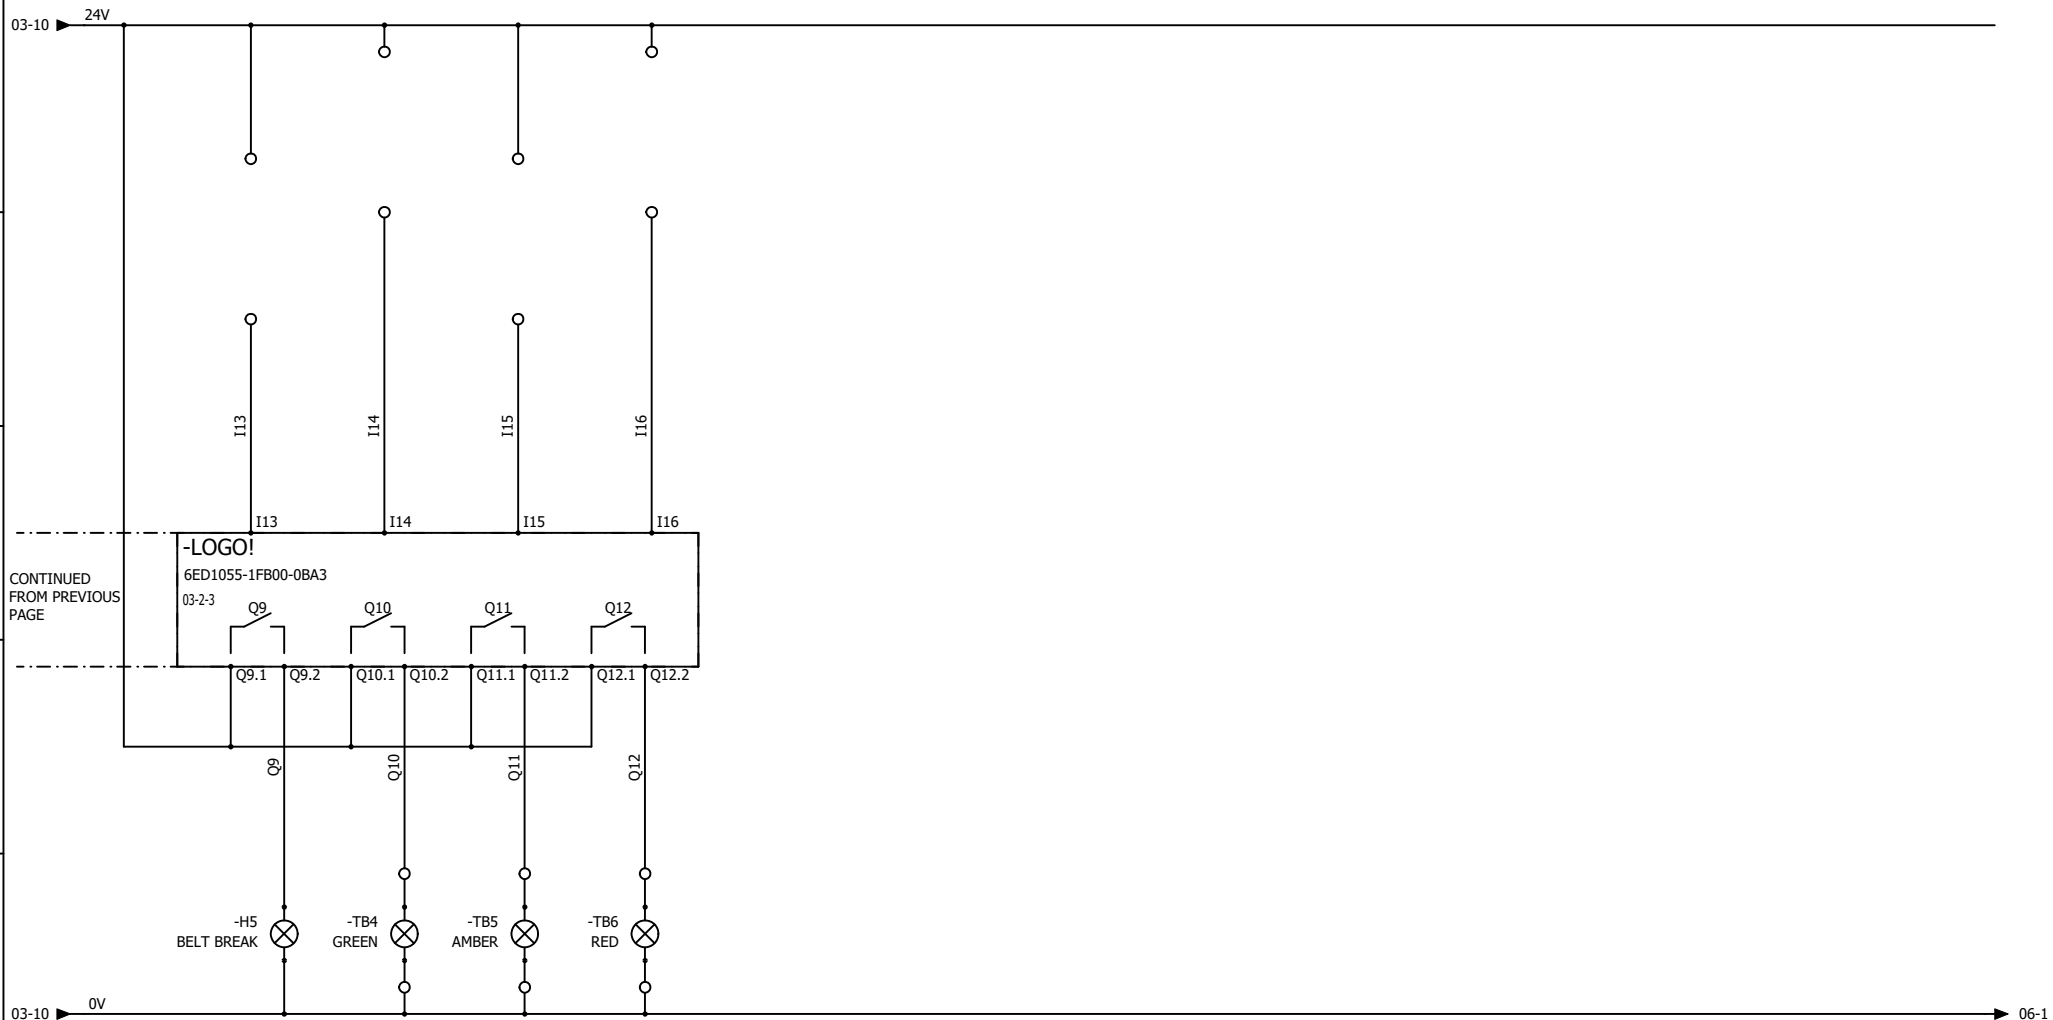

AAC Technical Services Ltd
Unit 2, Brunel Business Court
Brunel Way, Thetford, Norfolk IP24 1HP

CONTROL CIRCUIT

REV.	DATE	NAME	CHANGES
0	21/09/2026	TW	


REVISION 0

CONTRACT: AIRBLAST - WABTEC UNIT 10A BLAST 2646

LOCATION: +L1 Main electrical closet

DRAWING NUMBER:

SHEET 4 OF 6

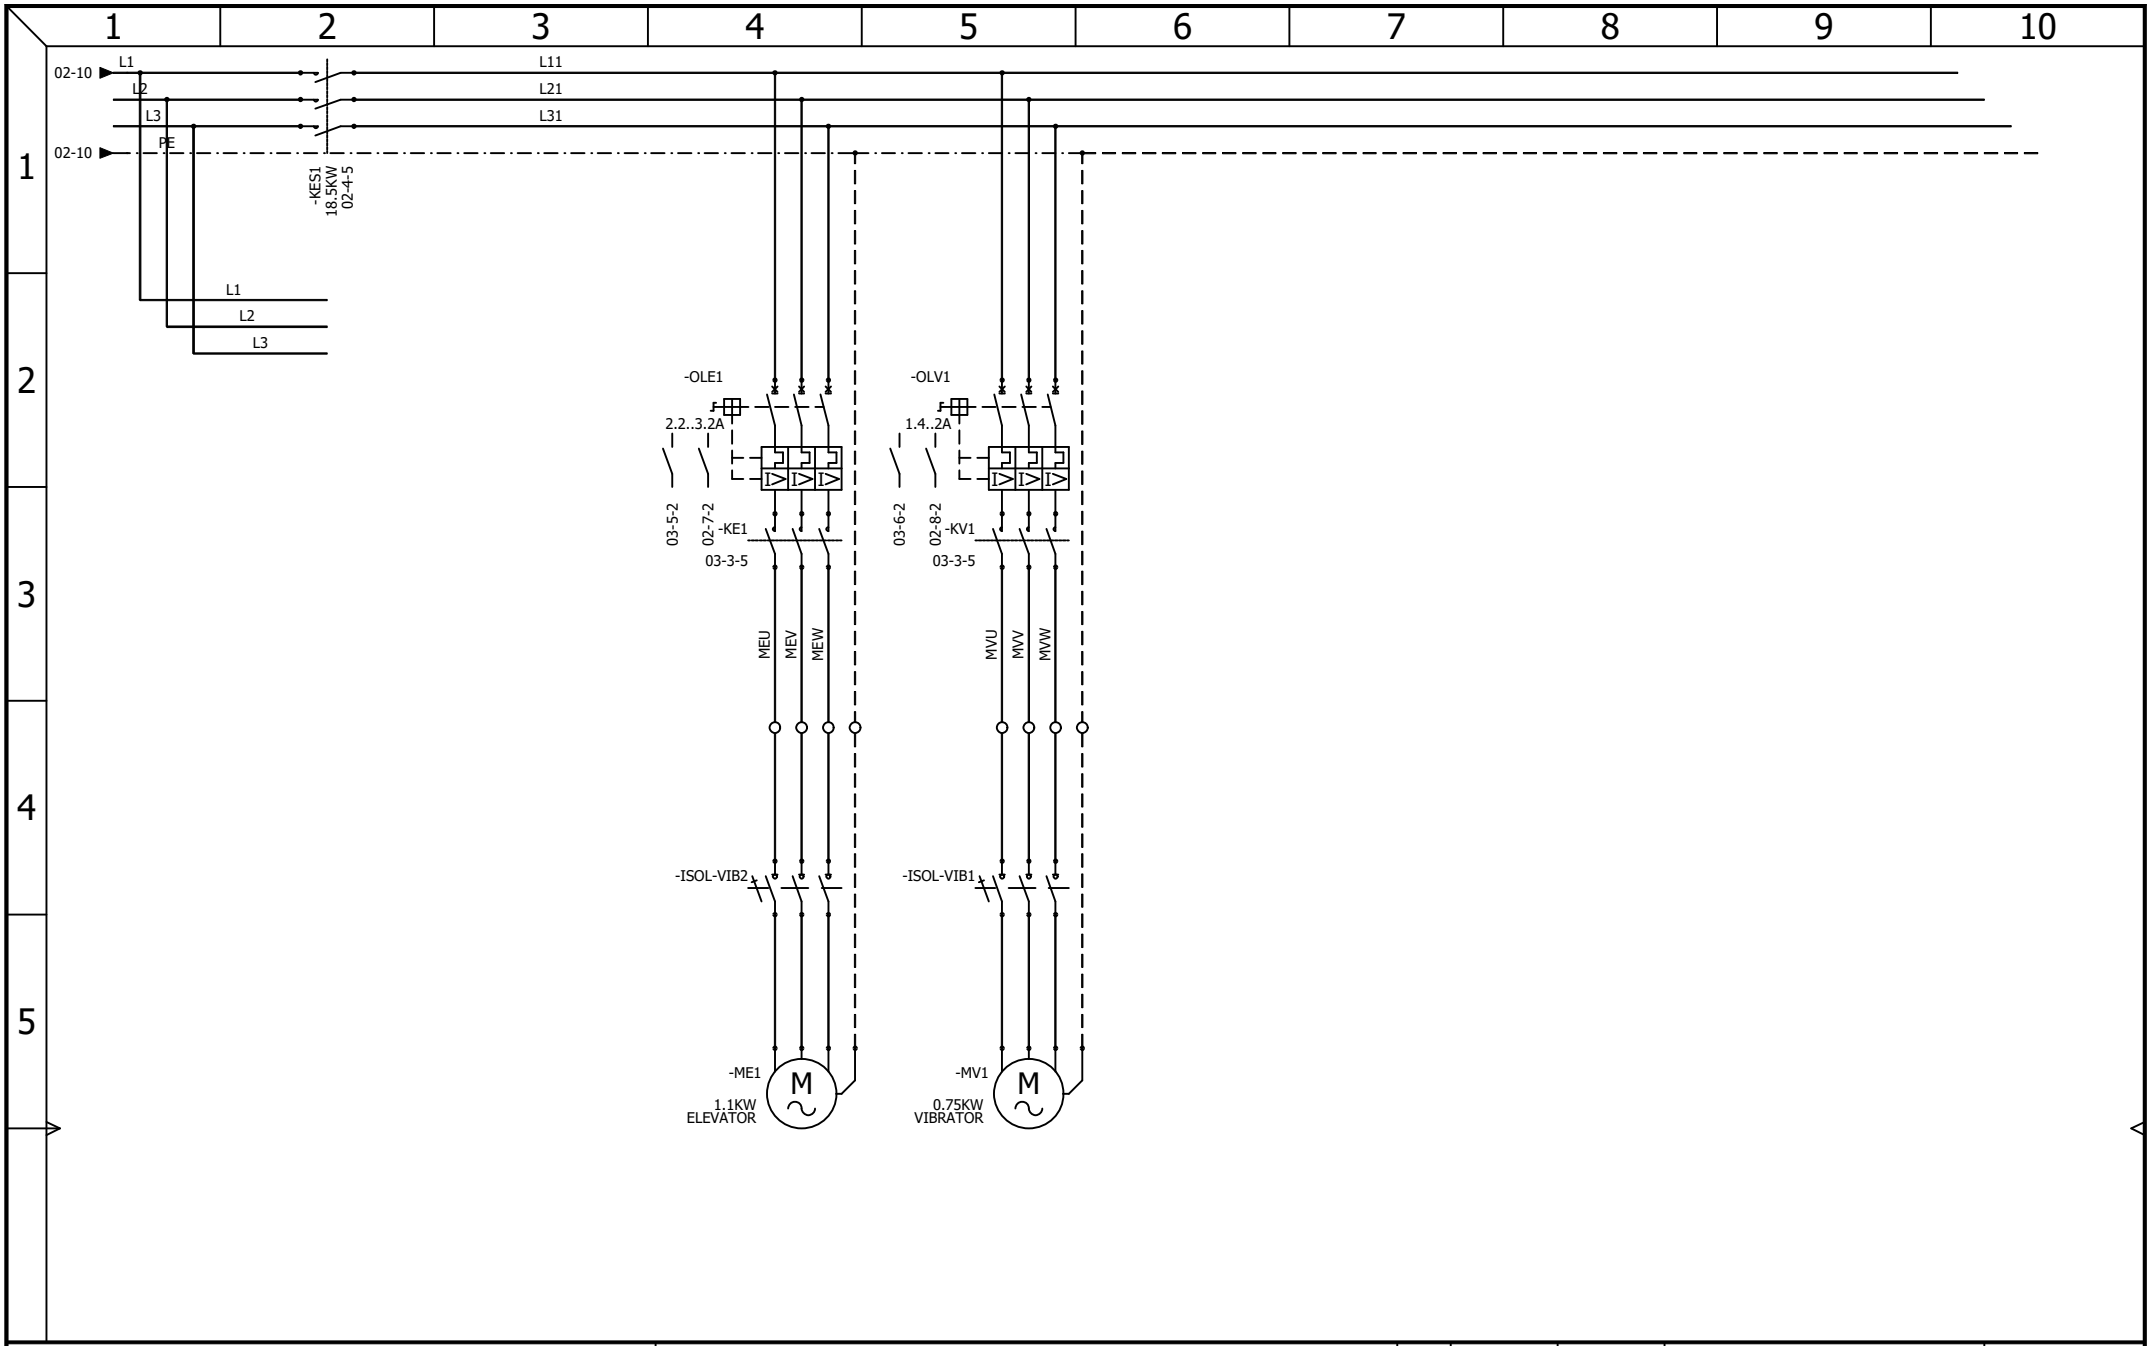

AAC Technical Services Ltd
Unit 2, Brunel Business Court
Brunel Way, Thetford, Norfolk IP24 1HP

EXTRACTION MOTORS

REV.	DATE	NAME	CHANGES
0	21/09/2026	TW	


REVISION 0

CONTRACT: AIRBLAST - WABTEC UNIT 10A BLAST 2646

LOCATION: +L1 Main electrical closet

DRAWING NUMBER:

SHEET 5 OF 6

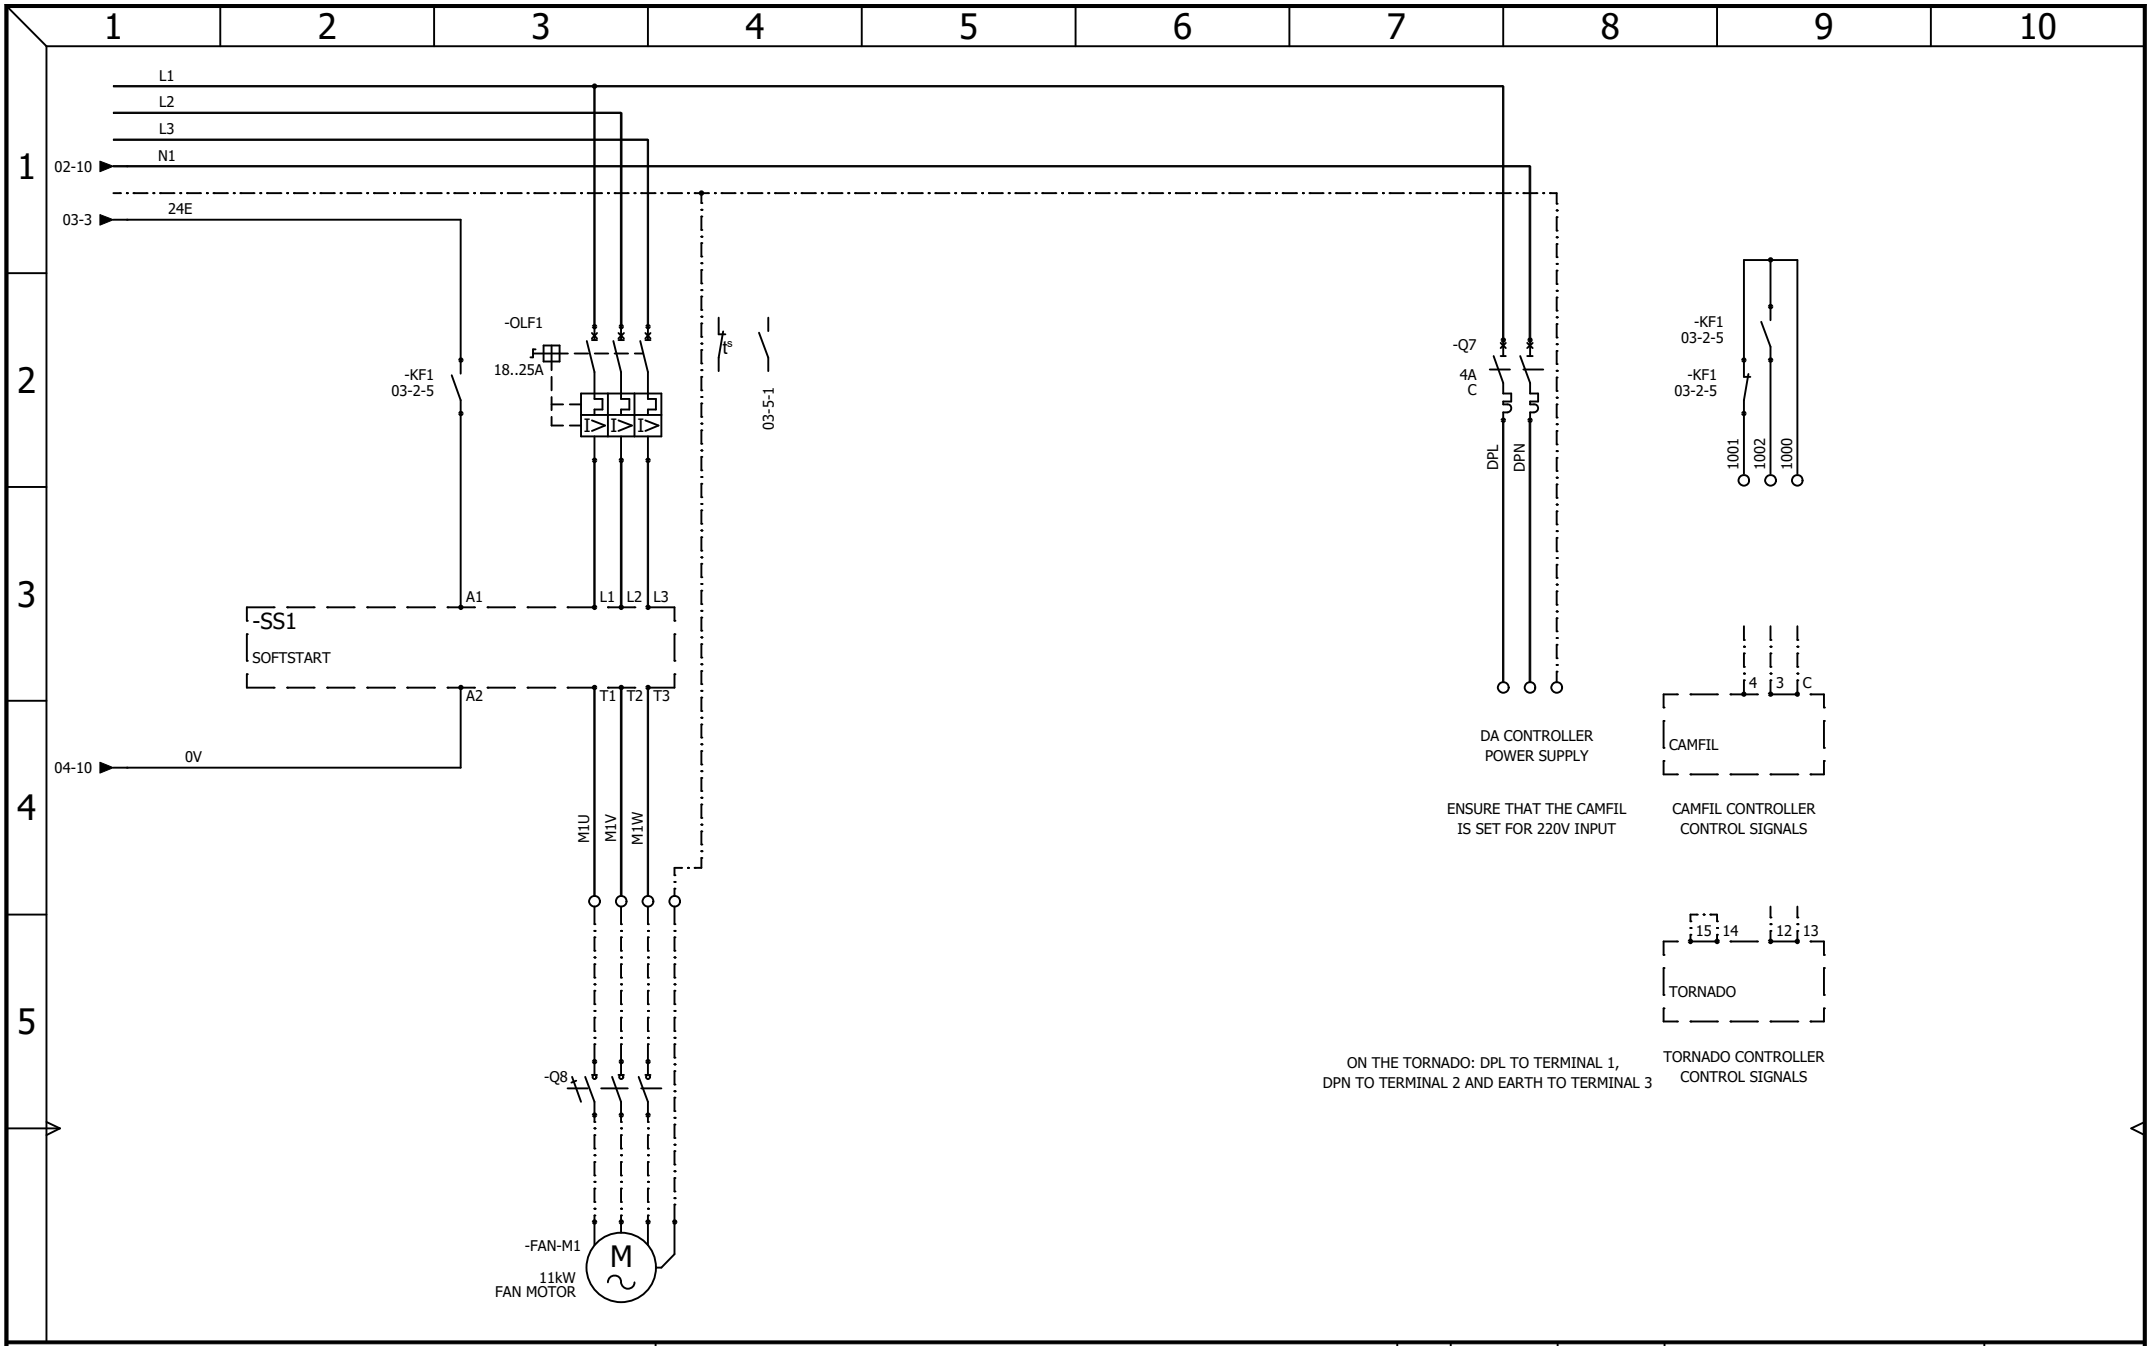

AAC Technical Services Ltd
Unit 2, Brunel Business Court
Brunel Way, Thetford, Norfolk IP24 1HP

FAN POWER

REV.	DATE	NAME	CHANGES
0	21/09/2026	TW	

REVISION 0

CONTRACT: AIRBLAST - WABTEC UNIT 10A BLAST 2646

LOCATION: +L1 Main electrical closet

DRAWING NUMBER:

SHEET 6 OF 6