

1	2	3	4	5	6	7	8	9	10
---	---	---	---	---	---	---	---	---	----

NORTH MUSIC TRUST
GLASSHOUSE
SAGE ONE

CEILING PANEL 2
HATCH CONTROL PANEL

2607


 AAC Technical Services Ltd Unit 2, Brunel Business Court Brunel Way, Thetford, Norfolk IP24 1HP	CEILING PANEL 2 - HATCHES COVER						REVISION 0 SCHEME 01
			0	19/05/2026	Paul Clarke		
			REV.	DATE	NAME	CHANGES	
			User data 1			User data 2	
CONTRACT: GLASSHOUSE - SAGE ONE	LOCATION: +L15	CEILING PANEL 2 - HATCHES					

13-CEILING PANEL 2 - HATCHES

Drawing	Description	Function	Location	Revision	Date	Created by
01	COVER	=F1	+L15	0	19/05/2026	Paul Clarke
02	Drawings list	=F1	+L15	0	19/05/2026	Paul Clarke
03	Drawings list	=F1	+L15	0	20/05/2026	Paul Clarke
04	POWER DISTRIBUTION	=F1	+L15	0	19/05/2026	Paul Clarke
05	MOTOR STARTER SUPPLY	=F1	+L15	0	19/05/2026	Paul Clarke
06	STAGE LEFT HATCH MOTORS	=F1	+L15	0	19/05/2026	Paul Clarke
07	CENTER HATCH MOTORS	=F1	+L15	0	19/05/2026	Paul Clarke
08	STAGE RIGHT HATCH MOTORS	=F1	+L15	0	19/05/2026	Paul Clarke
09	PLC IO LAYOUT	=F1	+L15	0	19/05/2026	Paul Clarke
10	FAILSAFE DIGITAL INPUTS 1	=F1	+L15	0	19/05/2026	Paul Clarke
11	FAILSAFE DIGITAL INPUTS 2	=F1	+L15	0	19/05/2026	Paul Clarke
12	FAILSAFE DIGITAL INPUTS 3	=F1	+L15	0	19/05/2026	Paul Clarke
13	FAILSAFE DIGITAL INPUTS 4	=F1	+L15	0	20/05/2026	Paul Clarke
14	FAILSAFE DIGTIAL OUTPUTS 1	=F1	+L15	0	19/05/2026	Paul Clarke
15	FAILSAFE DIGTIAL OUTPUTS 2	=F1	+L15	0	20/05/2026	Paul Clarke
16	FAILSAFE DIGTIAL OUTPUTS 3	=F1	+L15	0	20/05/2026	Paul Clarke
17	DIGITAL INPUTS 1-1	=F1	+L15	0	19/05/2026	Paul Clarke
18	DIGITAL INPUTS 1-2	=F1	+L15	0	20/05/2026	Paul Clarke
19	DIGITAL INPUTS 2-1	=F1	+L15	0	20/05/2026	Paul Clarke
20	DIGITAL INPUTS 2-2	=F1	+L15	0	20/05/2026	Paul Clarke

-> 13-CEILING PANEL 2 - HATCHES

Drawing	Description	Function	Location	Revision	Date	Created by
21	DIGITAL INPUTS 3-1	=F1	+L15	0	20/05/2026	Paul Clarke
22	DIGITAL INPUTS 3-2	=F1	+L15	0	20/05/2026	Paul Clarke
23	PANEL LAYOUT	=F1	+L15	0	19/05/2026	Paul Clarke

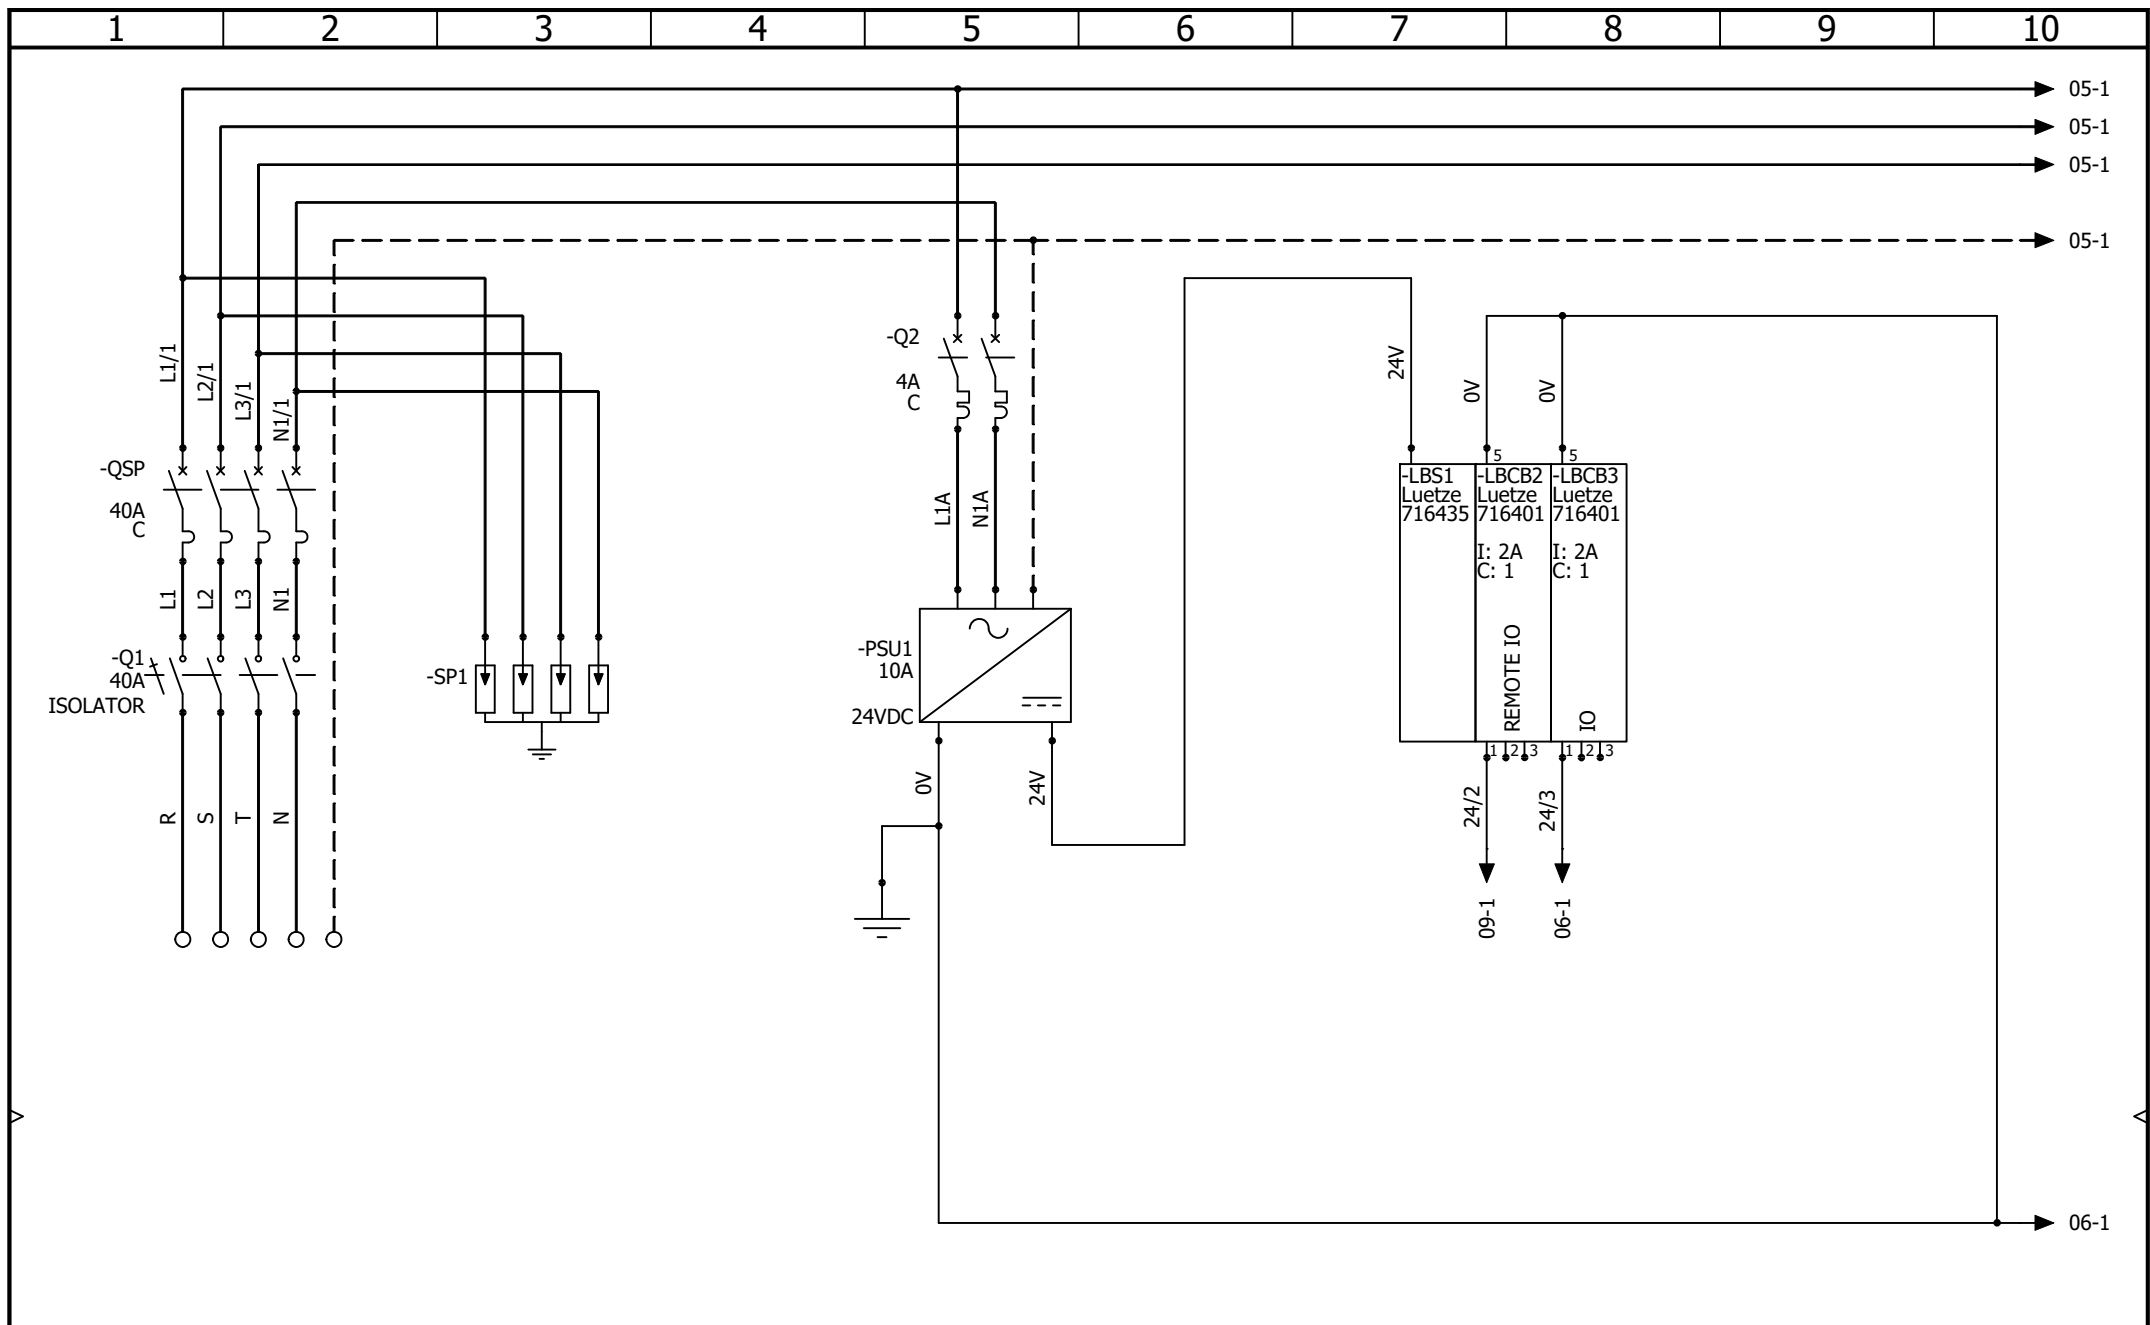

AAC Theatre Systems

Unit 2, Brunel Business Court

Brunel Way, Thetford, Norfolk IP24 1HP


CONTRACT: GLASSHOUSE - SAGE ONE


CEILING PANEL 2 - HATCHES POWER DISTRIBUTION

LOCATION: +L15


CEILING PANEL 2 - HATCHES

				REVISION
				0
0	19/05/2026	Paul Clarke		
REV.	DATE	NAME	CHANGES	SCHEME
				04
User data 1			User data 2	

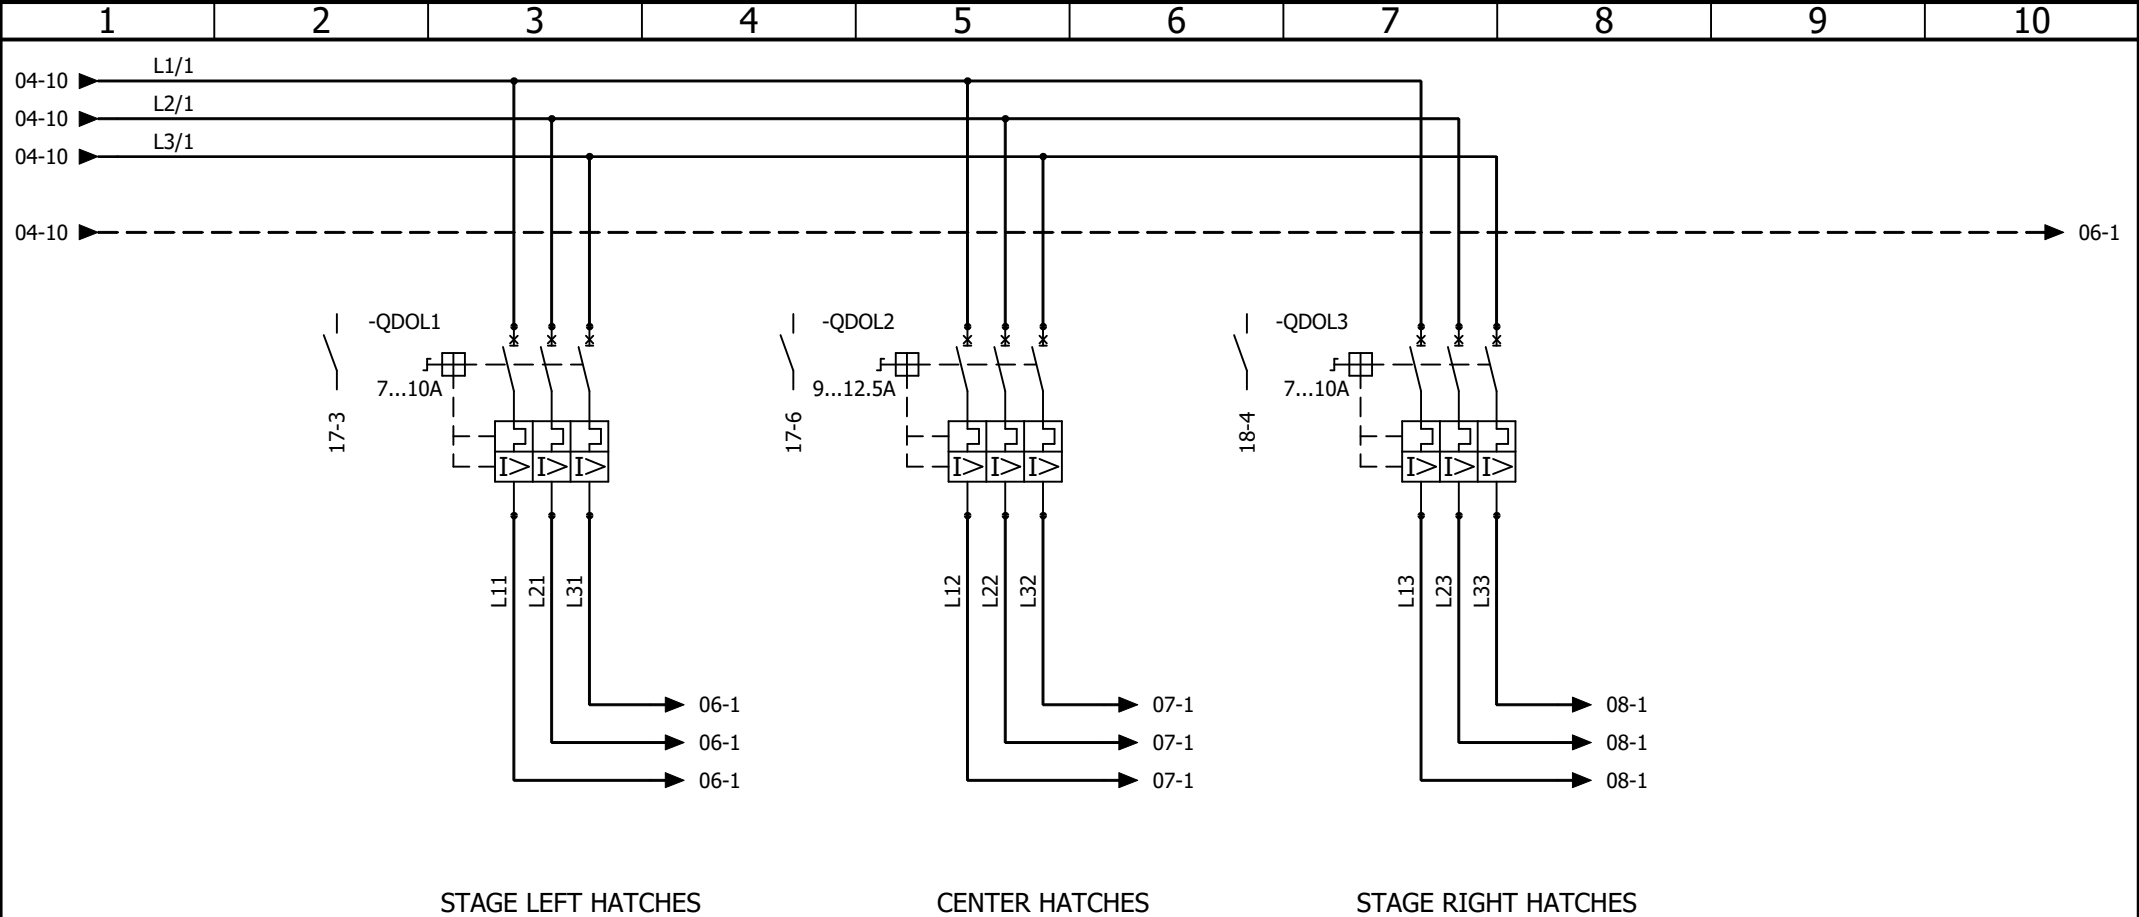


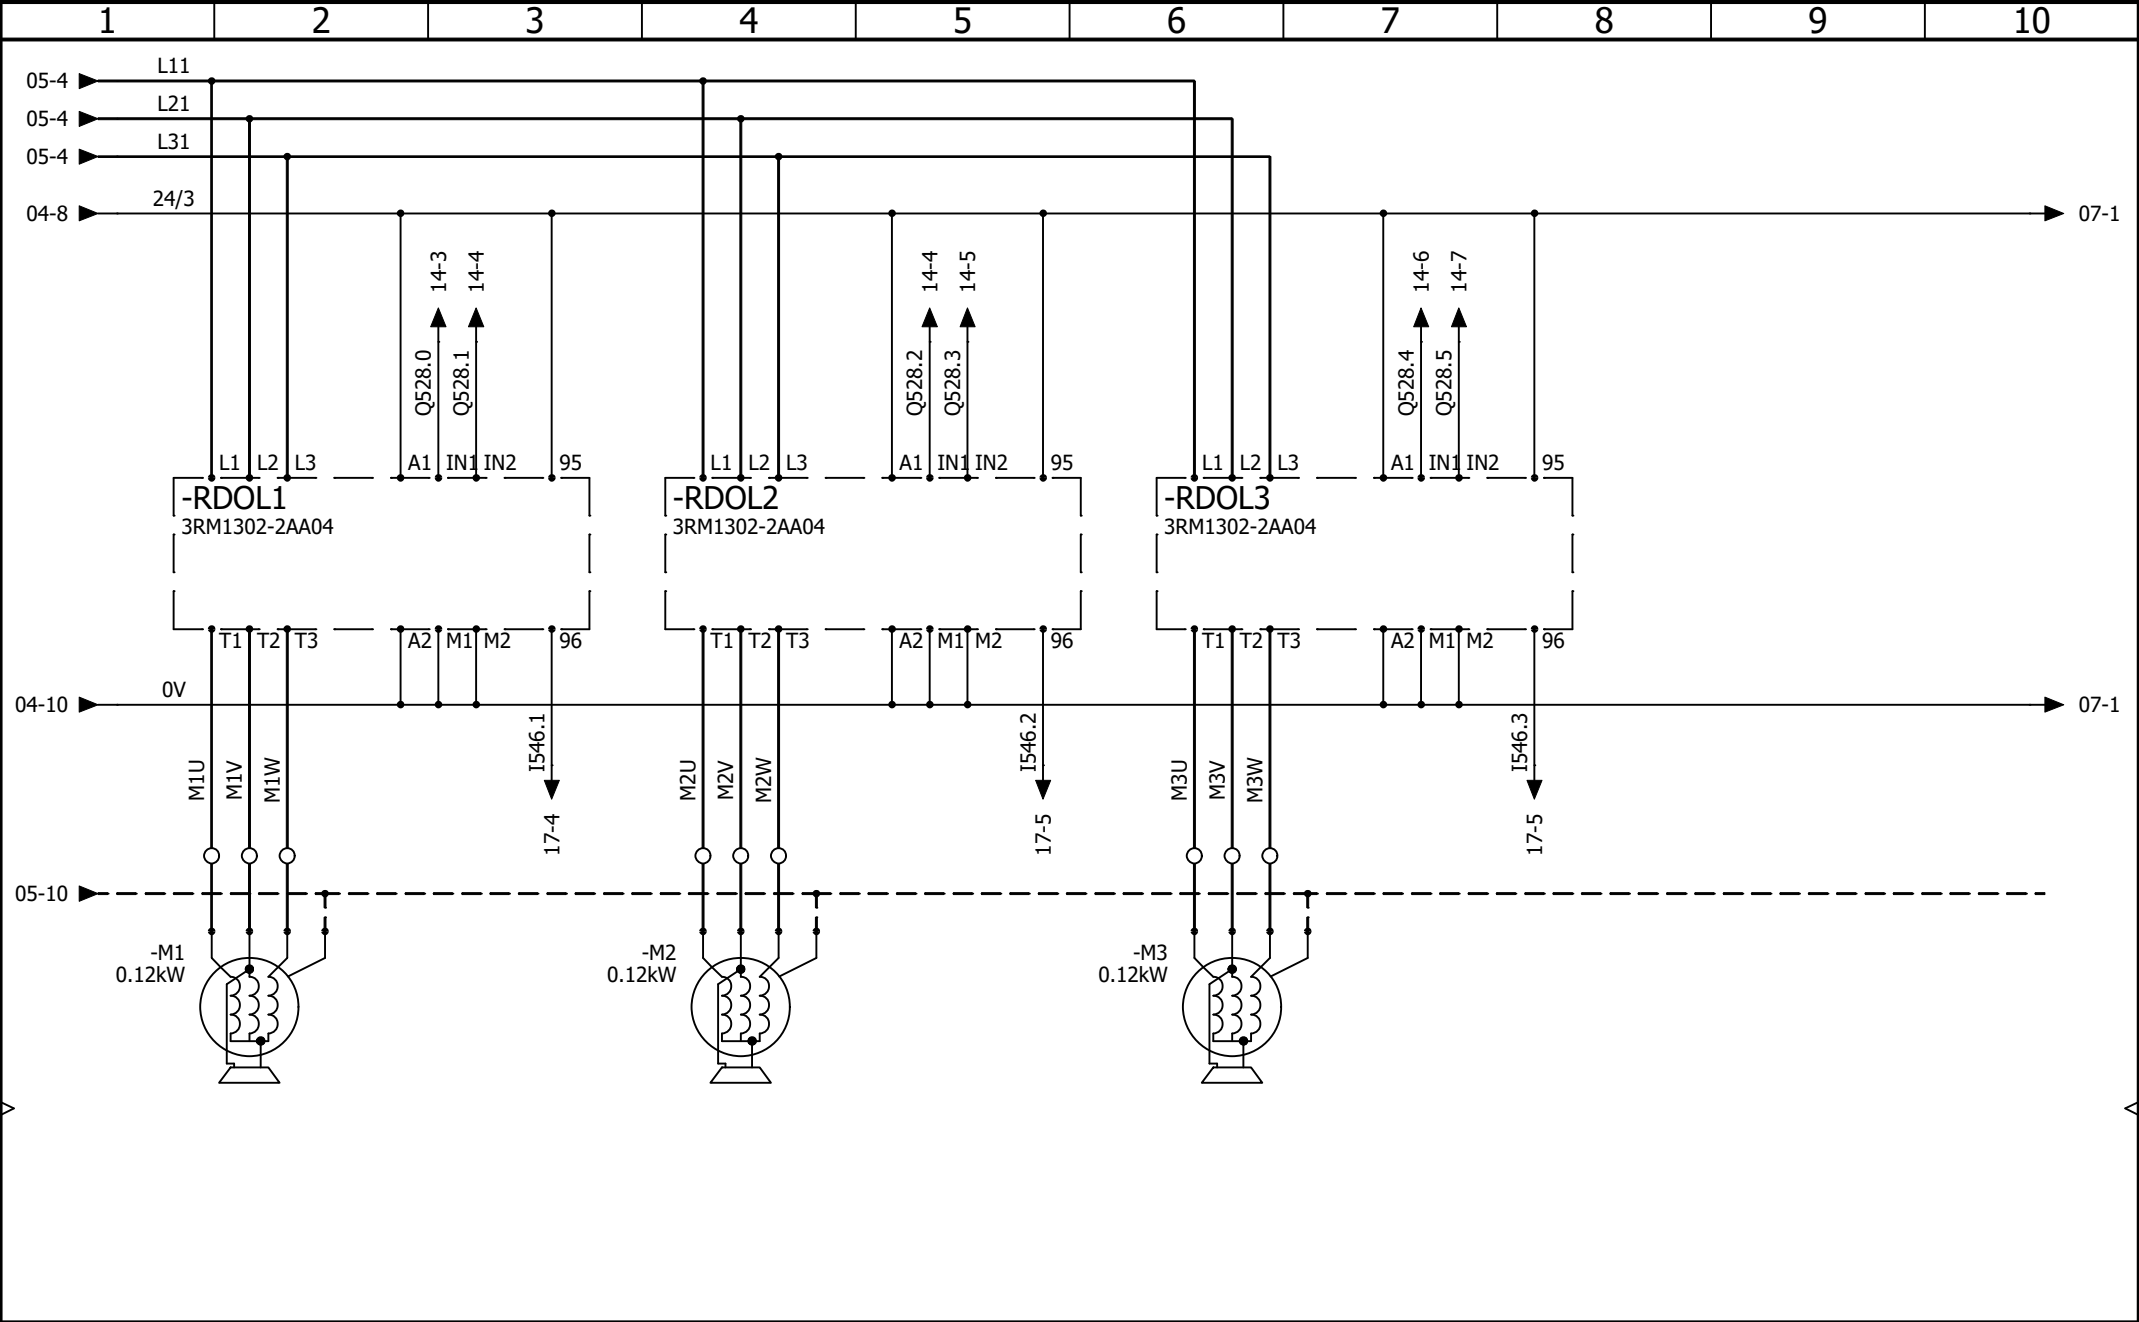

 AAC Technical Services Ltd Unit 2, Brunel Business Court Brunel Way, Thetford, Norfolk IP24 1HP	CEILING PANEL 2 - HATCHES STAGE LEFT HATCH MOTORS			REVISION
				0
	0	19/05/2026	Paul Clarke	SCHEME
	REV.	DATE	NAME	
CONTRACT: GLASSHOUSE - SAGE ONE	LOCATION: +L15	CEILING PANEL 2 - HATCHES		06
User data 1			User data 2	

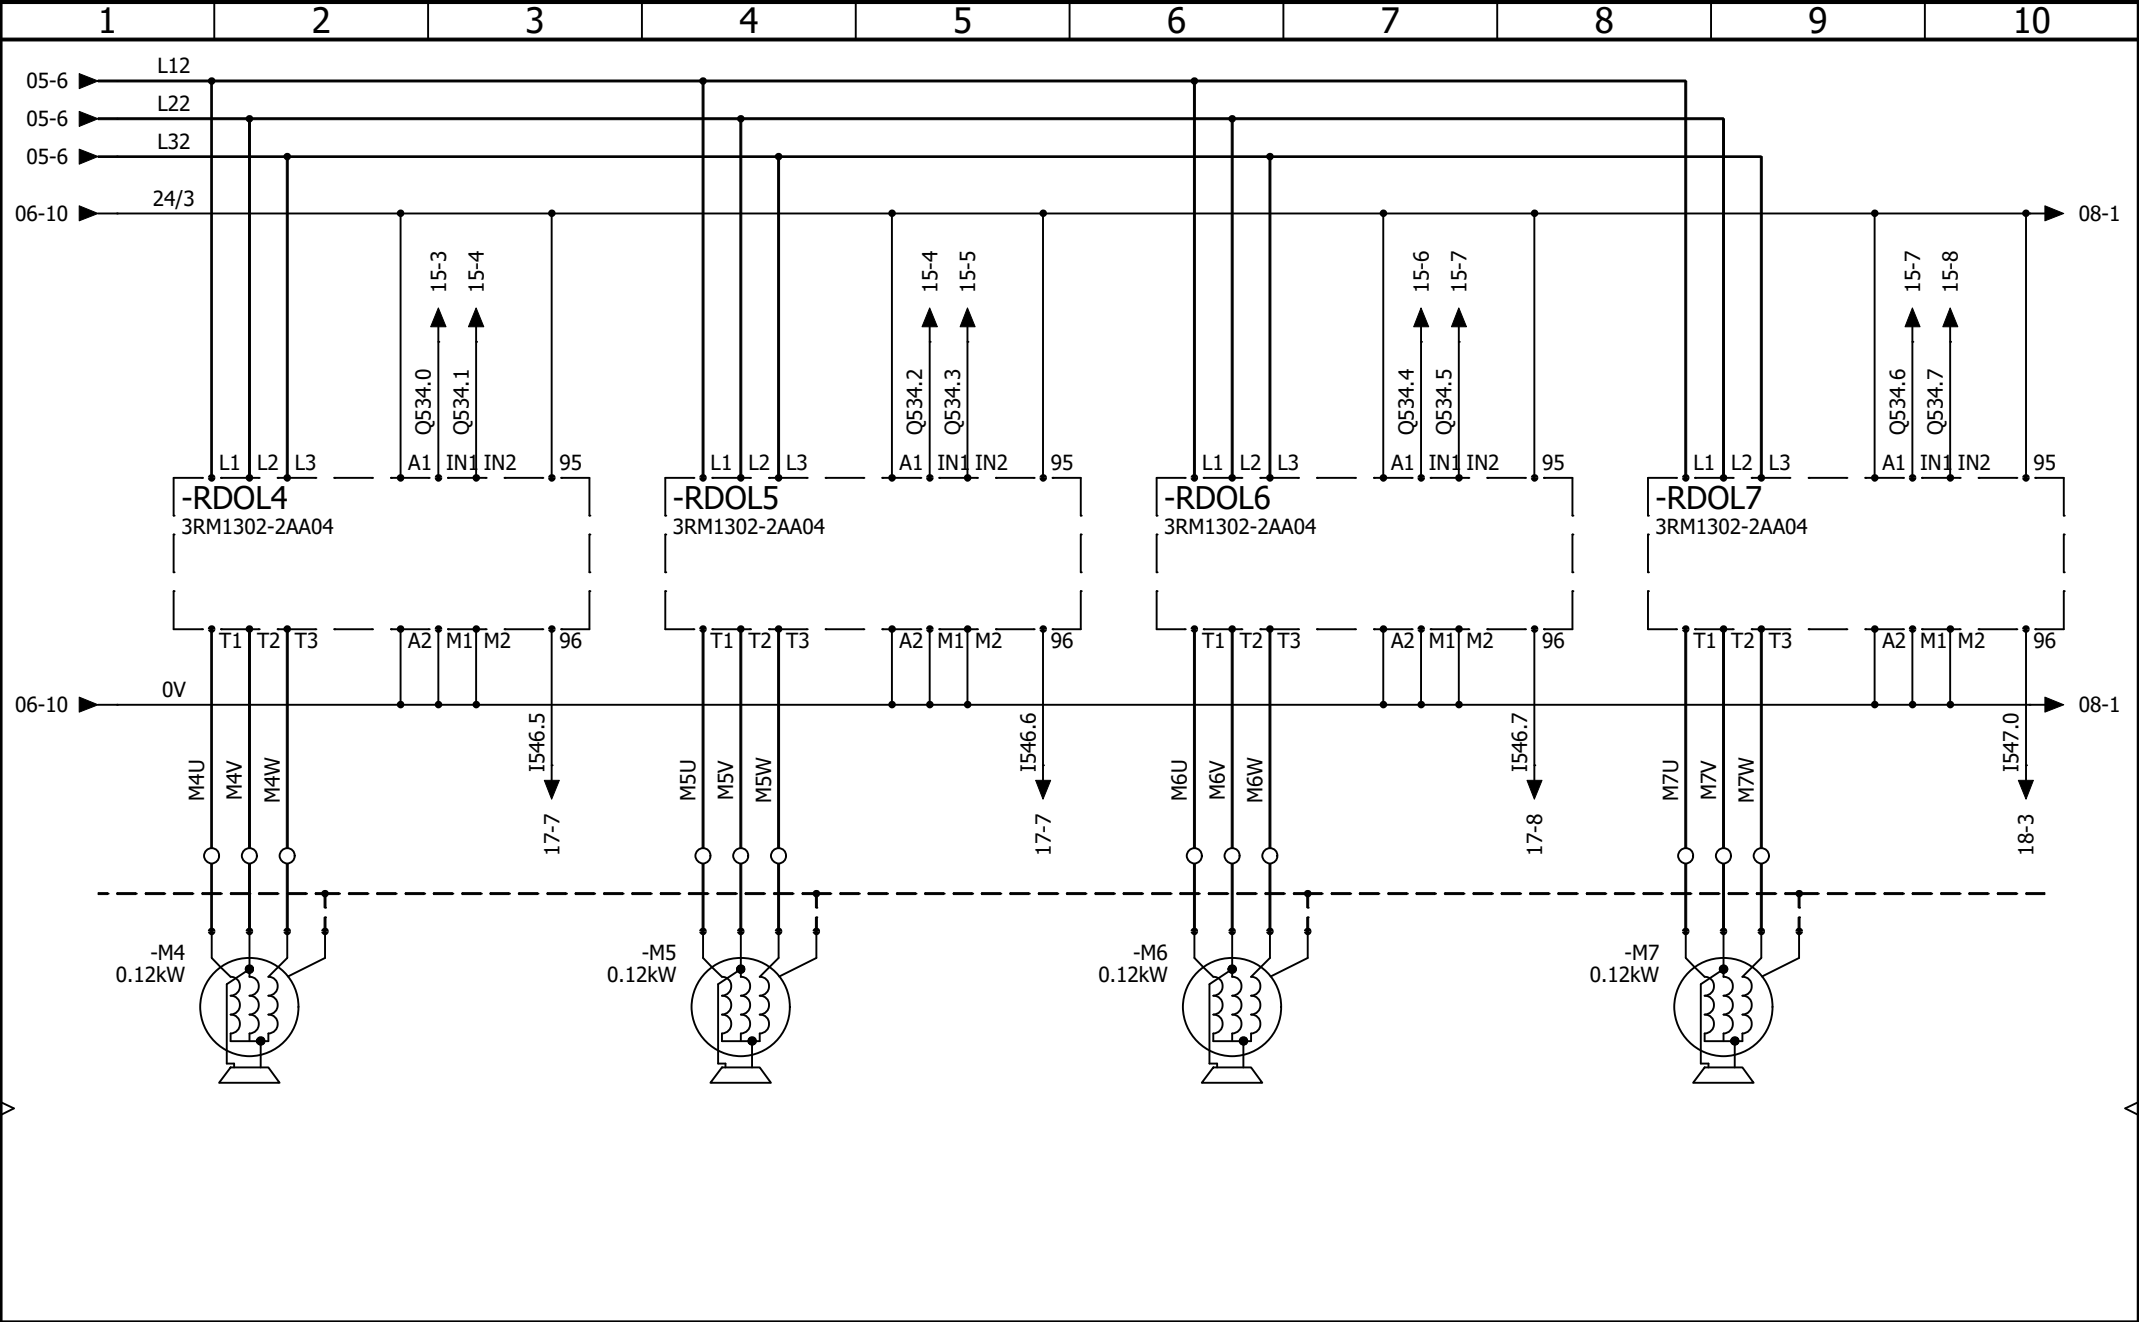

 AAC Technical Services Ltd Unit 2, Brunel Business Court Brunel Way, Thetford, Norfolk IP24 1HP	CEILING PANEL 2 - HATCHES CENTER HATCH MOTORS					REVISION 0 SCHEME 07
			0	19/05/2026	Paul Clarke	
			REV.	DATE	NAME	
CONTRACT: GLASSHOUSE - SAGE ONE	LOCATION: +L15	CEILING PANEL 2 - HATCHES	User data 1		User data 2	

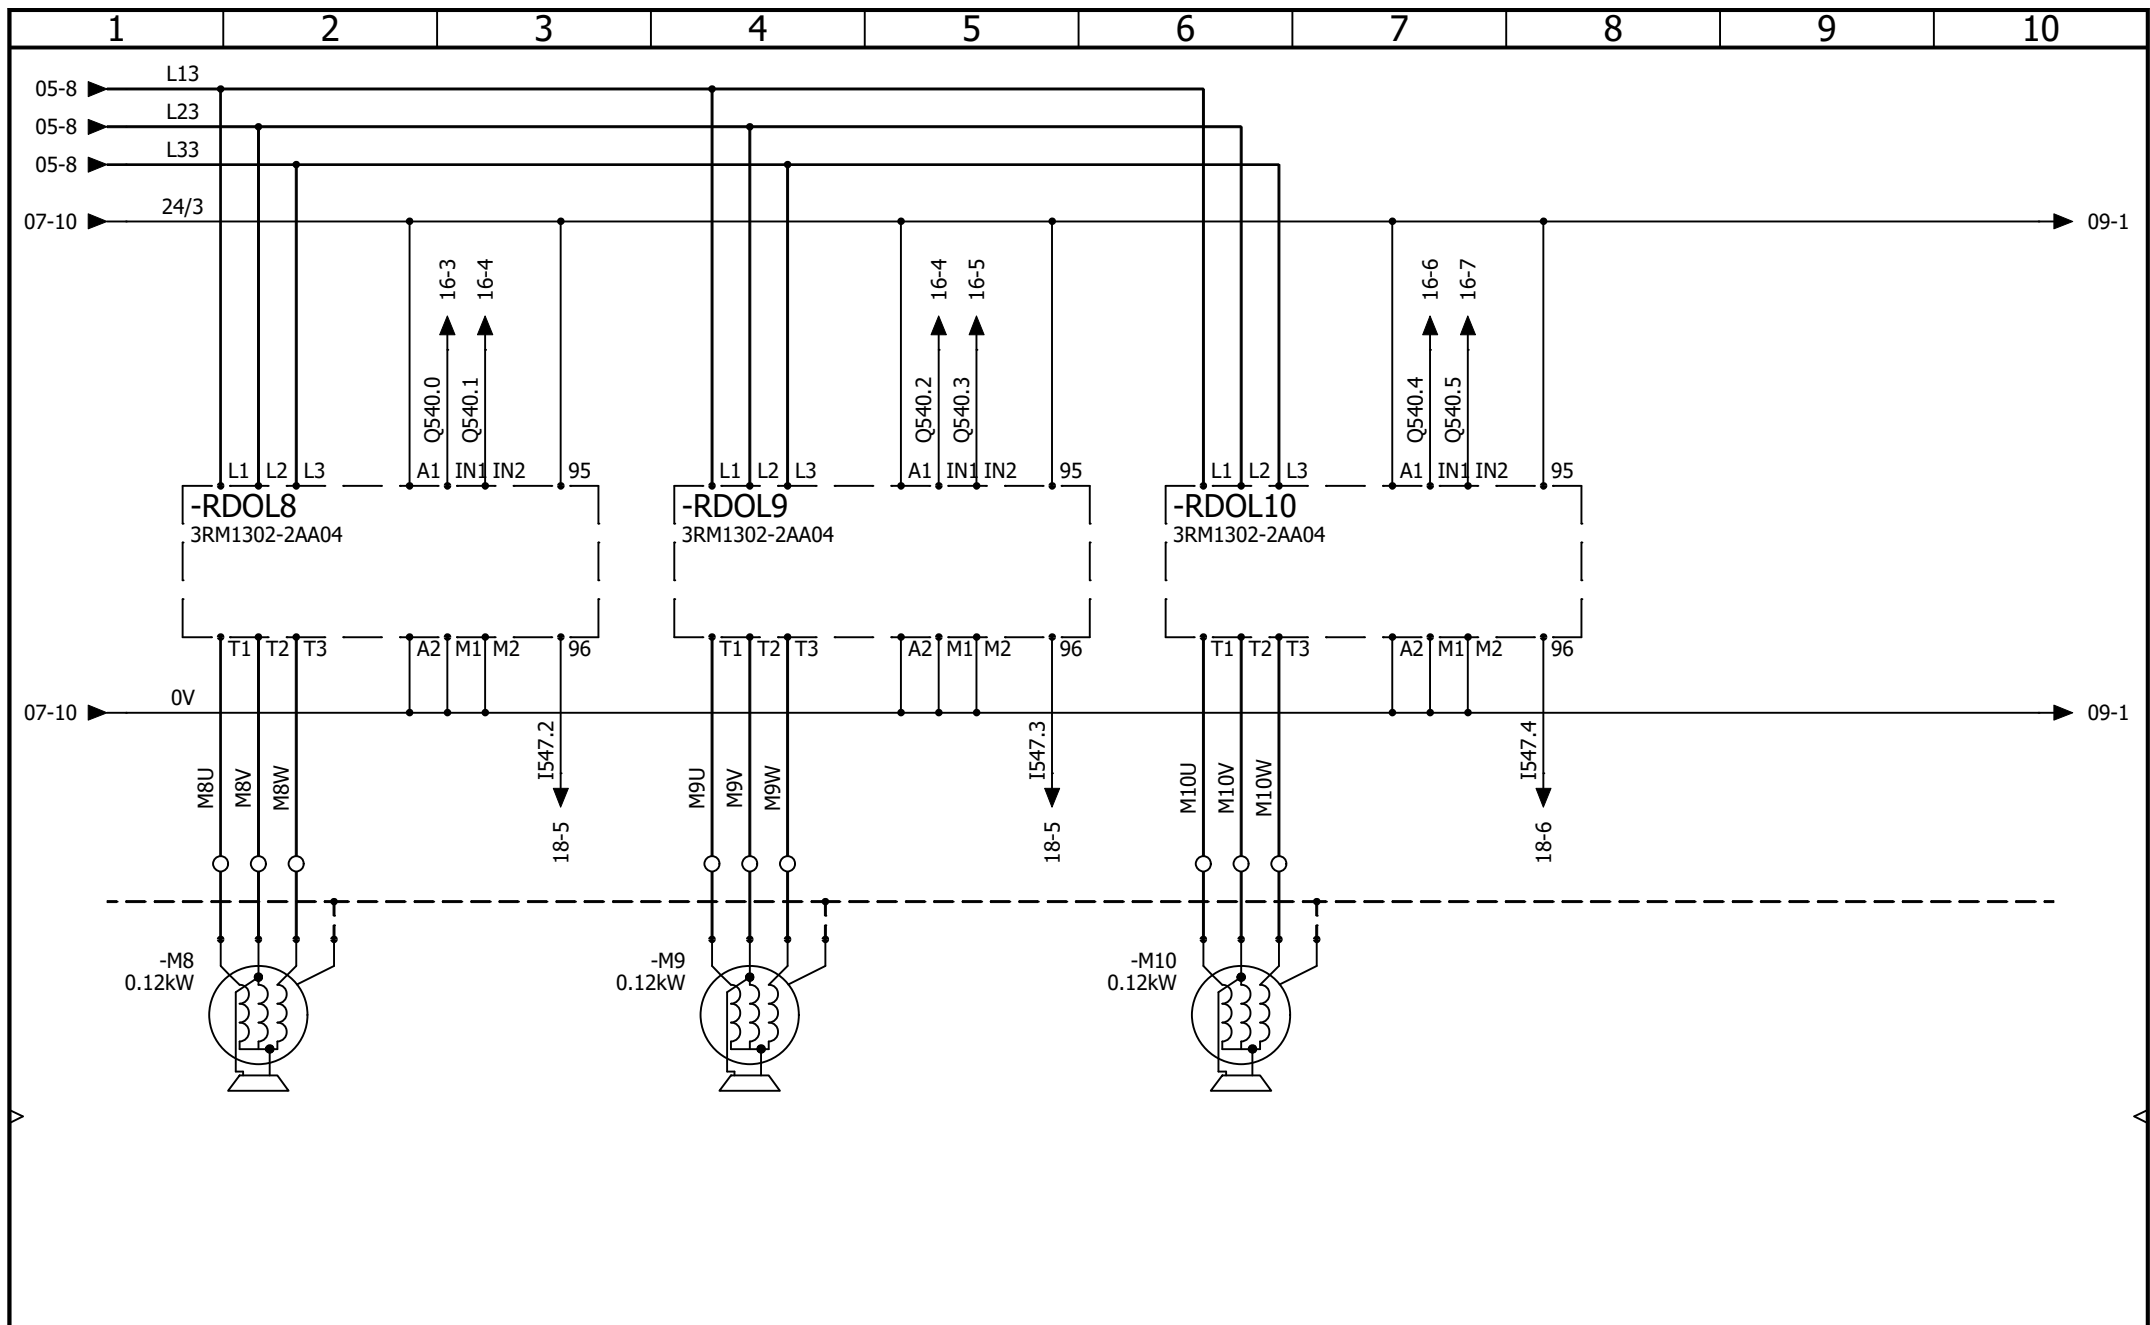

AAC Technical Services Ltd
 Unit 2, Brunel Business Court
 Brunel Way, Thetford, Norfolk IP24 1HP


CONTRACT: GLASSHOUSE - SAGE ONE


CEILING PANEL 2 - HATCHES STAGE RIGHT HATCH MOTORS


LOCATION: +L15


CEILING PANEL 2 - HATCHES


			REVISION
			0
0	19/05/2026	Paul Clarke	
REV.	DATE	NAME	CHANGES
User data 1			User data 2
			08

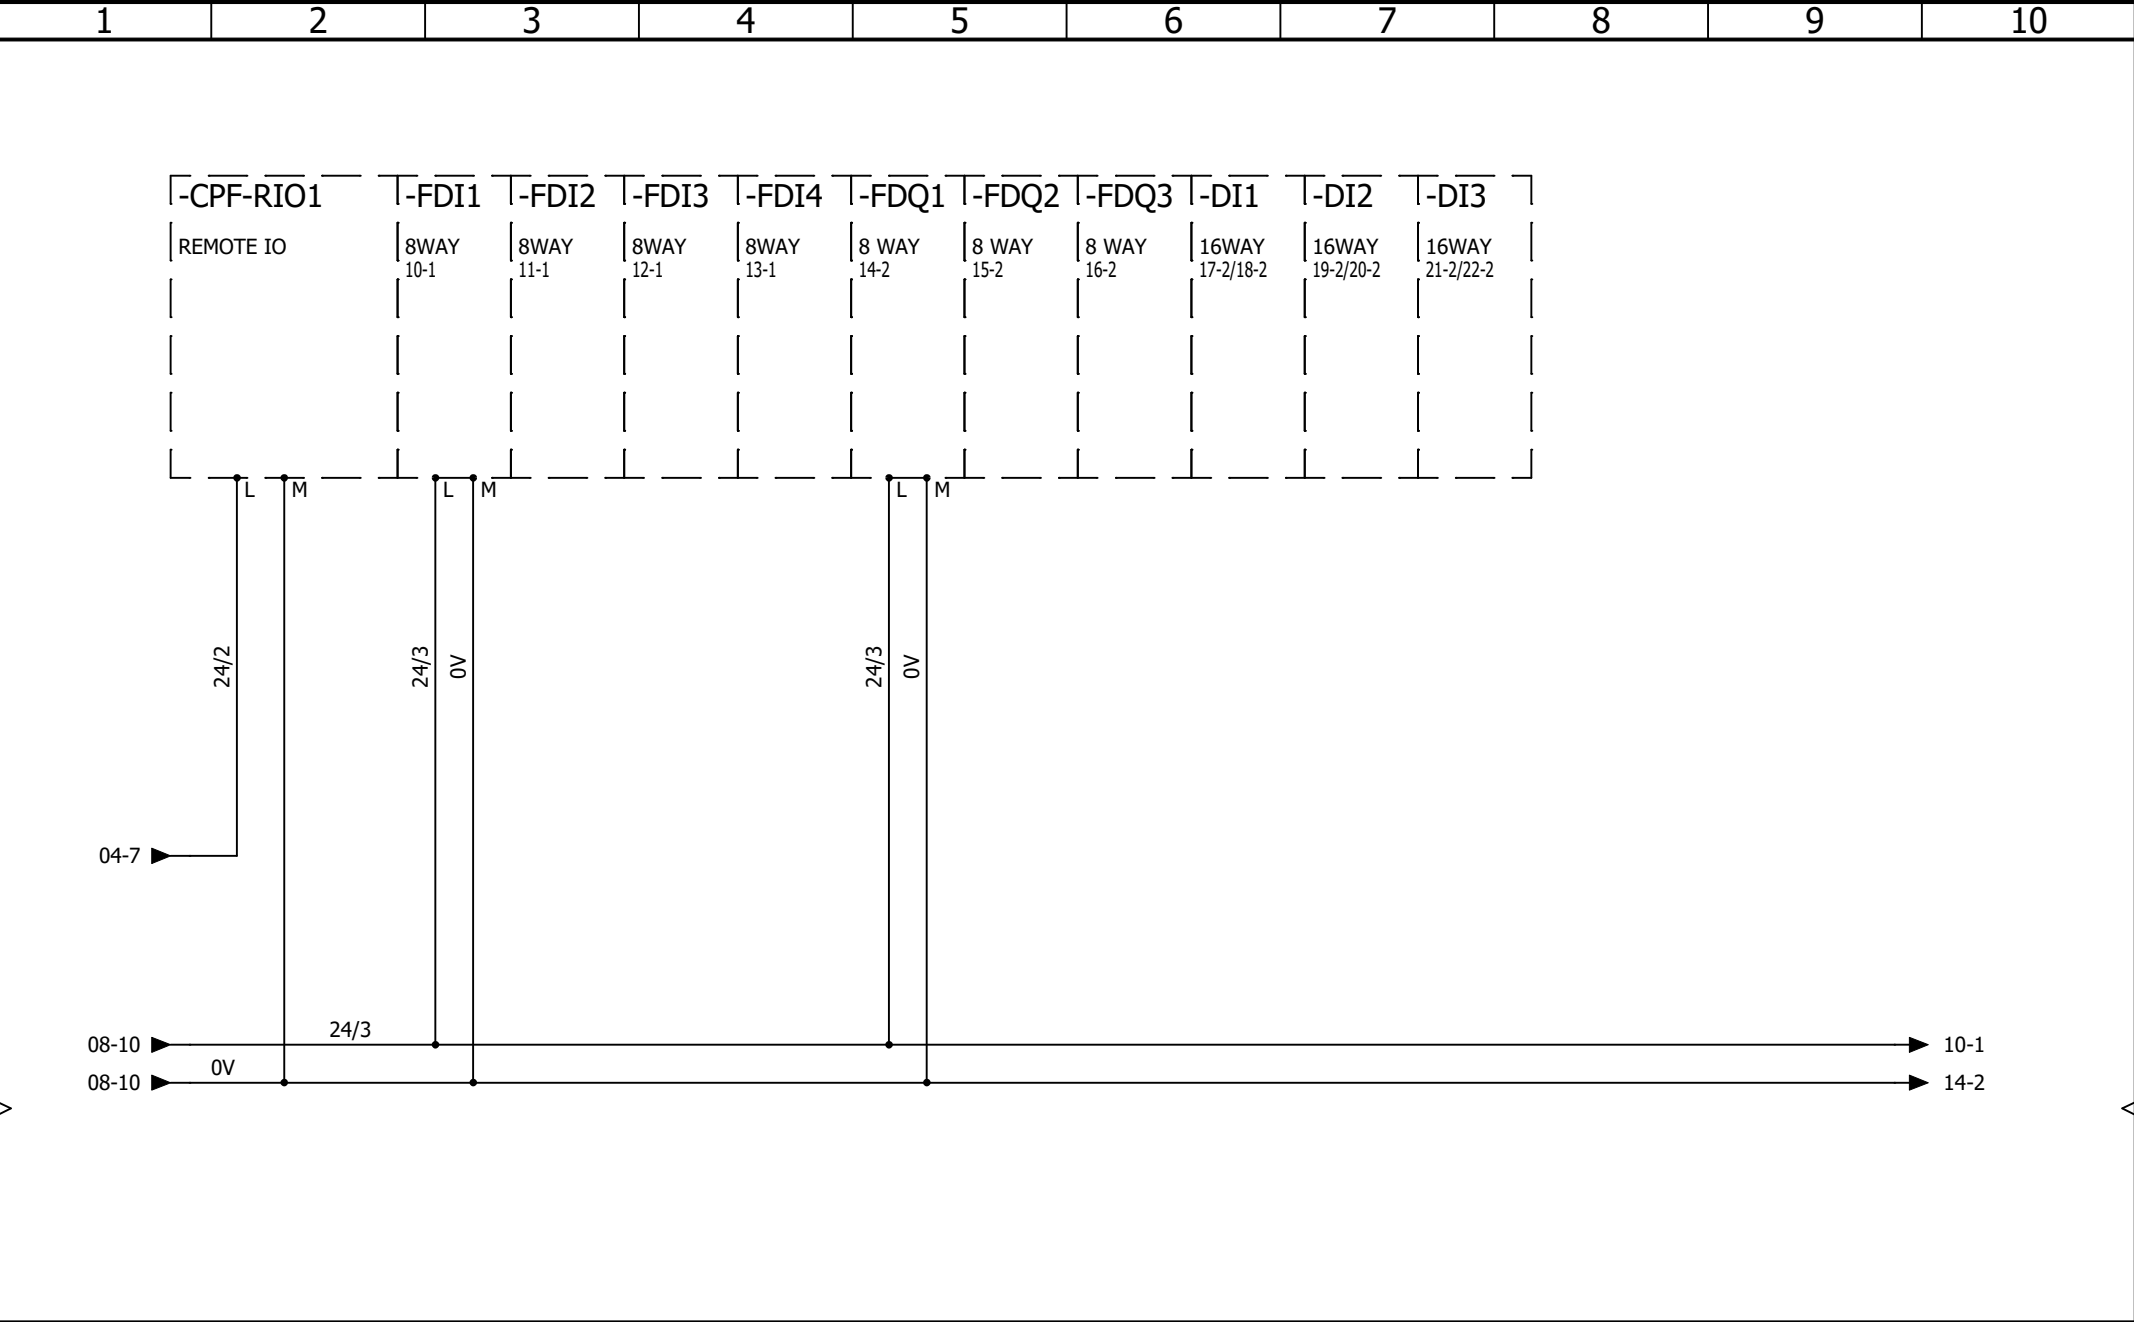


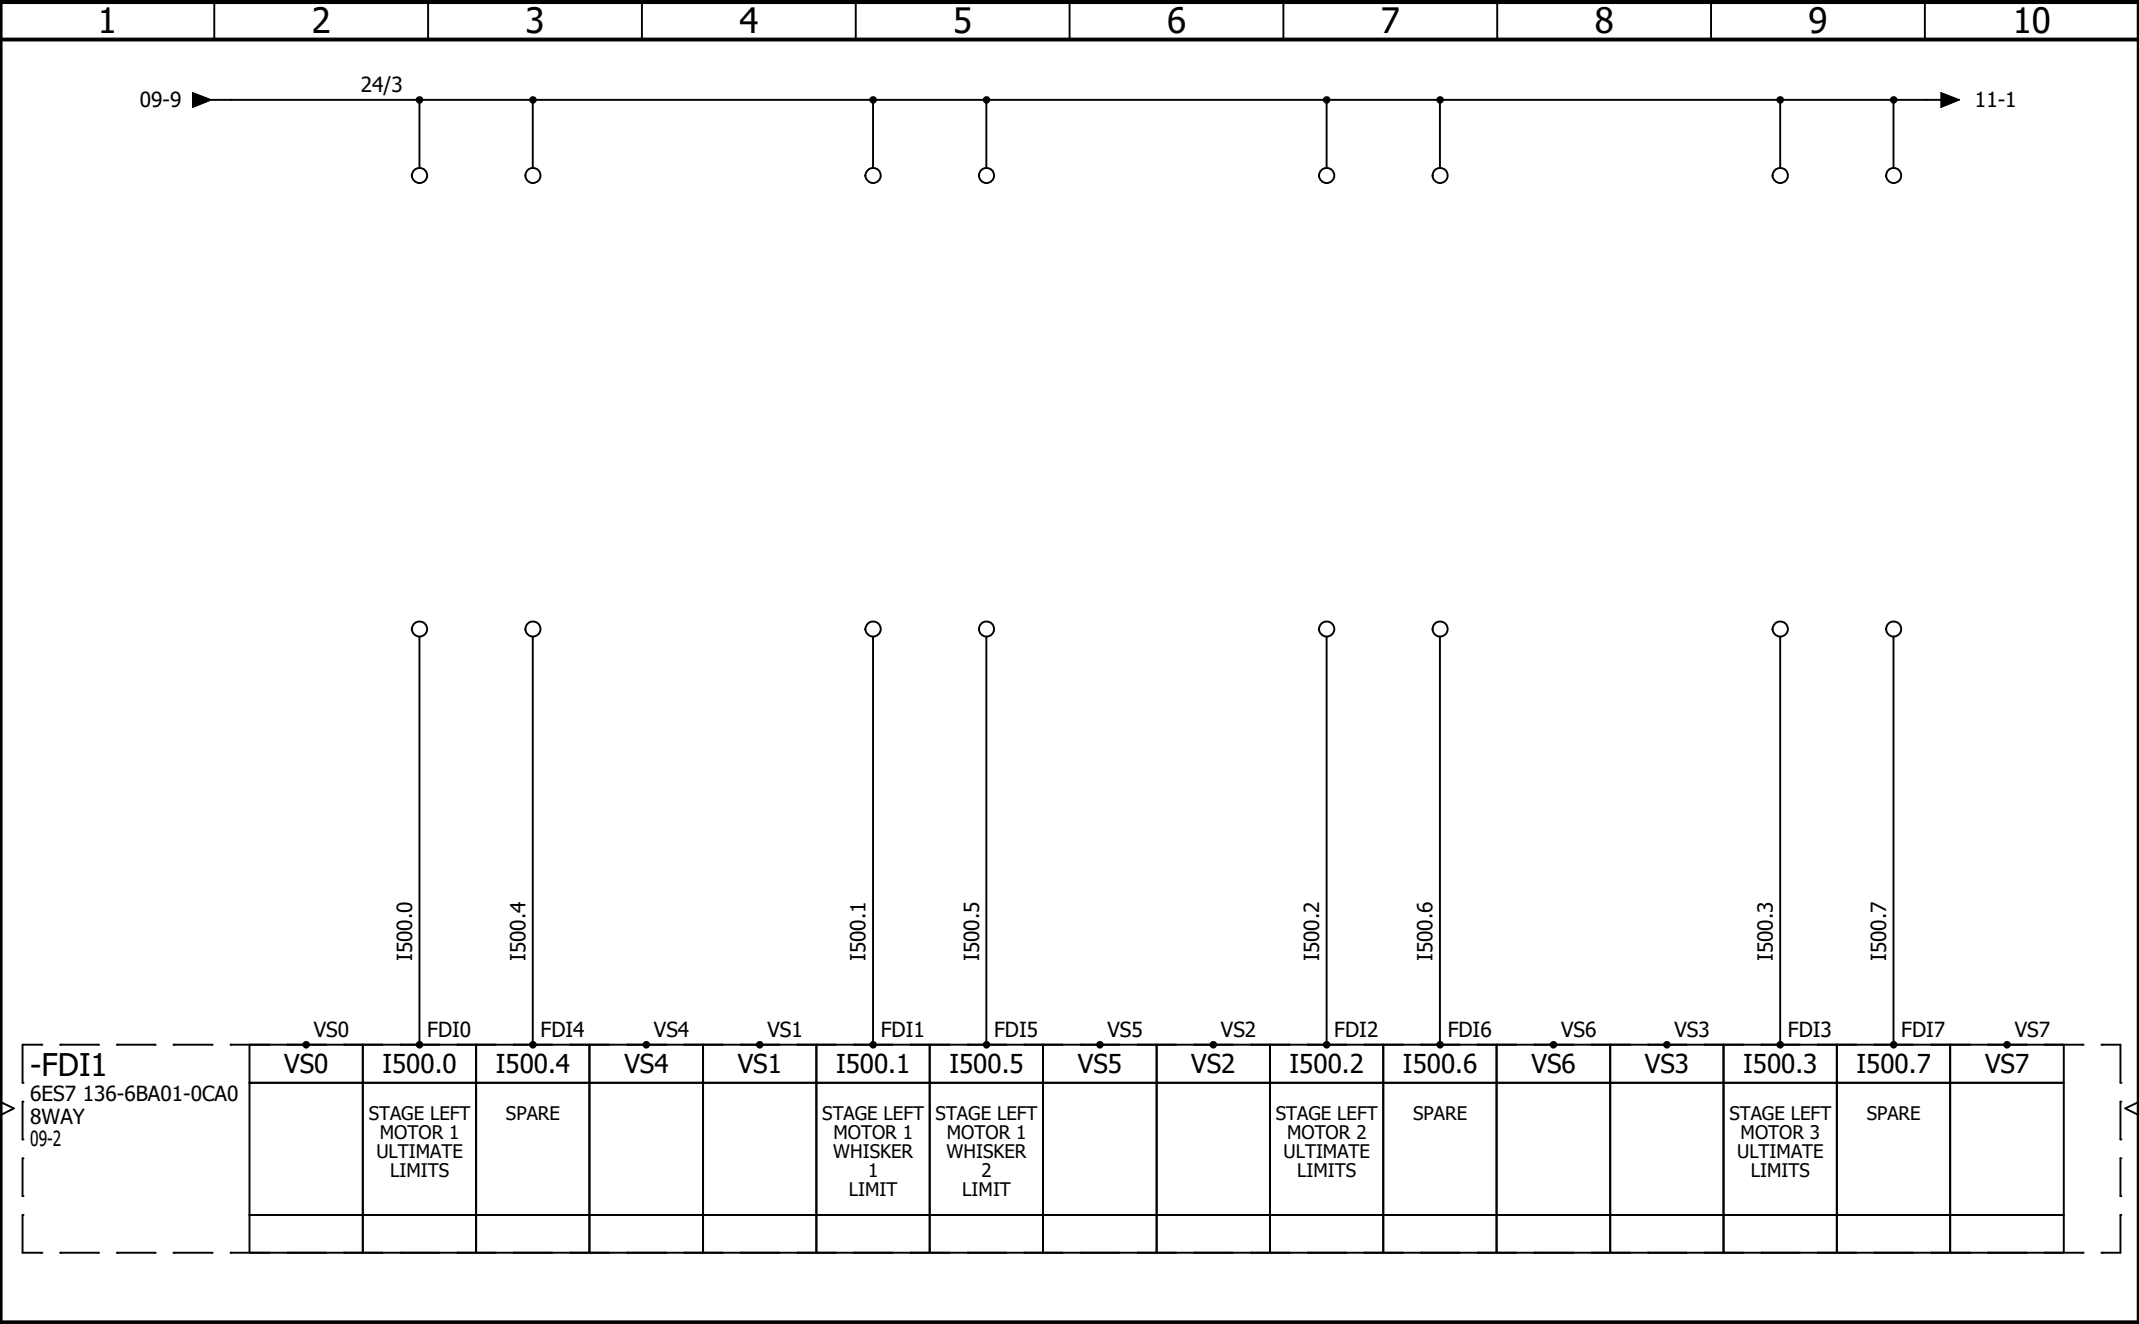


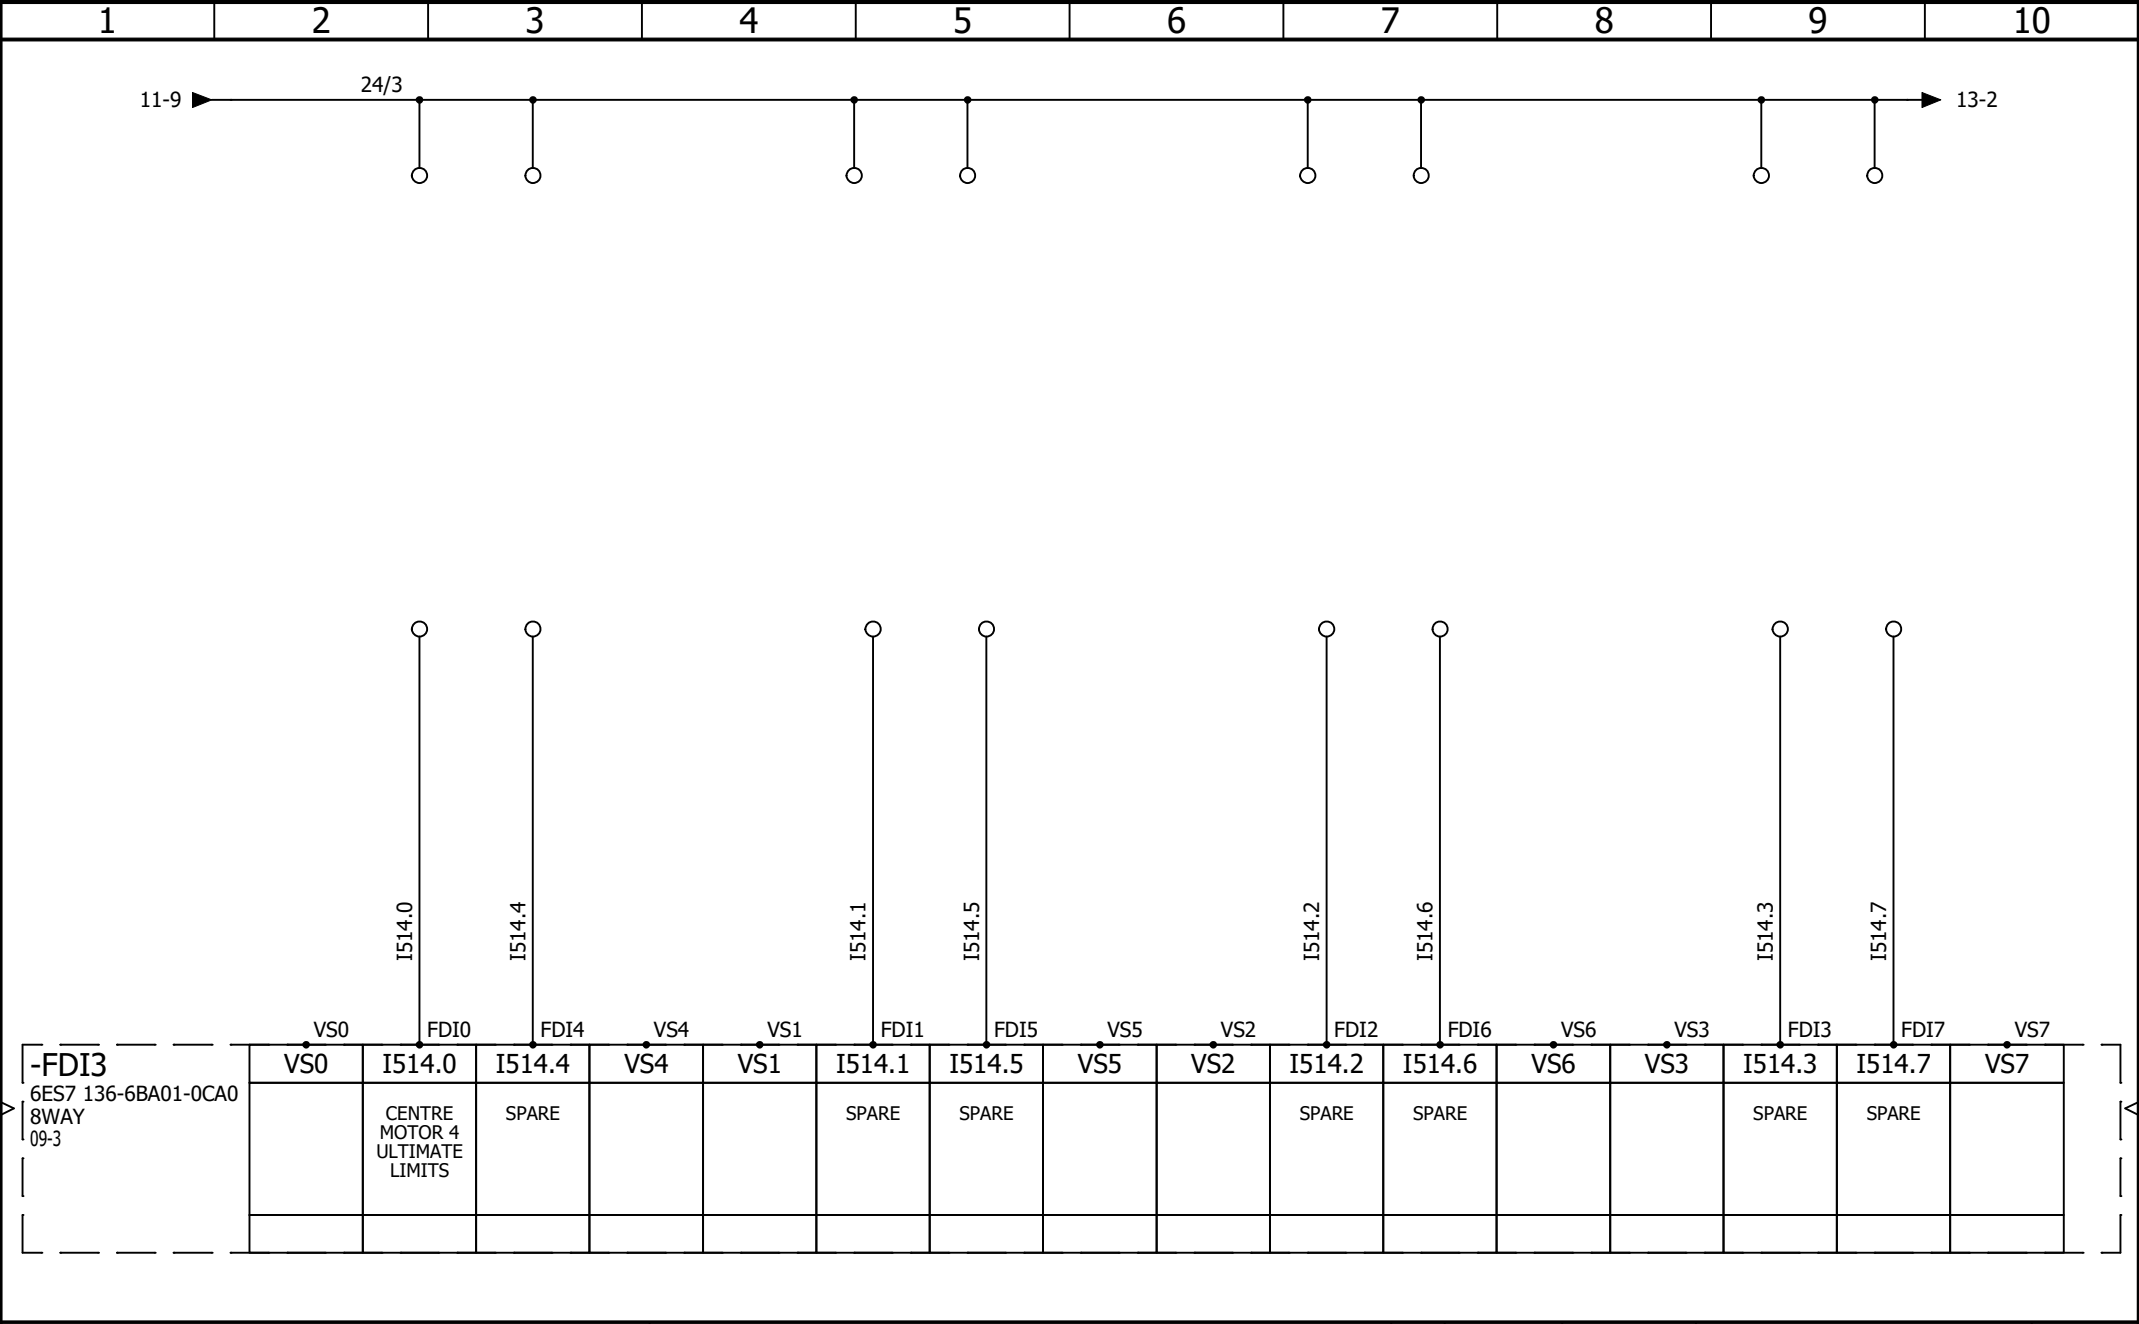


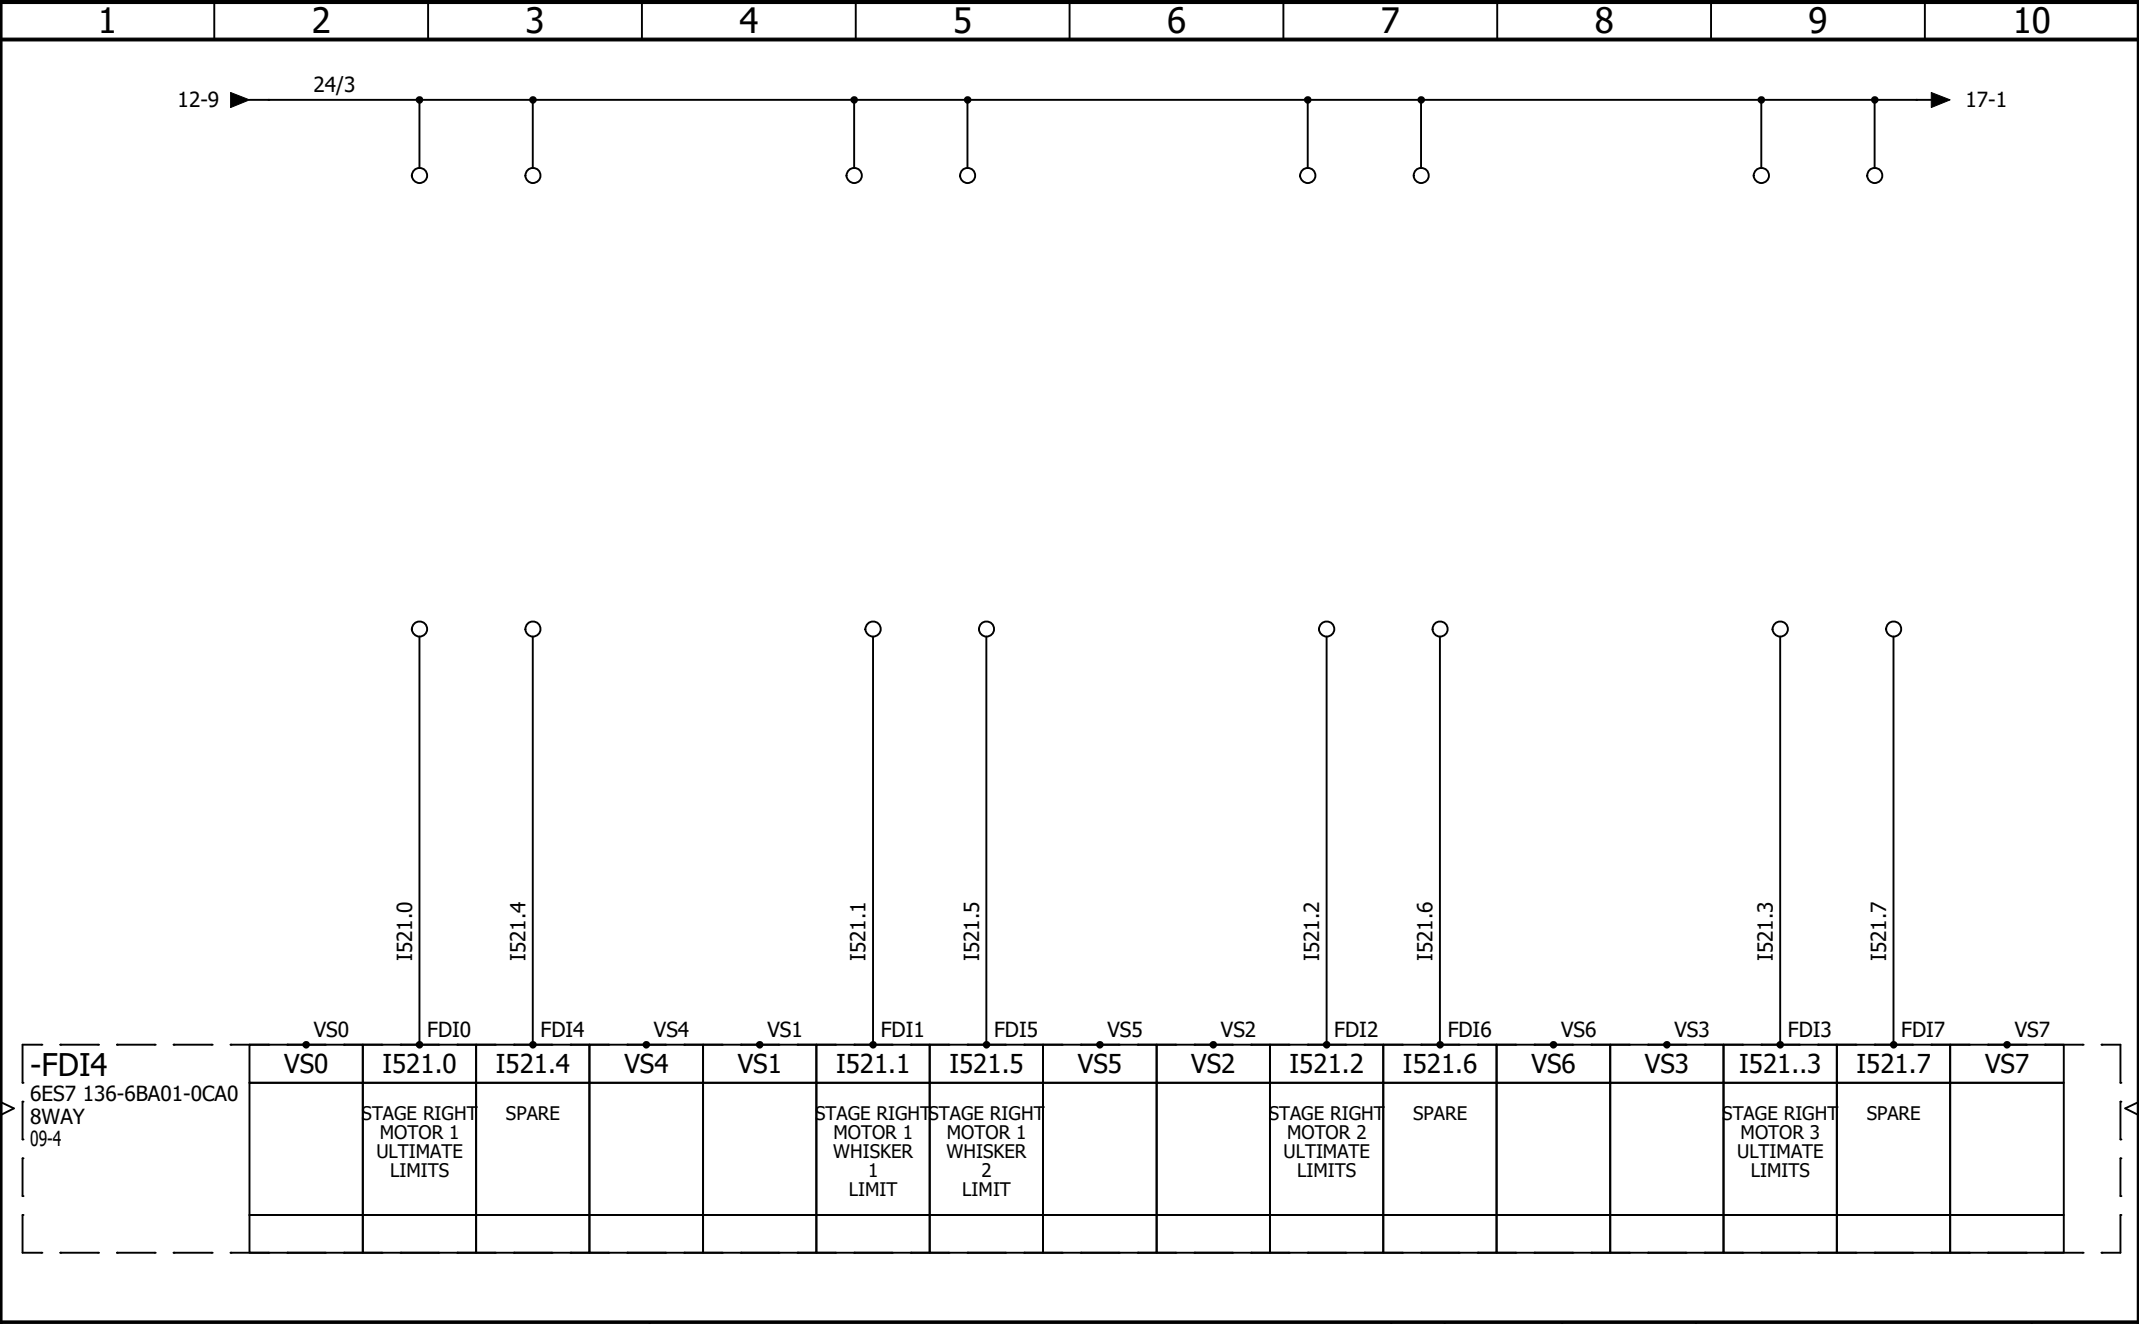

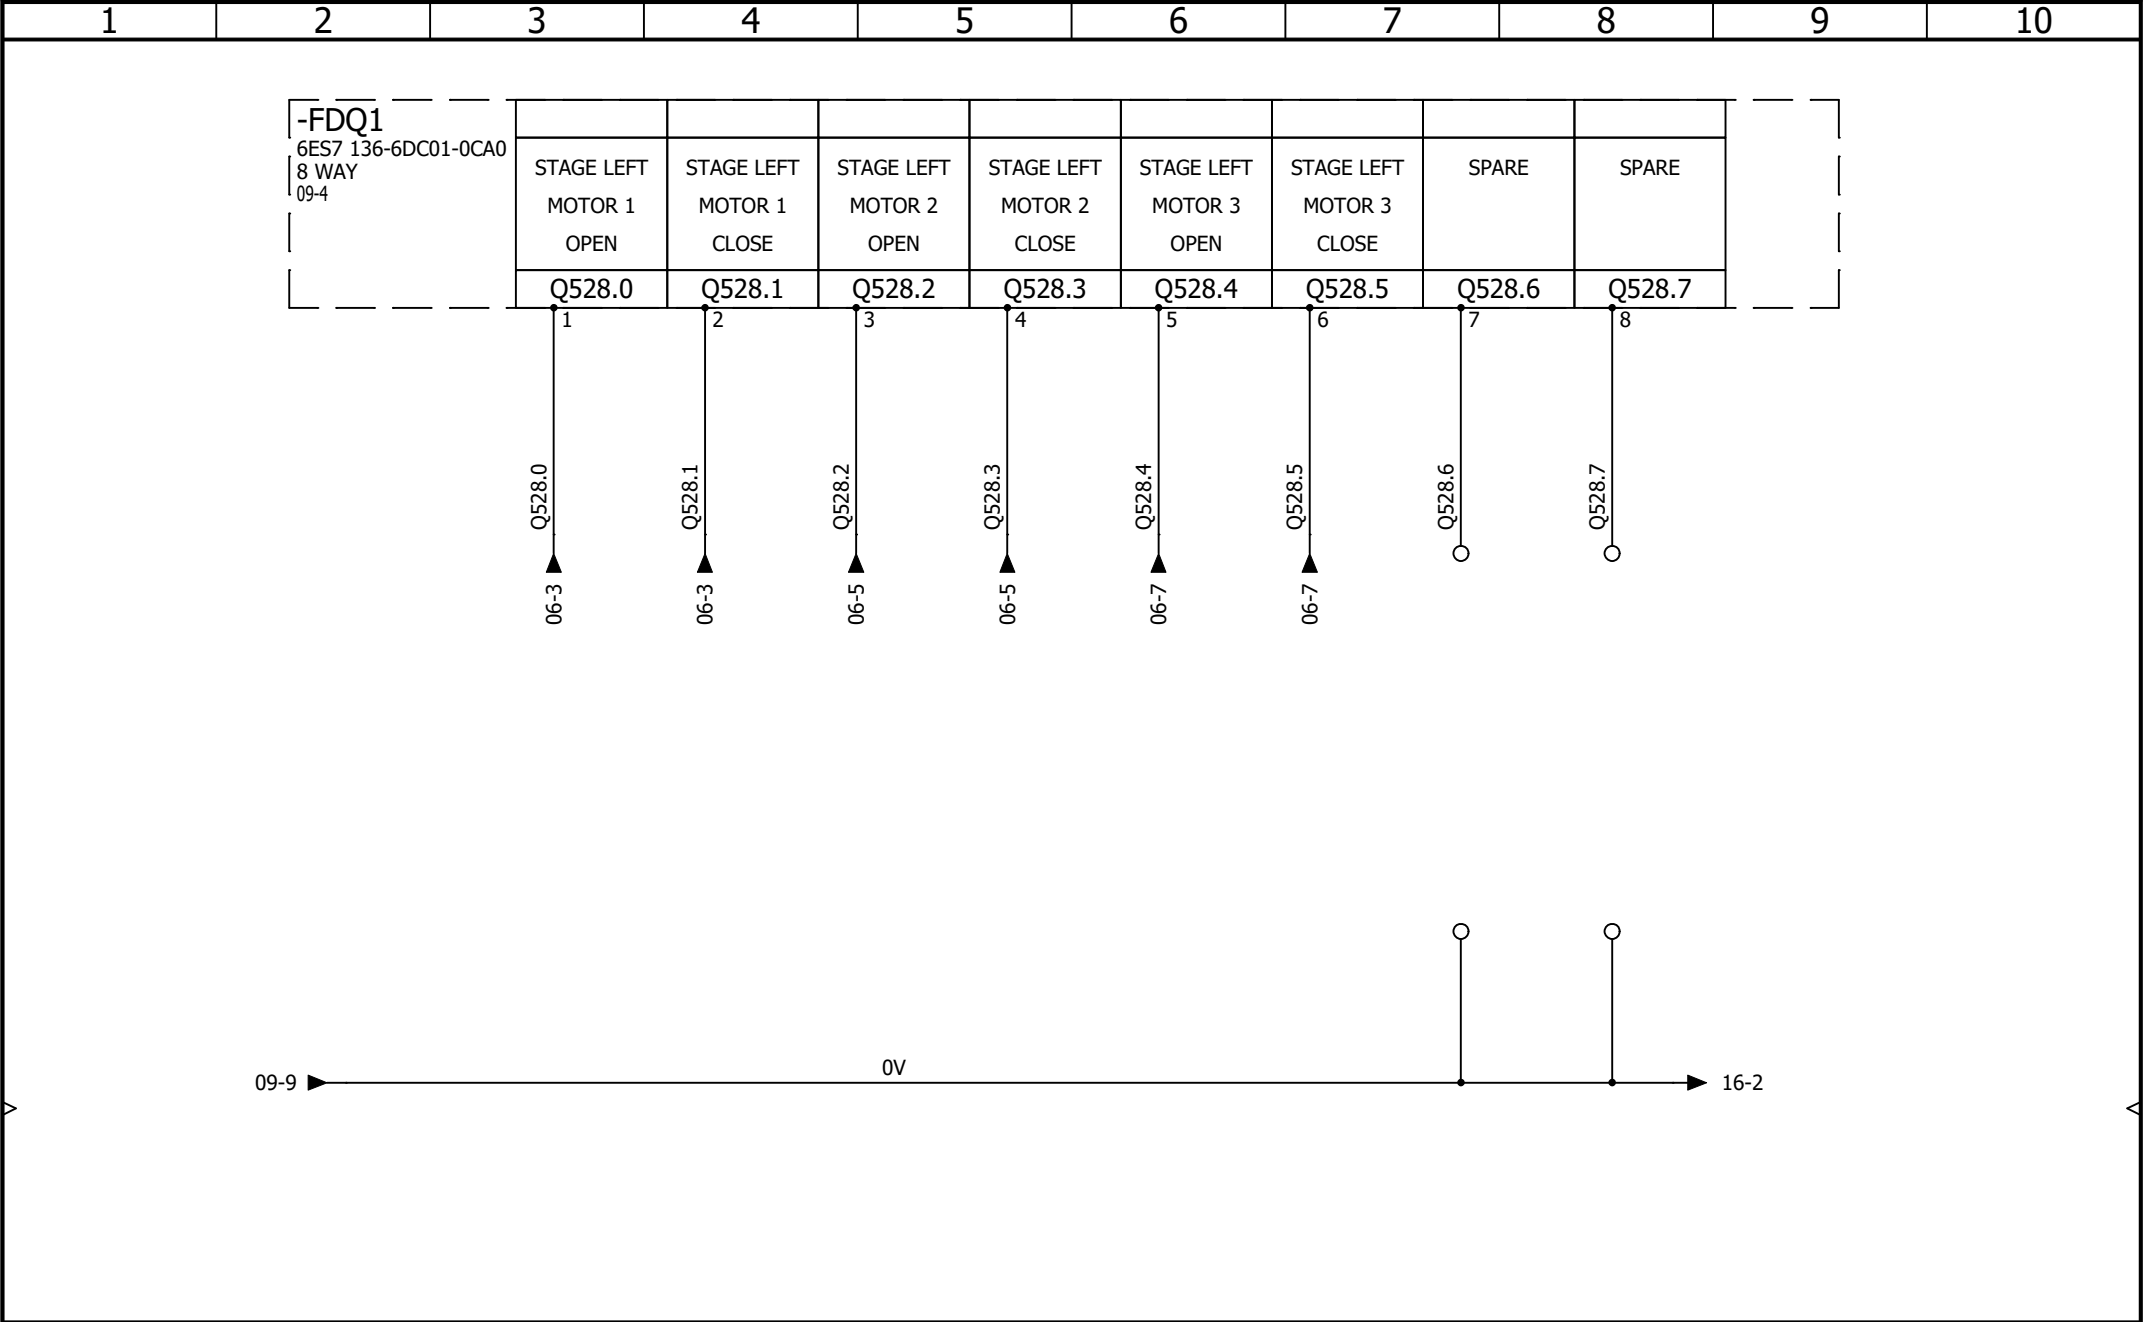

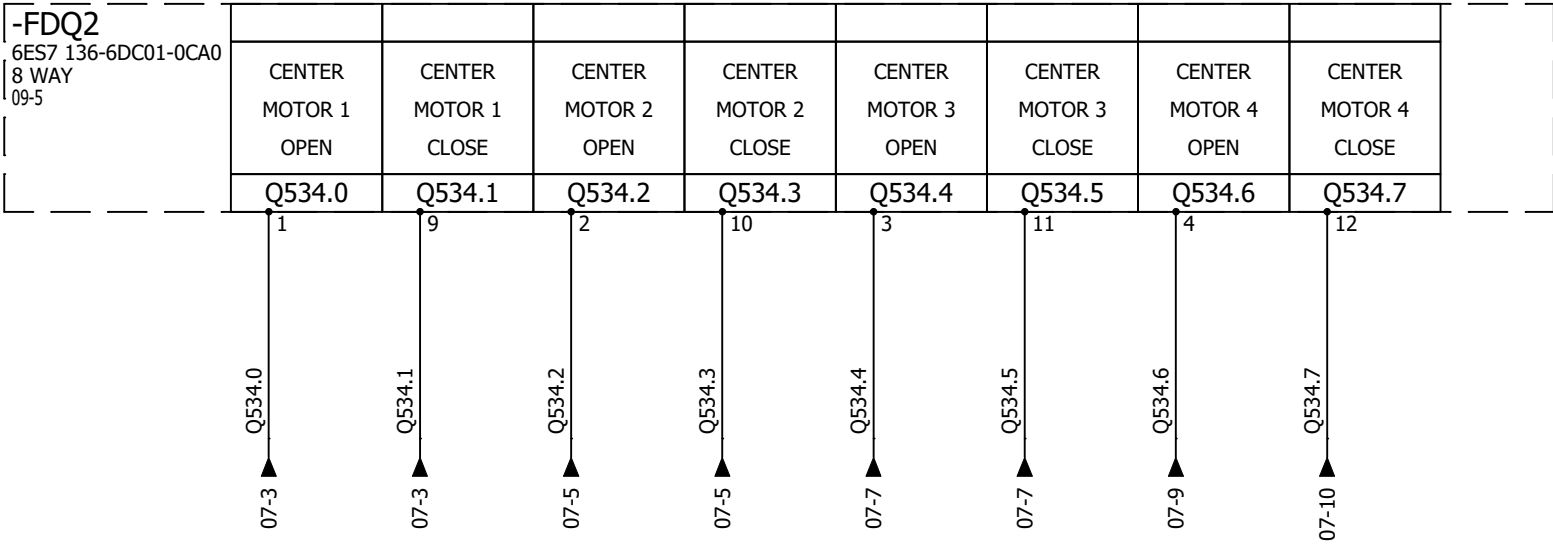

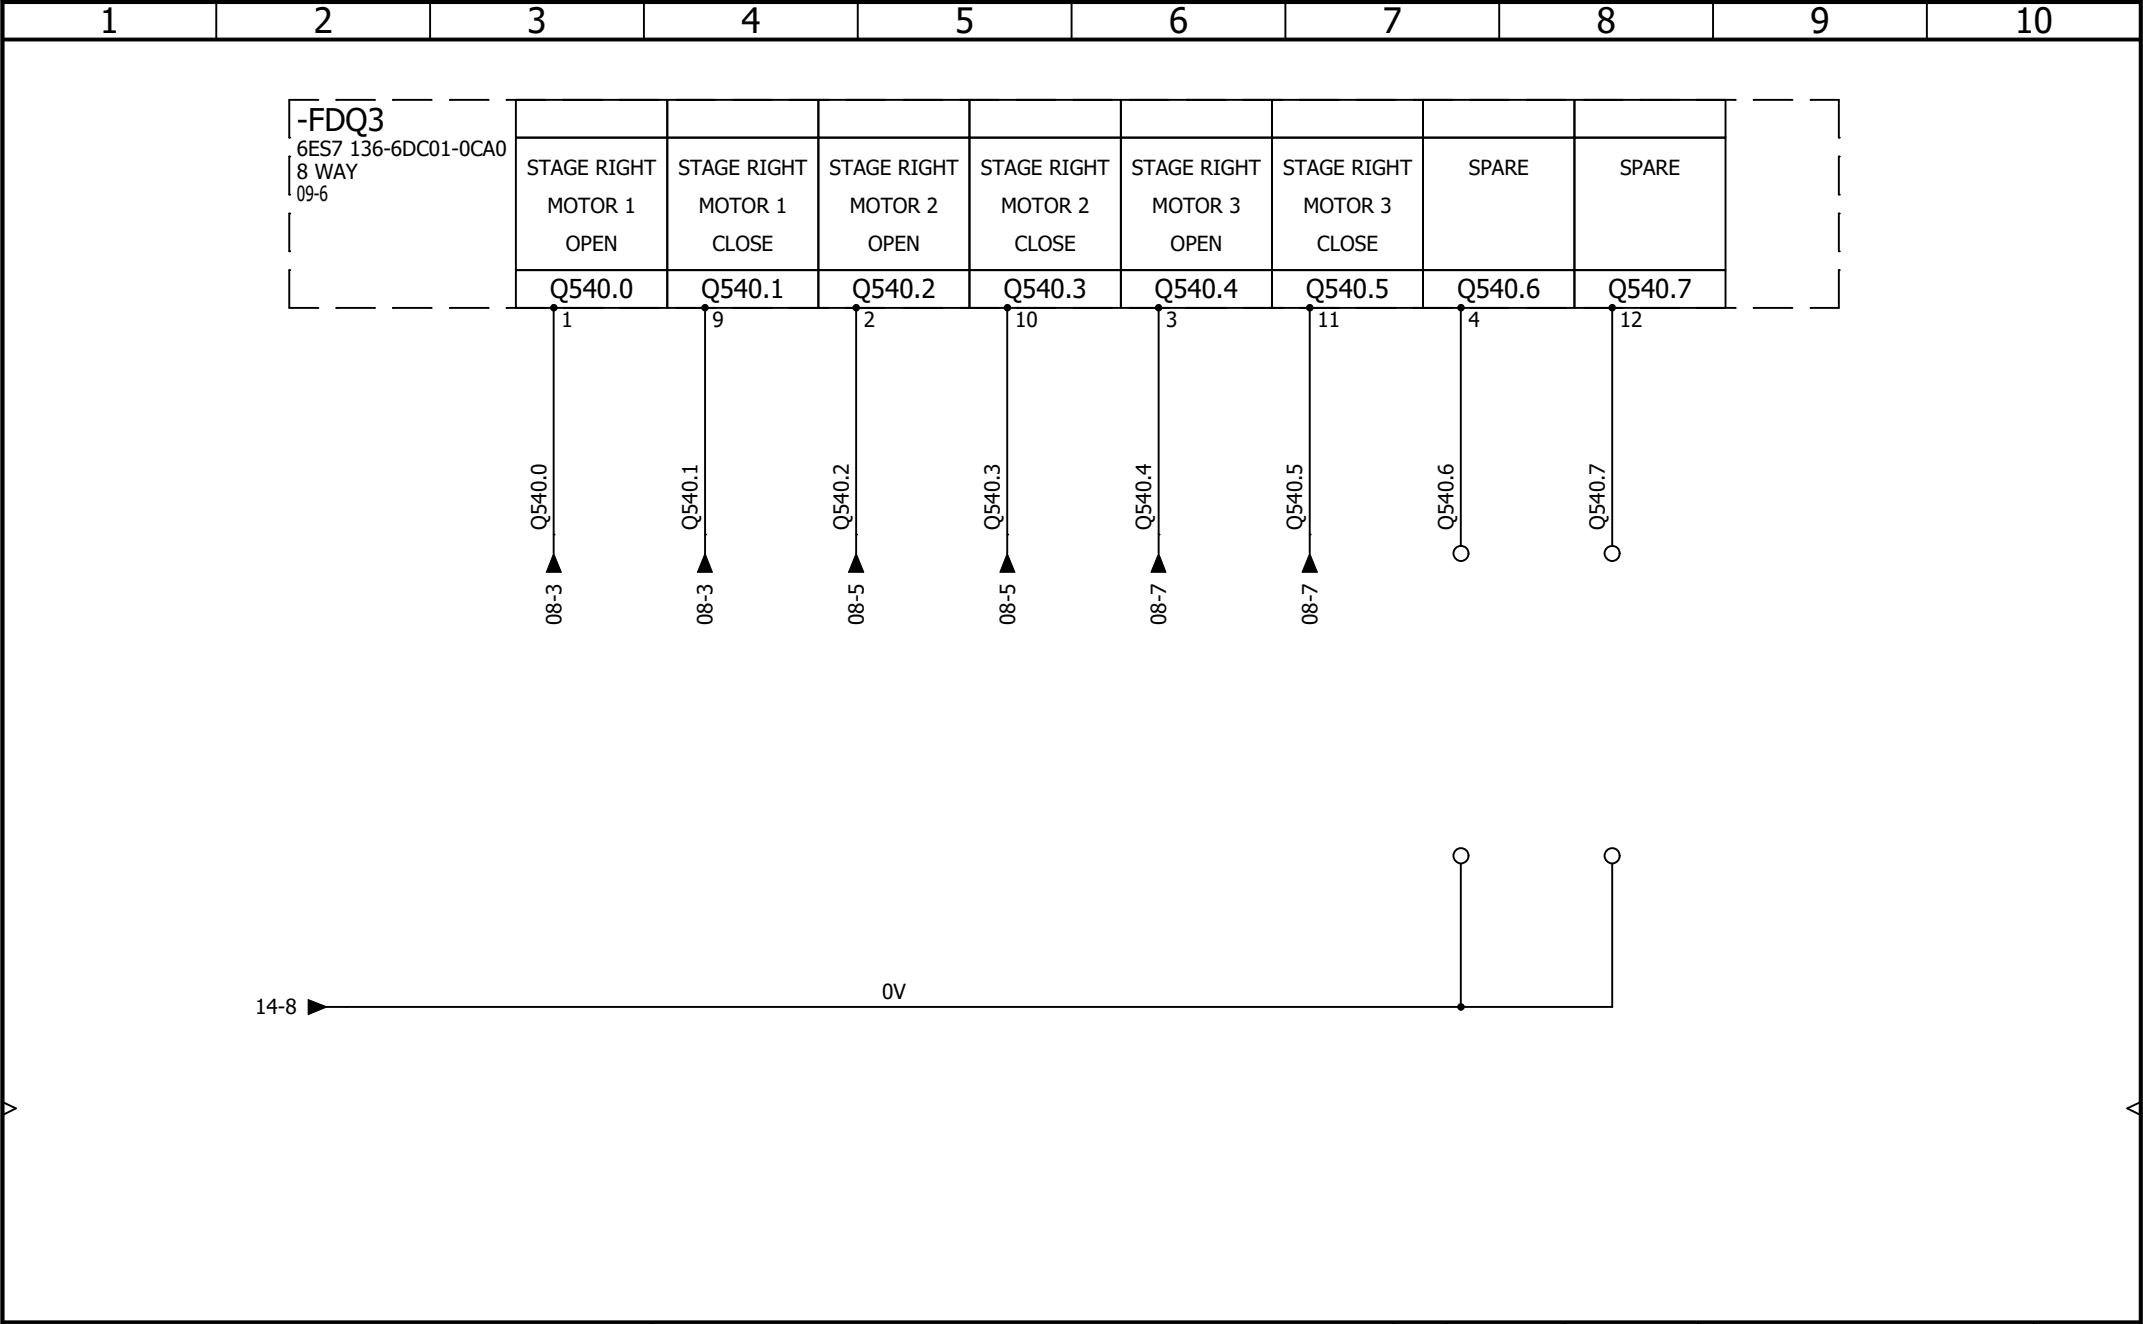

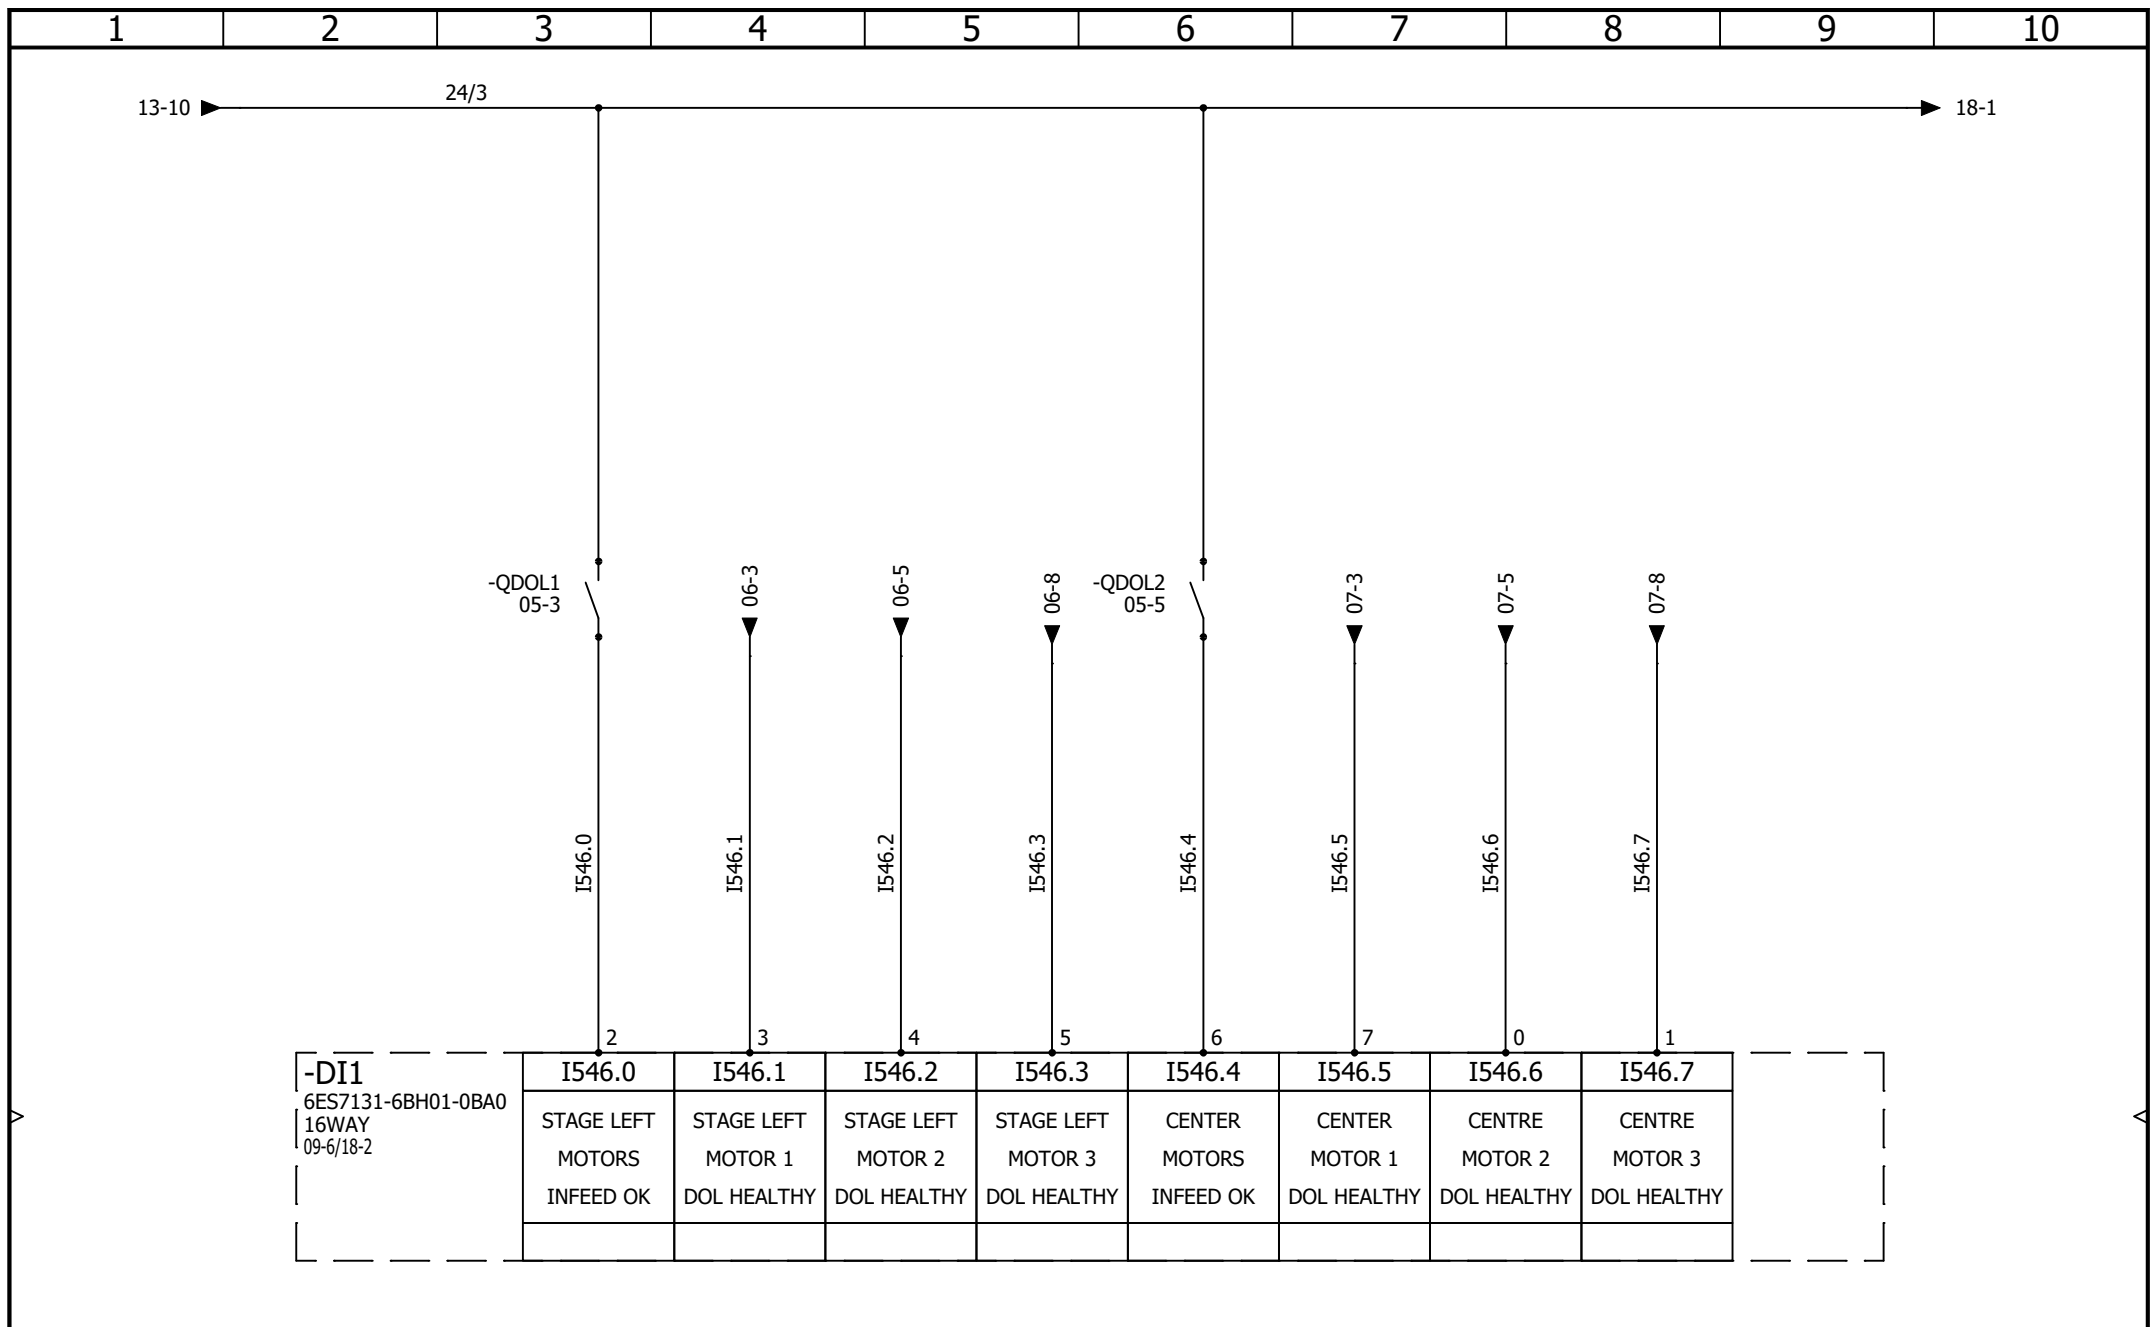

AAC Theatre Systems
Unit 2, Brunel Business Court
Brunel Way, Thetford, Norfolk IP24 1HP

CONTRACT: GLASSHOUSE - SAGE ONE

CEILING PANEL 2 - HATCHES


DIGITAL INPUTS 1-1

LOCATION:

+L15

CEILING PANEL 2 - HATCHES

				REVISION
				0
0	19/05/2026	Paul Clarke		SCHEME
REV.	DATE	NAME	CHANGES	17
User data 1			User data 2	

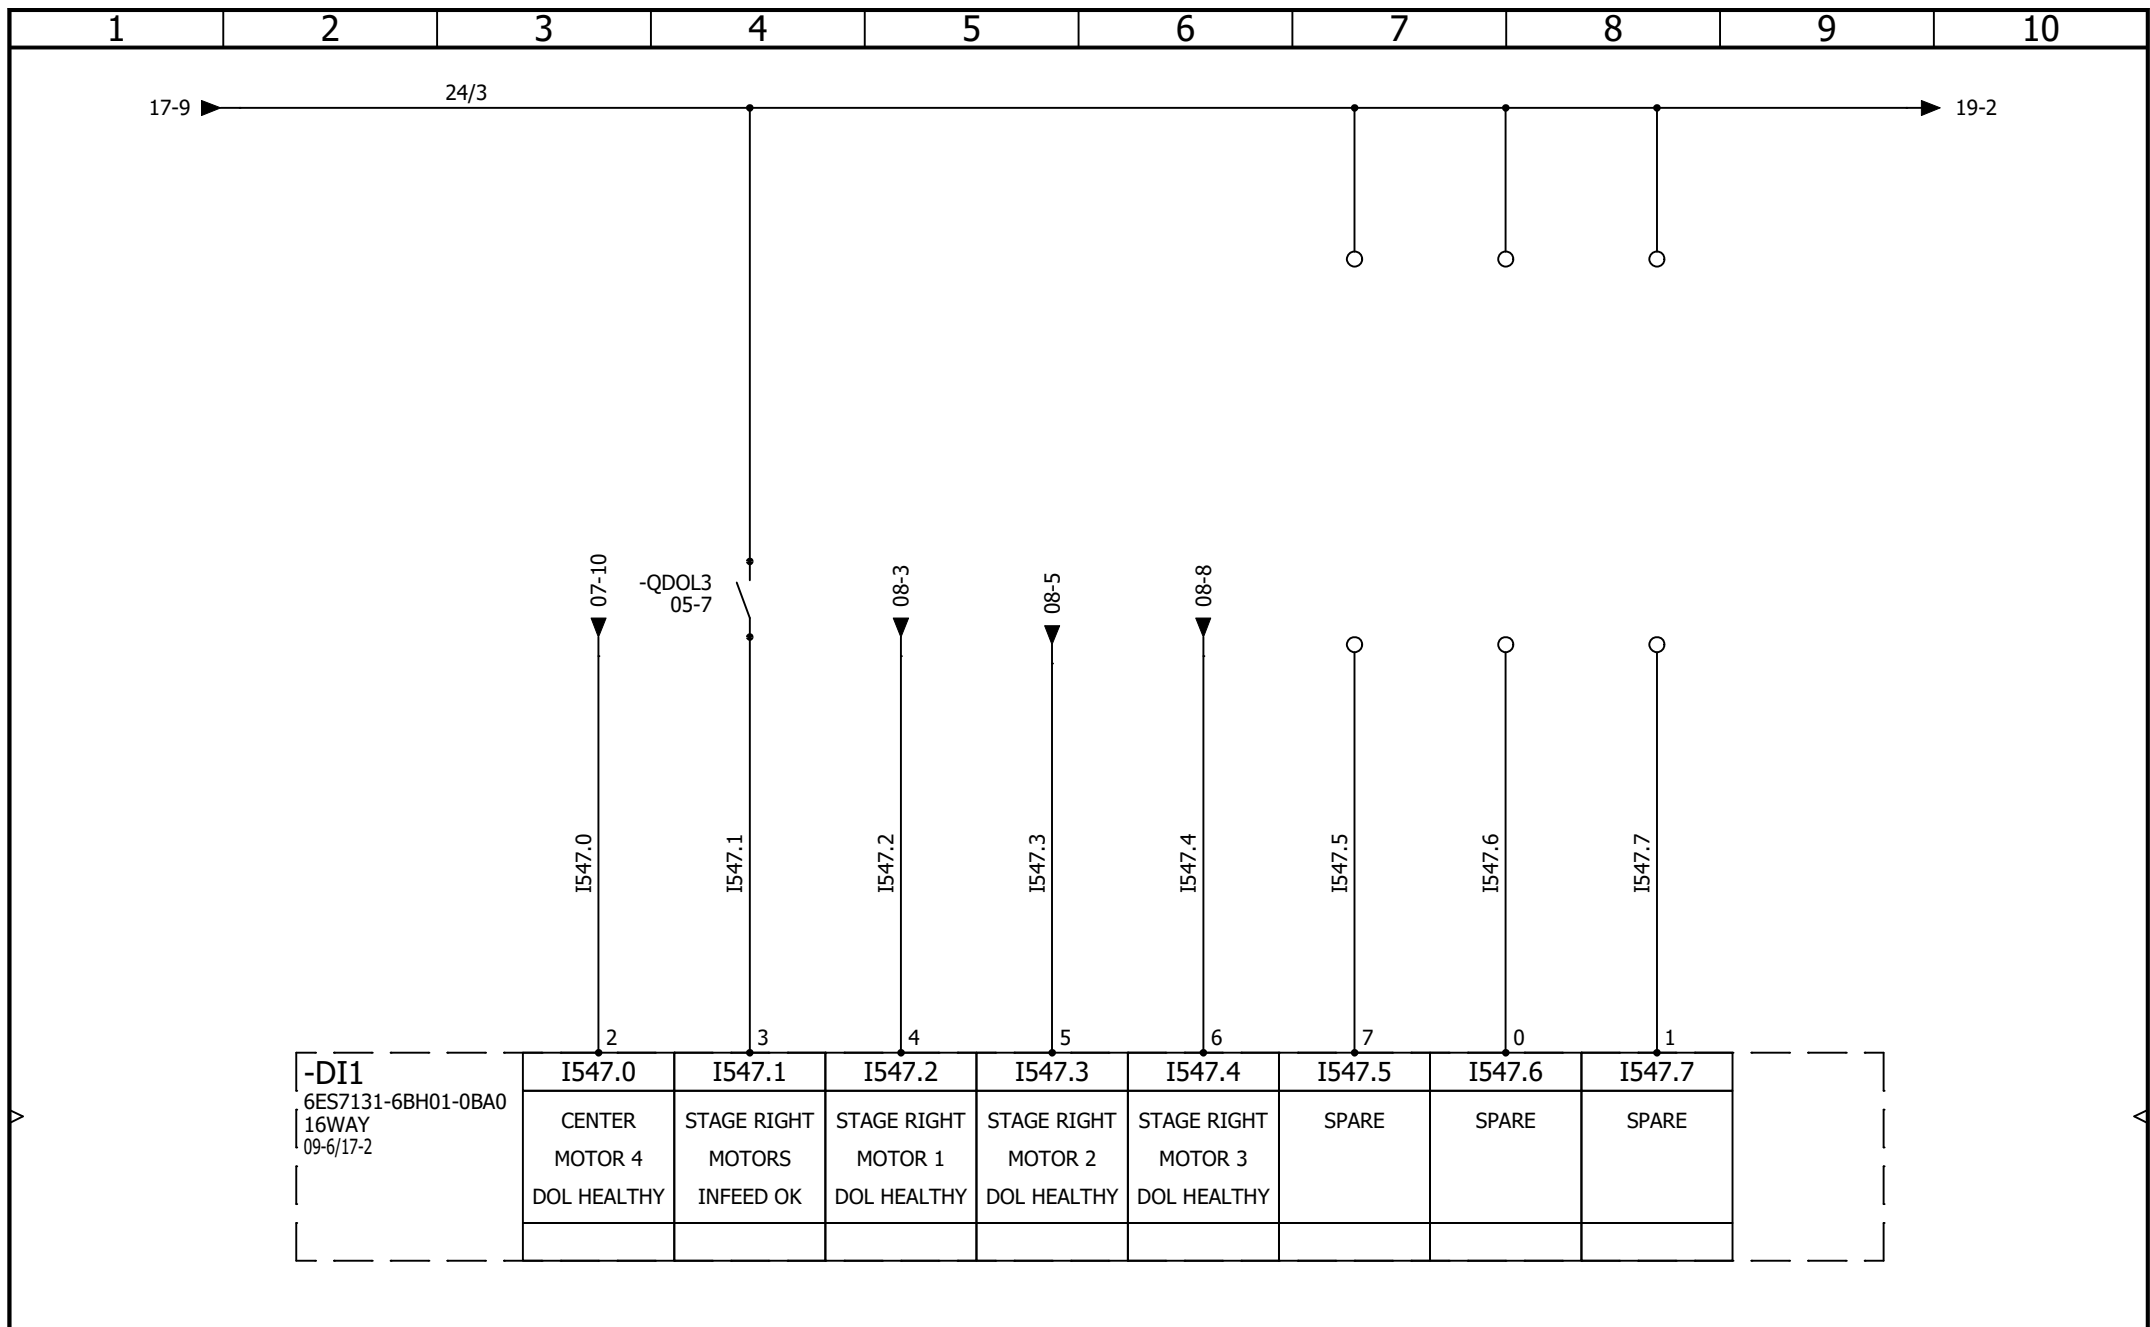

AAC Theatre Systems
 Unit 2, Brunel Business Court
 Brunel Way, Thetford, Norfolk IP24 1HP

CEILING PANEL 2 - HATCHES

DIGITAL INPUTS 1-2

CONTRACT: GLASSHOUSE - SAGE ONE

LOCATION: +L15

CEILING PANEL 2 - HATCHES

				REVISION
				0
0	20/05/2026	Paul Clarke		SCHEME
REV.	DATE	NAME	CHANGES	18
User data 1			User data 2	

