

1	2	3	4	5	6	7	8	9	10
---	---	---	---	---	---	---	---	---	----

NORTH MUSIC TRUST

GLASSHOUSE

SAGE ONE

ORCHESTRA LIFTS (SPIRALS)

MAIN PANEL

2581

 AAC Technical Services Ltd Unit 2, Brunel Business Court Brunel Way, Thetford, Norfolk IP24 1HP	ORCHESTRA LIFTS (SPIRALS) COVER					REVISION
						0
		0	24/06/2026	Paul Clarke		SCHEME
		REV.	DATE	NAME	CHANGES	
CONTRACT: GLASSHOUSE - SAGE ONE	LOCATION: +OL1 ORCHESTRA LIFTS (SPIRALS)	User data 1			User data 2	01

1	2	3	4	5	6	7	8	9	10
---	---	---	---	---	---	---	---	---	----


15-ORCHESTRA LIFTS (SPIRALS)


Drawing	Description	Function	Location	Revision	Date	Created by
01	COVER	=F1	+OL1	0	24/06/2026	Paul Clarke
02	Drawings list	=F1	+OL1	0	24/06/2026	Paul Clarke
03	Drawings list	=F1	+OL1	0	24/06/2026	Paul Clarke
04	POWER DISTRIBUTION	=F1	+OL1	0	24/06/2026	Paul Clarke
05	24V DISTRIBUTION	=F1	+OL1	0	24/06/2026	Paul Clarke
06	LIFT 1 - INVERTER	=F1	+OL1	0	24/06/2026	Paul Clarke
07	LIFT 2 - INVERTER	=F1	+OL1	0	24/06/2026	Paul Clarke
08	LIFT 3 - INVERTER	=F1	+OL1	0	24/06/2026	Paul Clarke
09	LIFT 1 - BRAKE AND CLUTCH CONTROL	=F1	+OL1	0	24/06/2026	Paul Clarke
10	LIFT 2 - BRAKE AND CLUTCH CONTROL	=F1	+OL1	0	24/06/2026	Paul Clarke
11	LIFT 3 - BRAKE AND CLUTCH CONTROL	=F1	+OL1	0	24/06/2026	Paul Clarke
12	LIFT 1 - AUXILLARY MOTOR DOL	=F1	+OL1	0	24/06/2026	Paul Clarke
13	LIFT 2 - AUXILLARY MOTOR DOL	=F1	+OL1	0	24/06/2026	Paul Clarke
14	LIFT 3 - AUXILLARY MOTOR DOL	=F1	+OL1	0	24/06/2026	Paul Clarke
15	LIFT 1 - SAFE EDGES	=F1	+OL1	0	24/06/2026	Paul Clarke
16	LIFT 2 - SAFE EDGE	=F1	+OL1	0	24/06/2026	Paul Clarke
17	LIFT 3 - SAFE EDGES	=F1	+OL1	0	24/06/2026	Paul Clarke
18	PANEL NETWORK	=F1	+OL1	0	24/06/2026	Paul Clarke
19	PLC IO LAYOUT	=F1	+OL1	0	24/06/2026	Paul Clarke
20	FAILSAFE DIGITAL INPUTS 1	=F1	+OL1	0	24/06/2026	Paul Clarke


 AAC Technical Services Ltd Unit 2, Brunel Business Court Brunel Way, Thetford, Norfolk IP24 1HP	ORCHESTRA LIFTS (SPIRALS) Drawings list					REVISION 0 SCHEME 02
		0	24/06/2026	Paul Clarke		
		REV.	DATE	NAME	CHANGES	
		User data 1			User data 2	
CONTRACT: GLASSHOUSE - SAGE ONE	LOCATION: +OL1	ORCHESTRA LIFTS (SPIRALS)				

-> 15-ORCHESTRA LIFTS (SPIRALS)

Drawing	Description	Function	Location	Revision	Date	Created by
21	FAILSAFE DIGITAL INPUTS 2	=F1	+OL1	0	24/06/2026	Paul Clarke
22	FAILSAFE DIGITAL INPUTS 3	=F1	+OL1	0	24/06/2026	Paul Clarke
23	FAILSAFE DIGITAL INPUTS 4	=F1	+OL1	0	24/06/2026	Paul Clarke
24	FAILSAFE DIGITAL INPUTS 5	=F1	+OL1	0	24/06/2026	Paul Clarke
25	FAILSAFE DIGITAL INPUTS 6	=F1	+OL1	0	24/06/2026	Paul Clarke
26	FAILSAFE DIGITAL INPUTS 7	=F1	+OL1	0	24/06/2026	Paul Clarke
27	FAILSAFE DIGITAL INPUTS 8	=F1	+OL1	0	24/06/2026	Paul Clarke
28	FAILSAFE DIGTIAL OUTPUTS 1	=F1	+OL1	0	24/06/2026	Paul Clarke
29	FAILSAFE DIGTIAL OUTPUTS 2	=F1	+OL1	0	24/06/2026	Paul Clarke
30	DIGITAL INPUTS 1	=F1	+OL1	0	24/06/2026	Paul Clarke
31	DIGITAL INPUTS 2	=F1	+OL1	0	24/06/2026	Paul Clarke
32	DIGITAL INPUTS 3	=F1	+OL1	0	24/06/2026	Paul Clarke
33	LIFT 1 ABSOLUTE ENCODER	=F1	+OL1	0	24/06/2026	Paul Clarke
34	LIFT 2 ABSOLUTE ENCODER	=F1	+OL1	0	24/06/2026	Paul Clarke
35	LIFT 3 ABSOLUTE ENCODER	=F1	+OL1	0	24/06/2026	Paul Clarke
36	PANEL LAYOUT	=F1	+OL1	0	24/06/2026	Paul Clarke

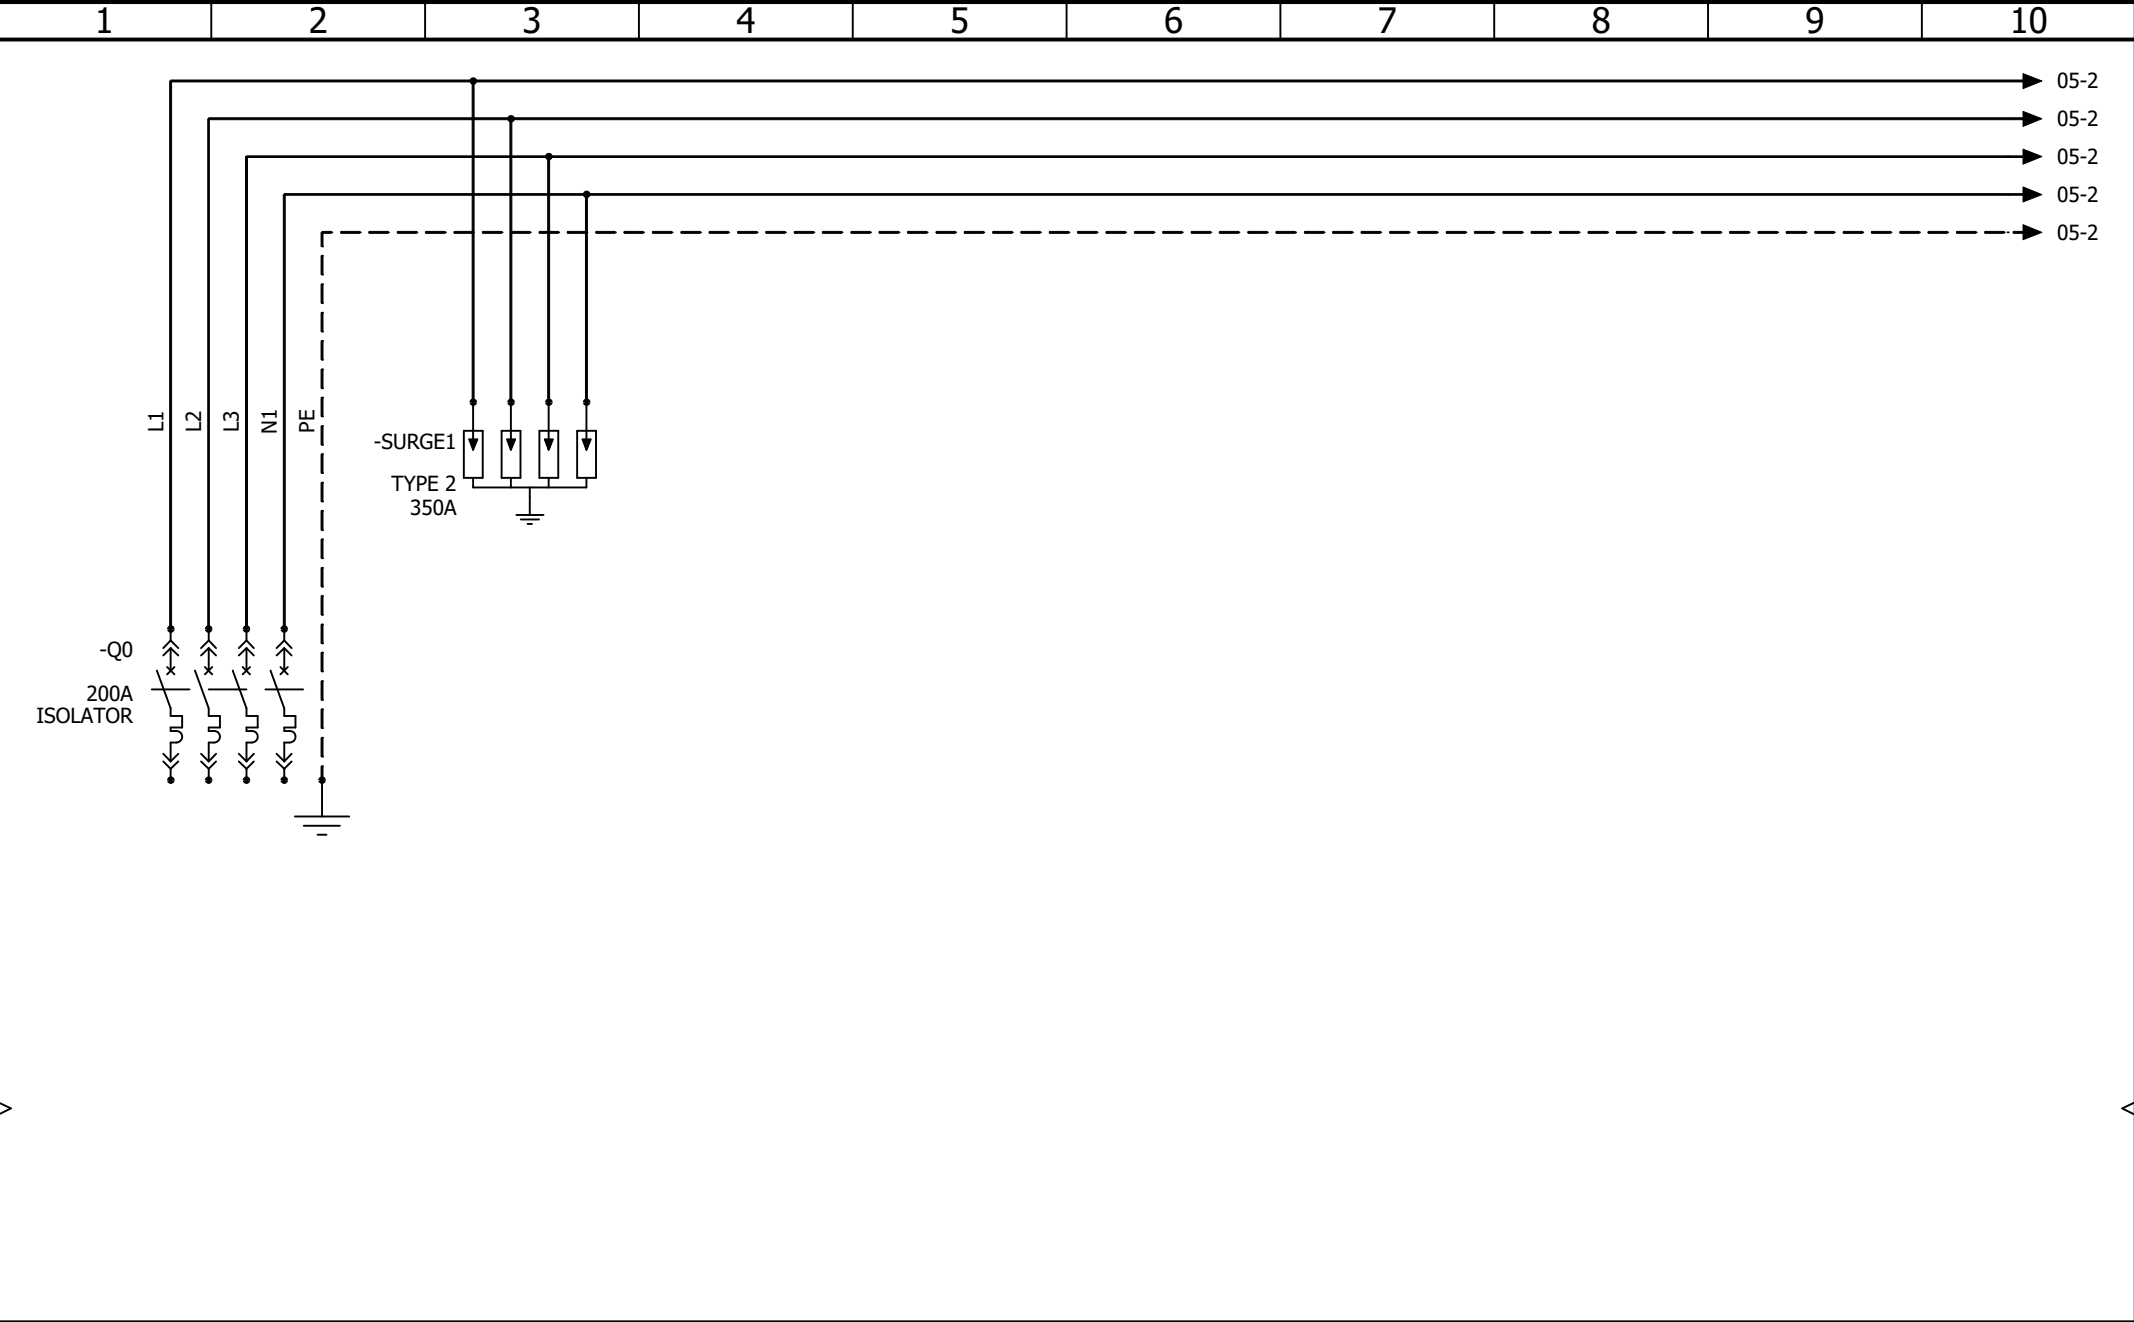

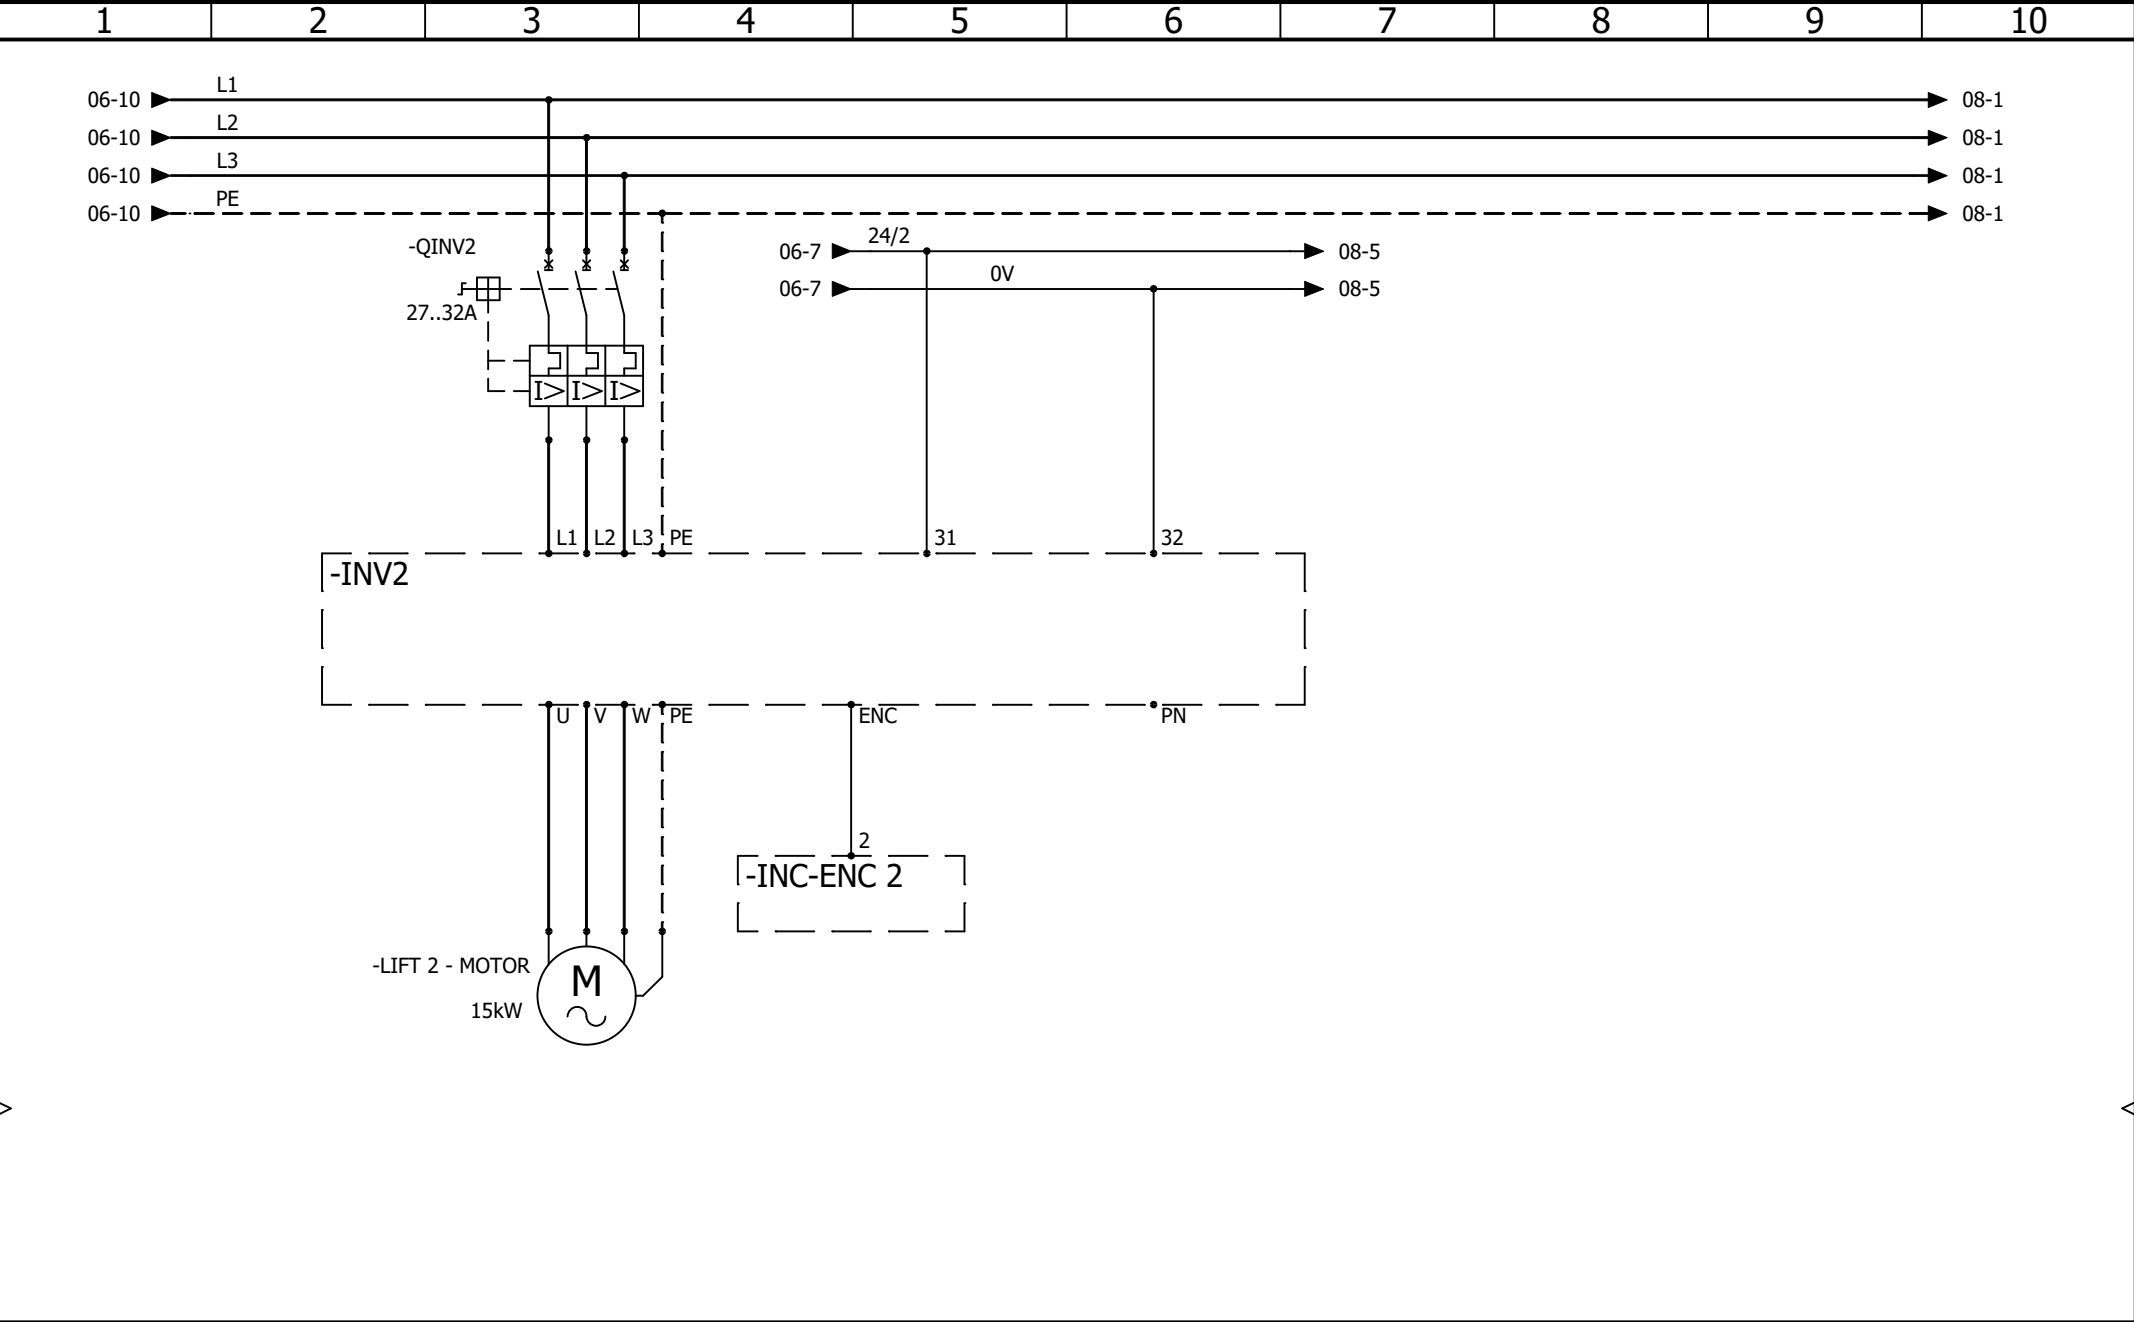

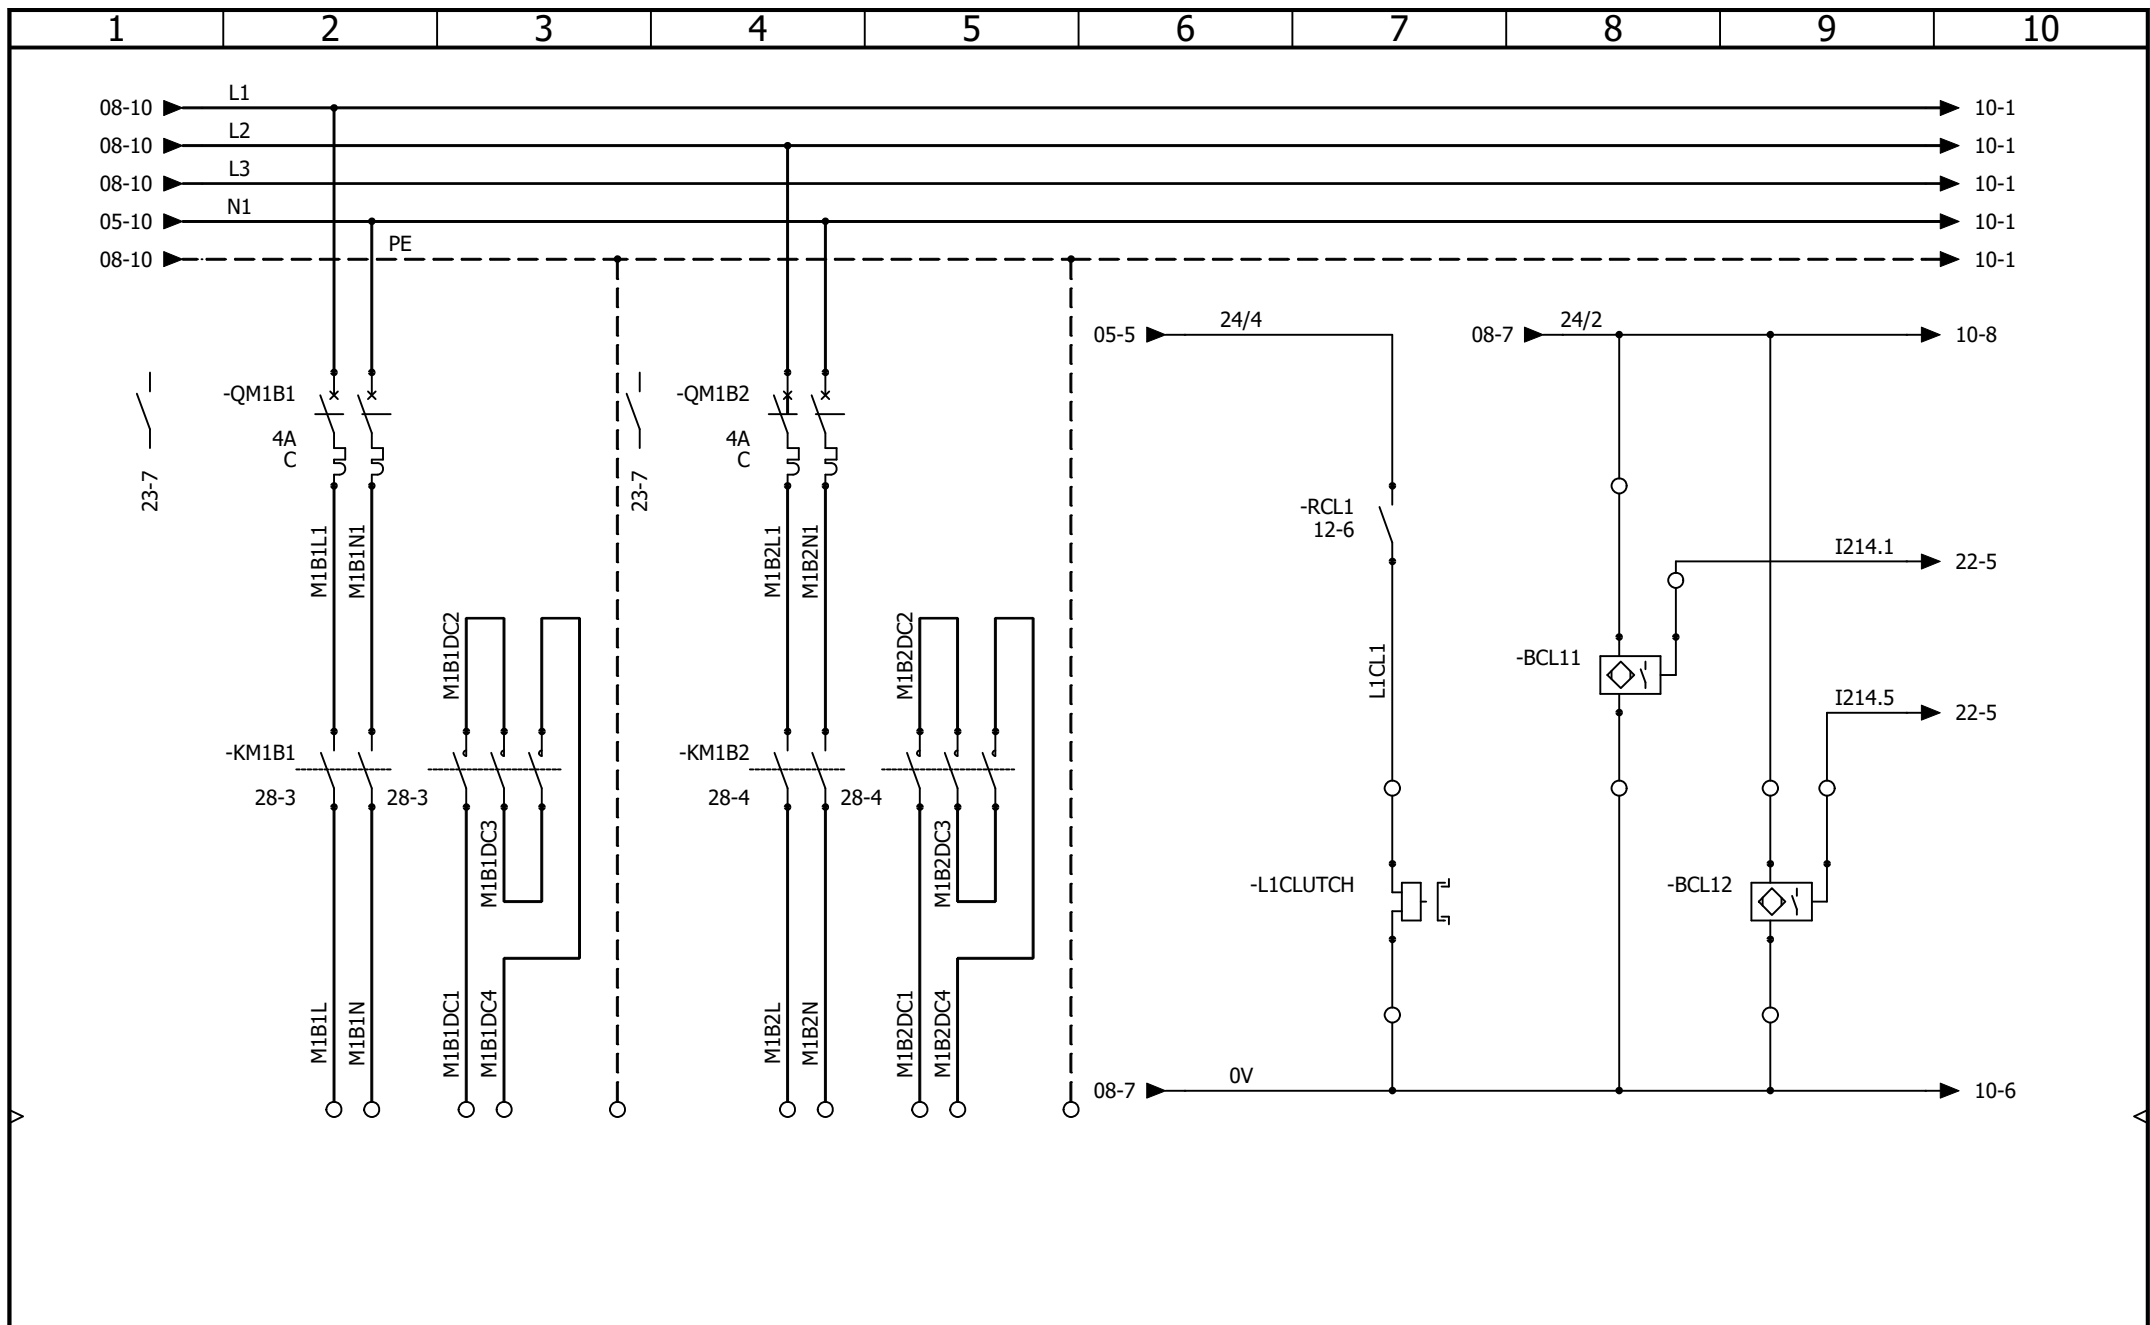

AAC Technical Services Ltd
 Unit 2, Brunel Business Court
 Brunel Way, Thetford, Norfolk IP24 1HP

CONTRACT: GLASSHOUSE - SAGE ONE


ORCHESTRA LIFTS (SPIRALS)

LIFT 1 - BRAKE AND CLUTCH CONTROL

LOCATION: +OL1

ORCHESTRA LIFTS (SPIRALS)

				REVISION
				0
0	24/06/2026	Paul Clarke		SCHEME
REV.	DATE	NAME	CHANGES	09
User data 1			User data 2	

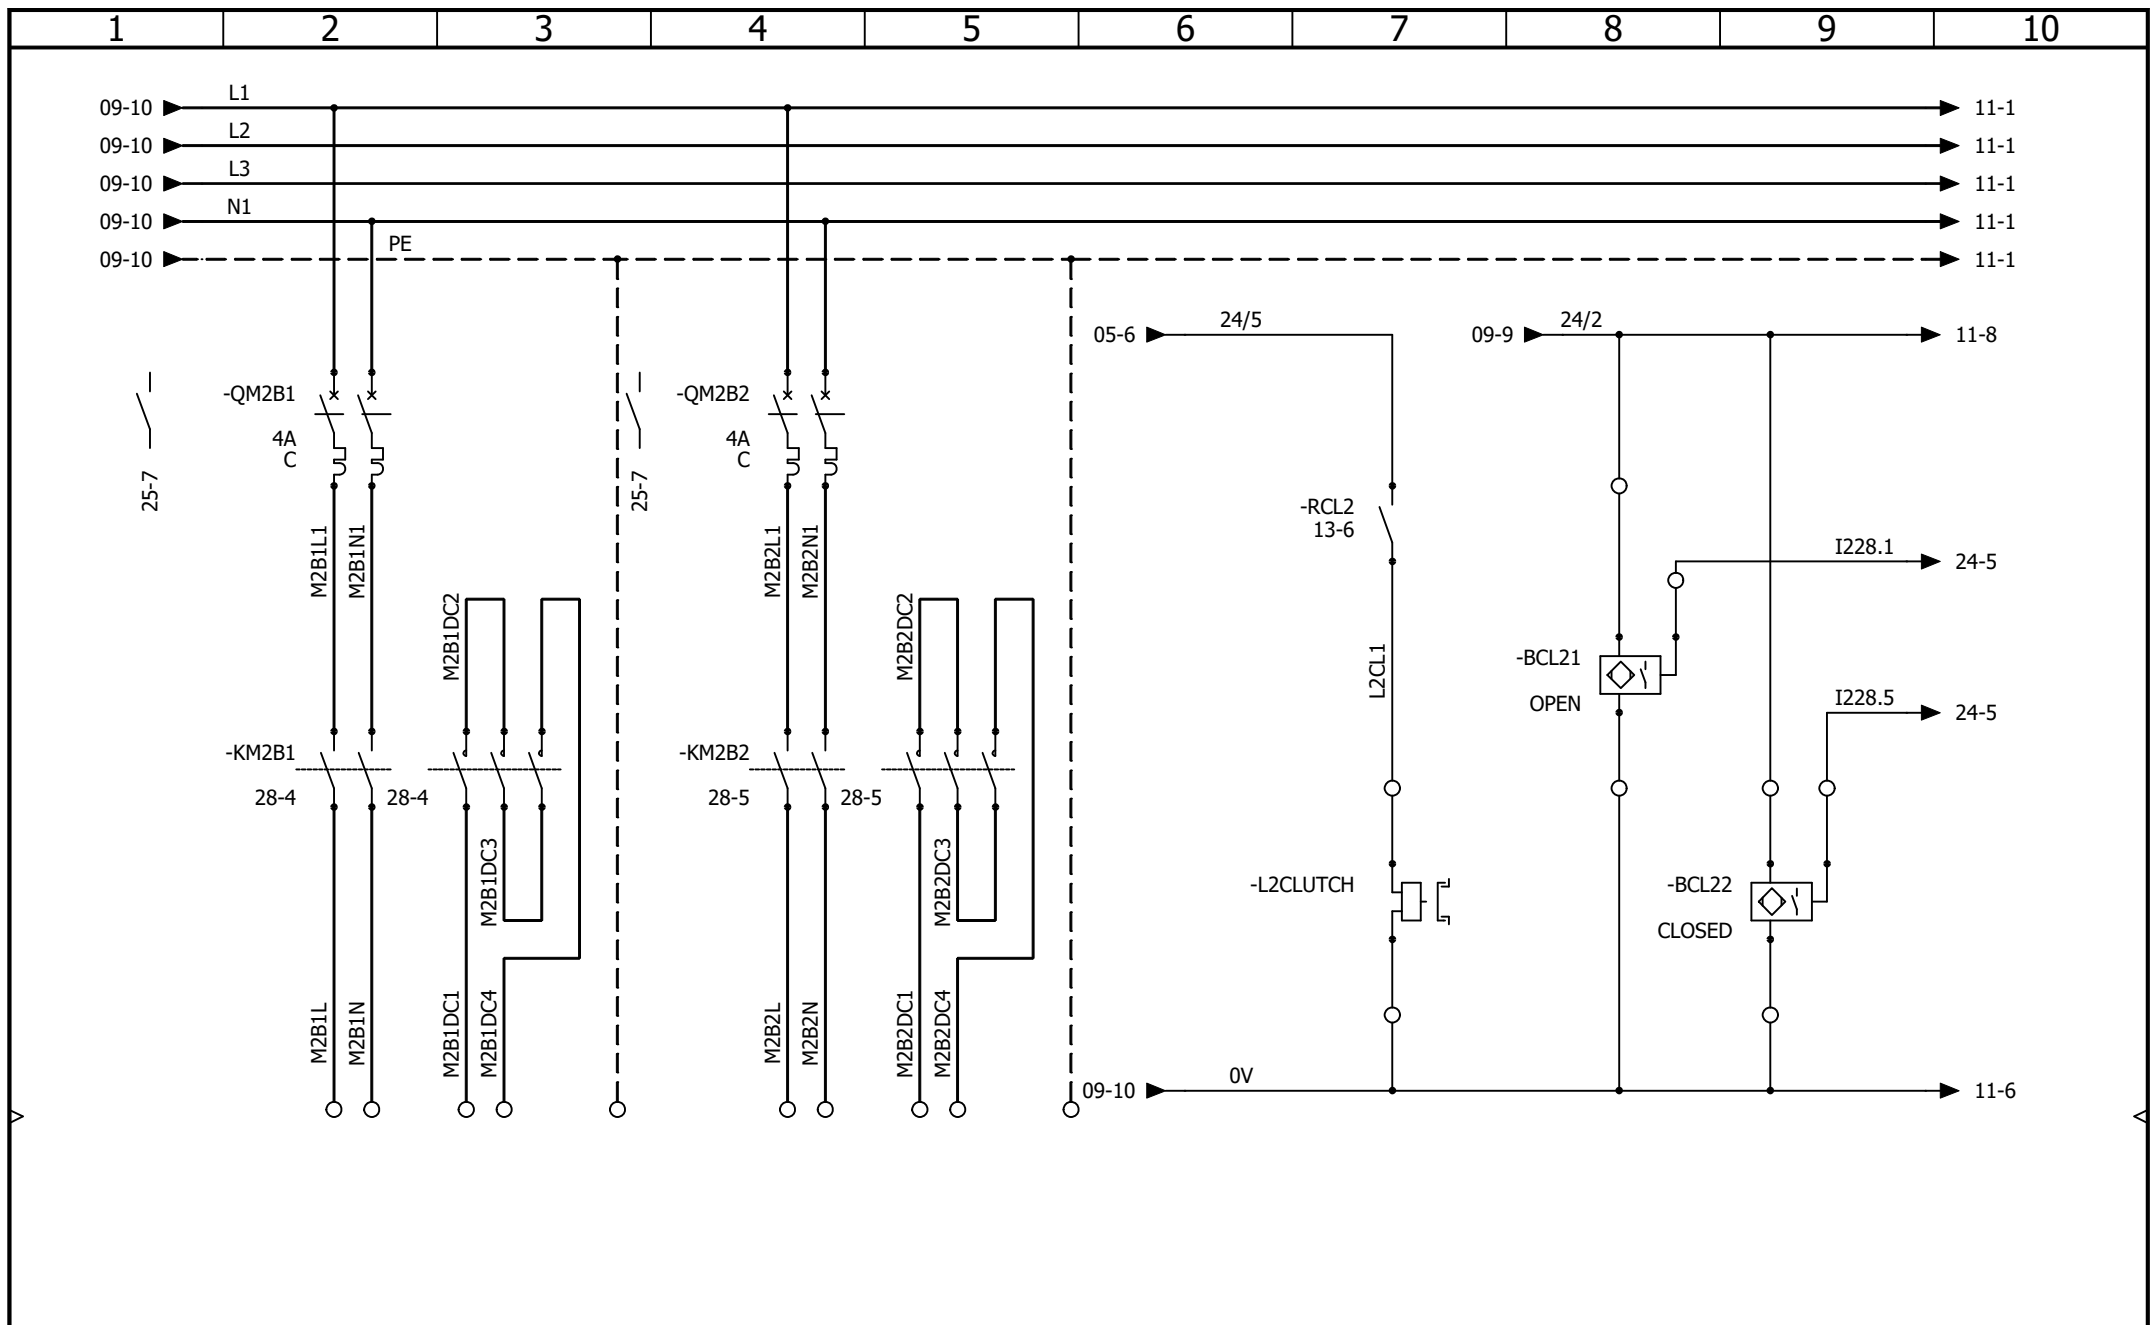

AAC Technical Services Ltd
Unit 2, Brunel Business Court
Brunel Way, Thetford, Norfolk IP24 1HP

CONTRACT: GLASSHOUSE - SAGE ONE


ORCHESTRA LIFTS (SPIRALS)

LIFT 2 - BRAKE AND CLUTCH CONTROL

LOCATION: +OL1

ORCHESTRA LIFTS (SPIRALS)

				REVISION
				0
0	24/06/2026	Paul Clarke		SCHEME
REV.	DATE	NAME	CHANGES	10
User data 1			User data 2	

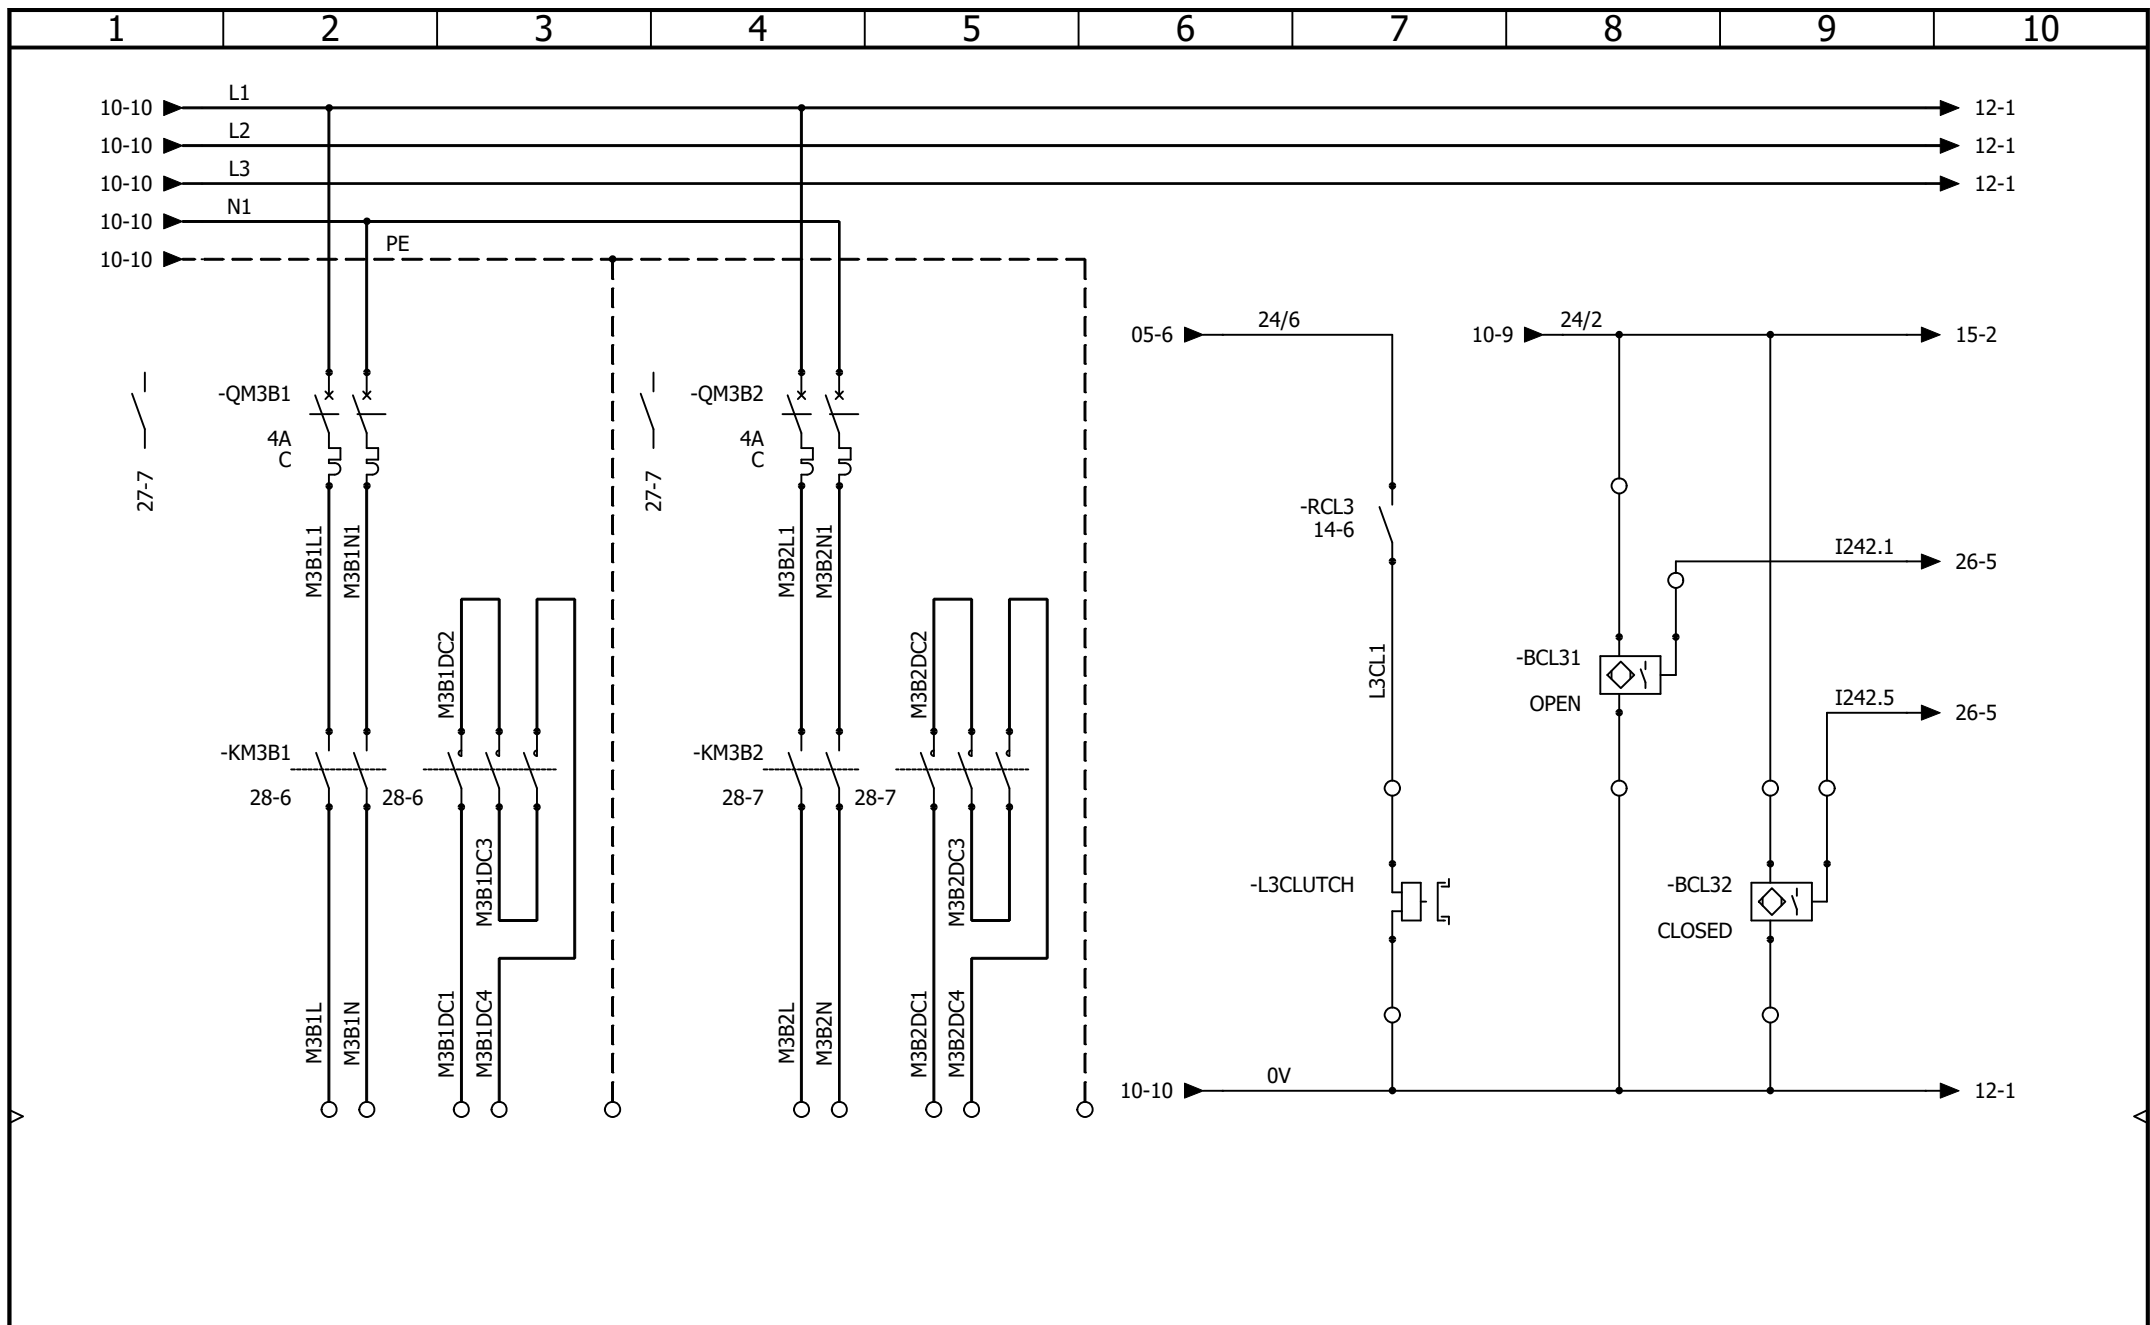

AAC Technical Services Ltd
 Unit 2, Brunel Business Court
 Brunel Way, Thetford, Norfolk IP24 1HP

CONTRACT: GLASSHOUSE - SAGE ONE


ORCHESTRA LIFTS (SPIRALS)

LIFT 3 - BRAKE AND CLUTCH CONTROL

LOCATION: +OL1

ORCHESTRA LIFTS (SPIRALS)

				REVISION
				0
0	24/06/2026	Paul Clarke		SCHEME
REV.	DATE	NAME	CHANGES	
User data 1			User data 2	11

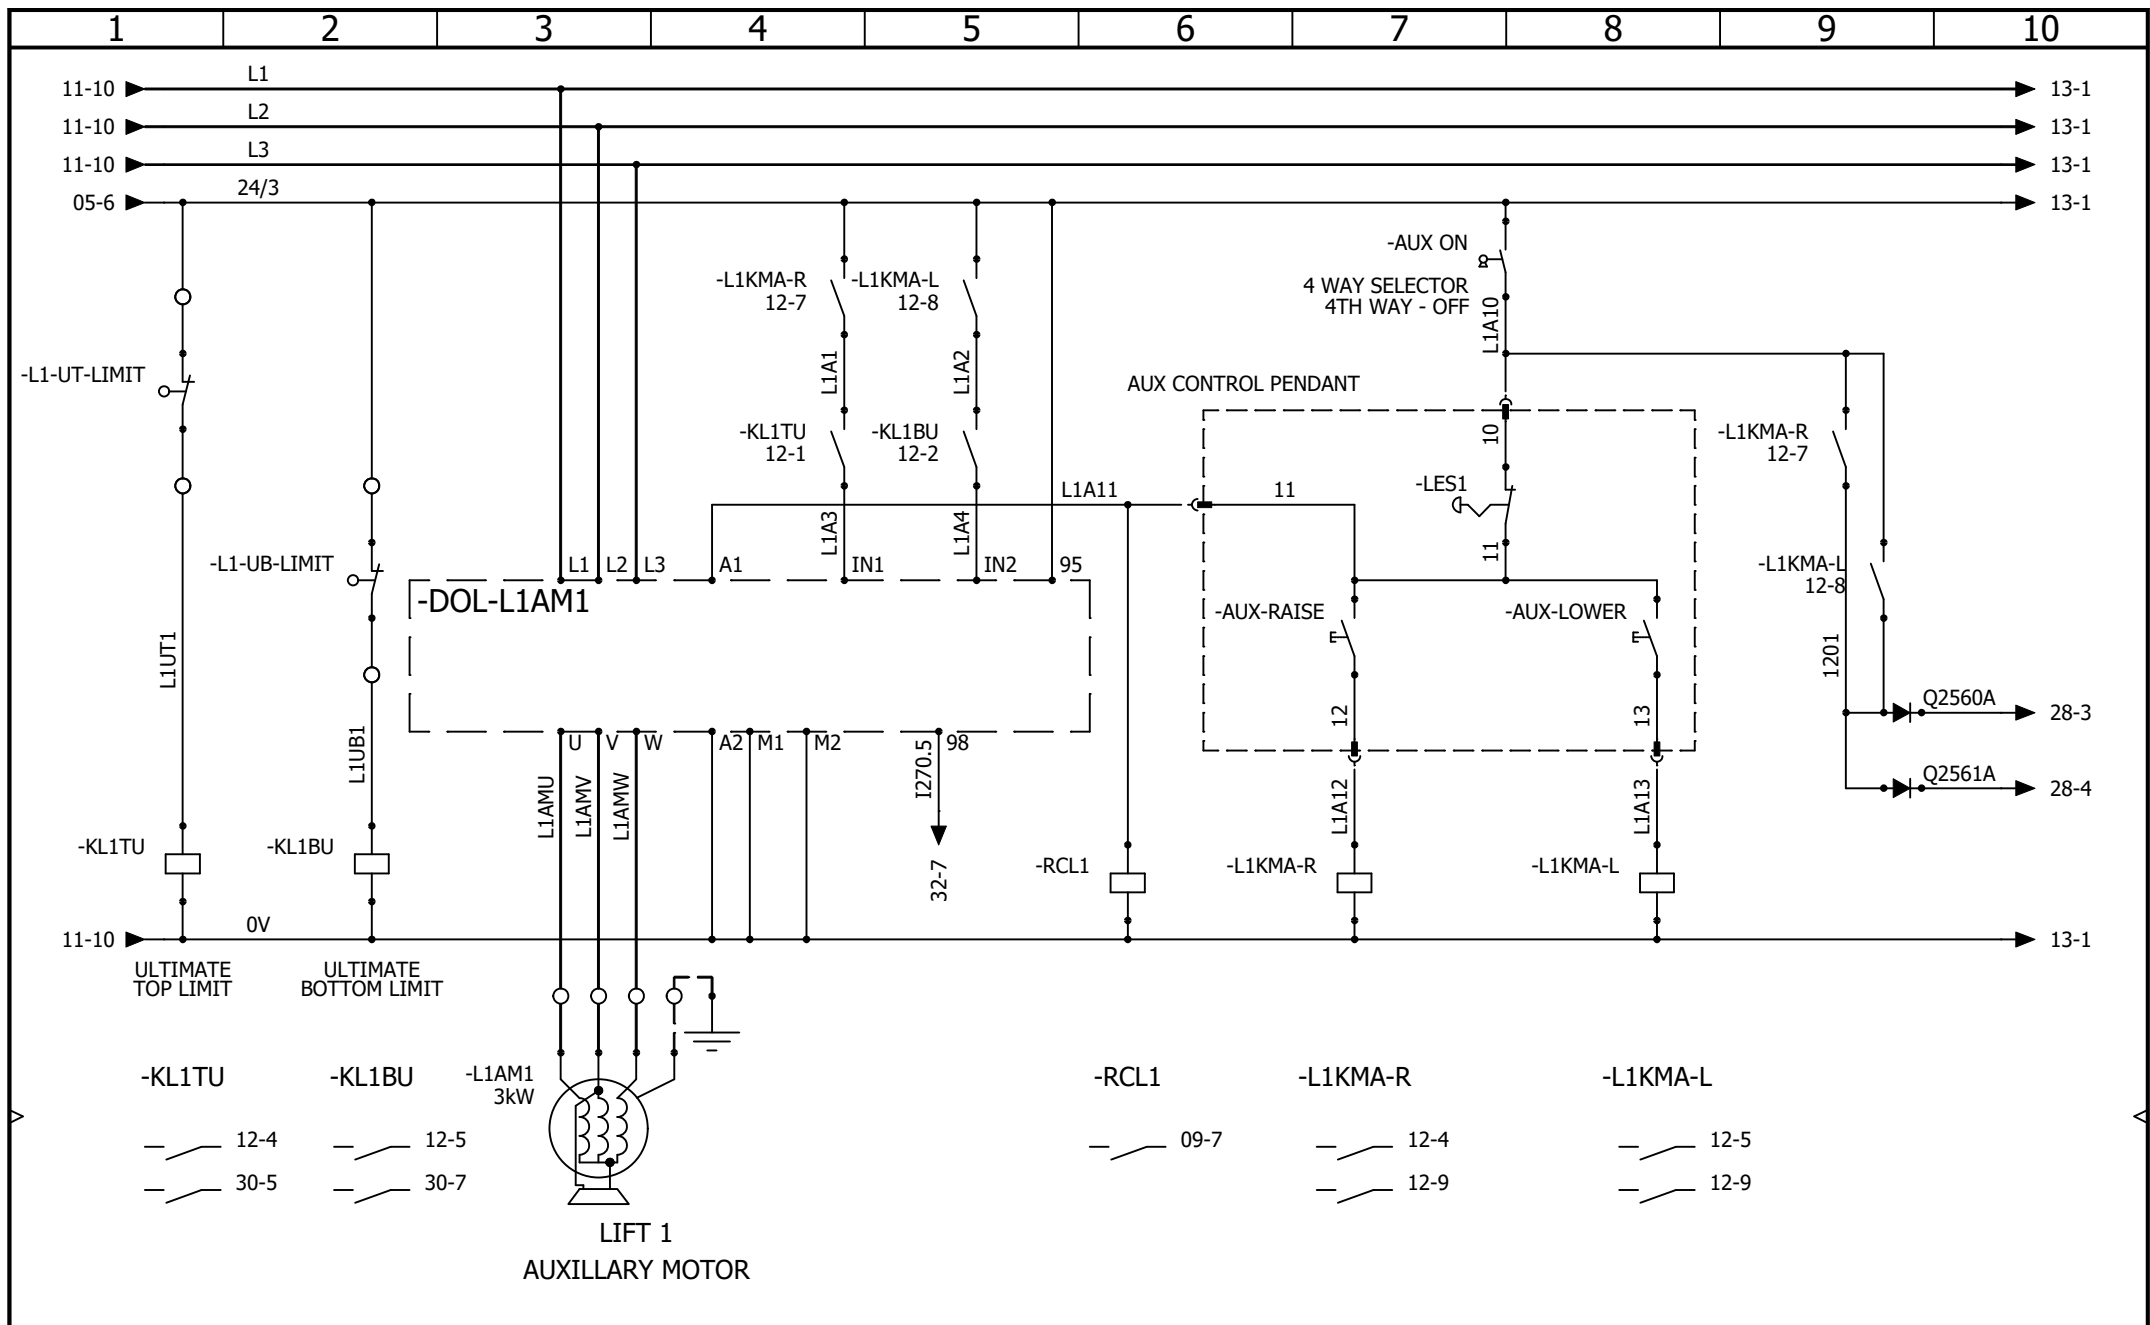

AAC Technical Services Ltd
Unit 2, Brunel Business Court
Brunel Way, Thetford, Norfolk IP24 1HP

CONTRACT: GLASSHOUSE - SAGE ONE


ORCHESTRA LIFTS (SPIRALS)

LIFT 1 - AUXILLARY MOTOR DOL

LOCATION: +OL1

ORCHESTRA LIFTS (SPIRALS)

				REVISION
				0
0	24/06/2026	Paul Clarke		
REV.	DATE	NAME	CHANGES	SCHEME
				12
User data 1			User data 2	

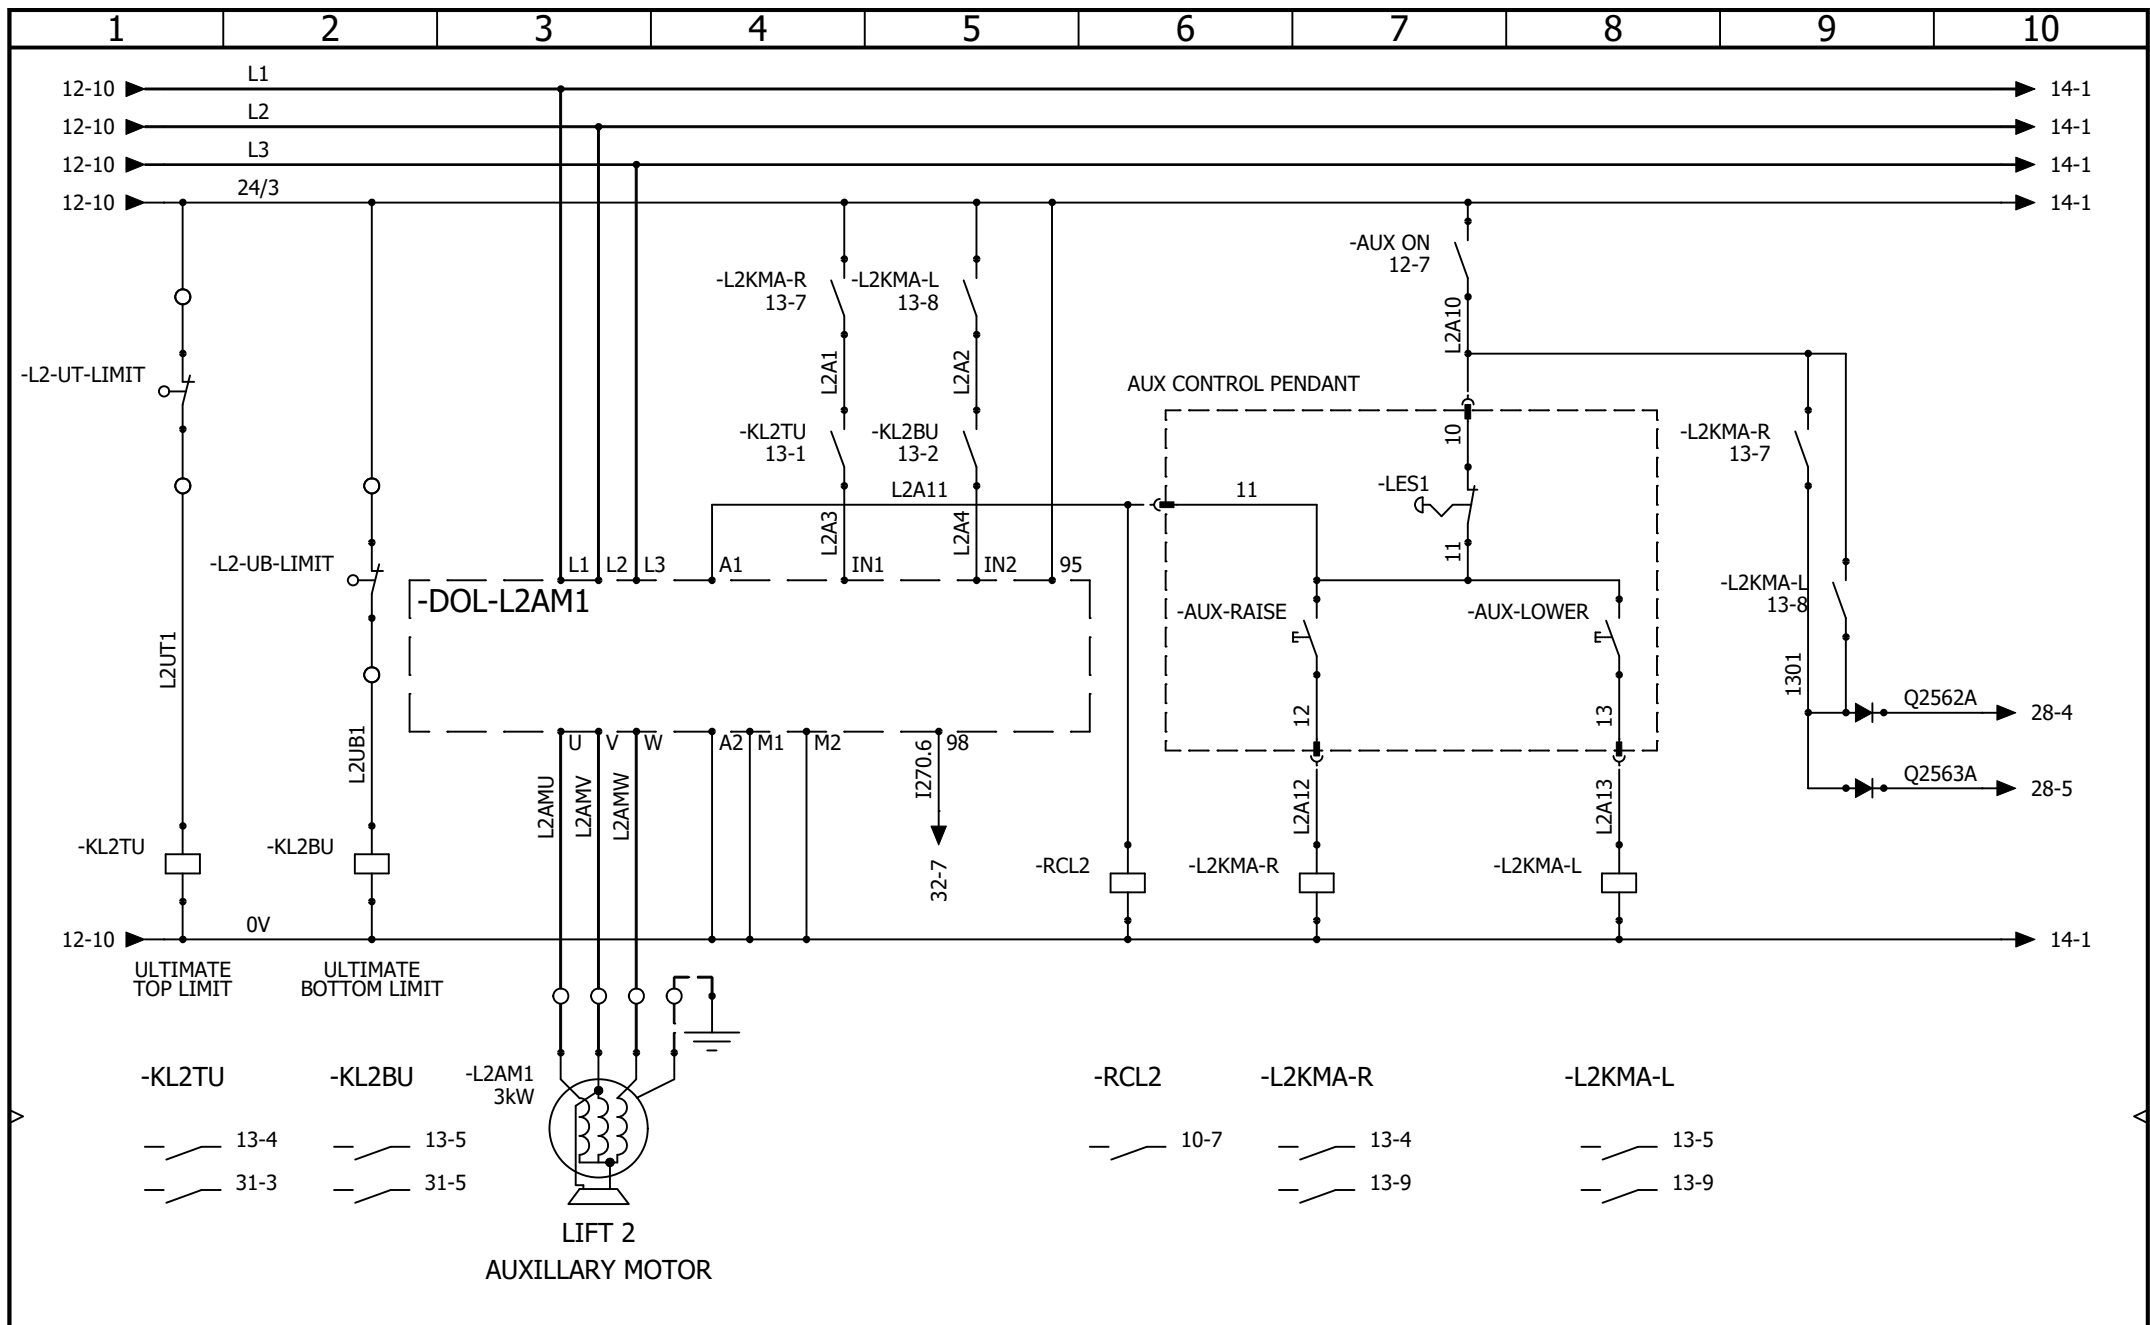

AAC Technical Services Ltd
 Unit 2, Brunel Business Court
 Brunel Way, Thetford, Norfolk IP24 1HP

CONTRACT: GLASSHOUSE - SAGE ONE


ORCHESTRA LIFTS (SPIRALS)

LIFT 2 - AUXILLARY MOTOR DOL

LOCATION: +OL1

ORCHESTRA LIFTS (SPIRALS)

REVISION			
0	24/06/2026	Paul Clarke	
REV.	DATE	NAME	CHANGES
User data 1			User data 2
			13

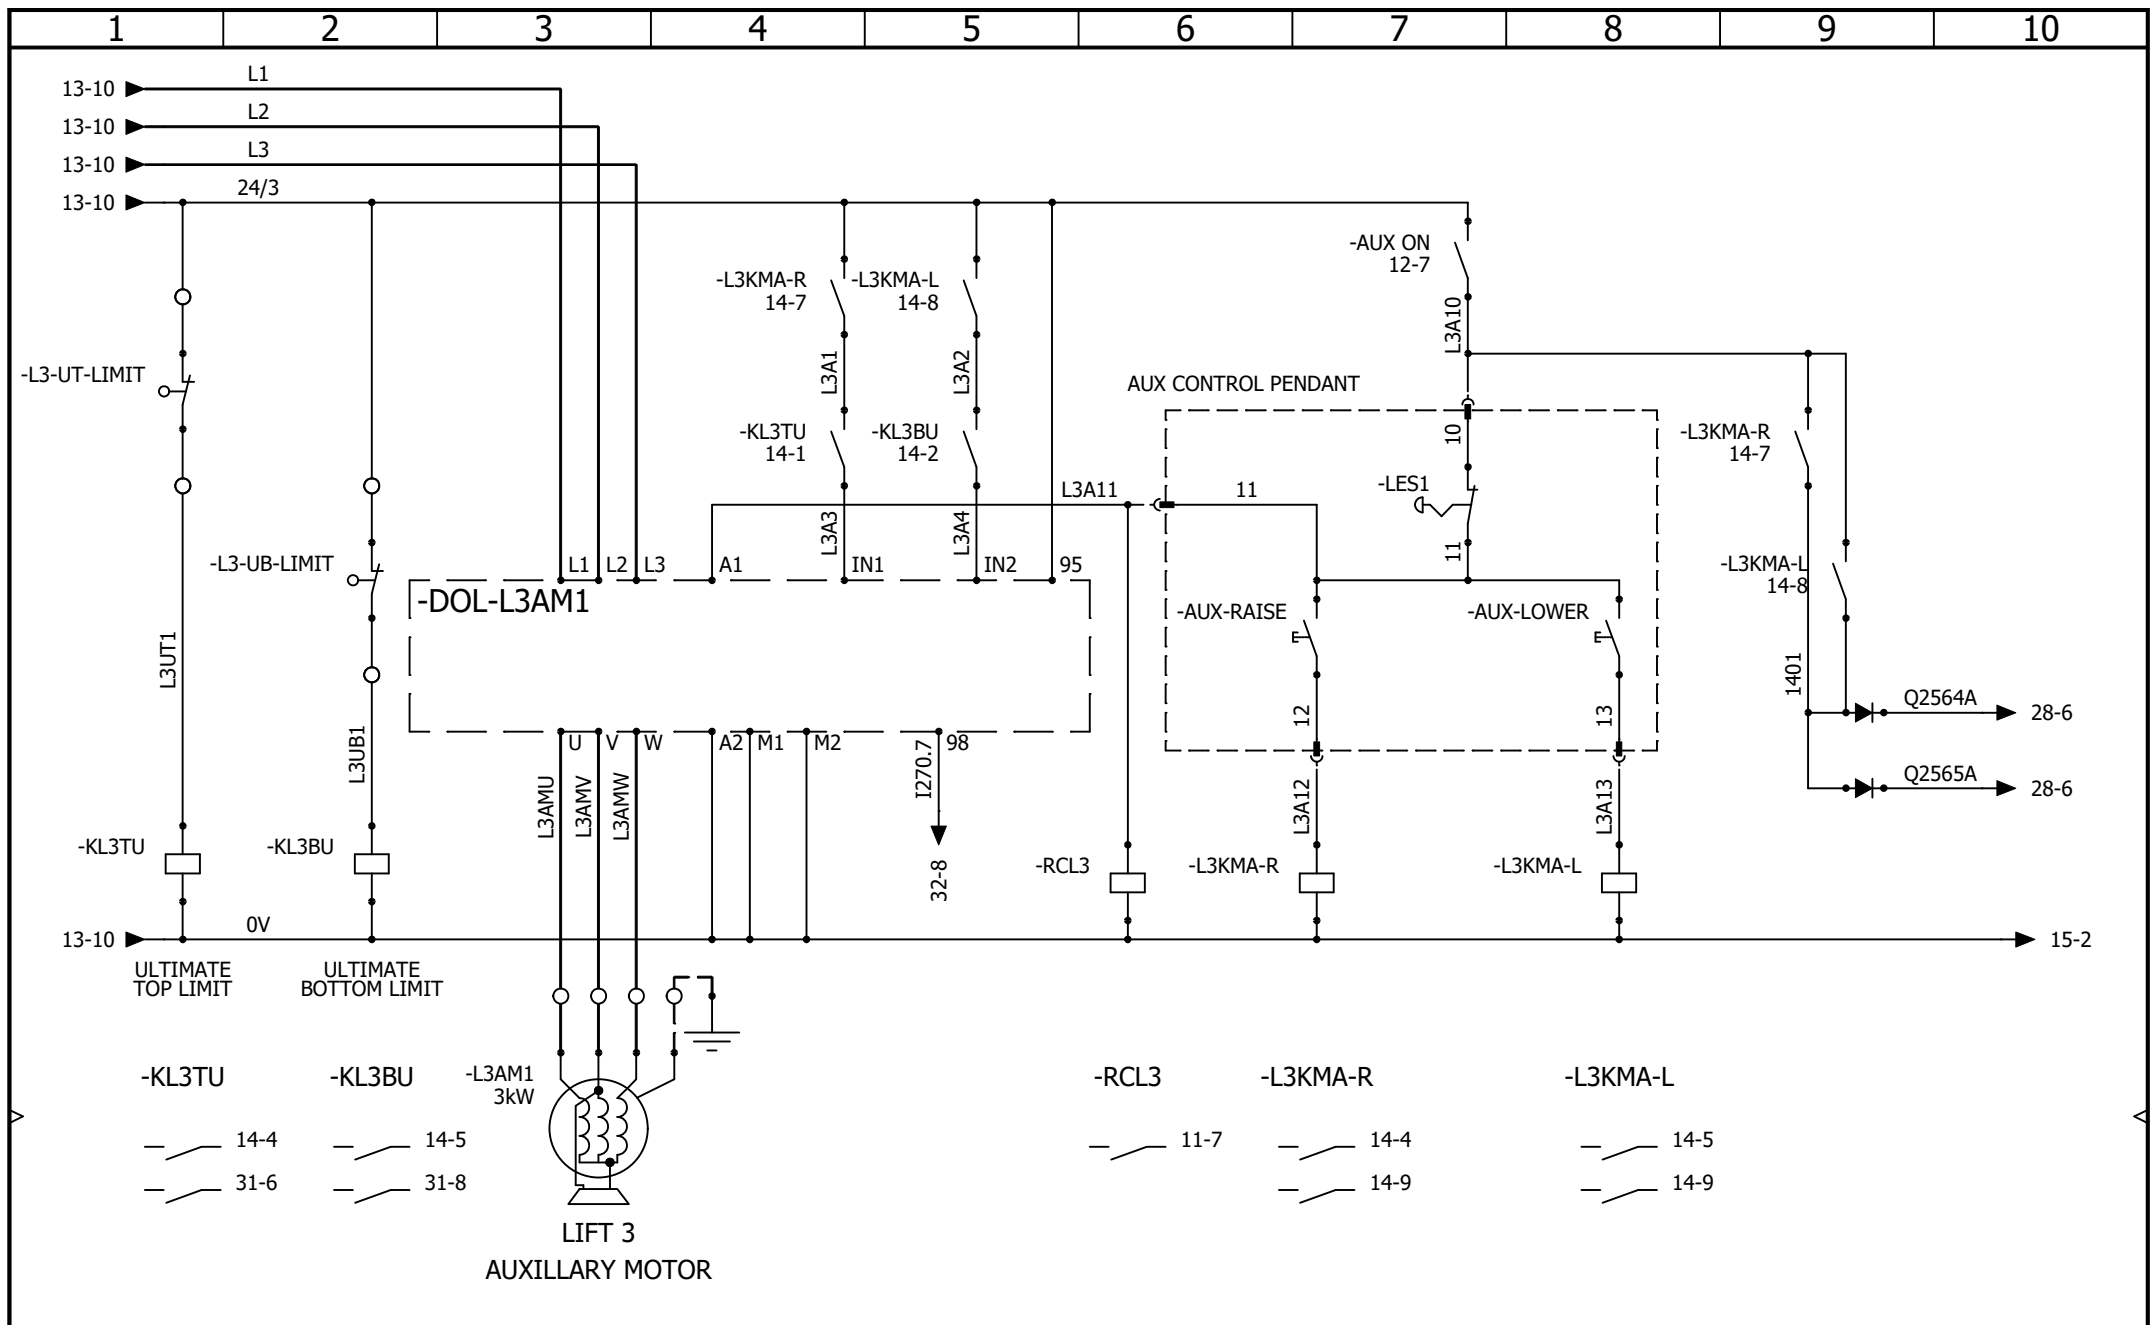

AAC Technical Services Ltd
Unit 2, Brunel Business Court
Brunel Way, Thetford, Norfolk IP24 1HP

CONTRACT: GLASSHOUSE - SAGE ONE


ORCHESTRA LIFTS (SPIRALS)


LIFT 3 - AUXILLARY MOTOR DOL


LOCATION: +OL1


ORCHESTRA LIFTS (SPIRALS)

				REVISION
				0
0	24/06/2026	Paul Clarke		
REV.	DATE	NAME	CHANGES	SCHEME
User data 1			User data 2	14

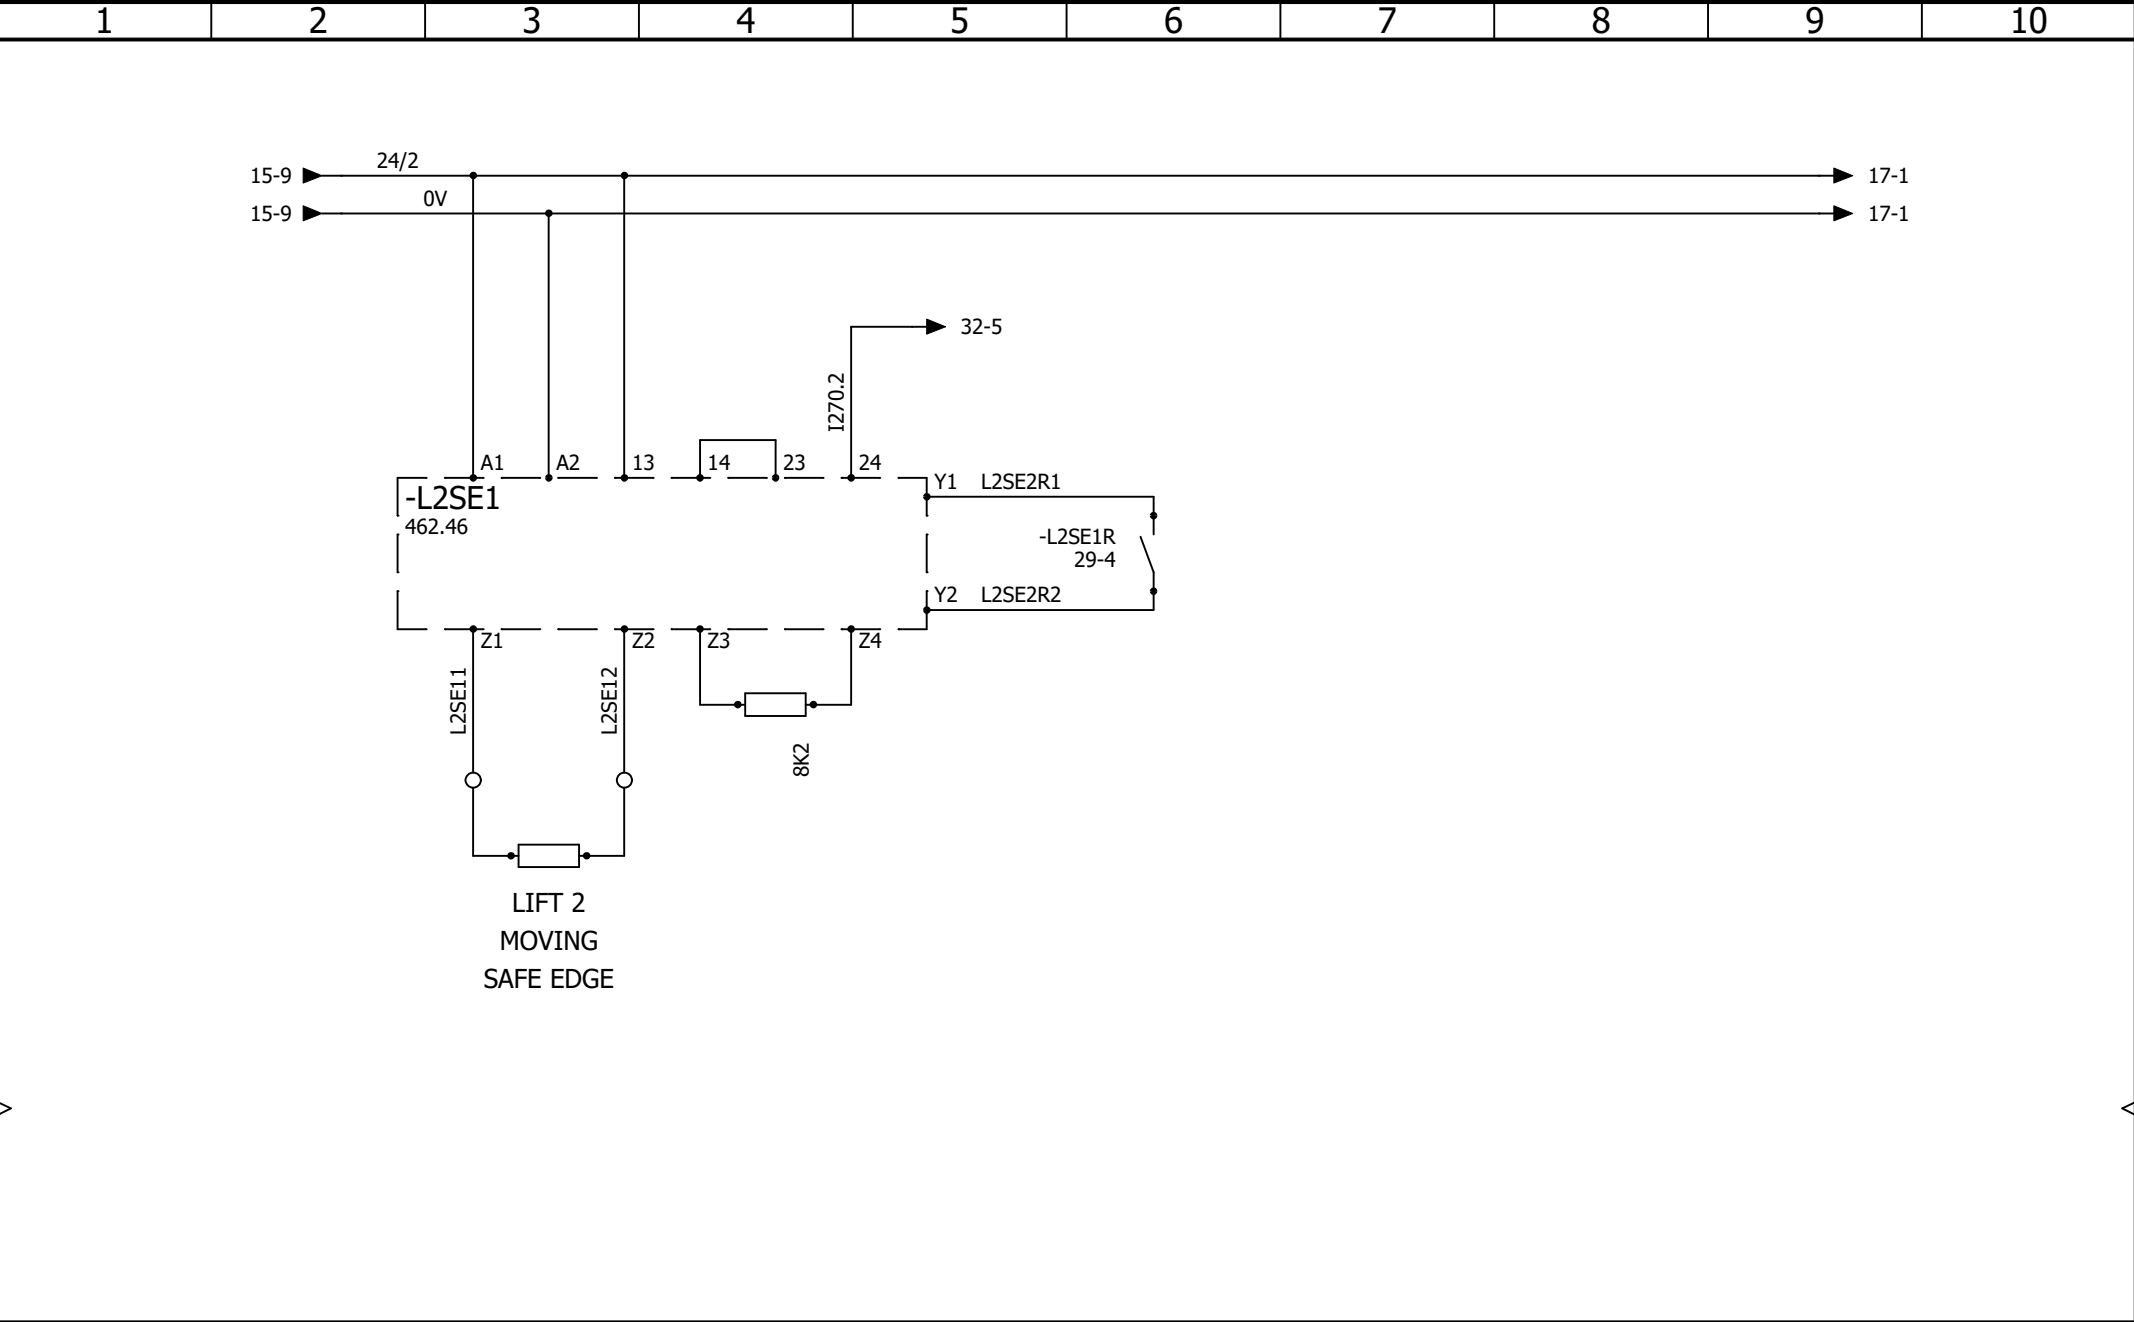

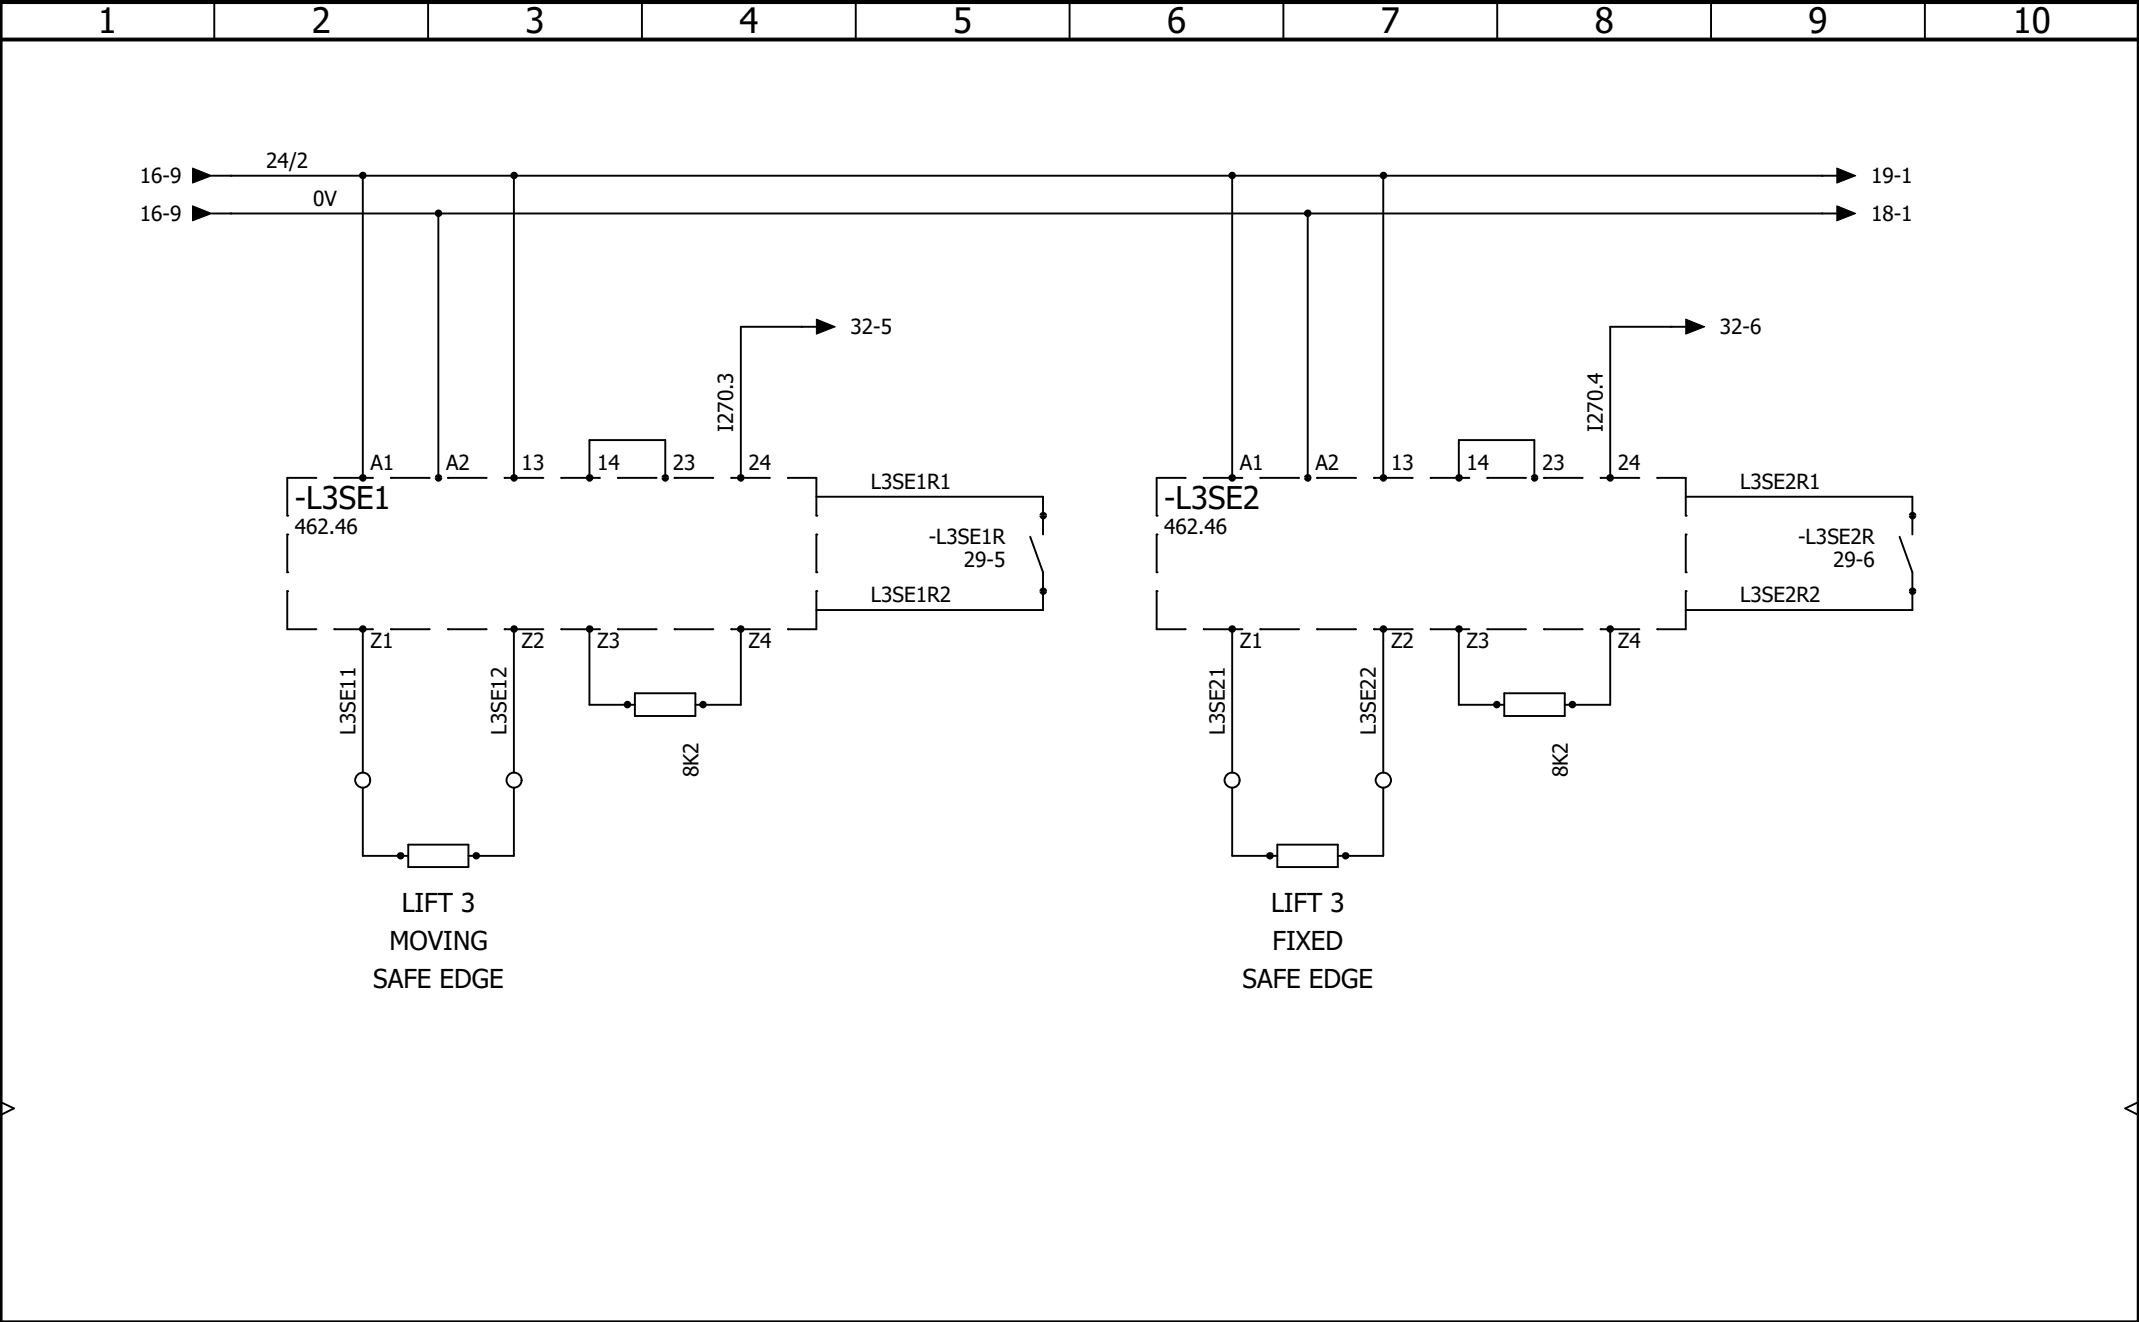

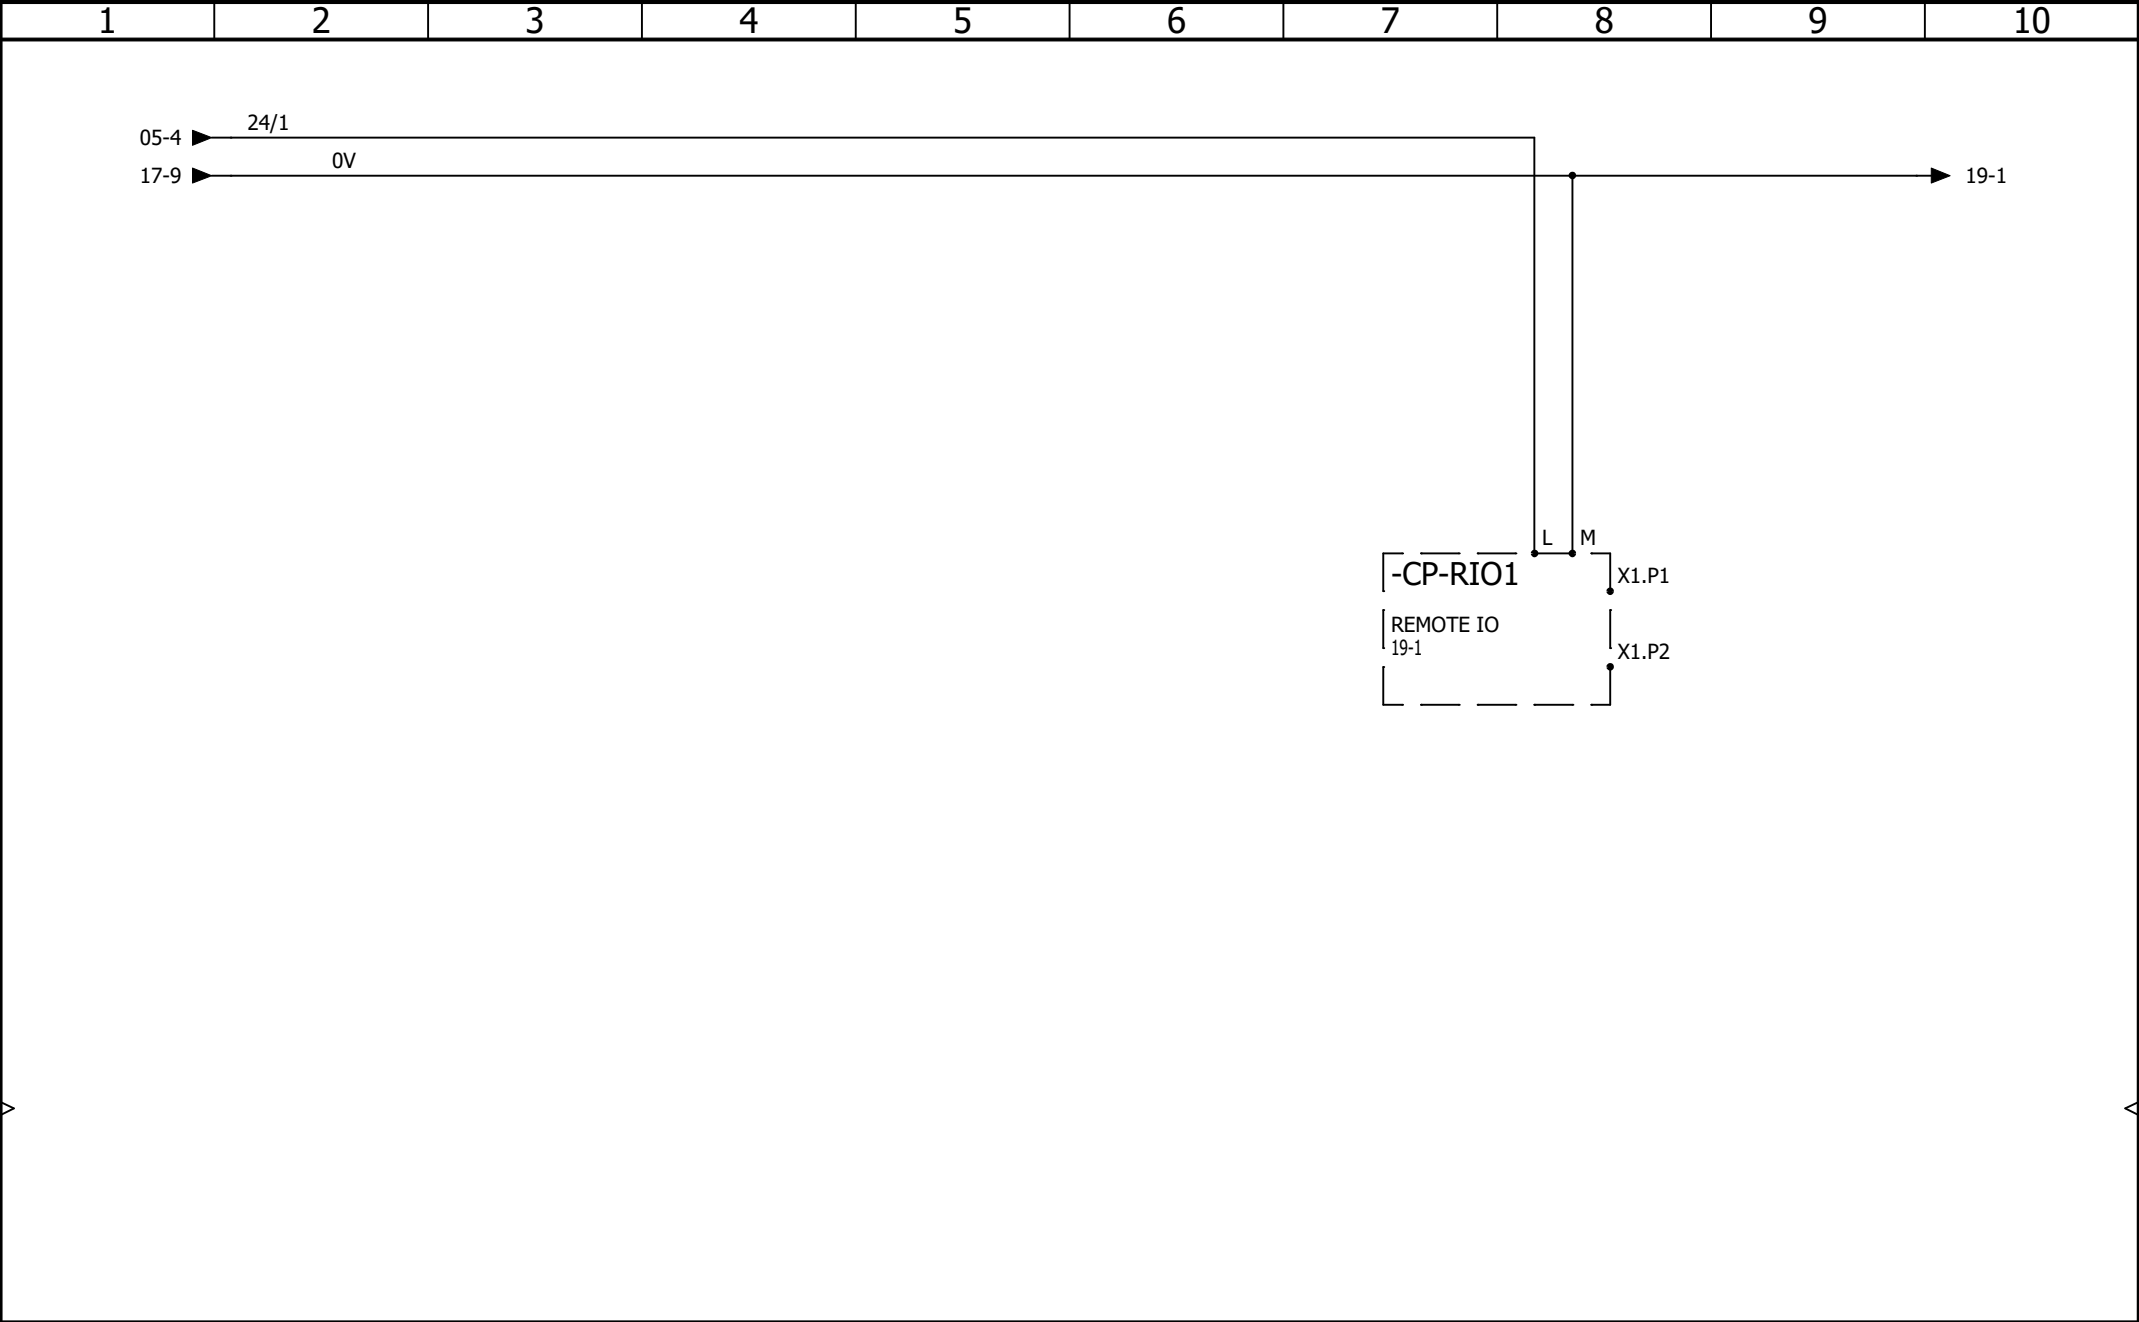

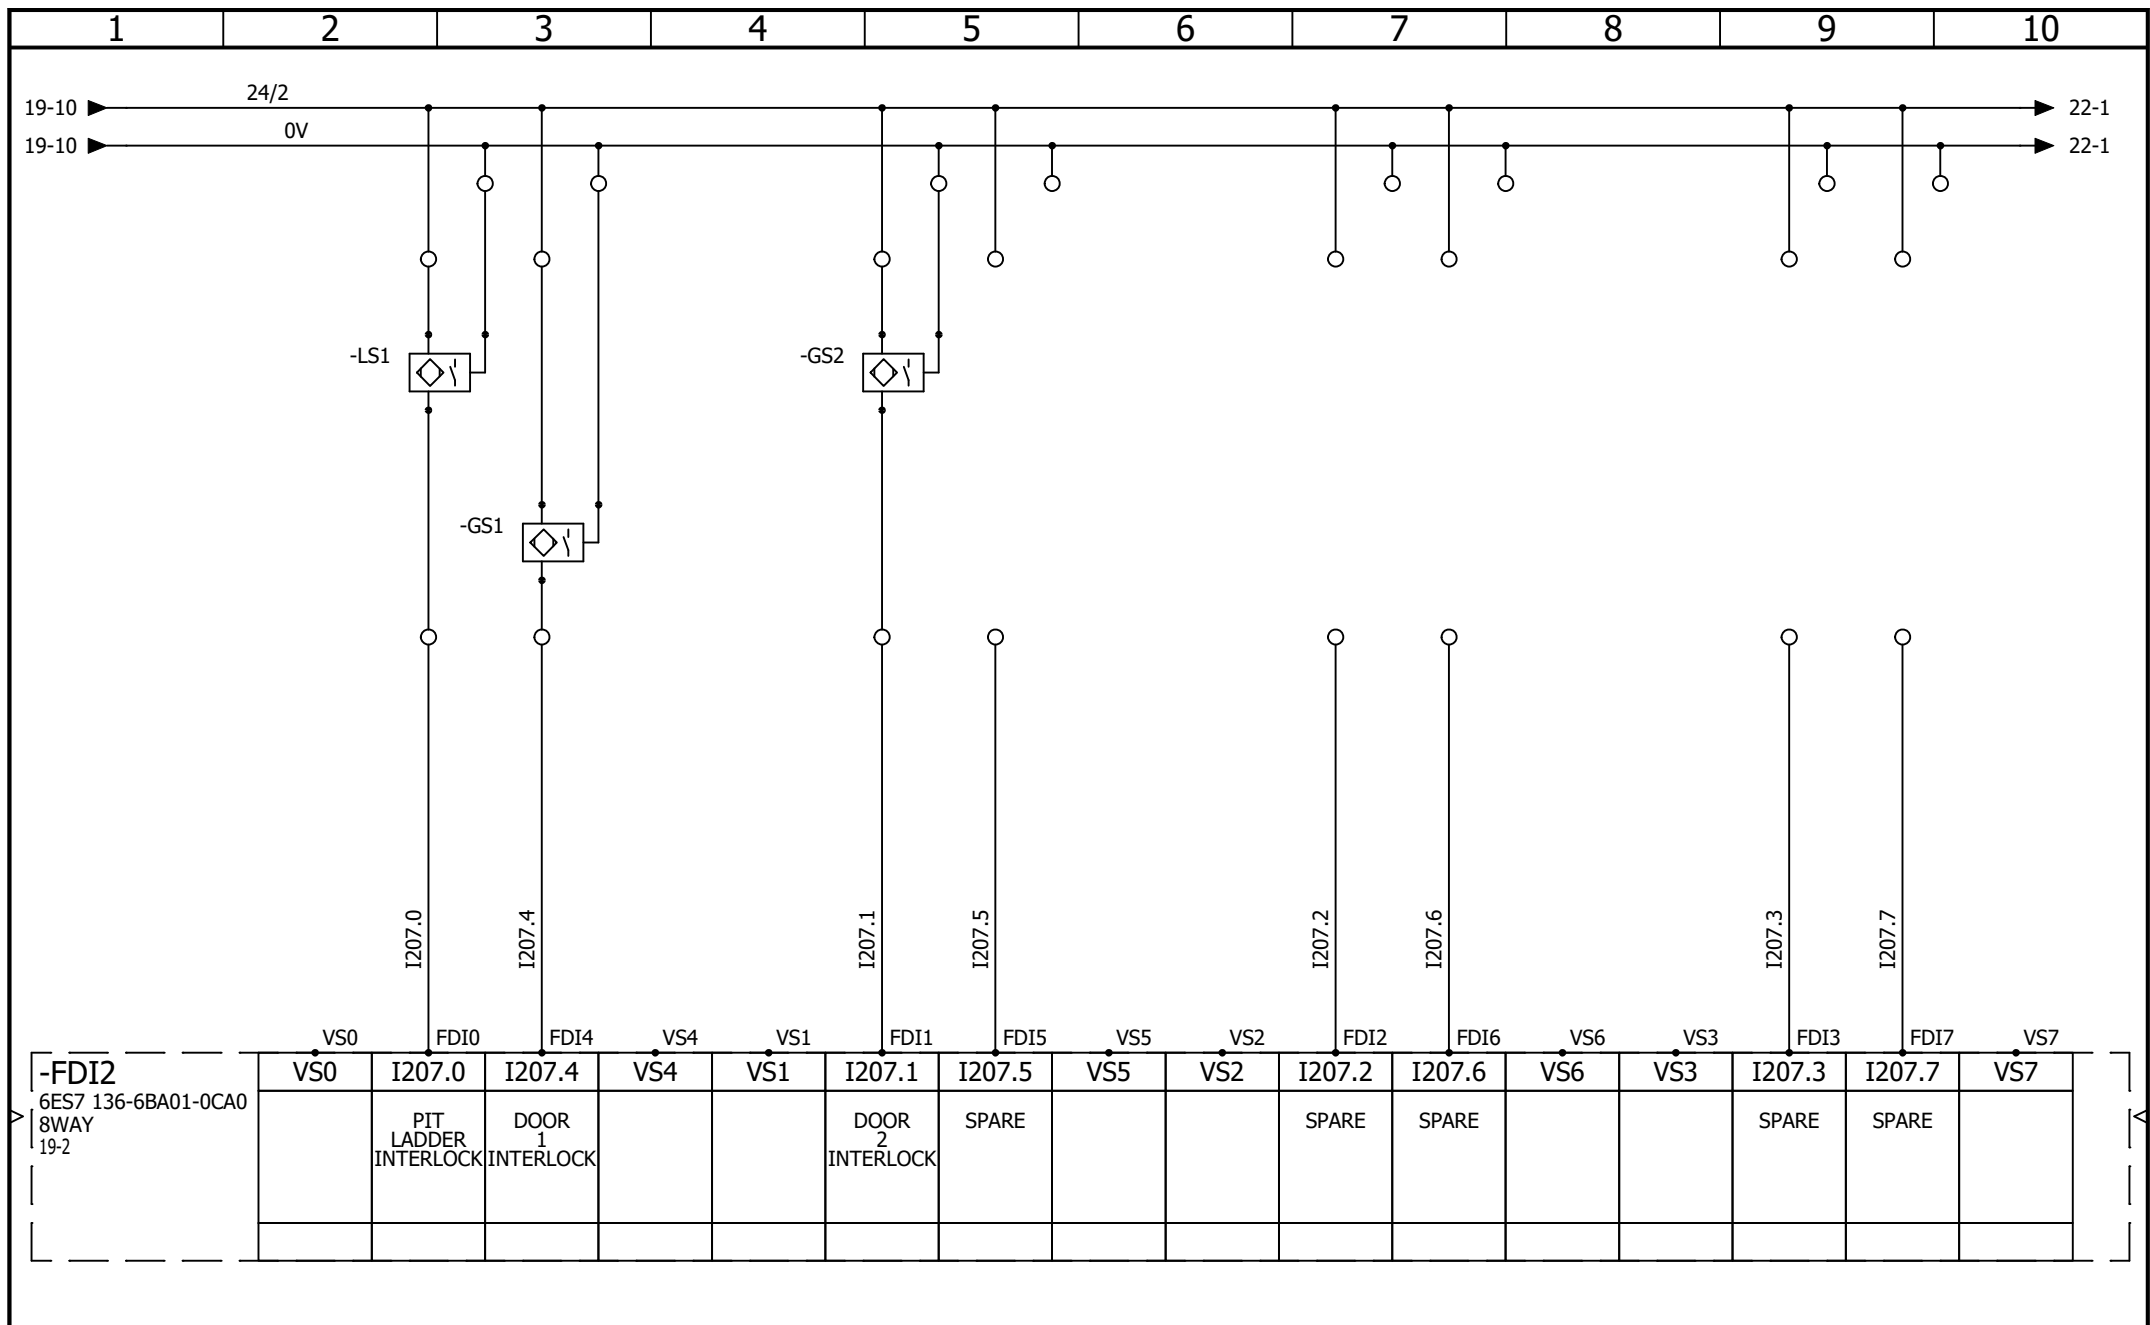

AAC Theatre Systems
Unit 2, Brunel Business Court
Brunel Way, Thetford, Norfolk IP24 1HP

ORCHESTRA LIFTS (SPIRALS)


FAISAFE DIGITAL INPUTS 2


CONTRACT: GLASSHOUSE - SAGE ONE


LOCATION: +OL1


ORCHESTRA LIFTS (SPIRALS)


			REVISION
			0
0	24/06/2026	Paul Clarke	
REV.	DATE	NAME	CHANGES
User data 1			User data 2
			21

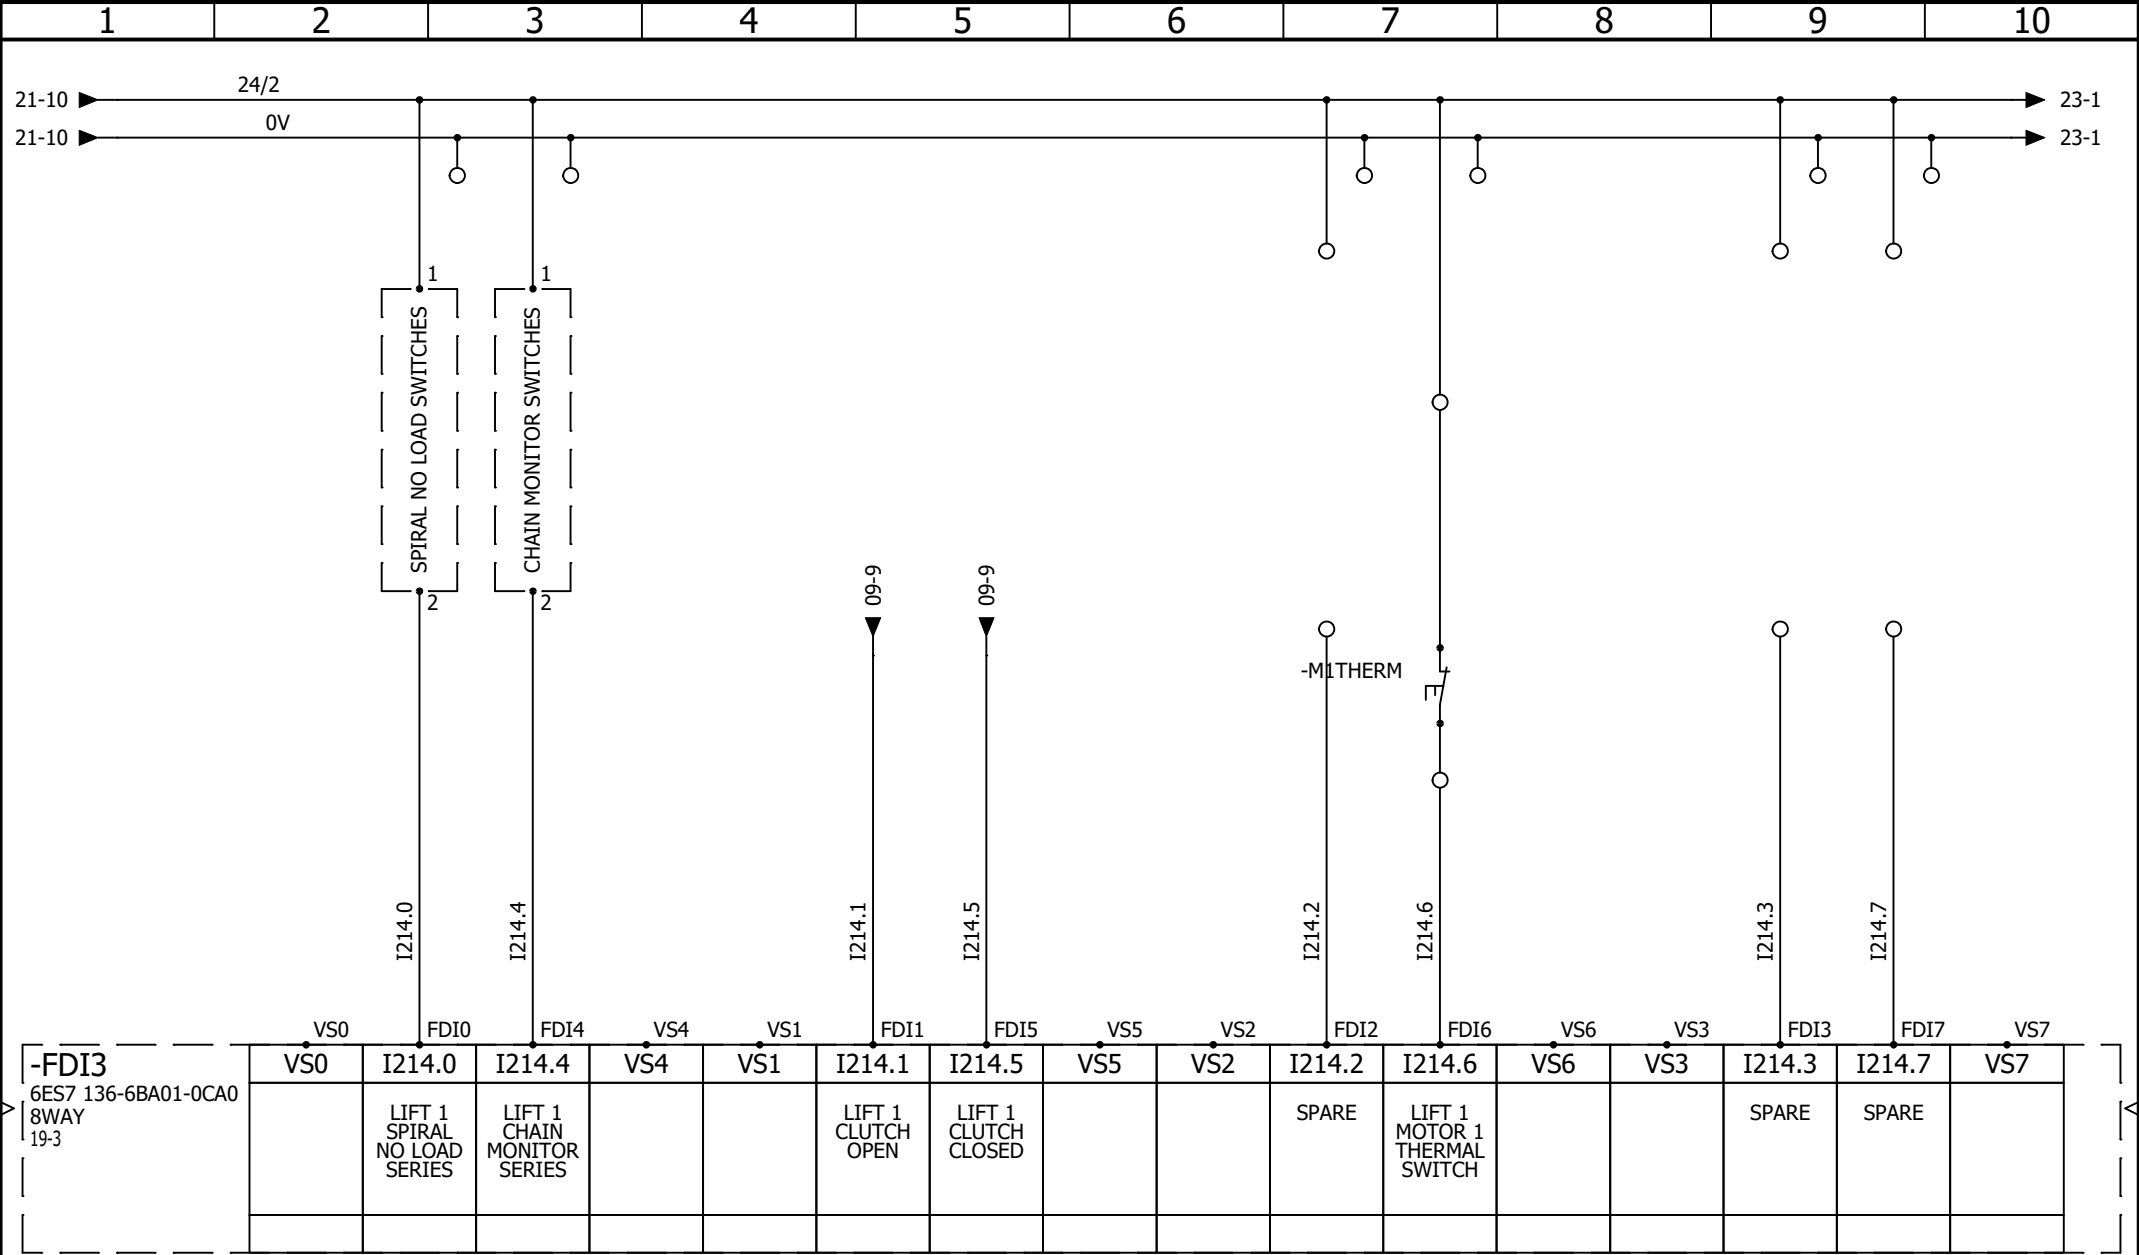


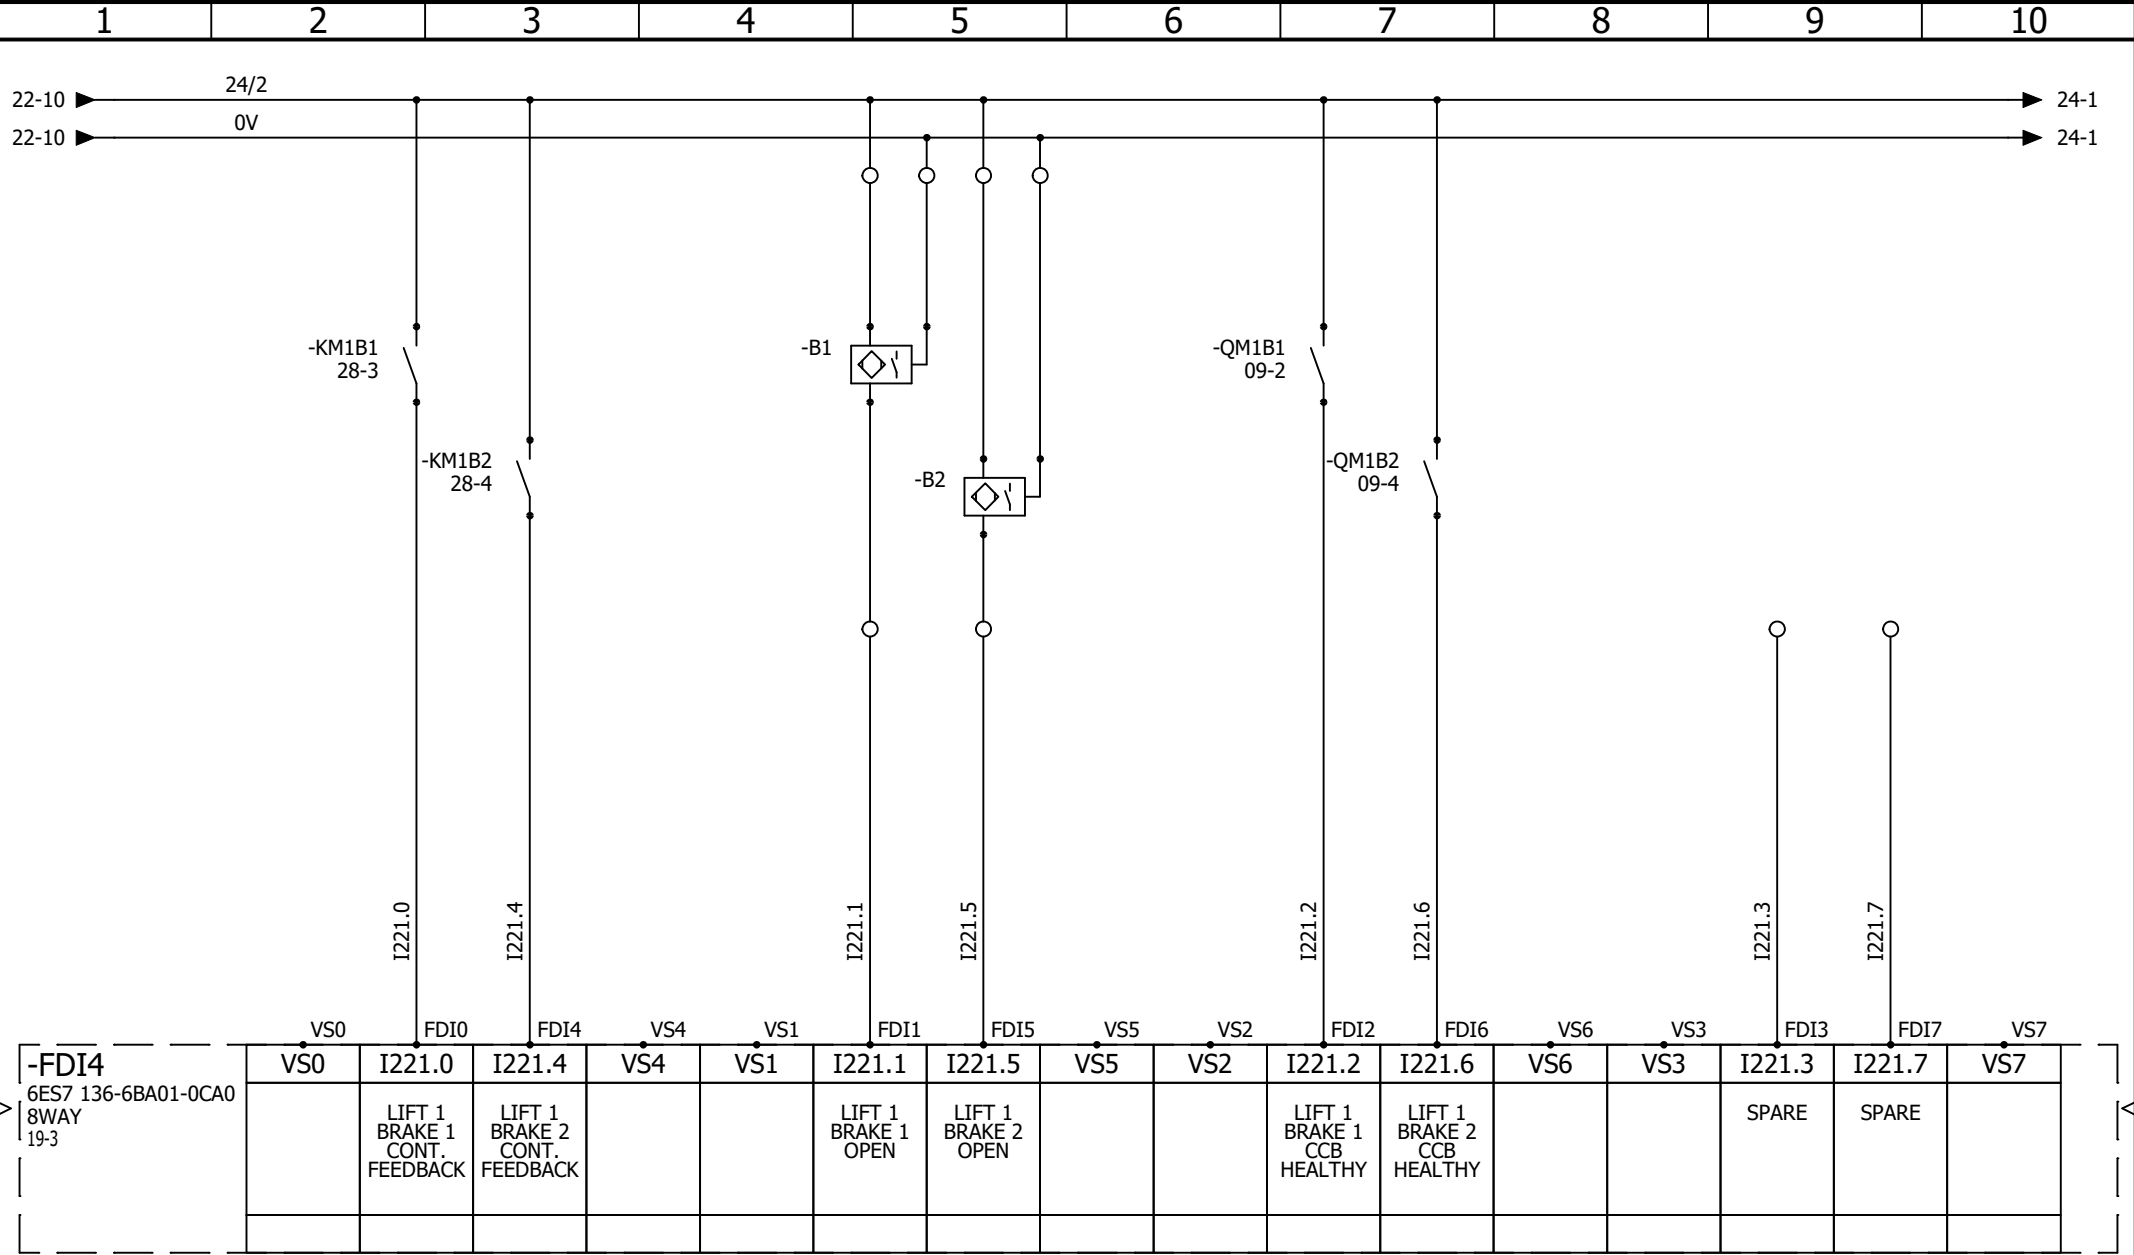


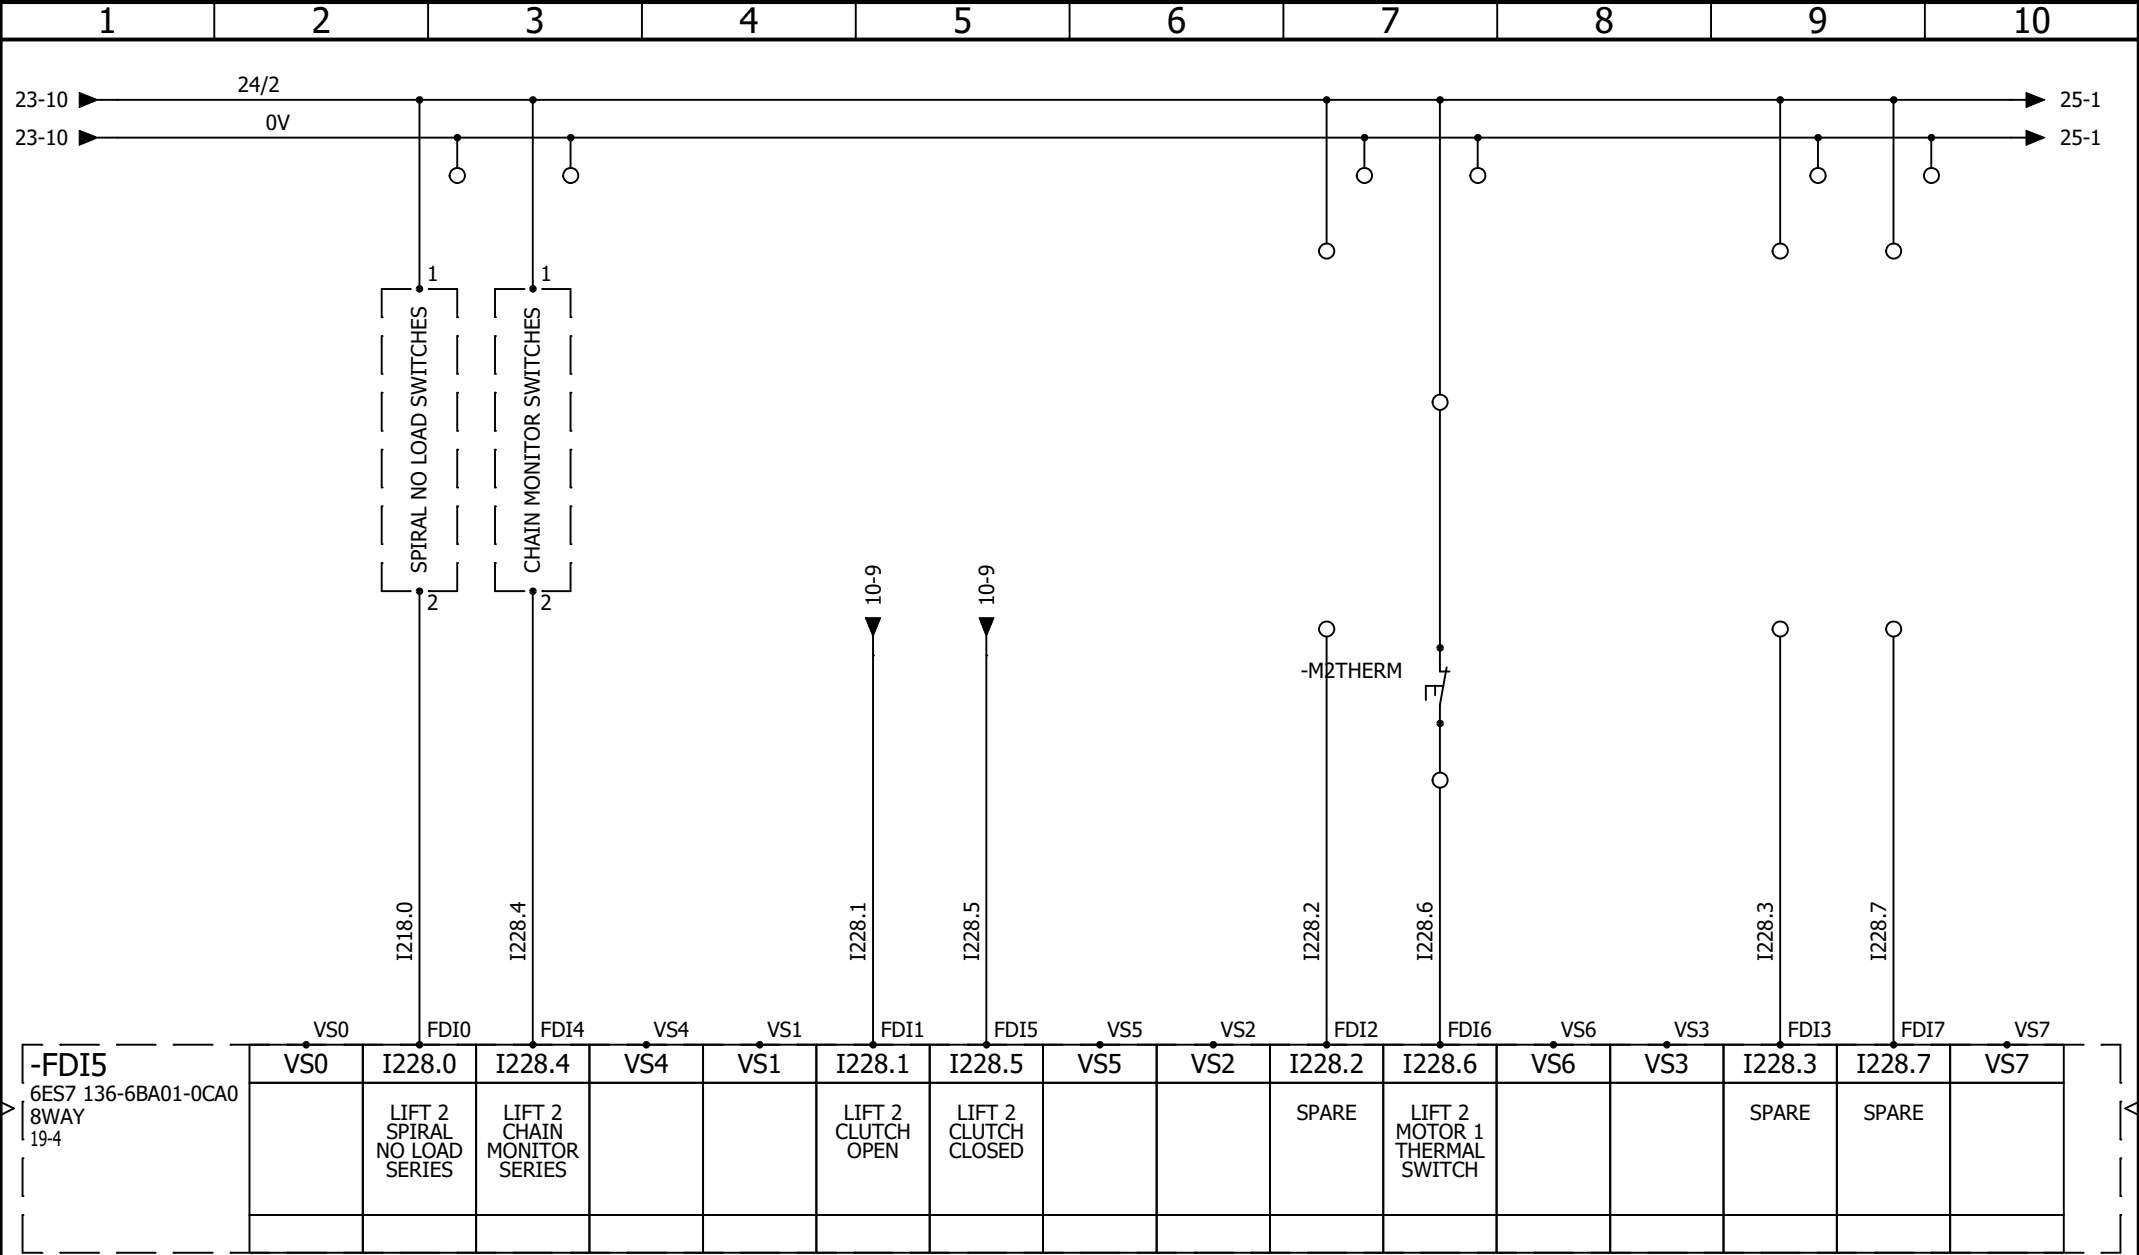


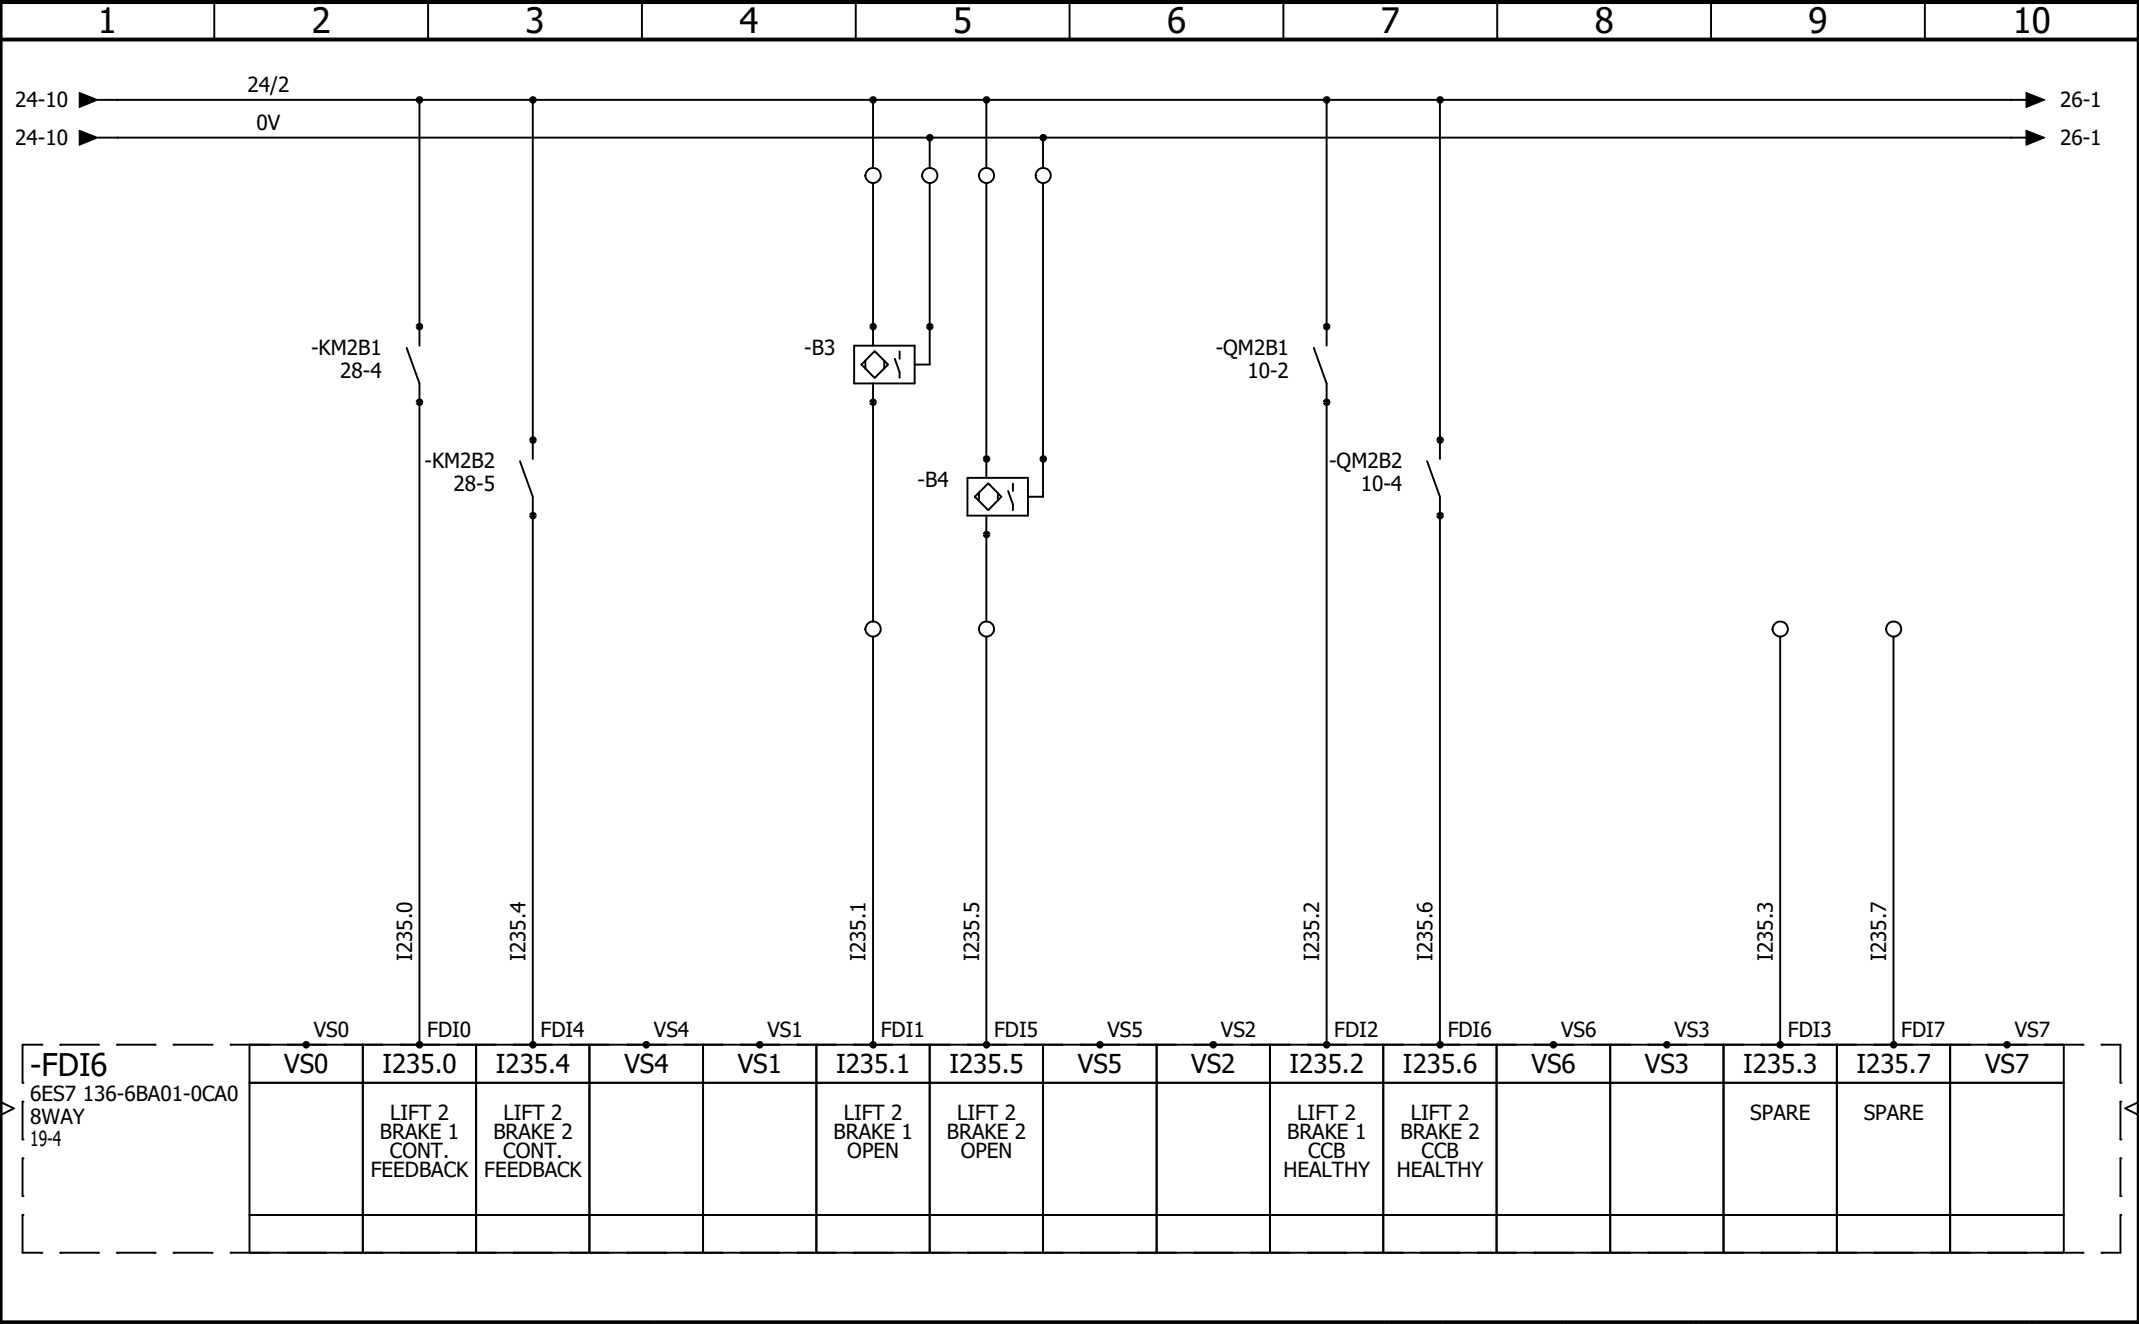


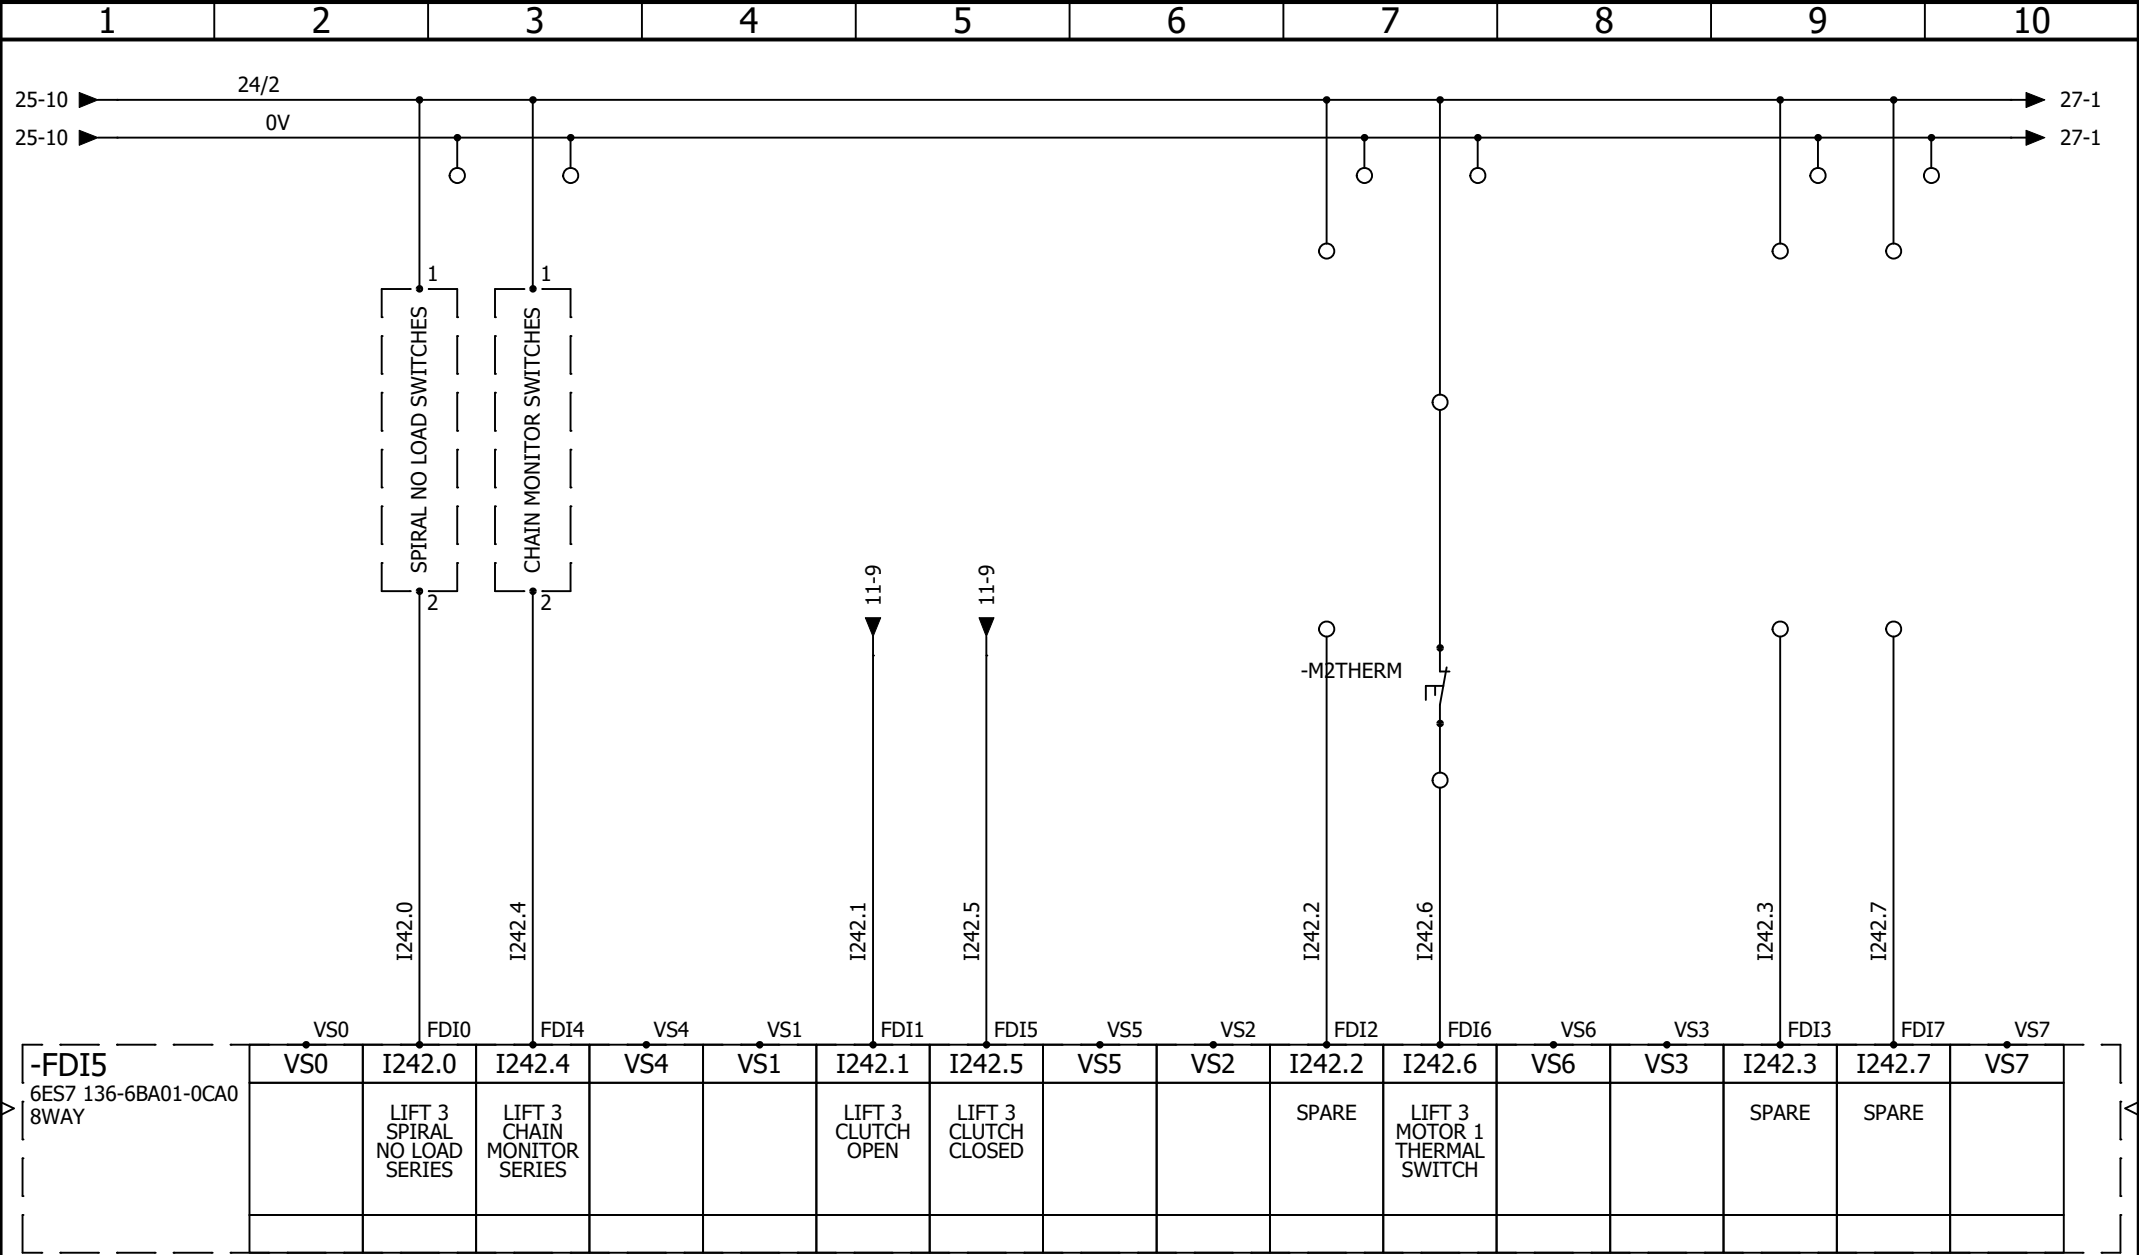

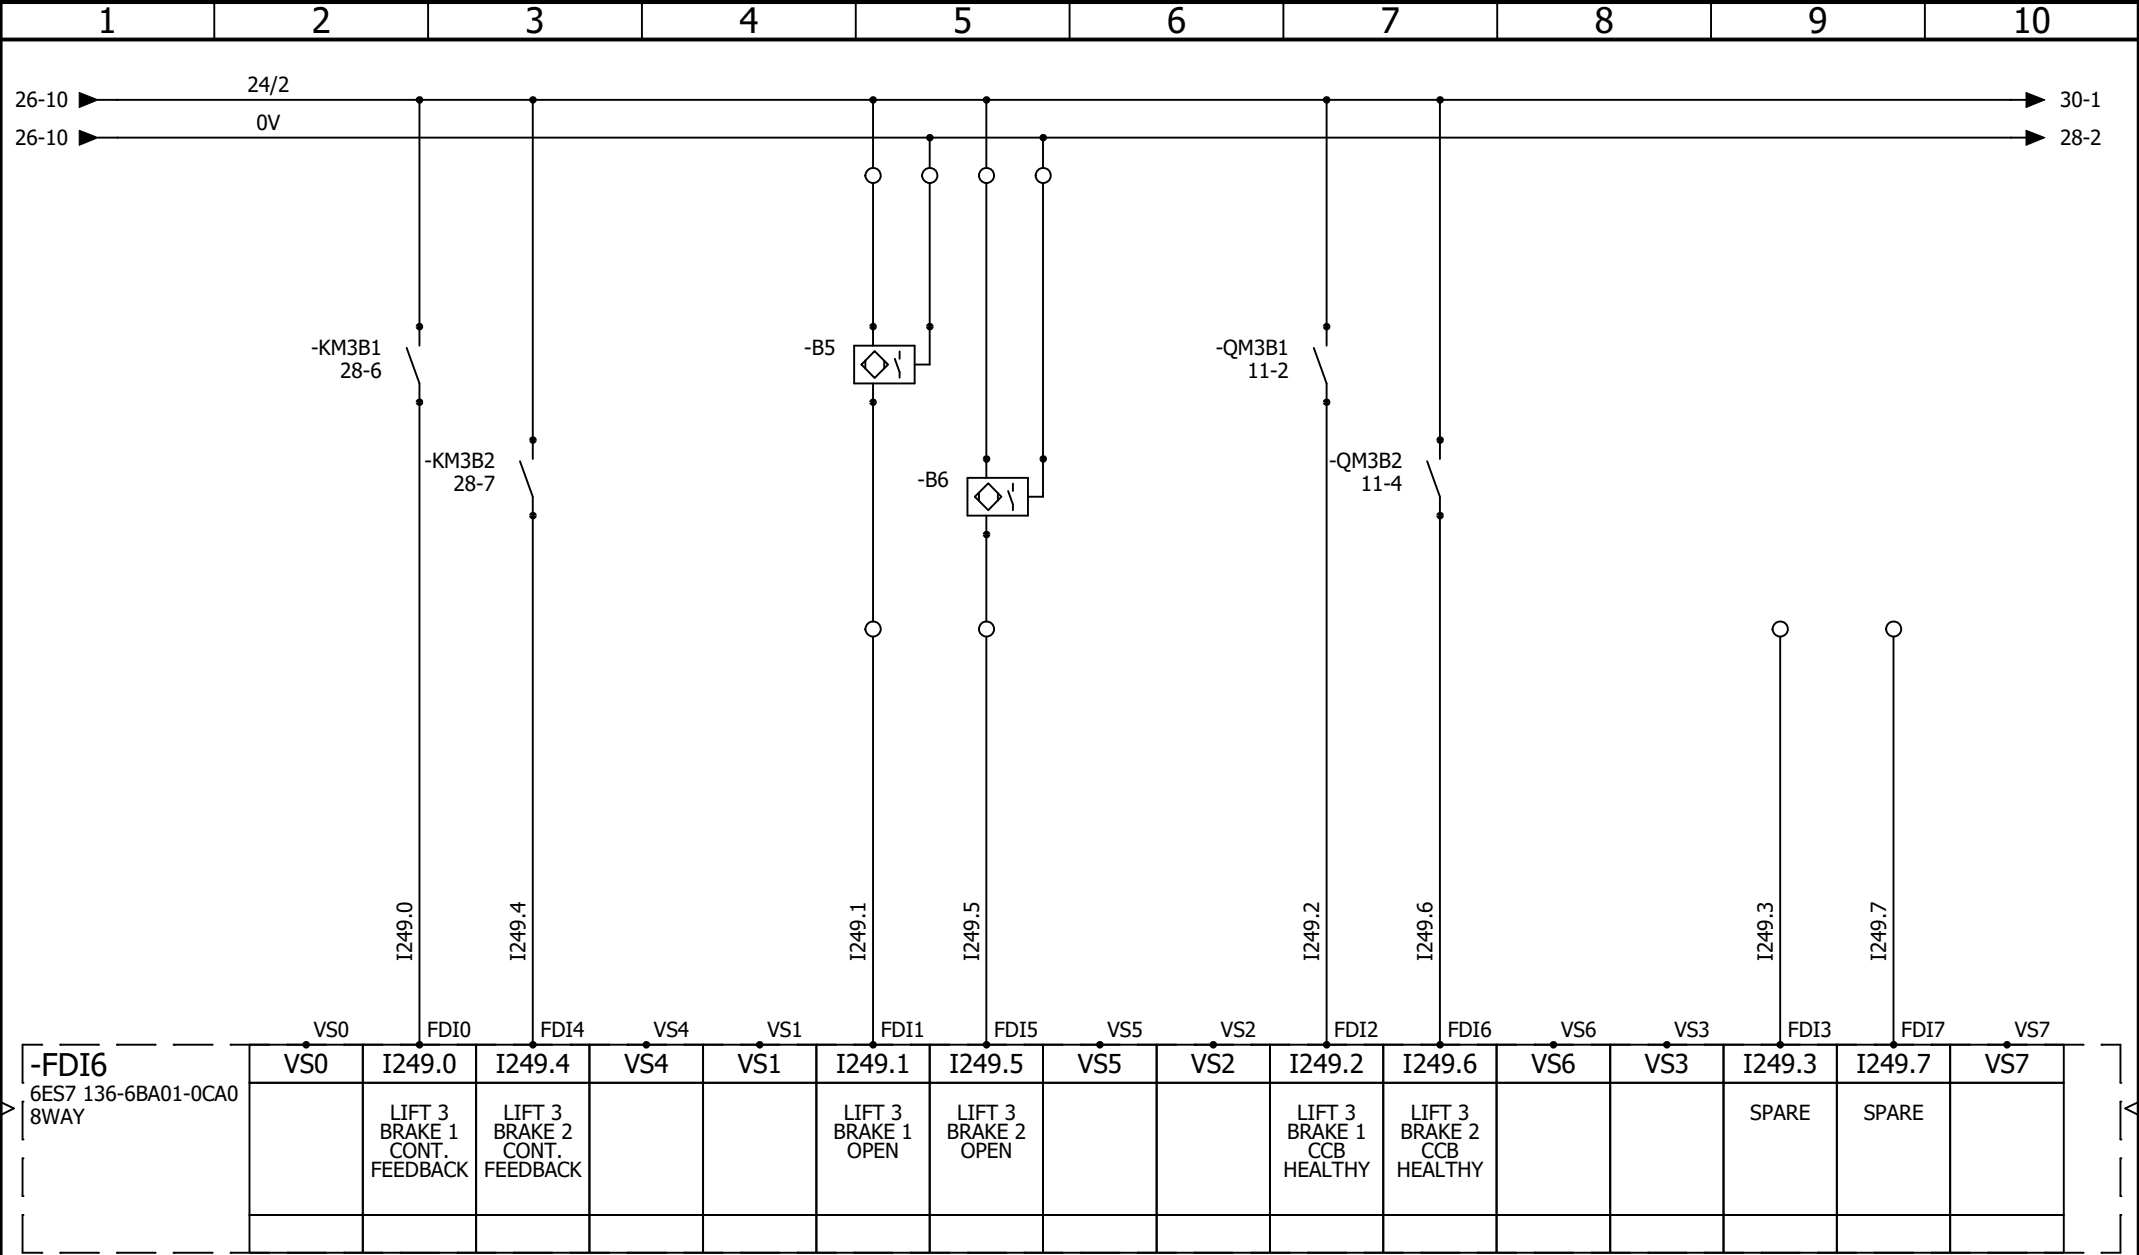

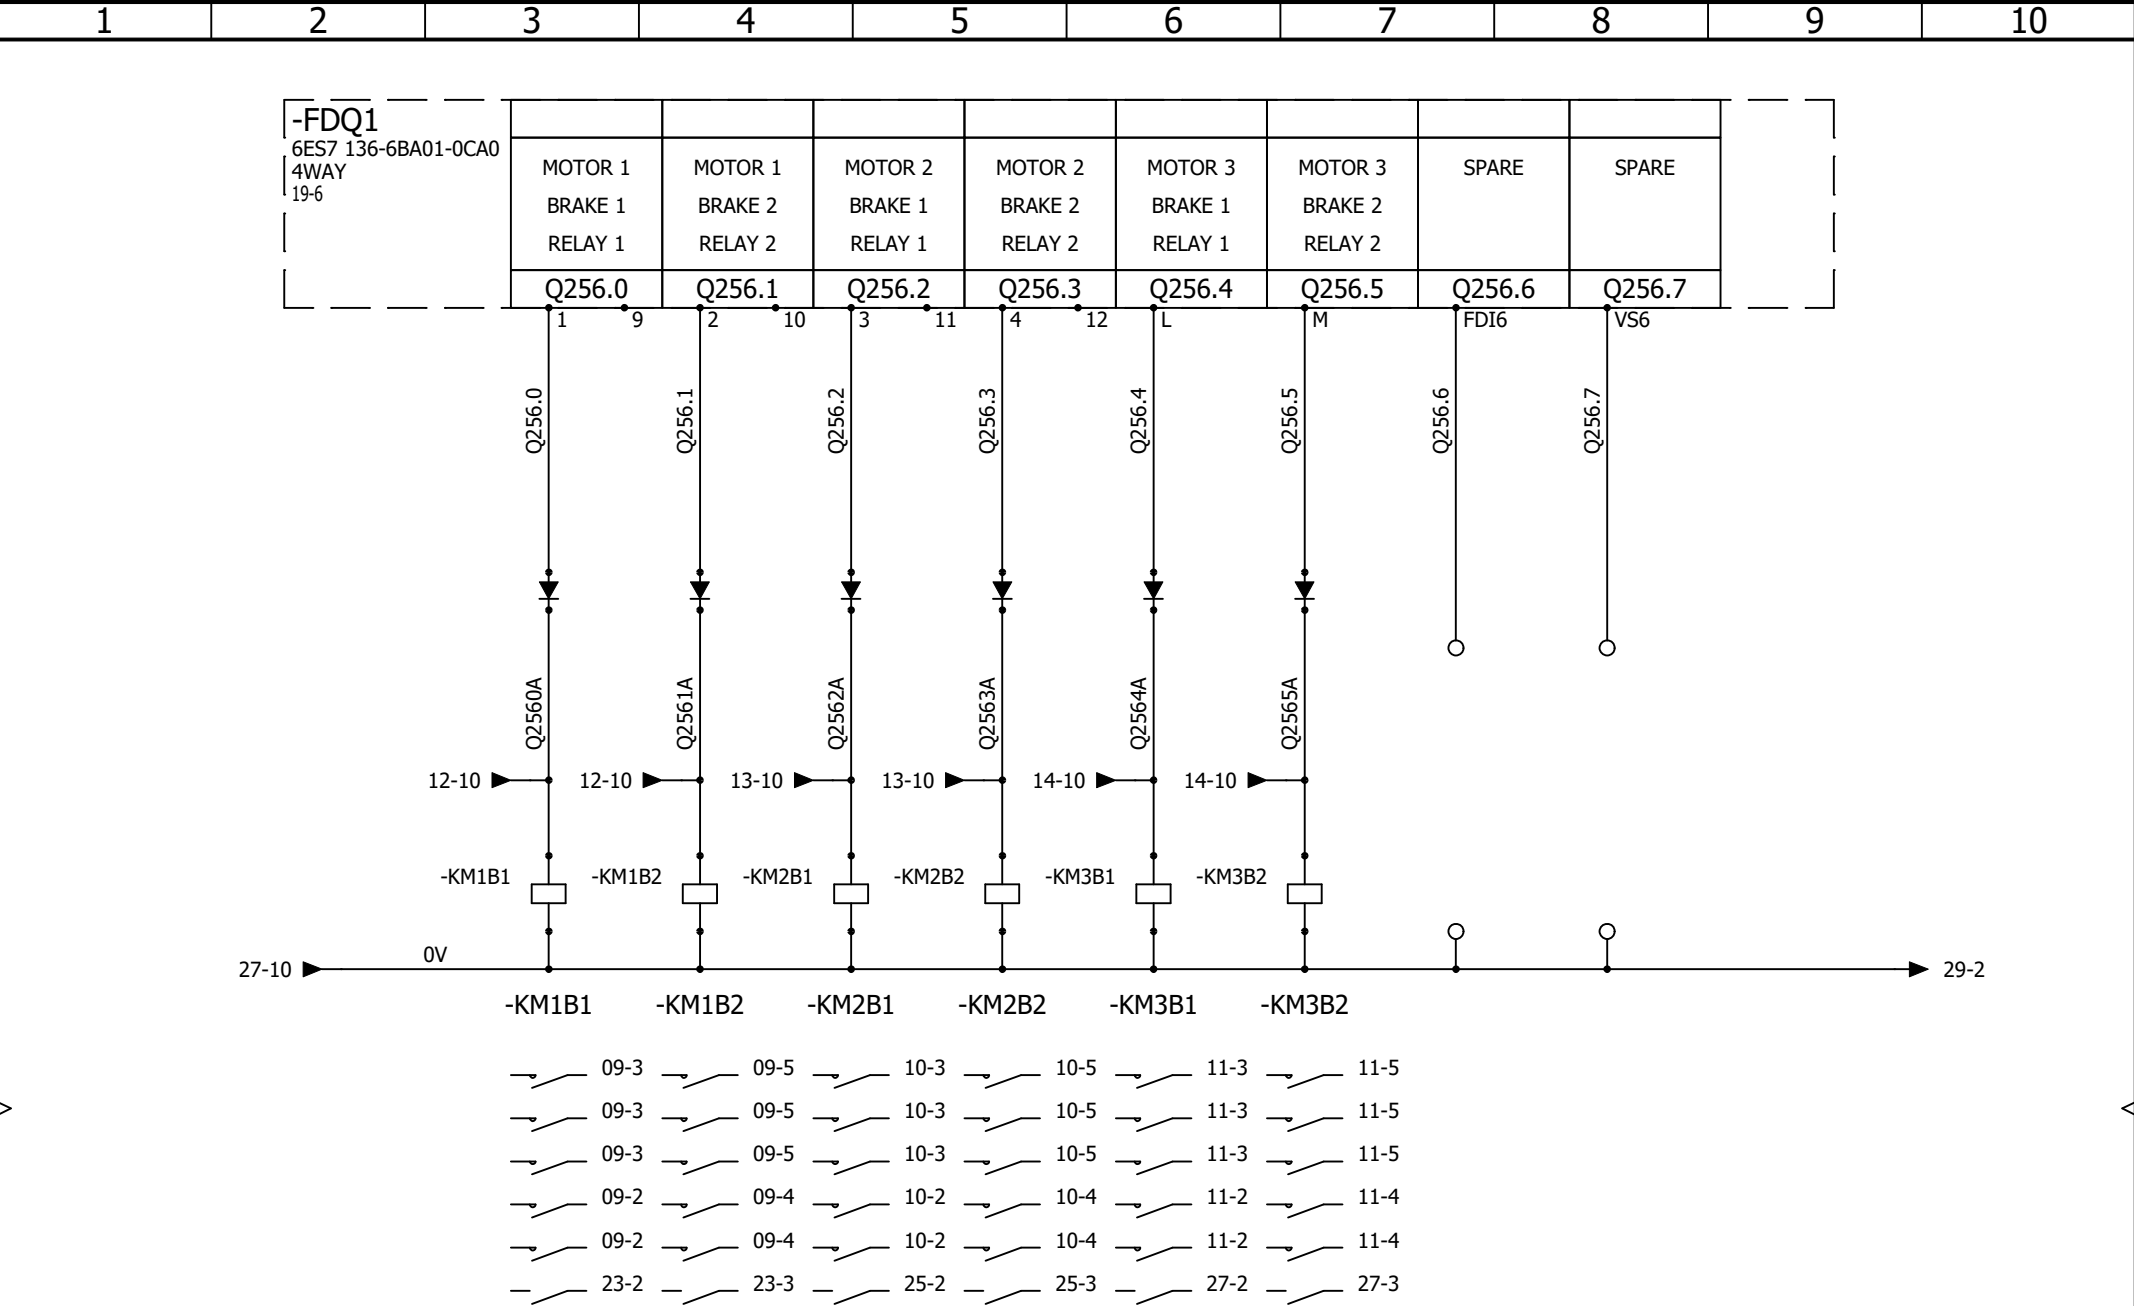

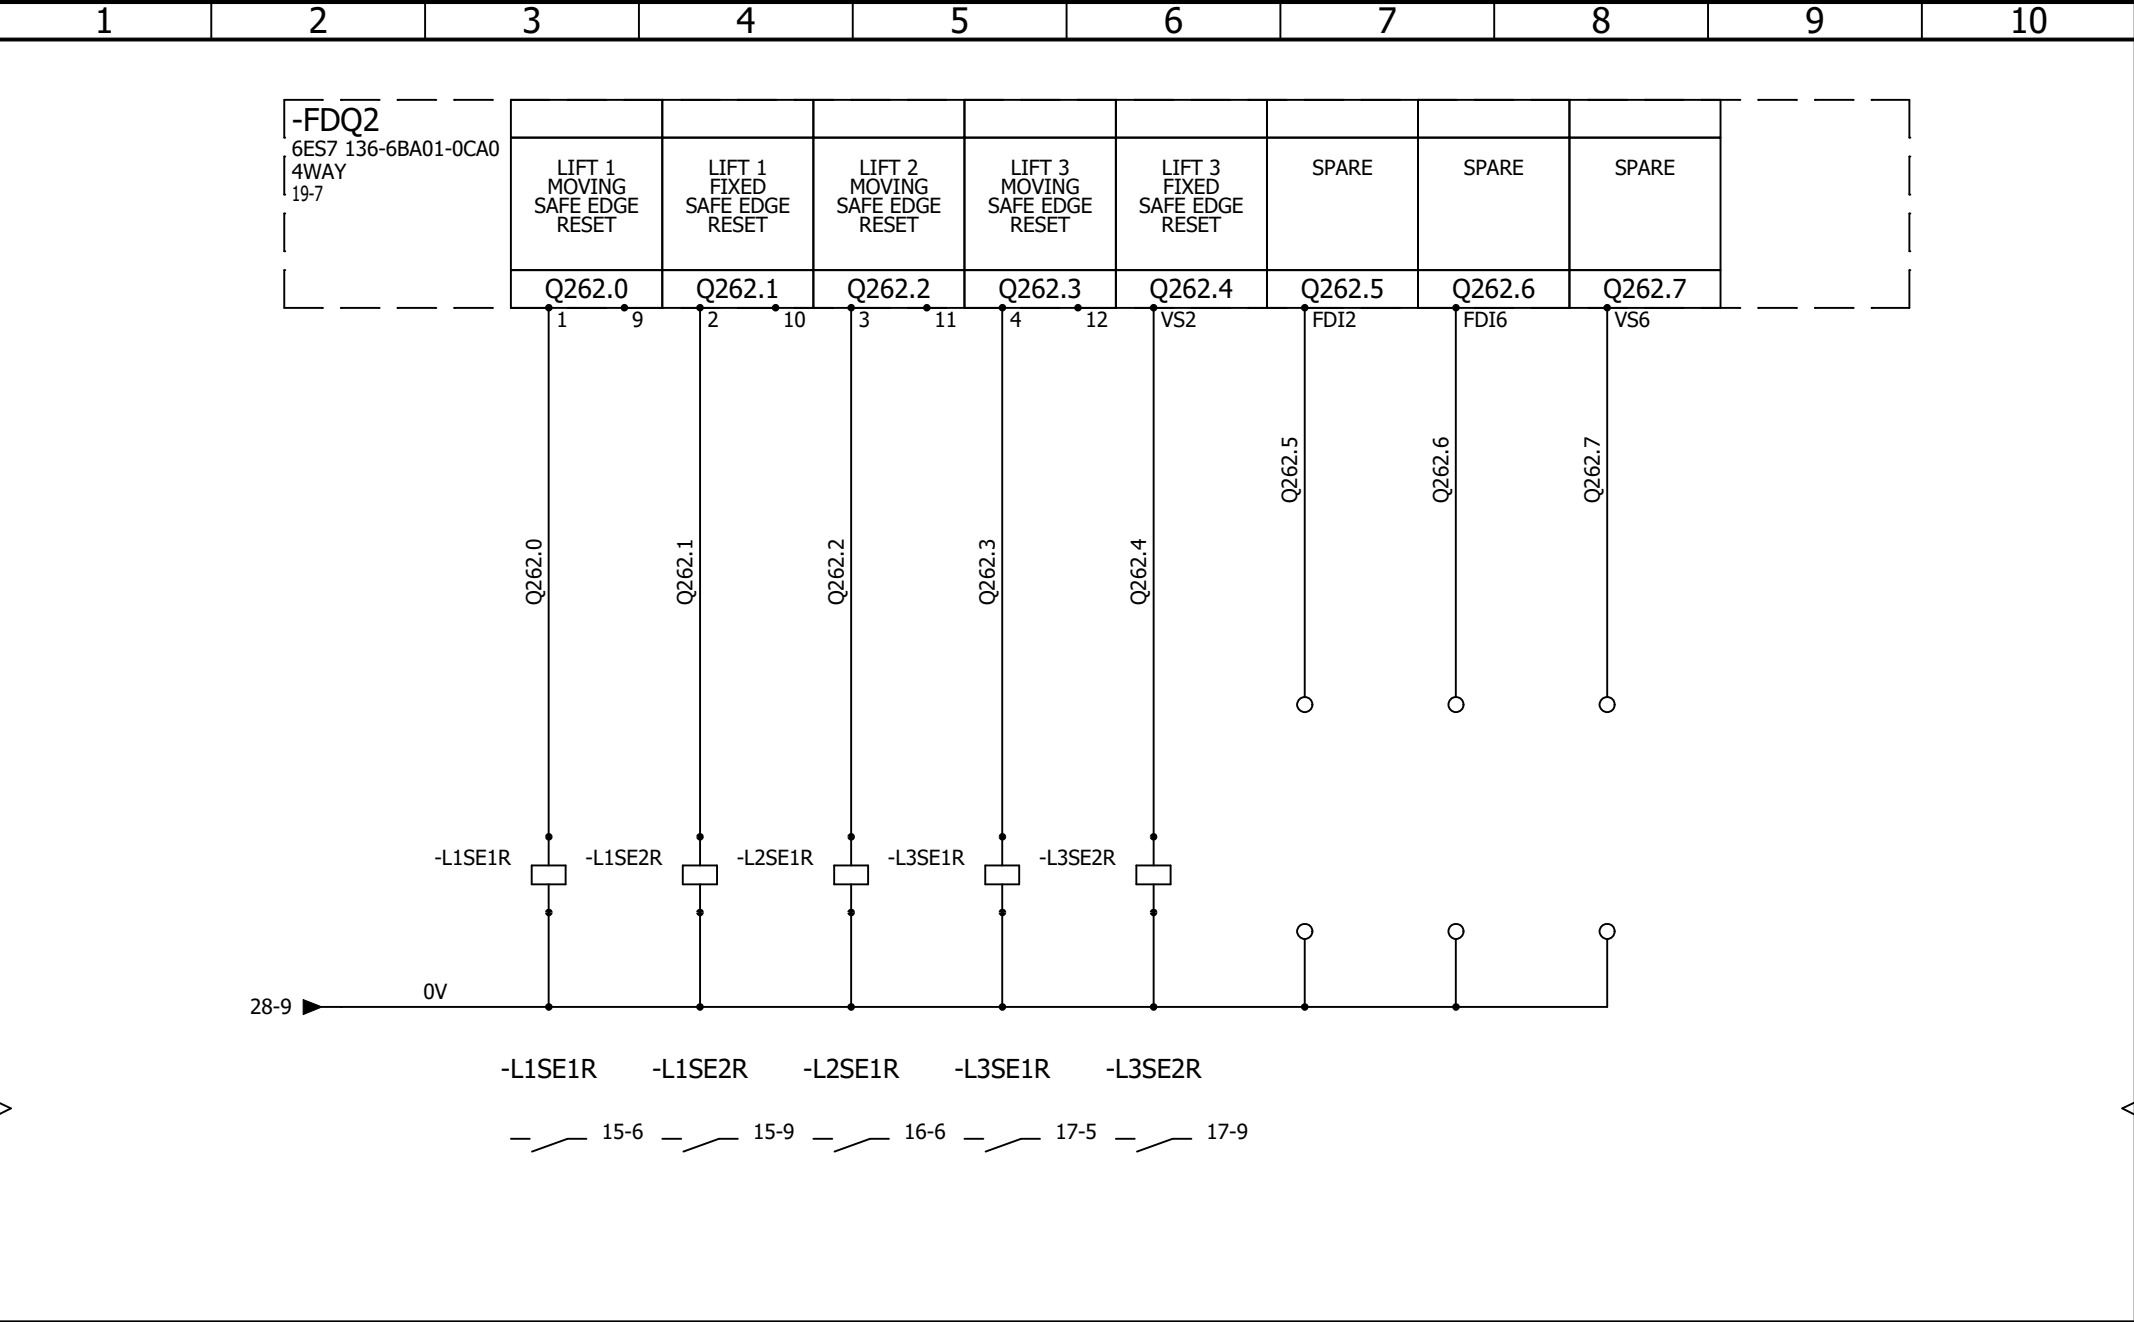

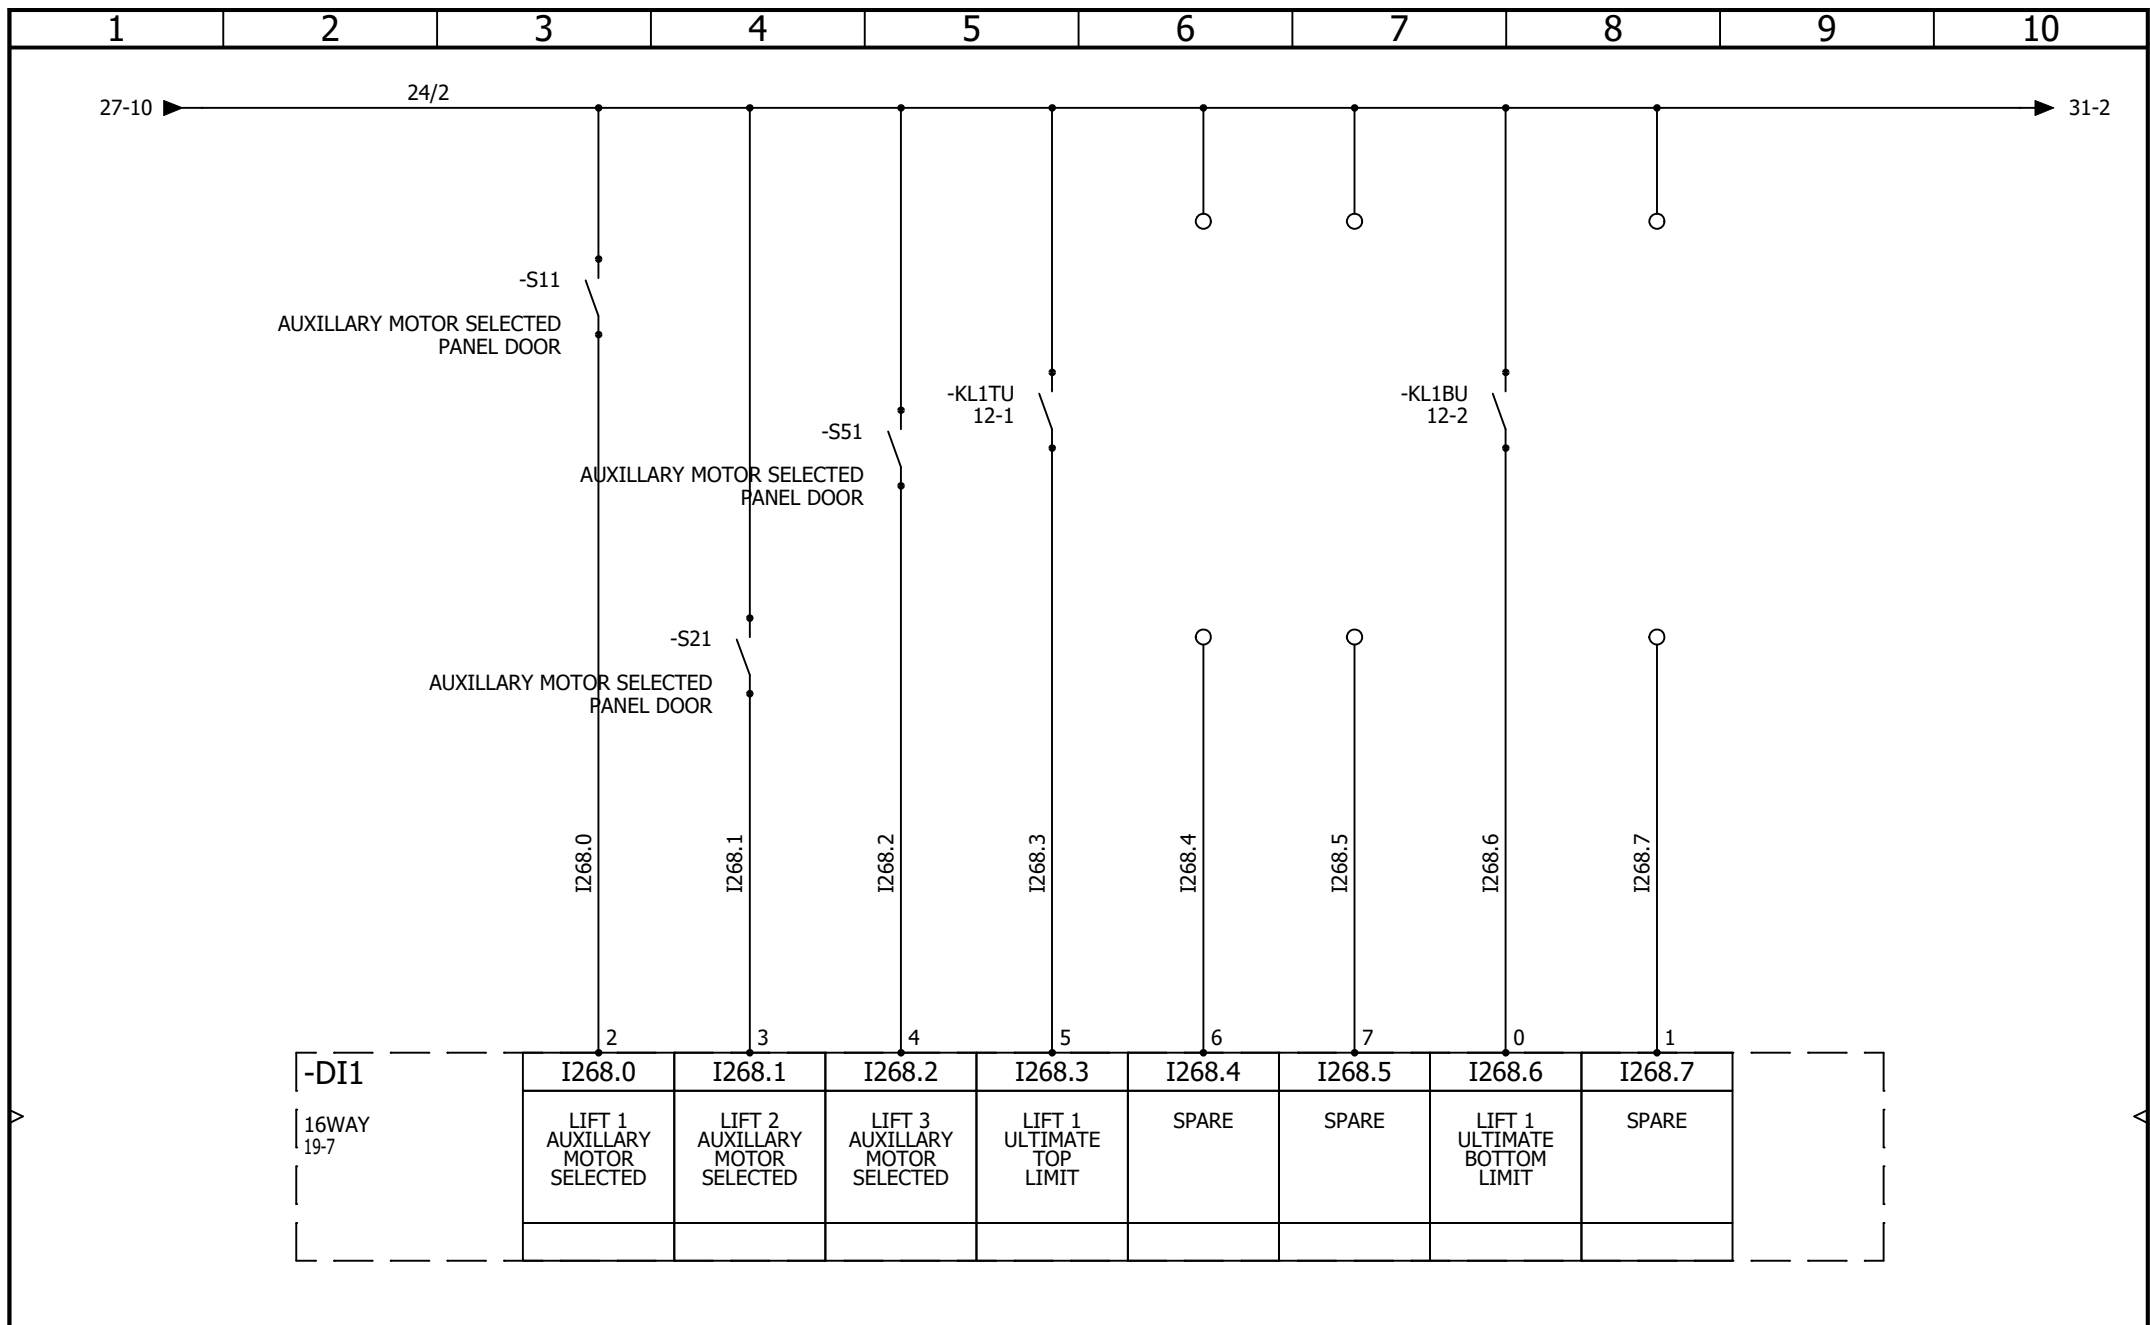

AAC Theatre Systems
Unit 2, Brunel Business Court
Brunel Way, Thetford, Norfolk IP24 1HP

ORCHESTRA LIFTS (SPIRALS)


DIGITAL INPUTS 1 1of2

CONTRACT: GLASSHOUSE - SAGE ONE

LOCATION: +OL1

ORCHESTRA LIFTS (SPIRALS)

				REVISION
				0
0	24/06/2026	Paul Clarke		
REV.	DATE	NAME	CHANGES	SCHEME
User data 1			User data 2	30

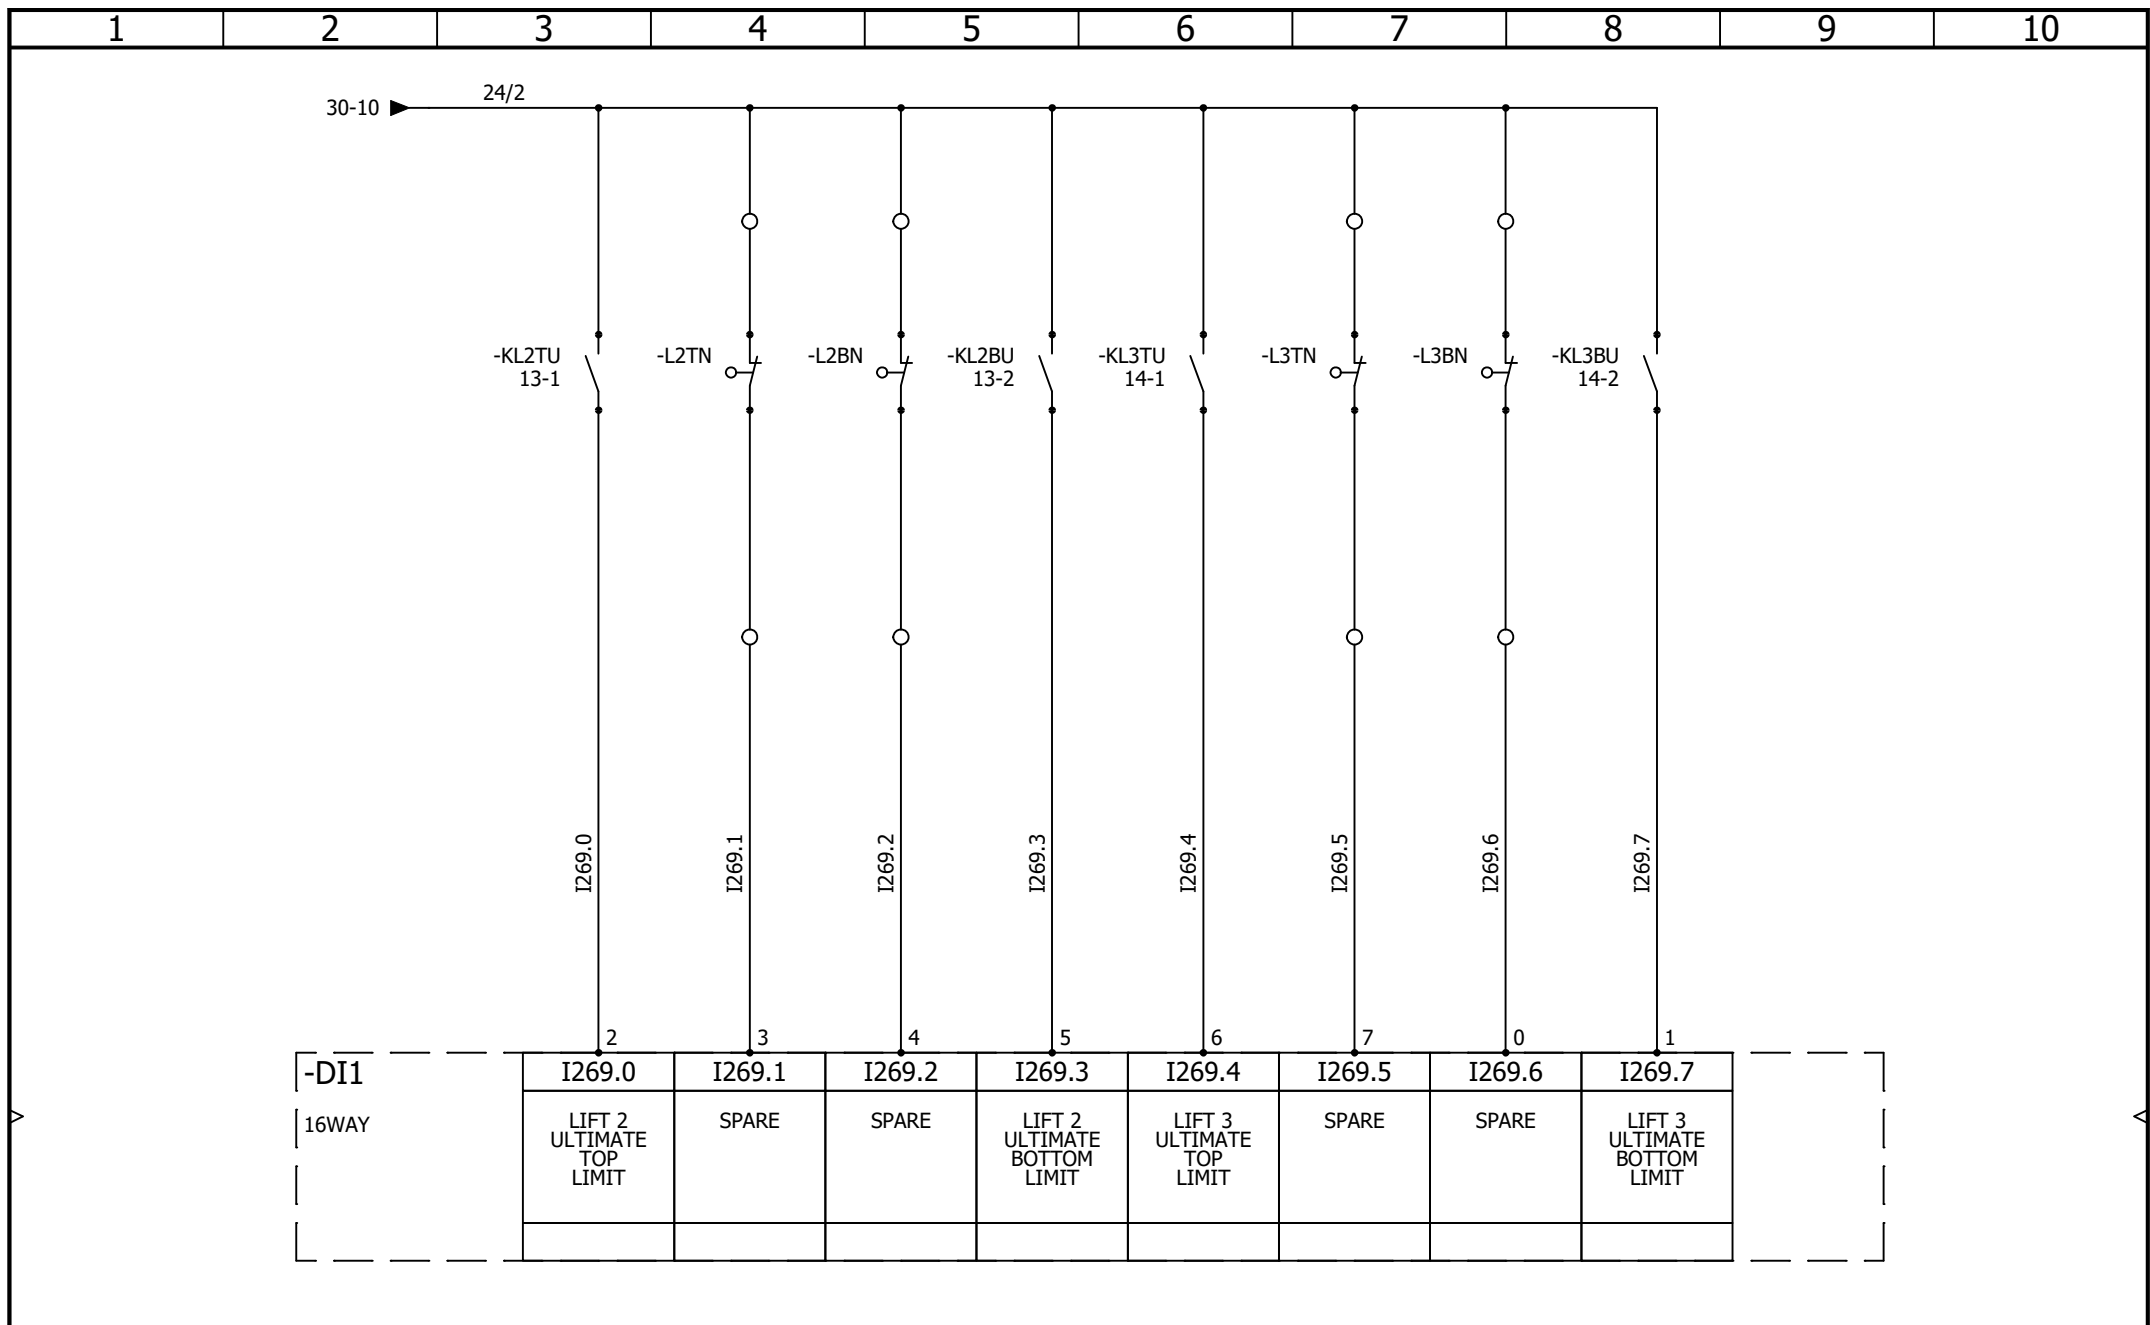

AAC Theatre Systems
Unit 2, Brunel Business Court
Brunel Way, Thetford, Norfolk IP24 1HP

ORCHESTRA LIFTS (SPIRALS)


DIGITAL INPUTS 1 2of2

CONTRACT: GLASSHOUSE - SAGE ONE

LOCATION: +OL1

ORCHESTRA LIFTS (SPIRALS)

				REVISION
				0
0	24/06/2026	Paul Clarke		SCHEME
REV.	DATE	NAME	CHANGES	31
User data 1			User data 2	

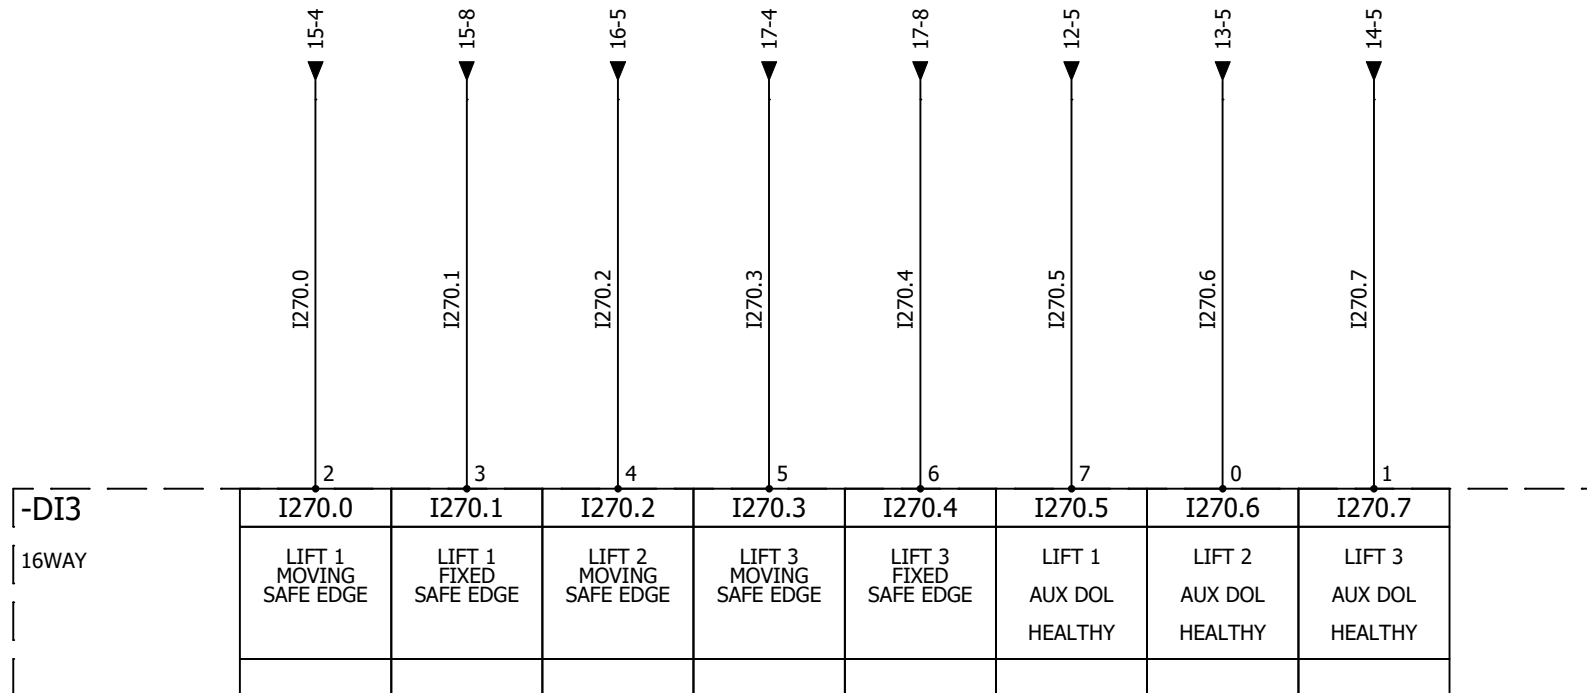

AAC Theatre Systems

Unit 2, Brunel Business Court

Brunel Way, Thetford, Norfolk IP24 1HP


ORCHESTRA LIFTS (SPIRALS)
DIGITAL INPUTS 2 1of2


CONTRACT: GLASSHOUSE - SAGE ONE


LOCATION:	+OL1
-----------	------

ORCHESTRA LIFTS (SPIRALS)

				REVISION
				0
0	24/06/2026	Paul Clarke		
REV.	DATE	NAME	CHANGES	SCHEME
User data 1			User data 2	32

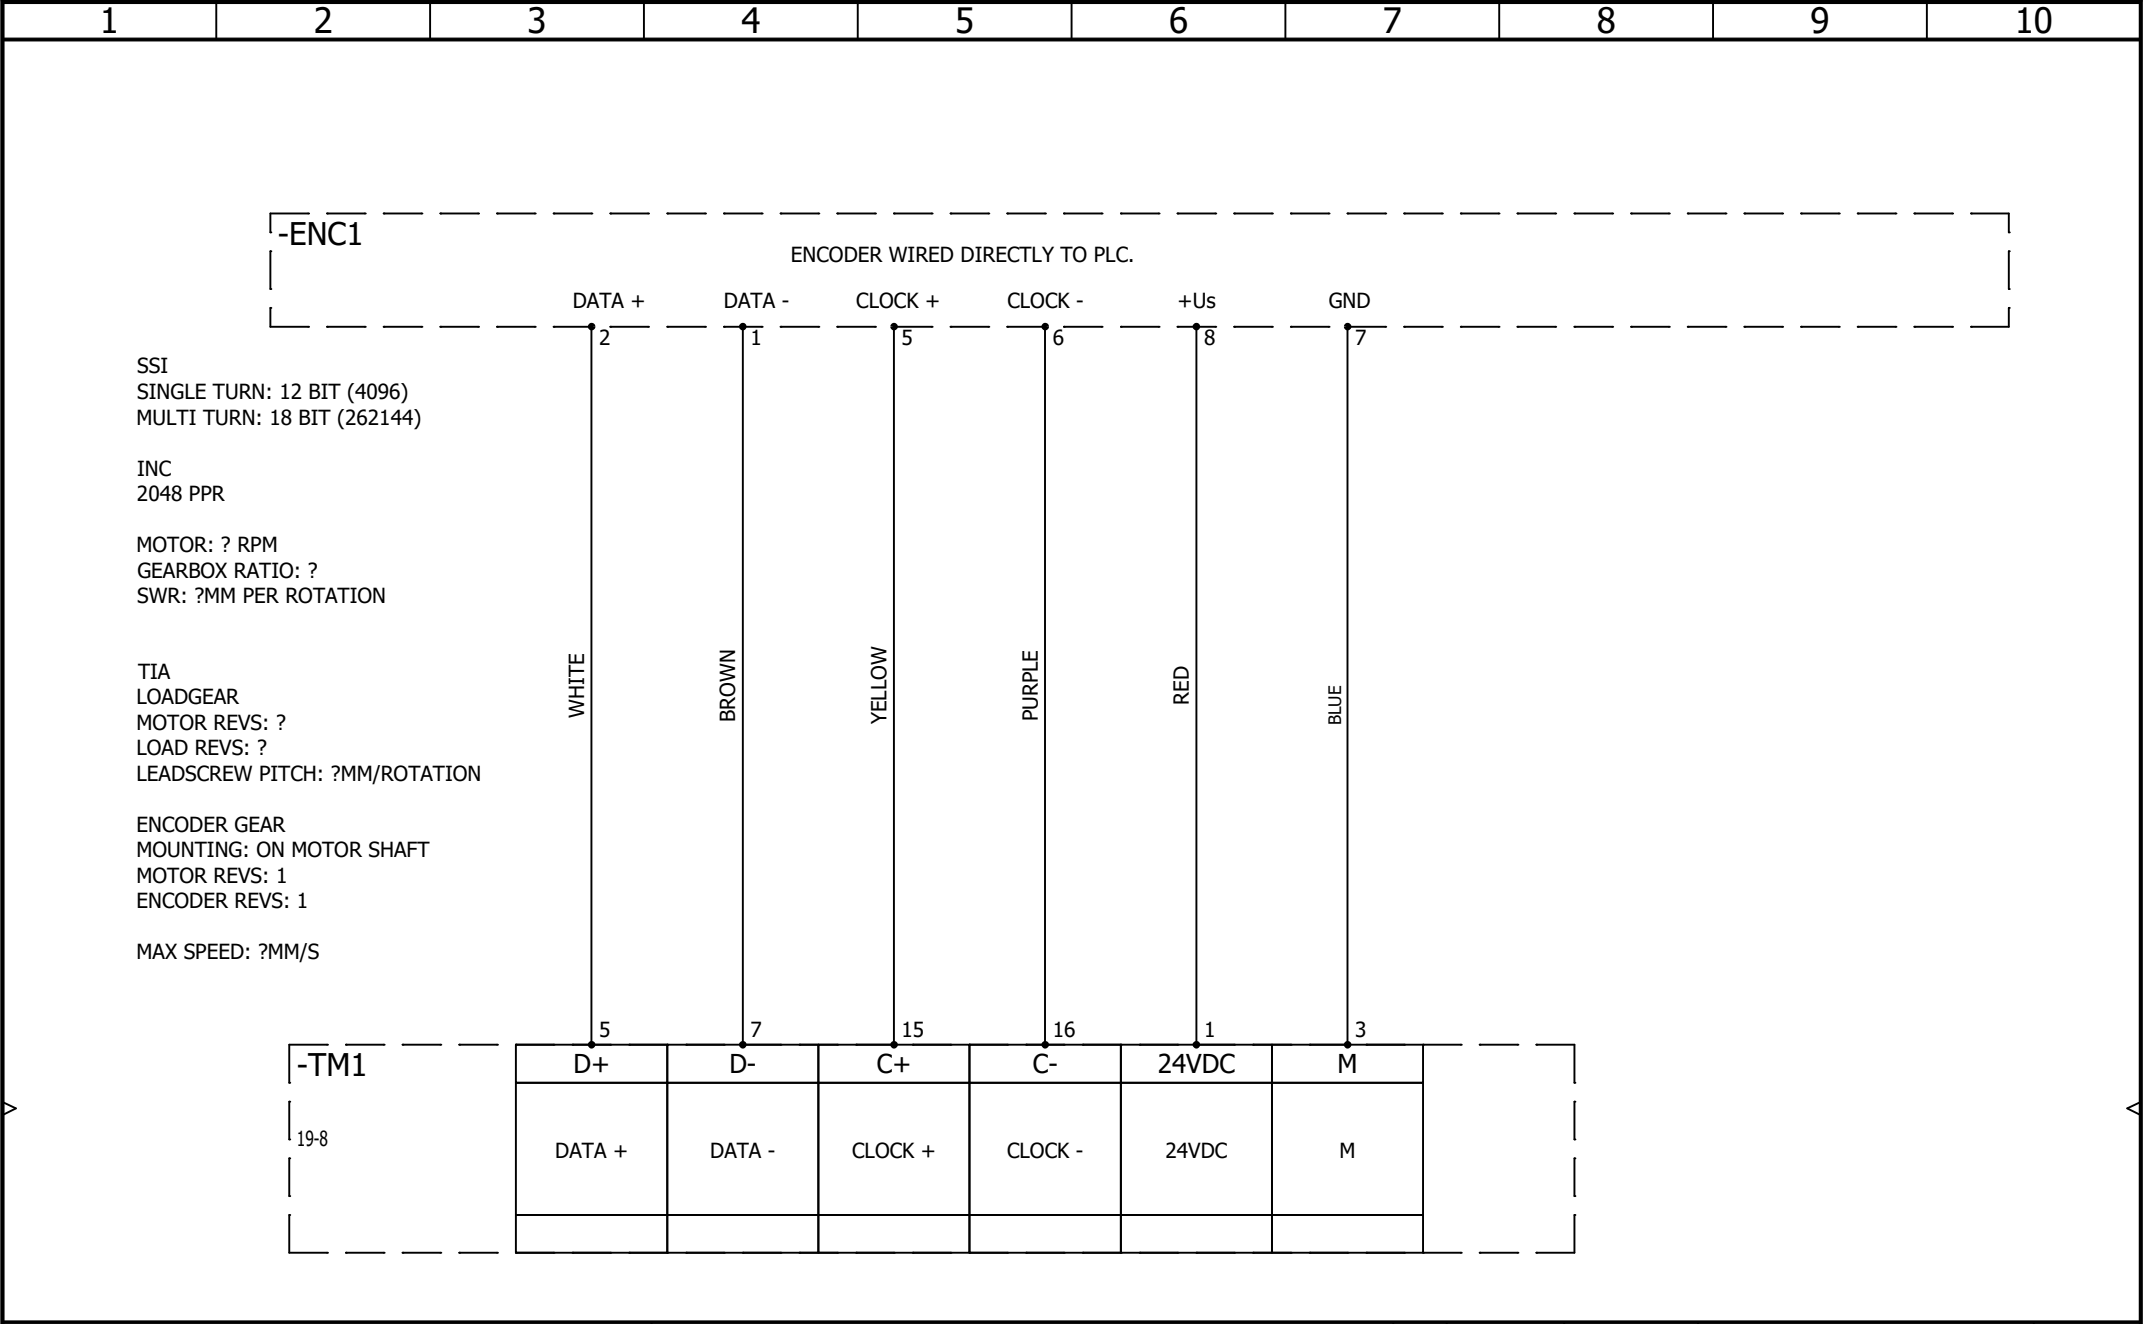

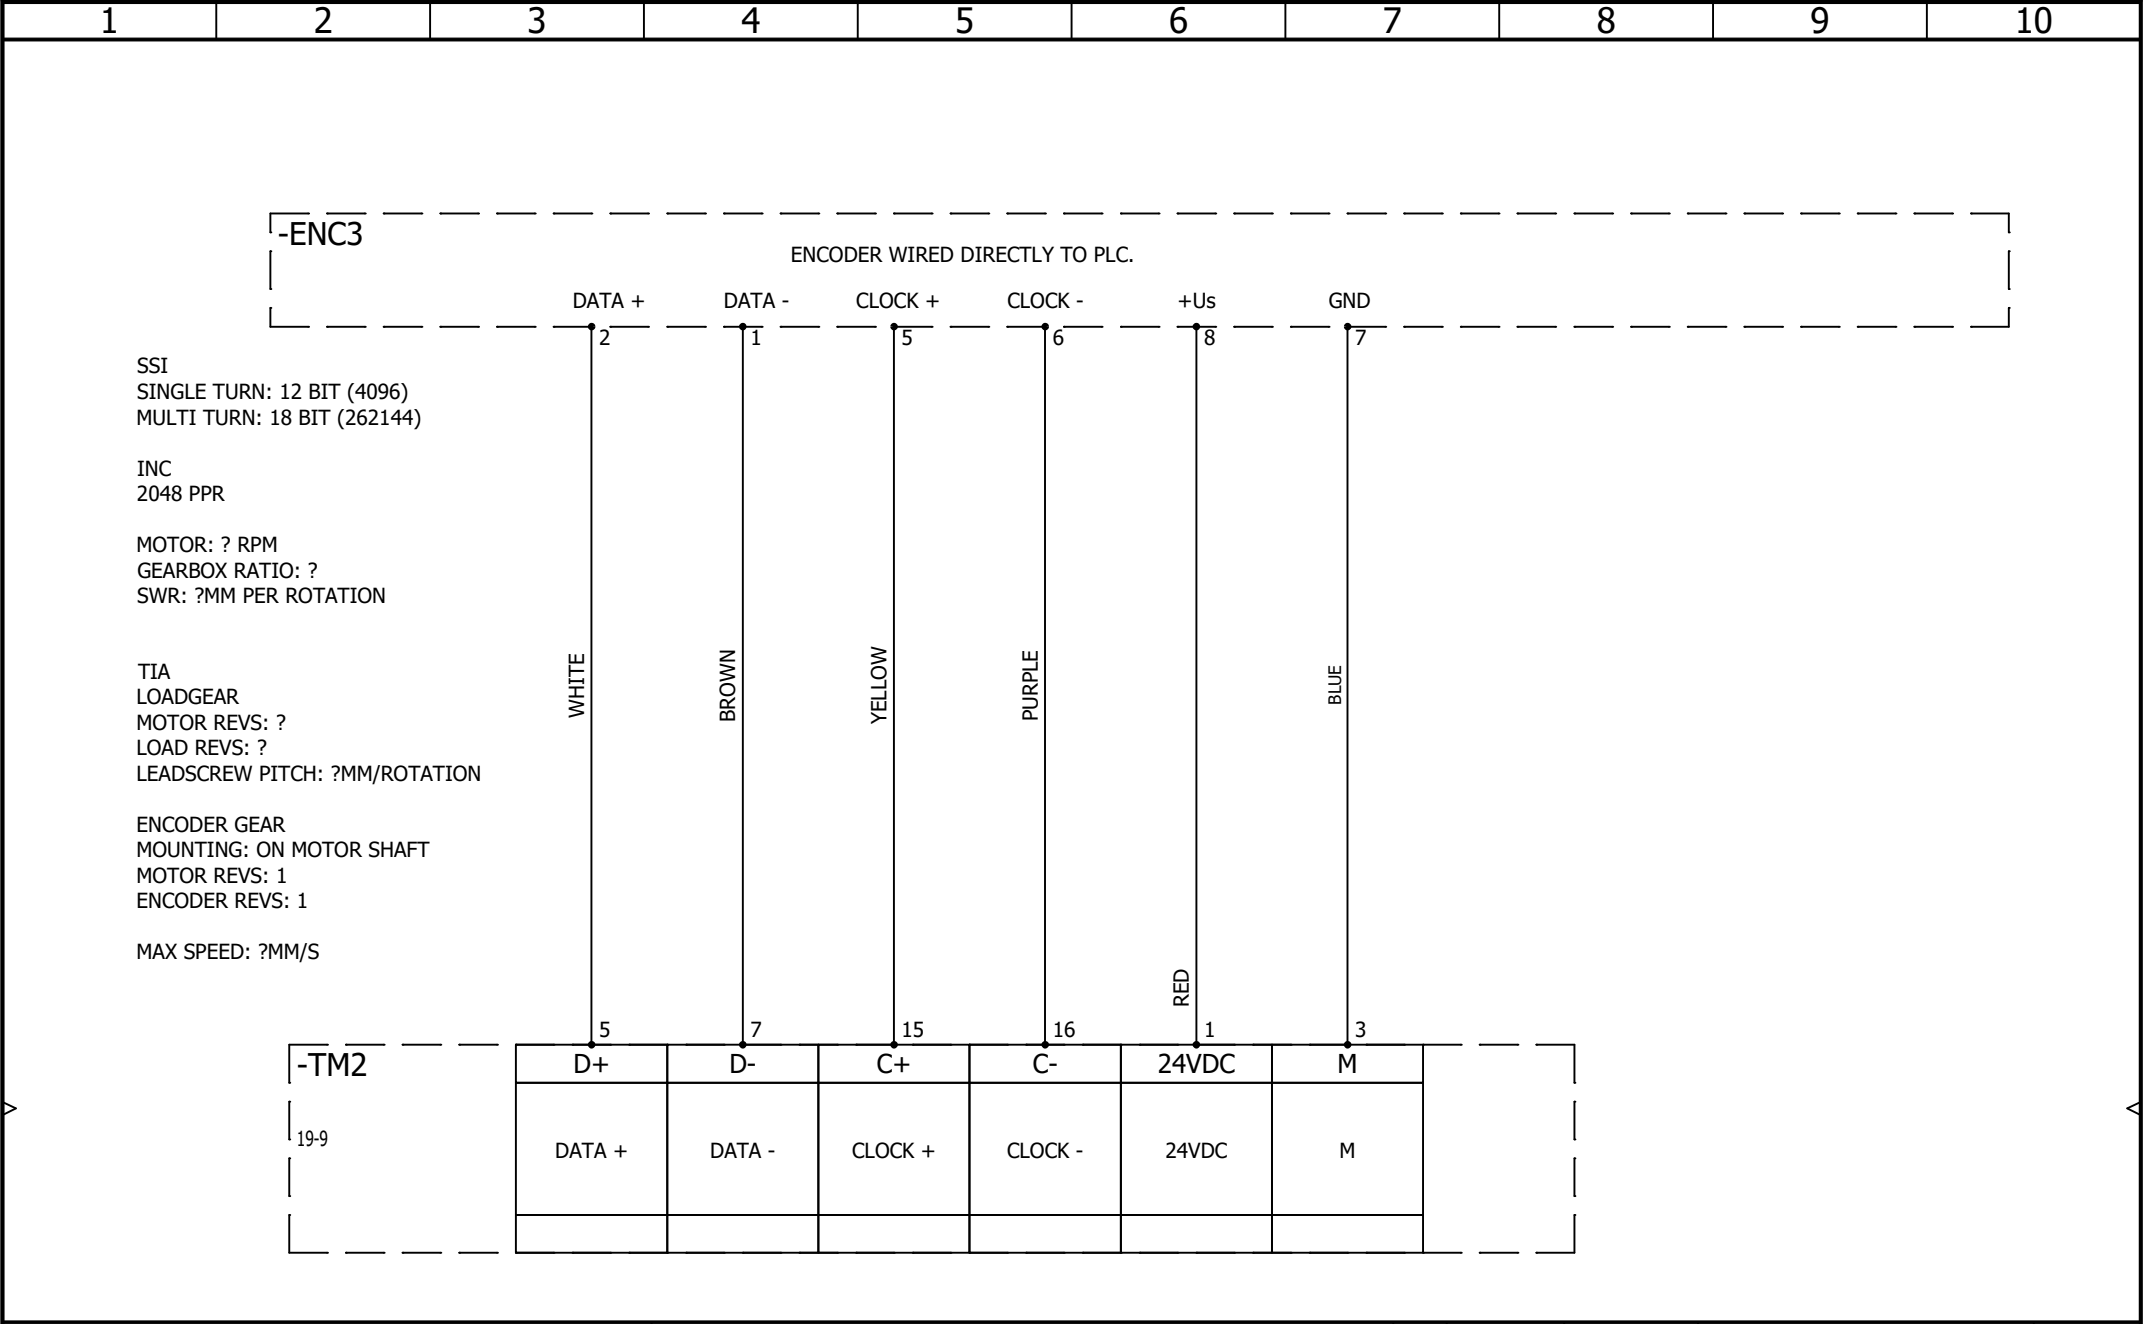

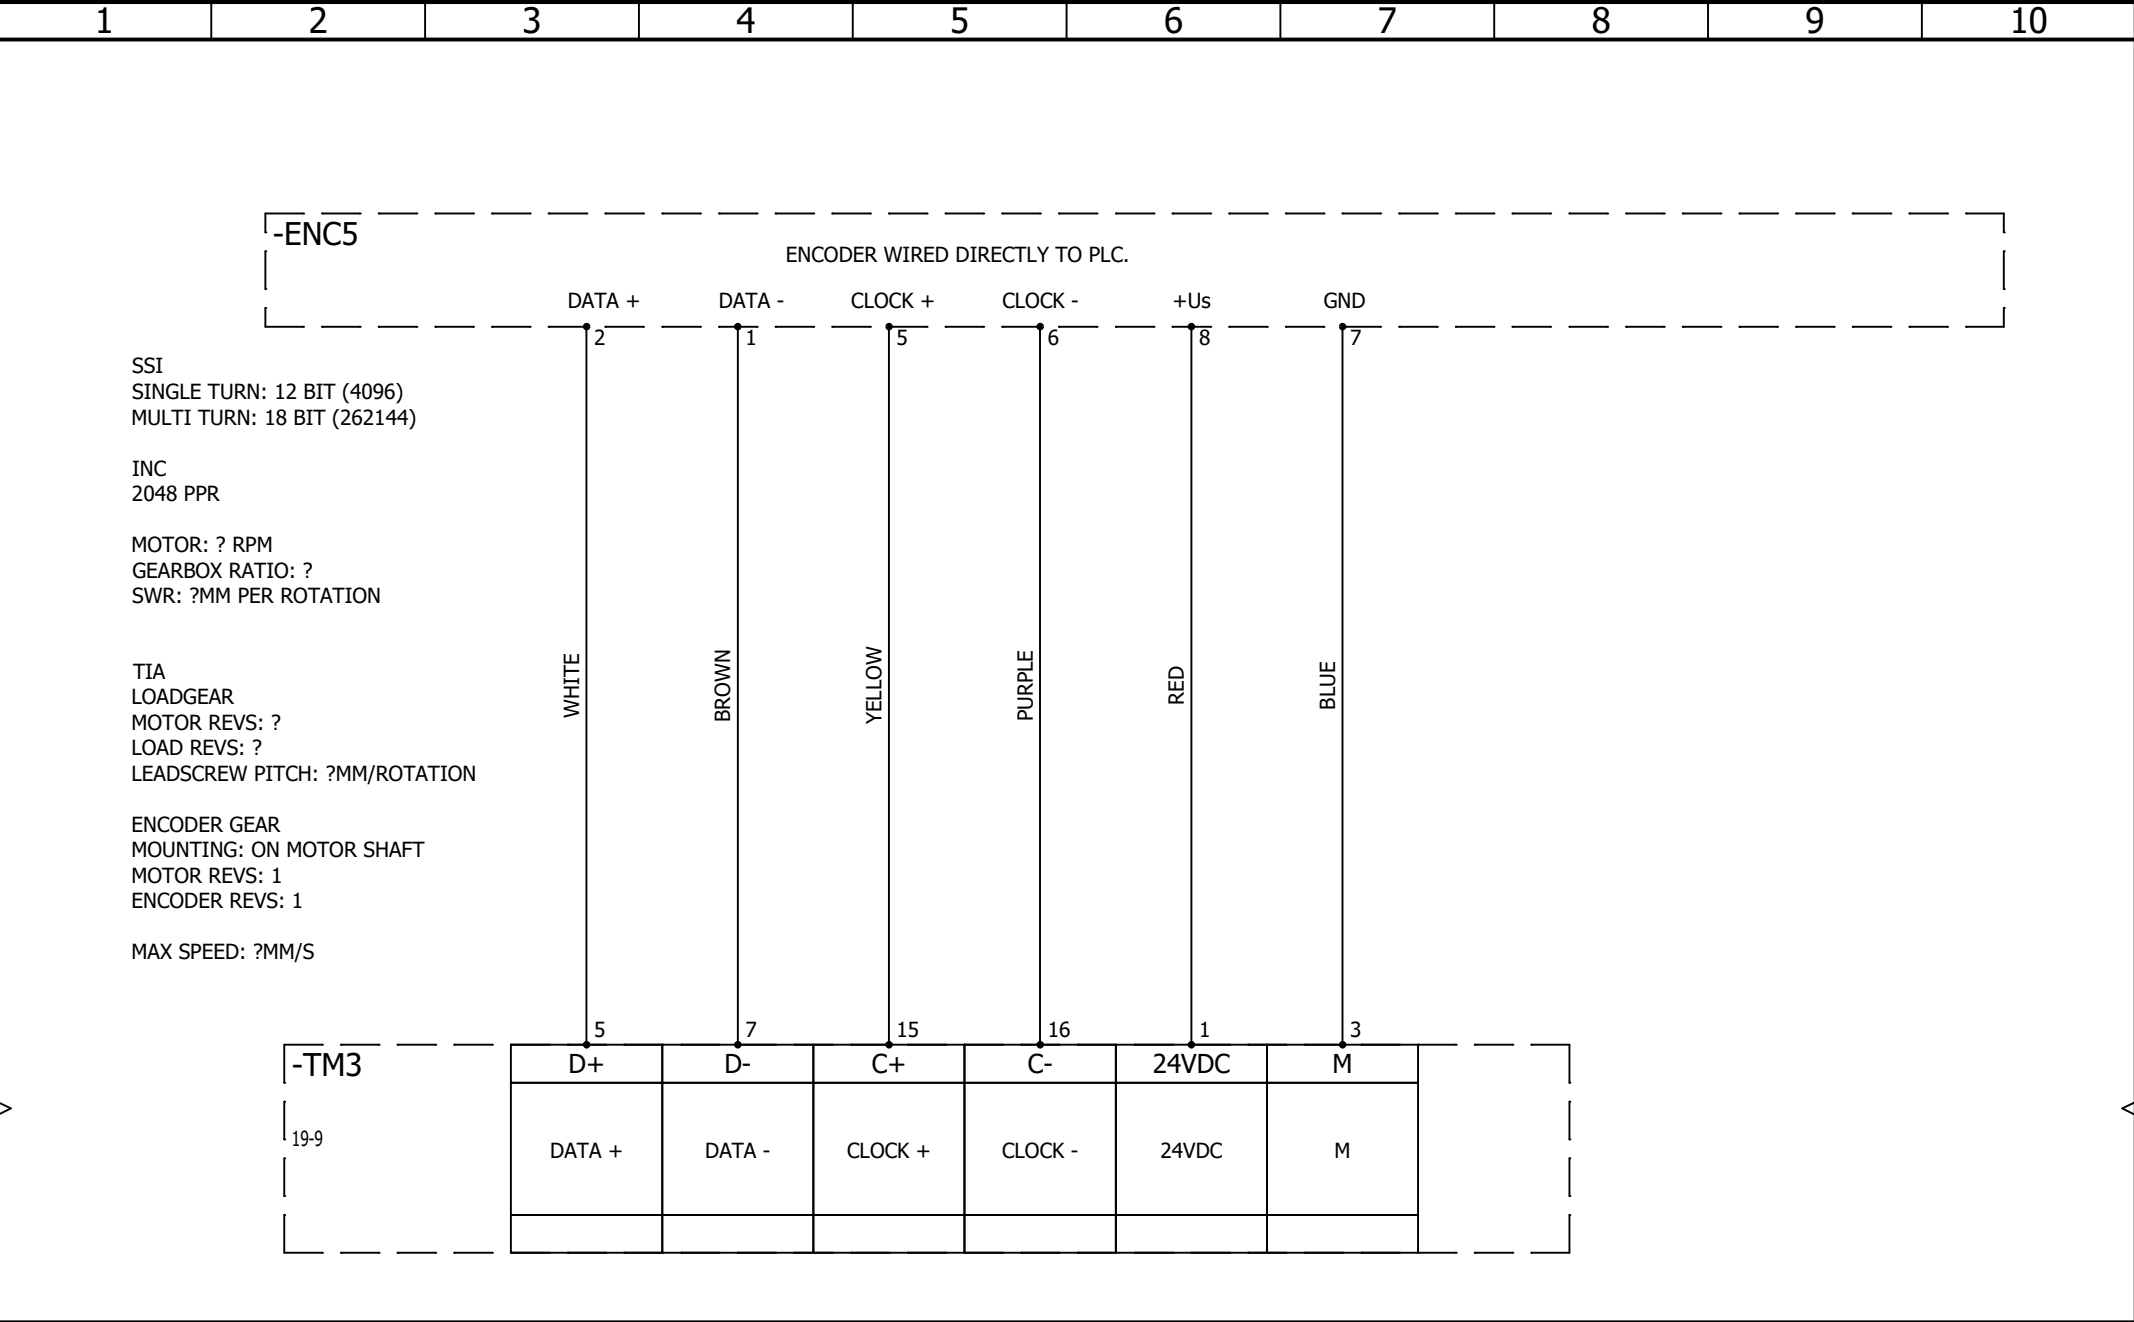

1	2	3	4	5	6	7	8	9	10

 AAC Technical Services Ltd Unit 2, Brunel Business Court Brunel Way, Thetford, Norfolk IP24 1HP	ORCHESTRA LIFTS (SPIRALS) PANEL LAYOUT					REVISION 0 SCHEME 36
CONTRACT: GLASSHOUSE - SAGE ONE	LOCATION: +OL1	ORCHESTRA LIFTS (SPIRALS)		User data 1		User data 2