1	2	3	4	5	6	7	8	9	10

NORTH MUSIC TRUST
GLASSHOUSE
SAGE ONE

PA - STAGE LEFT
MAIN PANEL

2579

AAC Technical Services Ltd
Unit 2, Brunel Business Court
Brunel Way, Thetford, Norfolk IP24 1HP

PA - STAGE LEFT
COVER

REV.	DATE	NAME	CHANGES
0	02/07/2026	TW	

REVISION 0
SCHEME 01

CONTRACT: GLASSHOUSE - SAGE ONE

LOCATION: +L19 PA - STAGE LEFT

User data 1

User data 2

17-PA - STAGE LEFT

Drawing	Description	Function	Location	Revision	Date	Created by
01	COVER	=F1	+L19	0	02/07/2026	TW
02	Drawings list	=F1	+L19	0	02/07/2026	TW
03	POWER DISTRIBUTION	=F1	+L19	0	02/07/2026	TW
04	24V DISTRIBUTION	=F1	+L19	0	02/07/2026	TW
05	TRACK INVERTER	=F1	+L19	0	02/07/2026	TW
06	TRACK BRAKE CONTROL	=F1	+L19	0	02/07/2026	TW
07	CHAIN HOIST CONTROL	=F1	+L19	0	14/07/2026	TW
08	EMERGENCY STOP	=F1	+L19	0	02/07/2026	TW
09	INVERTER 1 MANUAL - SAFETY SWITCH OVER	=F1	+L19	0	02/07/2026	TW
10	MANUAL CONTROL	=F1	+L19	0	02/07/2026	TW
11	PANEL NETWORK	=F1	+L19	0	02/07/2026	TW
12	PLC IO LAYOUT	=F1	+L19	0	02/07/2026	TW
13	FAILSAFE DIGITAL INPUTS 1	=F1	+L19	0	02/07/2026	TW
14	FAILSAFE DIGTIAL OUTPUTS 1	=F1	+L19	0	02/07/2026	TW
15	DIGITAL INPUTS 1.1	=F1	+L19	0	02/07/2026	TW
16	DIGITAL OUTPUTS 1	=F1	+L19	0	02/07/2026	TW
17	PANEL LAYOUT	=F1	+L19	0	02/07/2026	TW

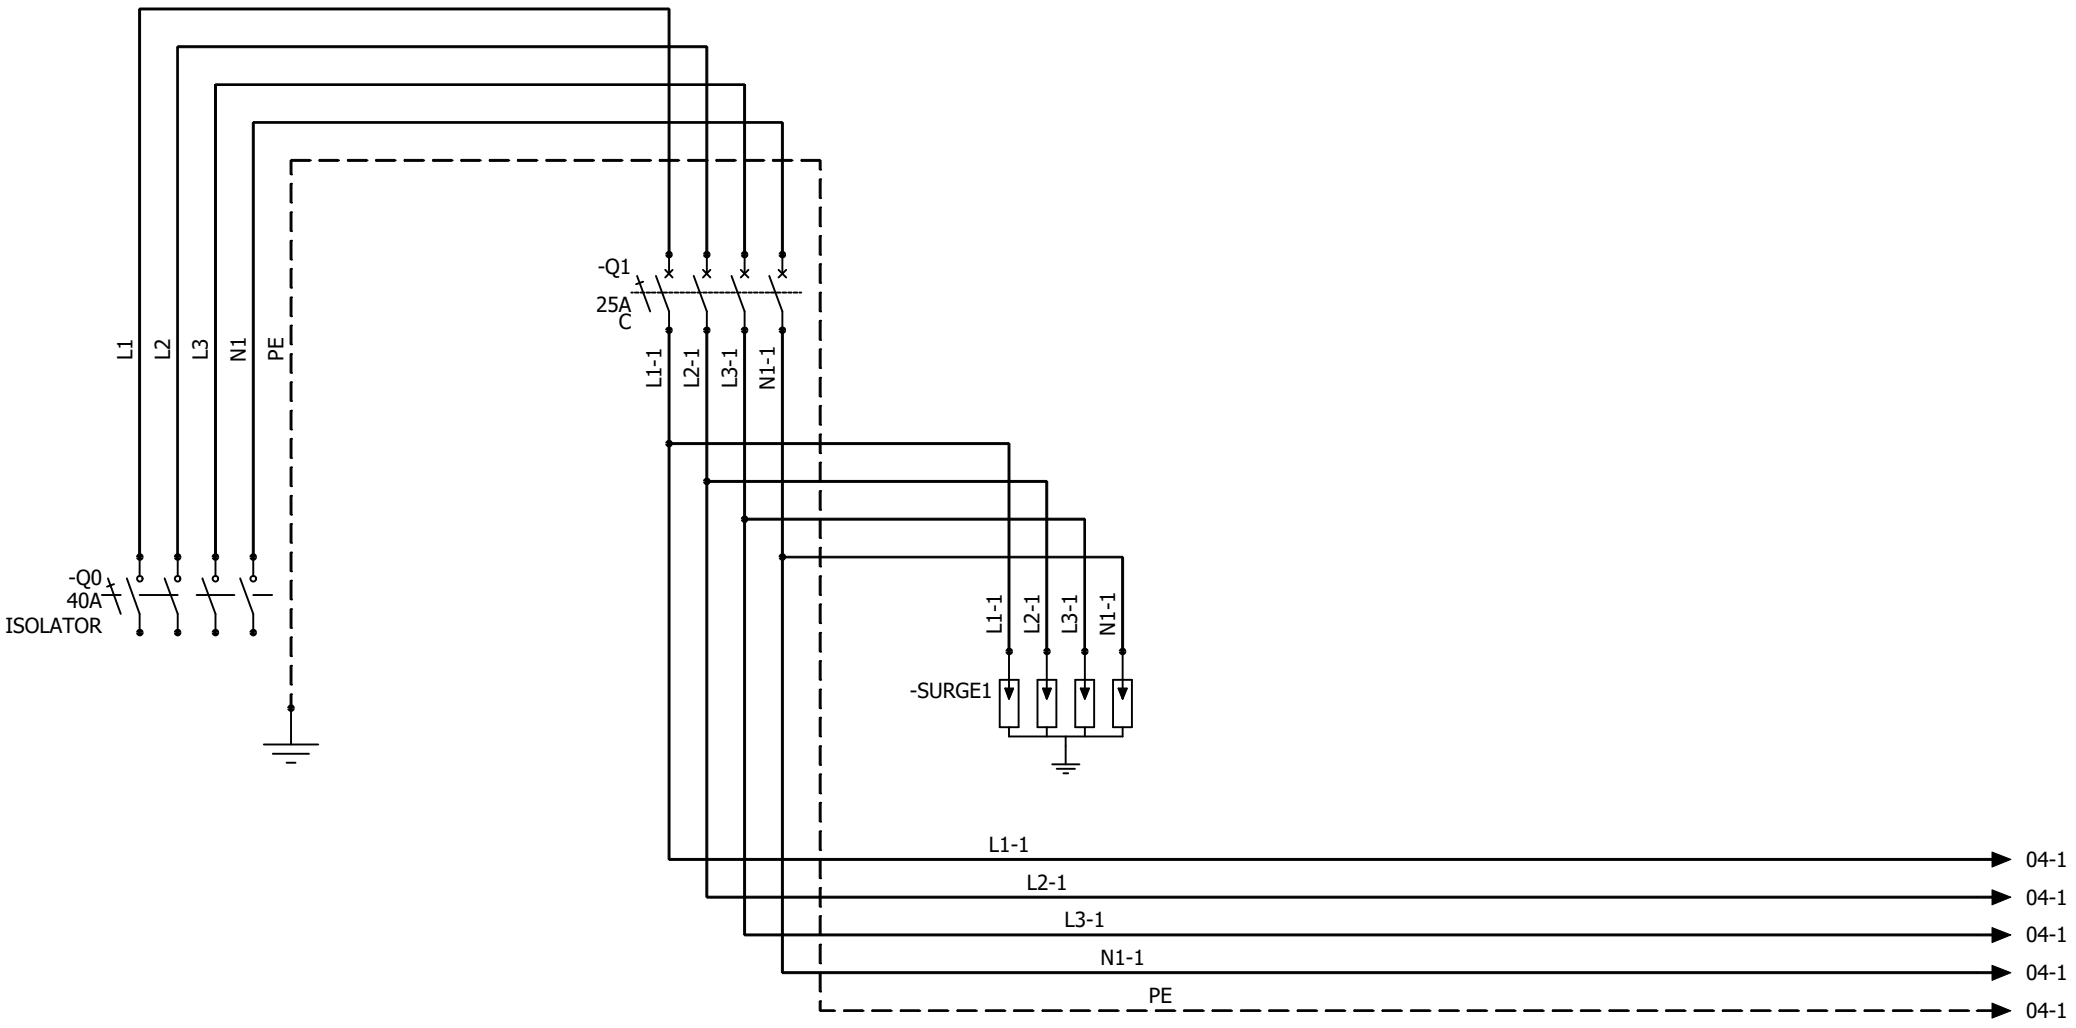

AAC Theatre Systems
Unit 2, Brunel Business Court
Brunel Way, Thetford, Norfolk IP24 1HP

PA - STAGE LEFT
POWER DISTRIBUTION

REV.	DATE	NAME	CHANGES
0	02/07/2026	TW	

User data 1
User data 2

REVISION 0
SCHEME 03

CONTRACT: GLASSHOUSE - SAGE ONE
LOCATION: +L19 PA - STAGE LEFT

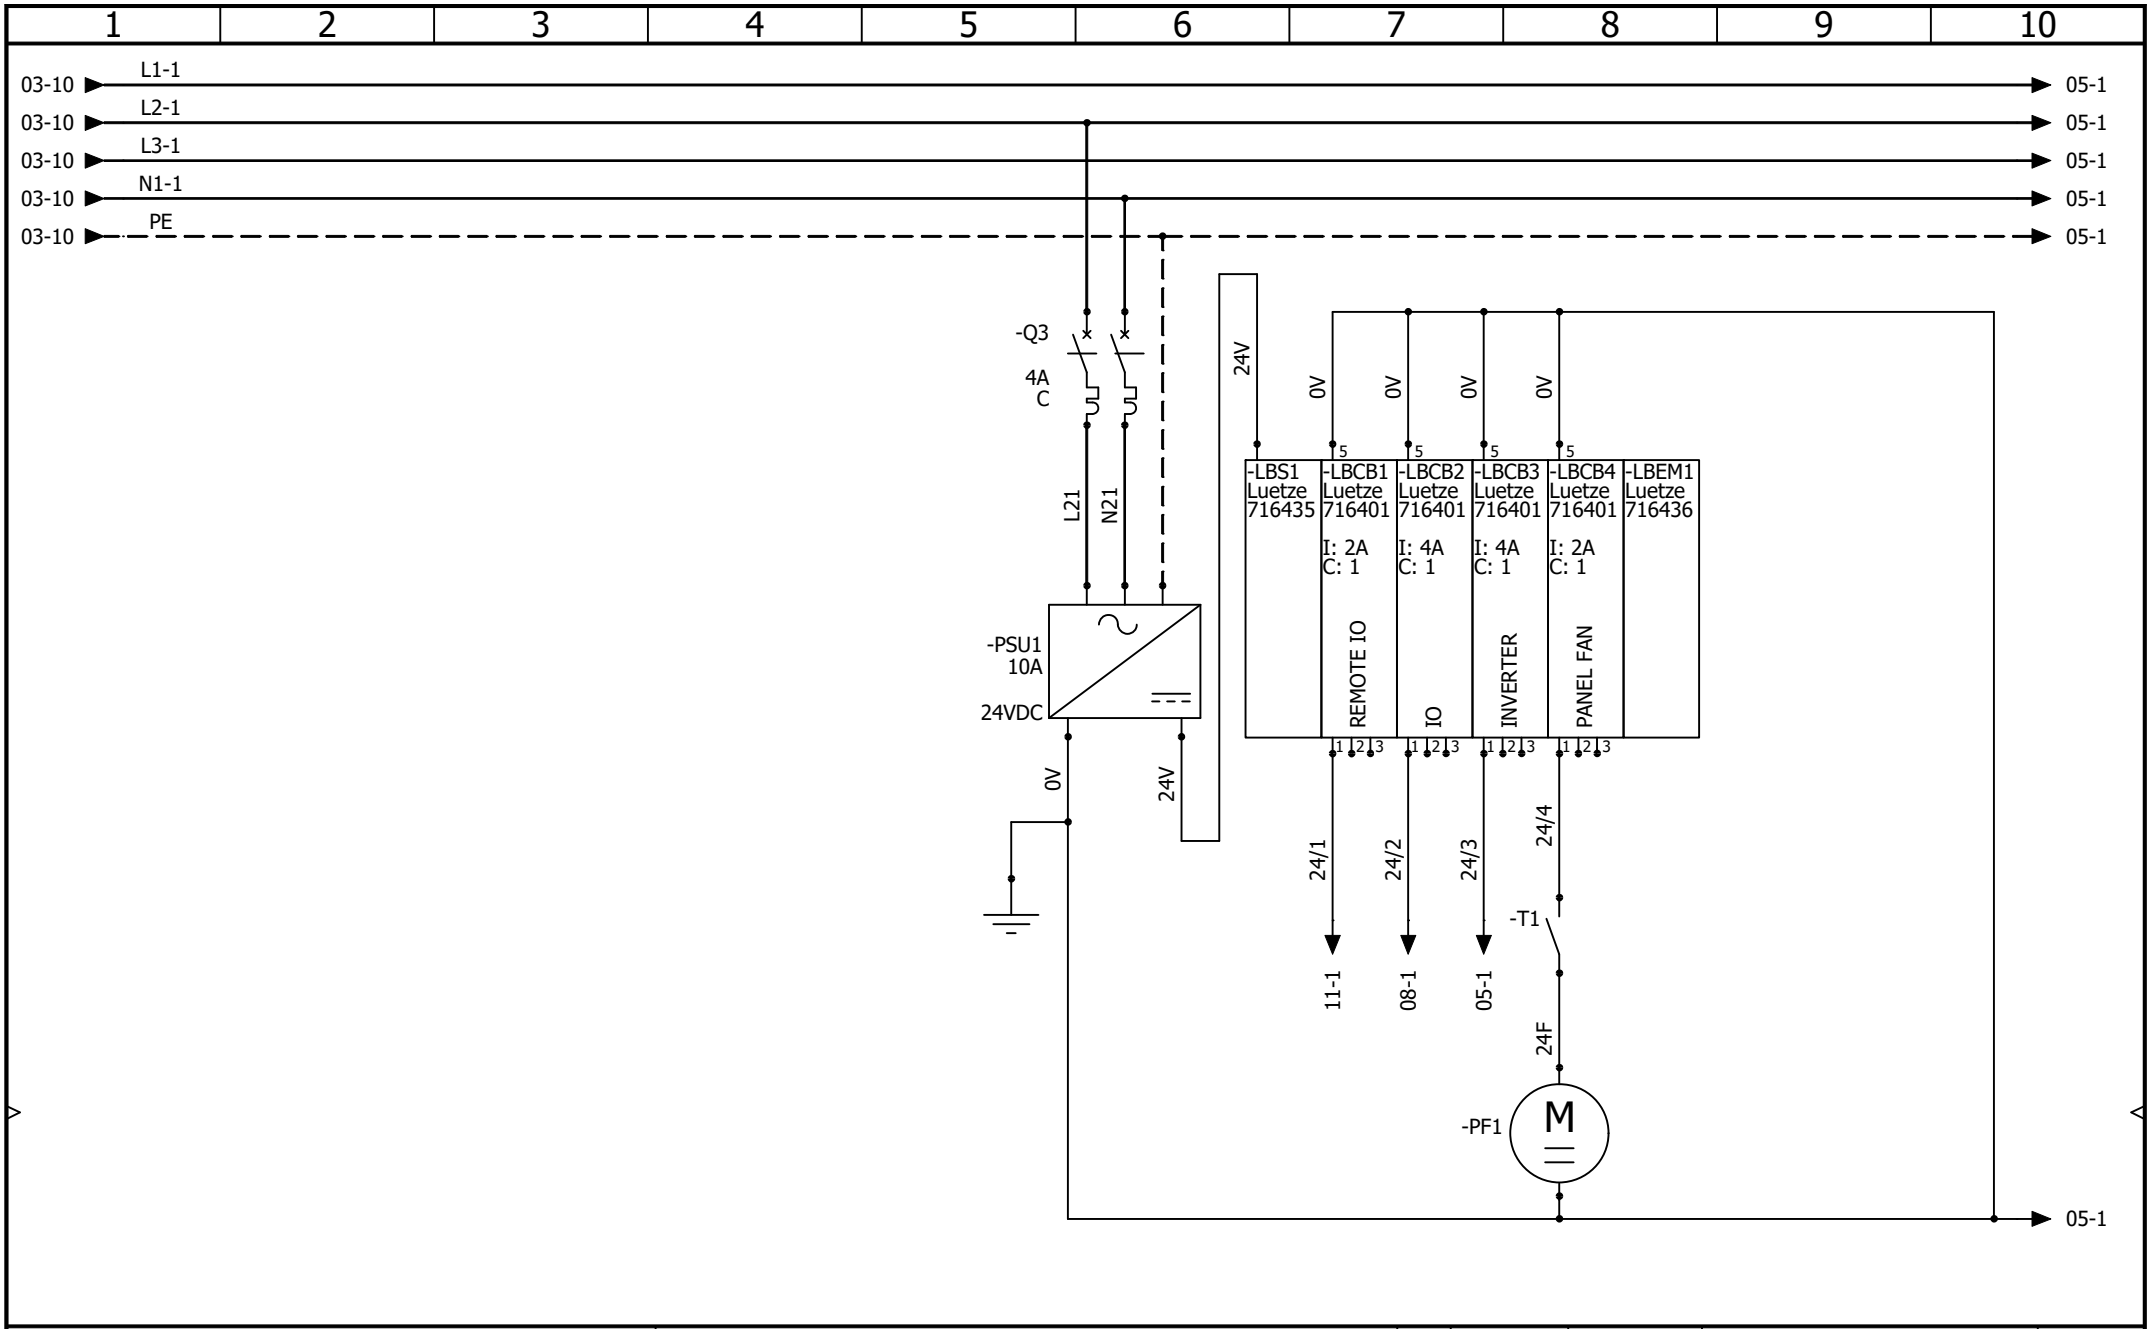

AAC Theatre Systems
Unit 2, Brunel Business Court
Brunel Way, Thetford, Norfolk IP24 1HP

PA - STAGE LEFT
24V DISTRIBUTION

REV.	DATE	NAME	CHANGES
0	02/07/2026	TW	

User data 1
User data 2

REVISION 0
SCHEME 04

CONTRACT: GLASSHOUSE - SAGE ONE
LOCATION: +L19 PA - STAGE LEFT

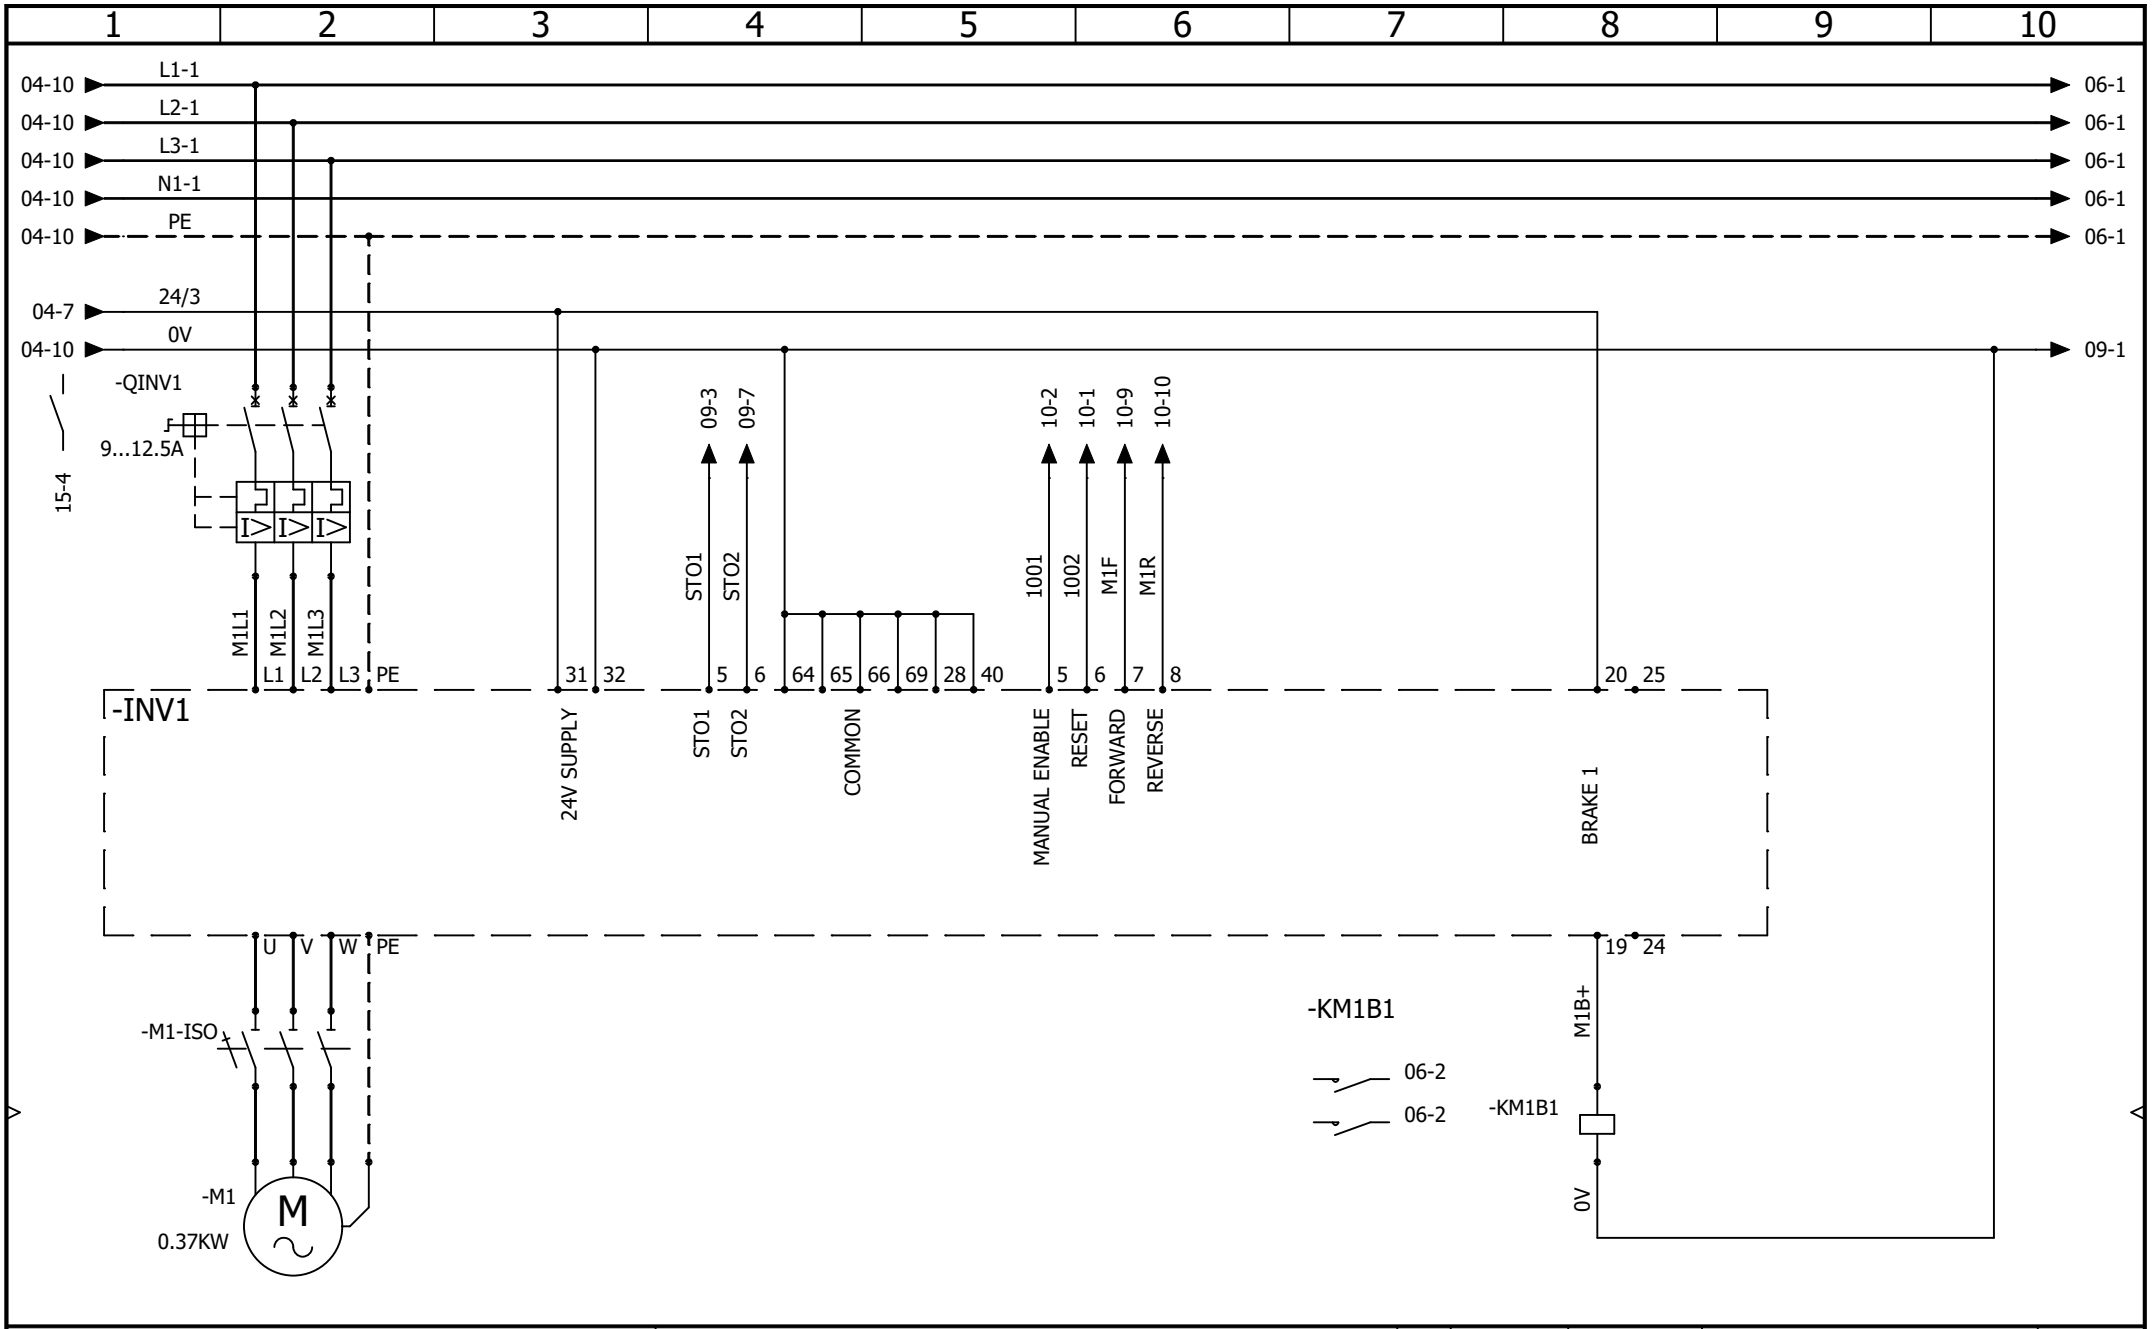

AAC Technical Services Ltd
Unit 2, Brunel Business Court
Brunel Way, Thetford, Norfolk IP24 1HP

PA - STAGE LEFT
TRACK INVERTER

REV.	DATE	NAME	CHANGES
0	02/07/2026	TW	

User data 1
User data 2

REVISION 0
SCHEME 05

CONTRACT: GLASSHOUSE - SAGE ONE
LOCATION: +L19 PA - STAGE LEFT

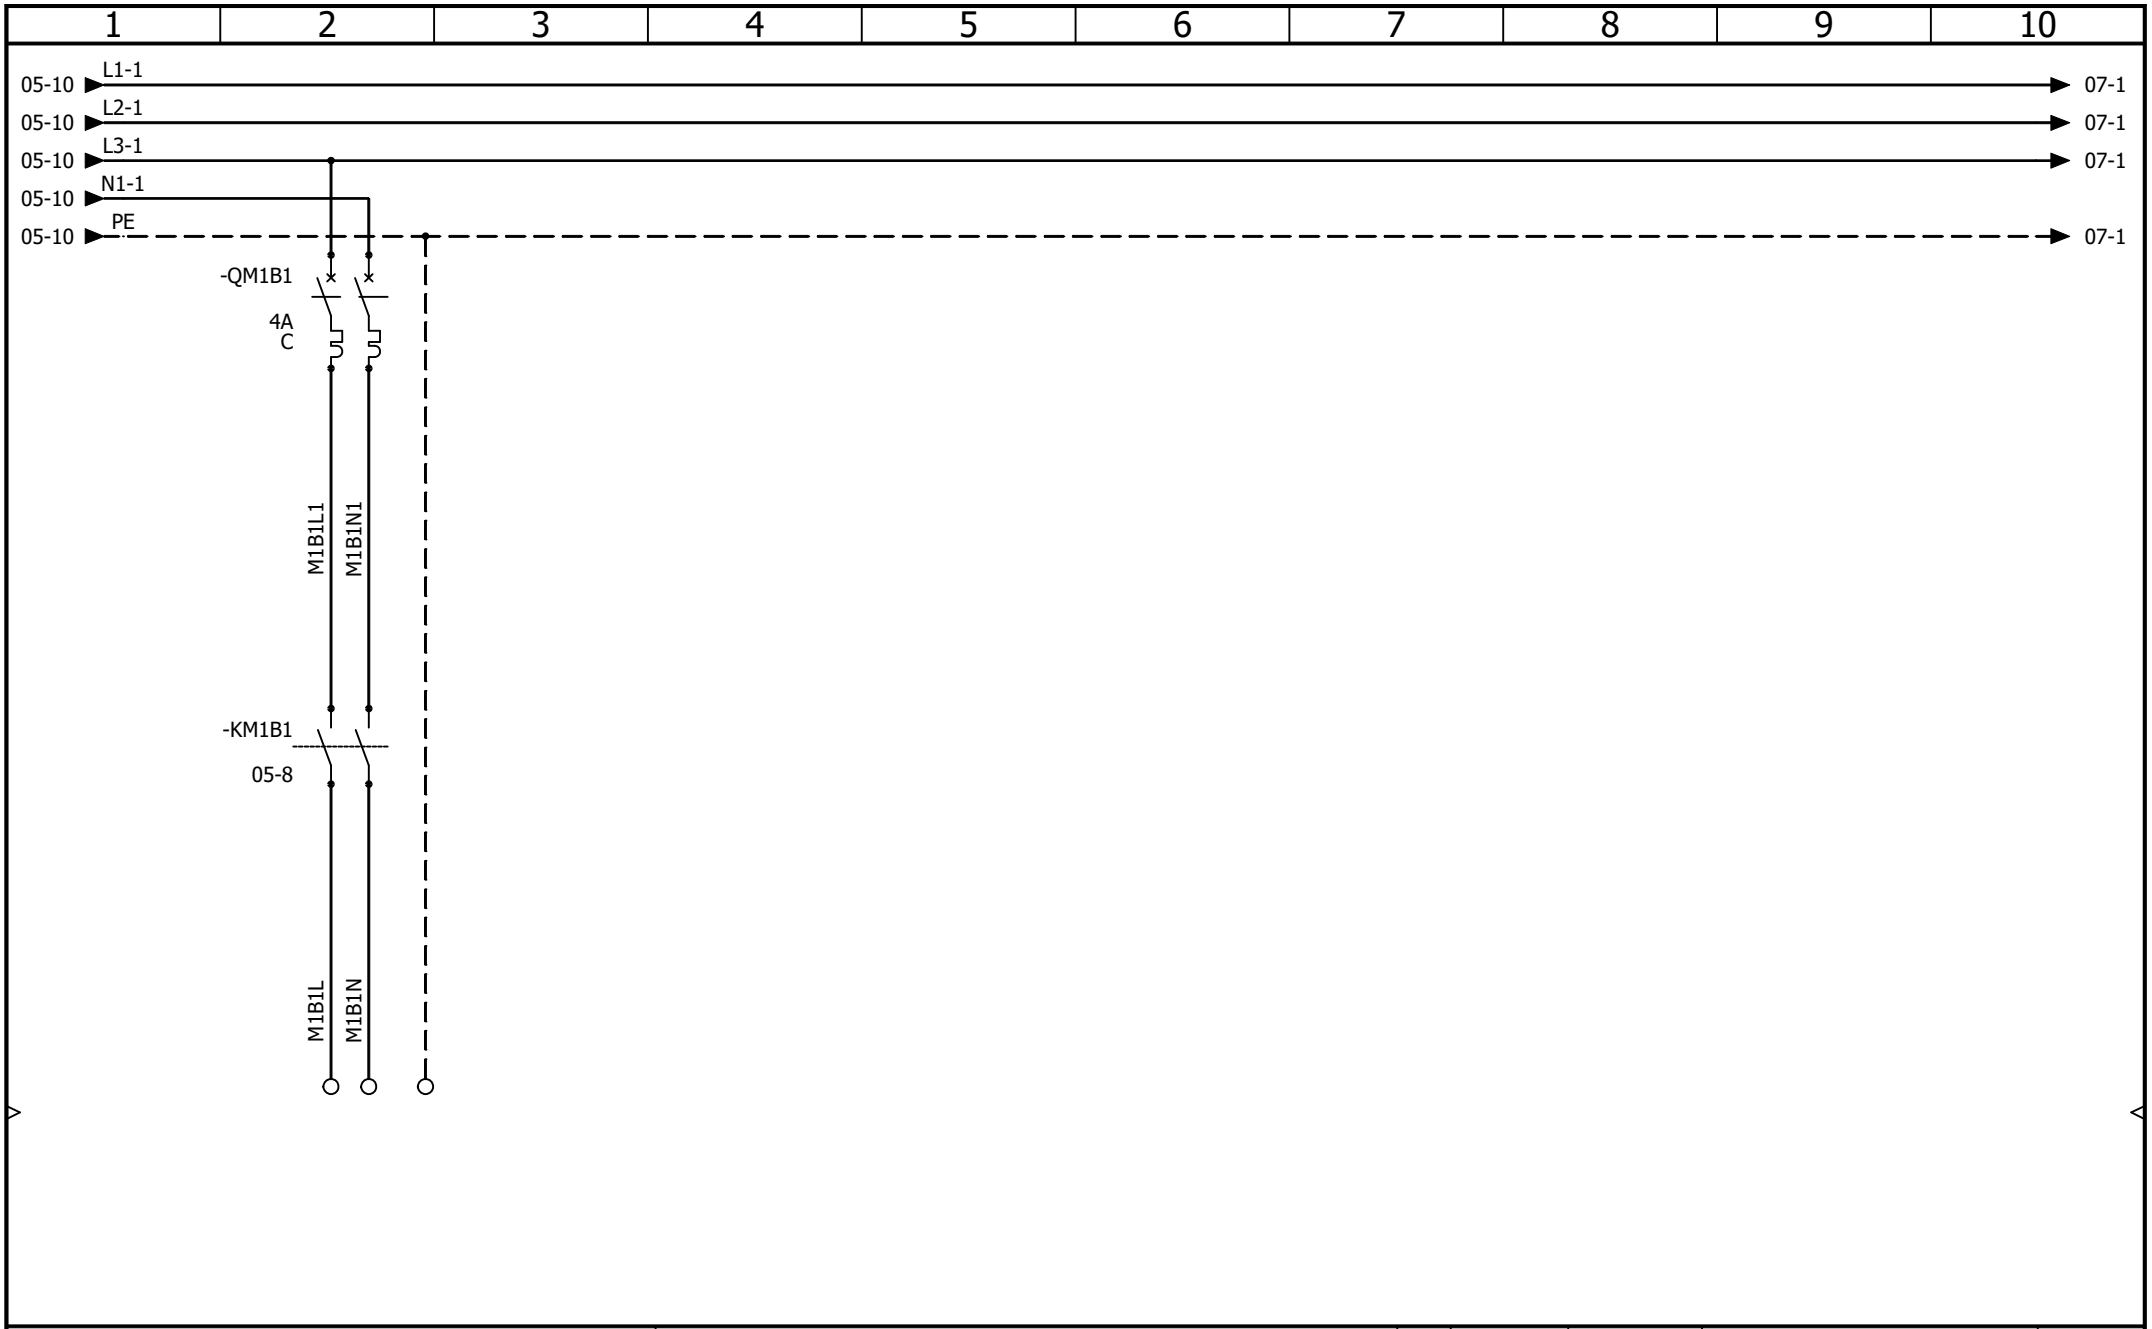

AAC Technical Services Ltd
Unit 2, Brunel Business Court
Brunel Way, Thetford, Norfolk IP24 1HP

PA - STAGE LEFT

TRACK BRAKE CONTROL

REV.	DATE	NAME	CHANGES
0	02/07/2026	TW	

User data 1

User data 2

REVISION 0

SCHEME 06

CONTRACT: GLASSHOUSE - SAGE ONE

LOCATION: +L19 PA - STAGE LEFT

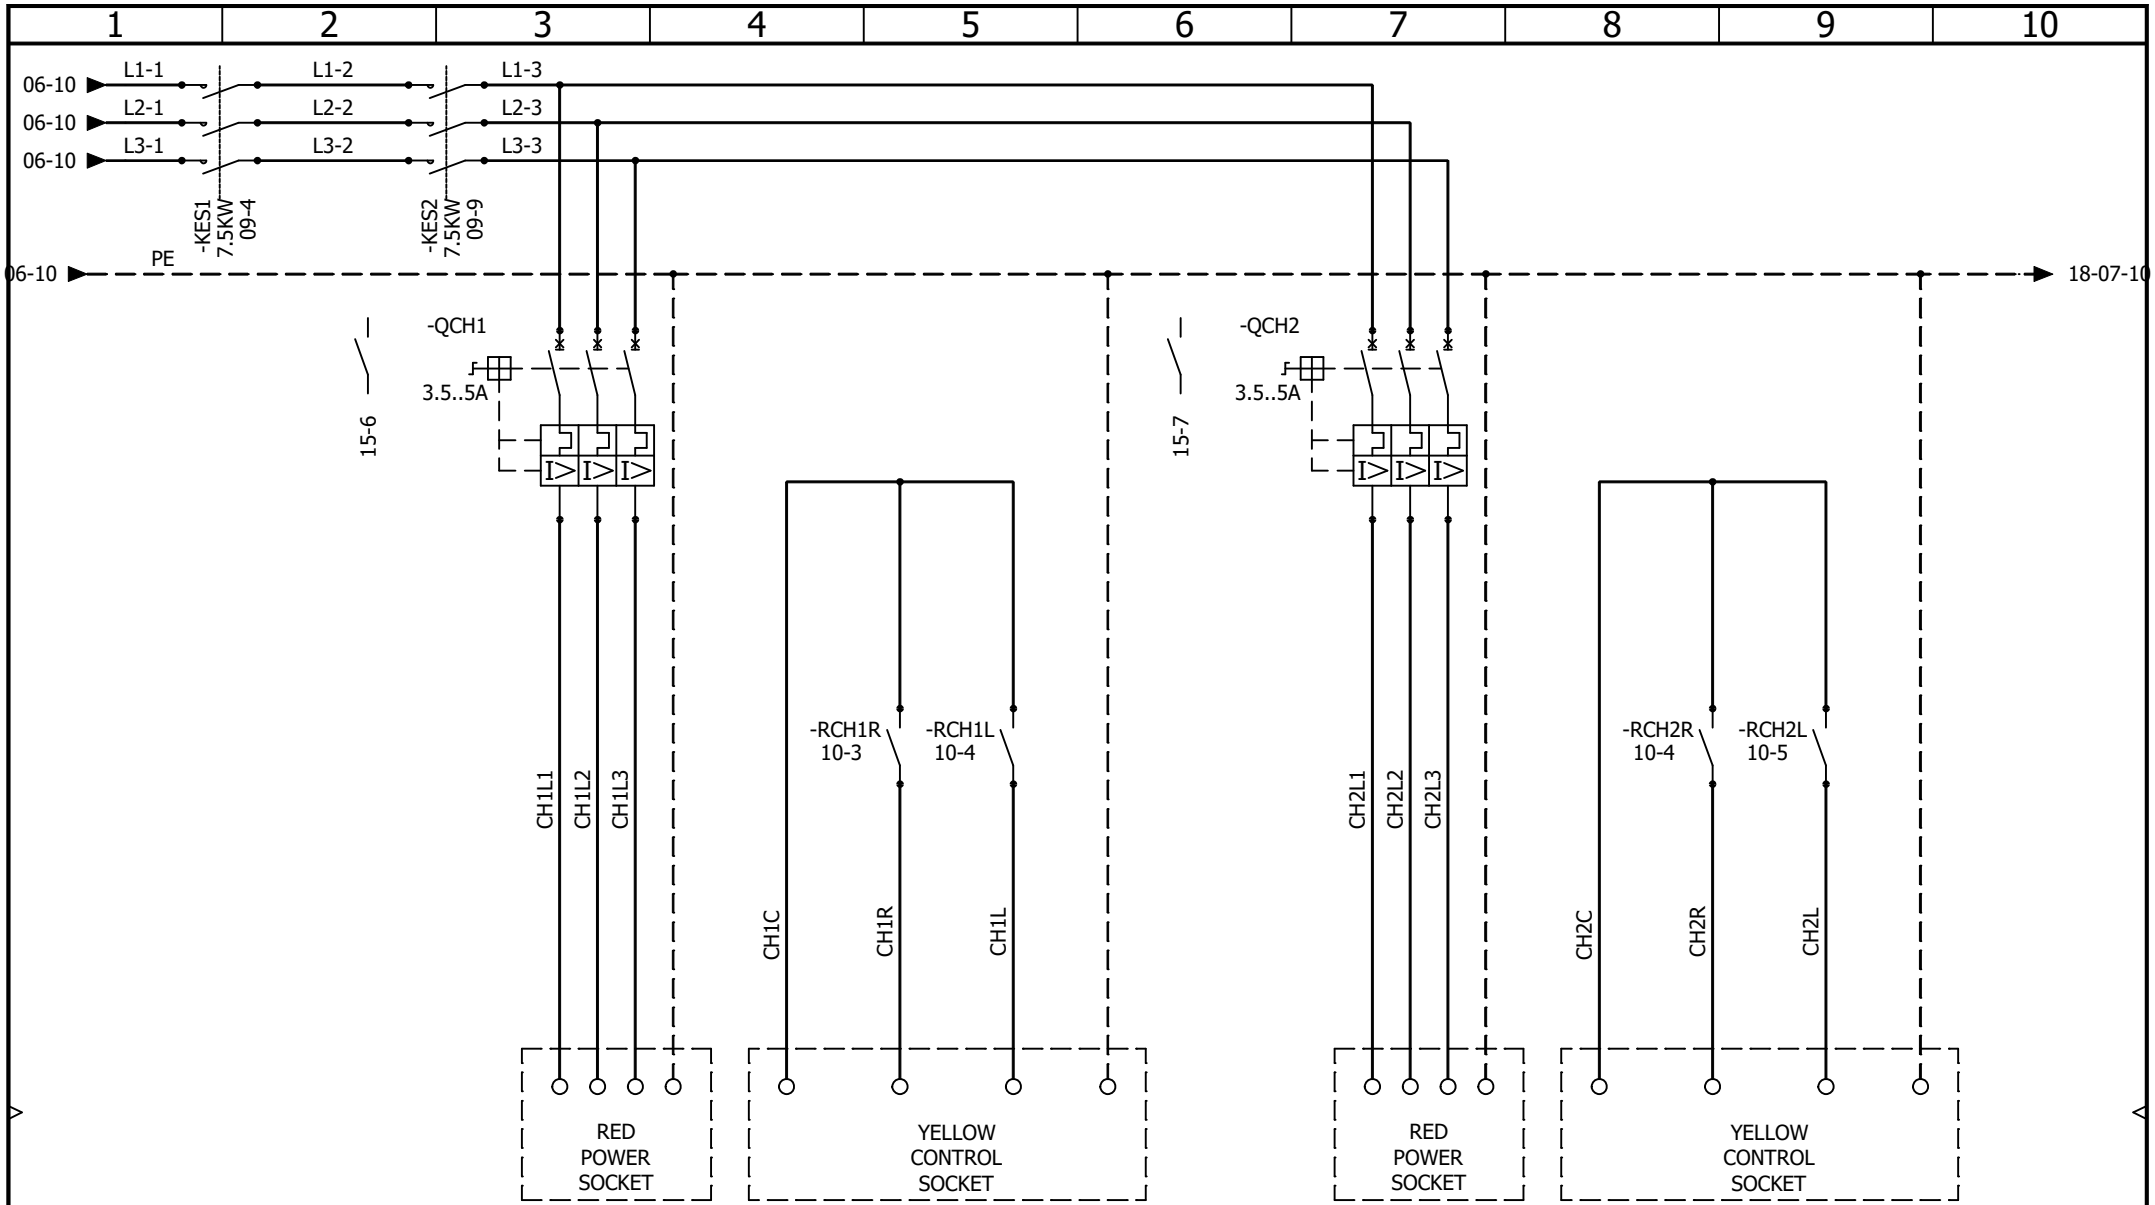

AAC Technical Services Ltd
Unit 2, Brunel Business Court
Brunel Way, Thetford, Norfolk IP24 1HP

PA - STAGE LEFT
CHAIN HOIST CONTROL

REV.	DATE	NAME	CHANGES
0	14/07/2026	TW	

User data 1
User data 2

REVISION 0
SCHEME 07

CONTRACT: GLASSHOUSE - SAGE ONE
LOCATION: +L19
PA - STAGE LEFT

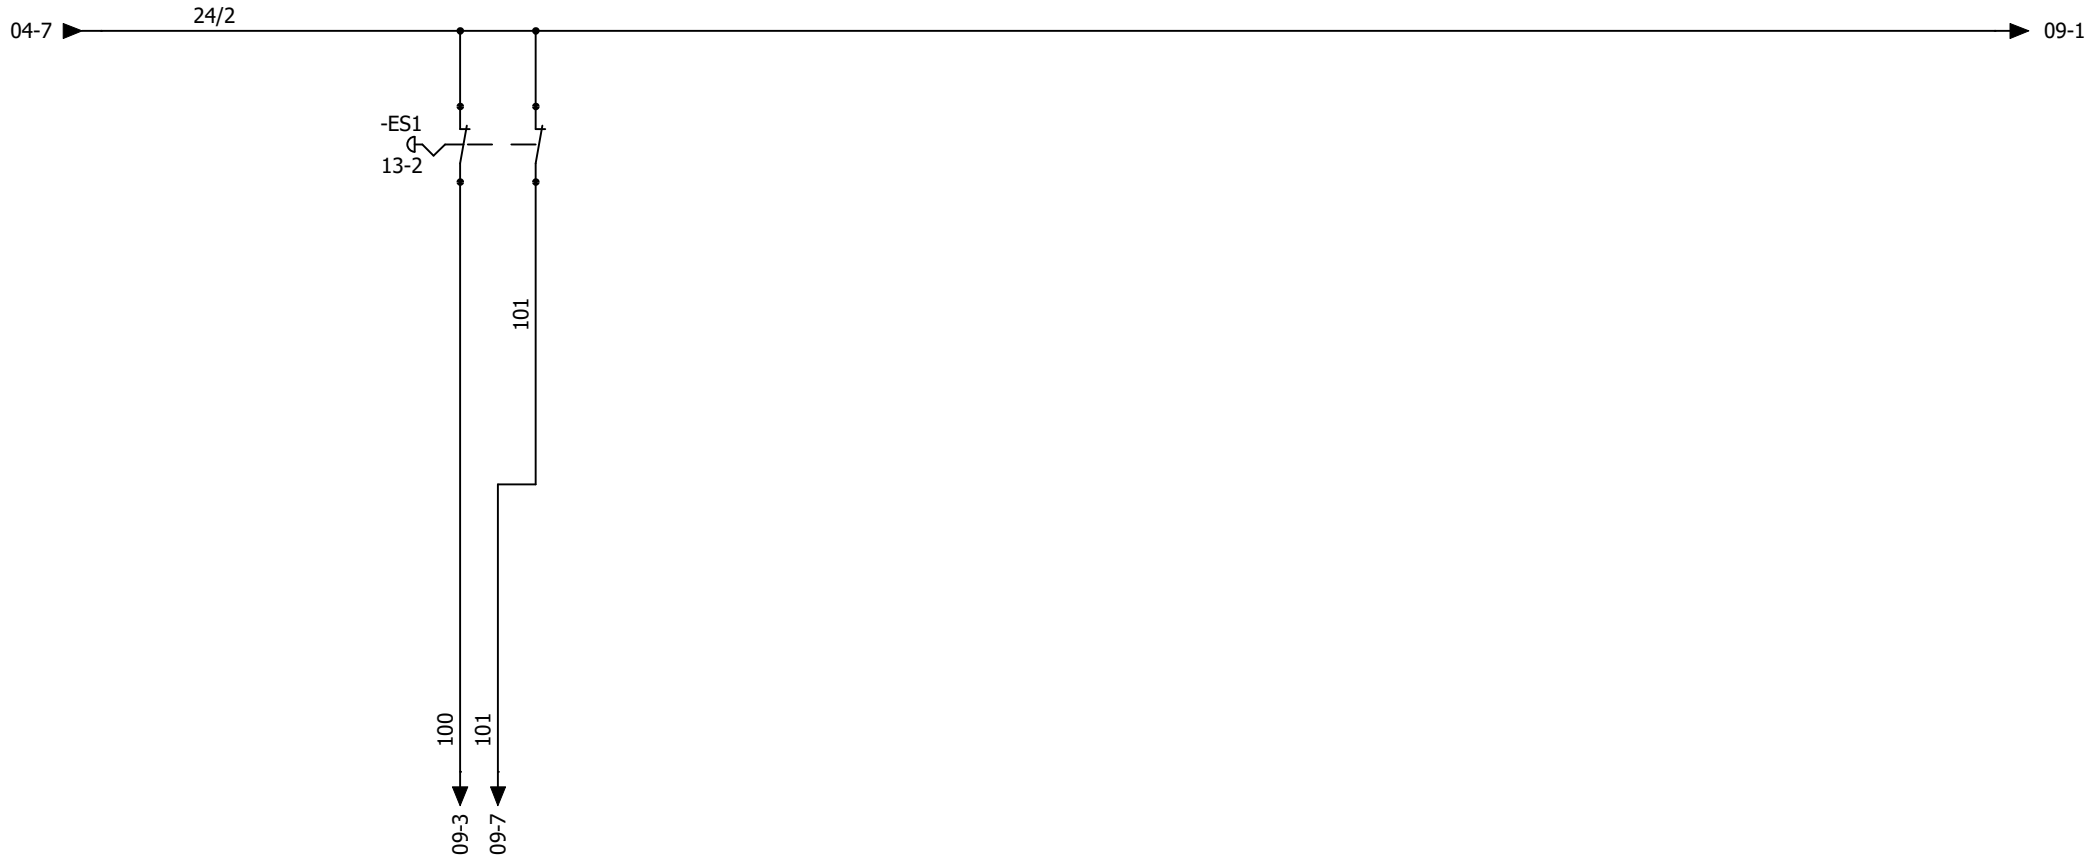

AAC Theatre Systems
Unit 2, Brunel Business Court
Brunel Way, Thetford, Norfolk IP24 1HP

A A C Theatre Systems

CONTRACT: GLASSHOUSE - SAGE ONE

PA - STAGE LEFT

EMERGENCY STOP

LOCATION: +L19 PA - STAGE LEFT

REV.	DATE	NAME	CHANGES
0	02/07/2026	TW	

User data 1

User data 2

REVISION 0

SCHEME 08

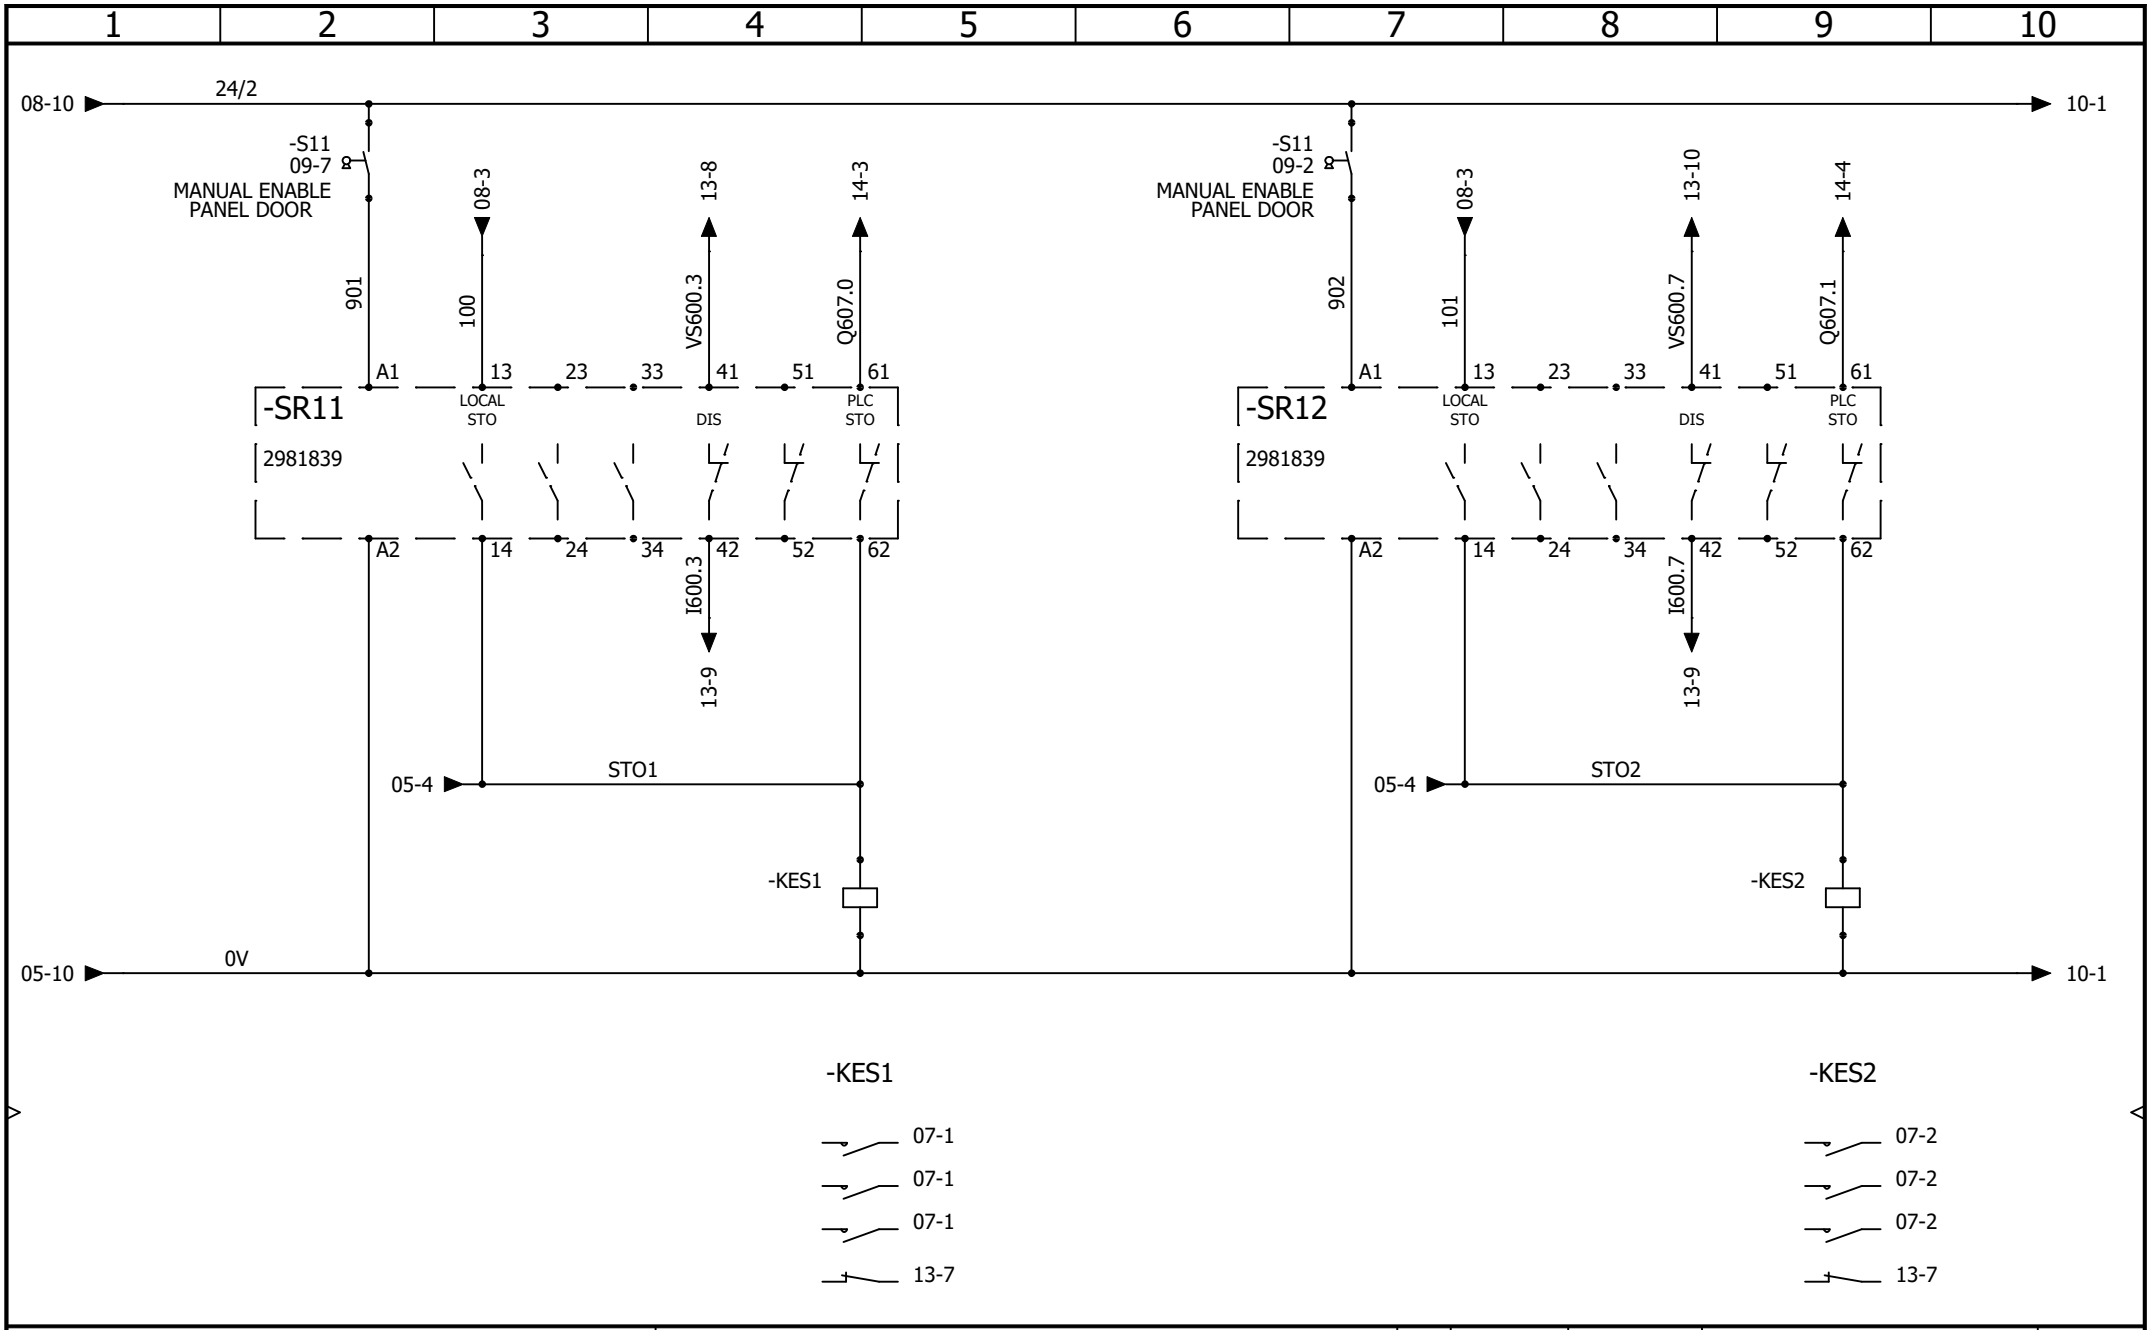

AAC Technical Services Ltd
Unit 2, Brunel Business Court
Brunel Way, Thetford, Norfolk IP24 1HP

PA - STAGE LEFT

INVERTER 1 MANUAL - SAFETY SWITCH OVER

REV.	DATE	NAME	CHANGES
0	02/07/2026	TW	

User data 1

User data 2

REVISION 0

SCHEME 09

CONTRACT: GLASSHOUSE - SAGE ONE

LOCATION: +L19 PA - STAGE LEFT

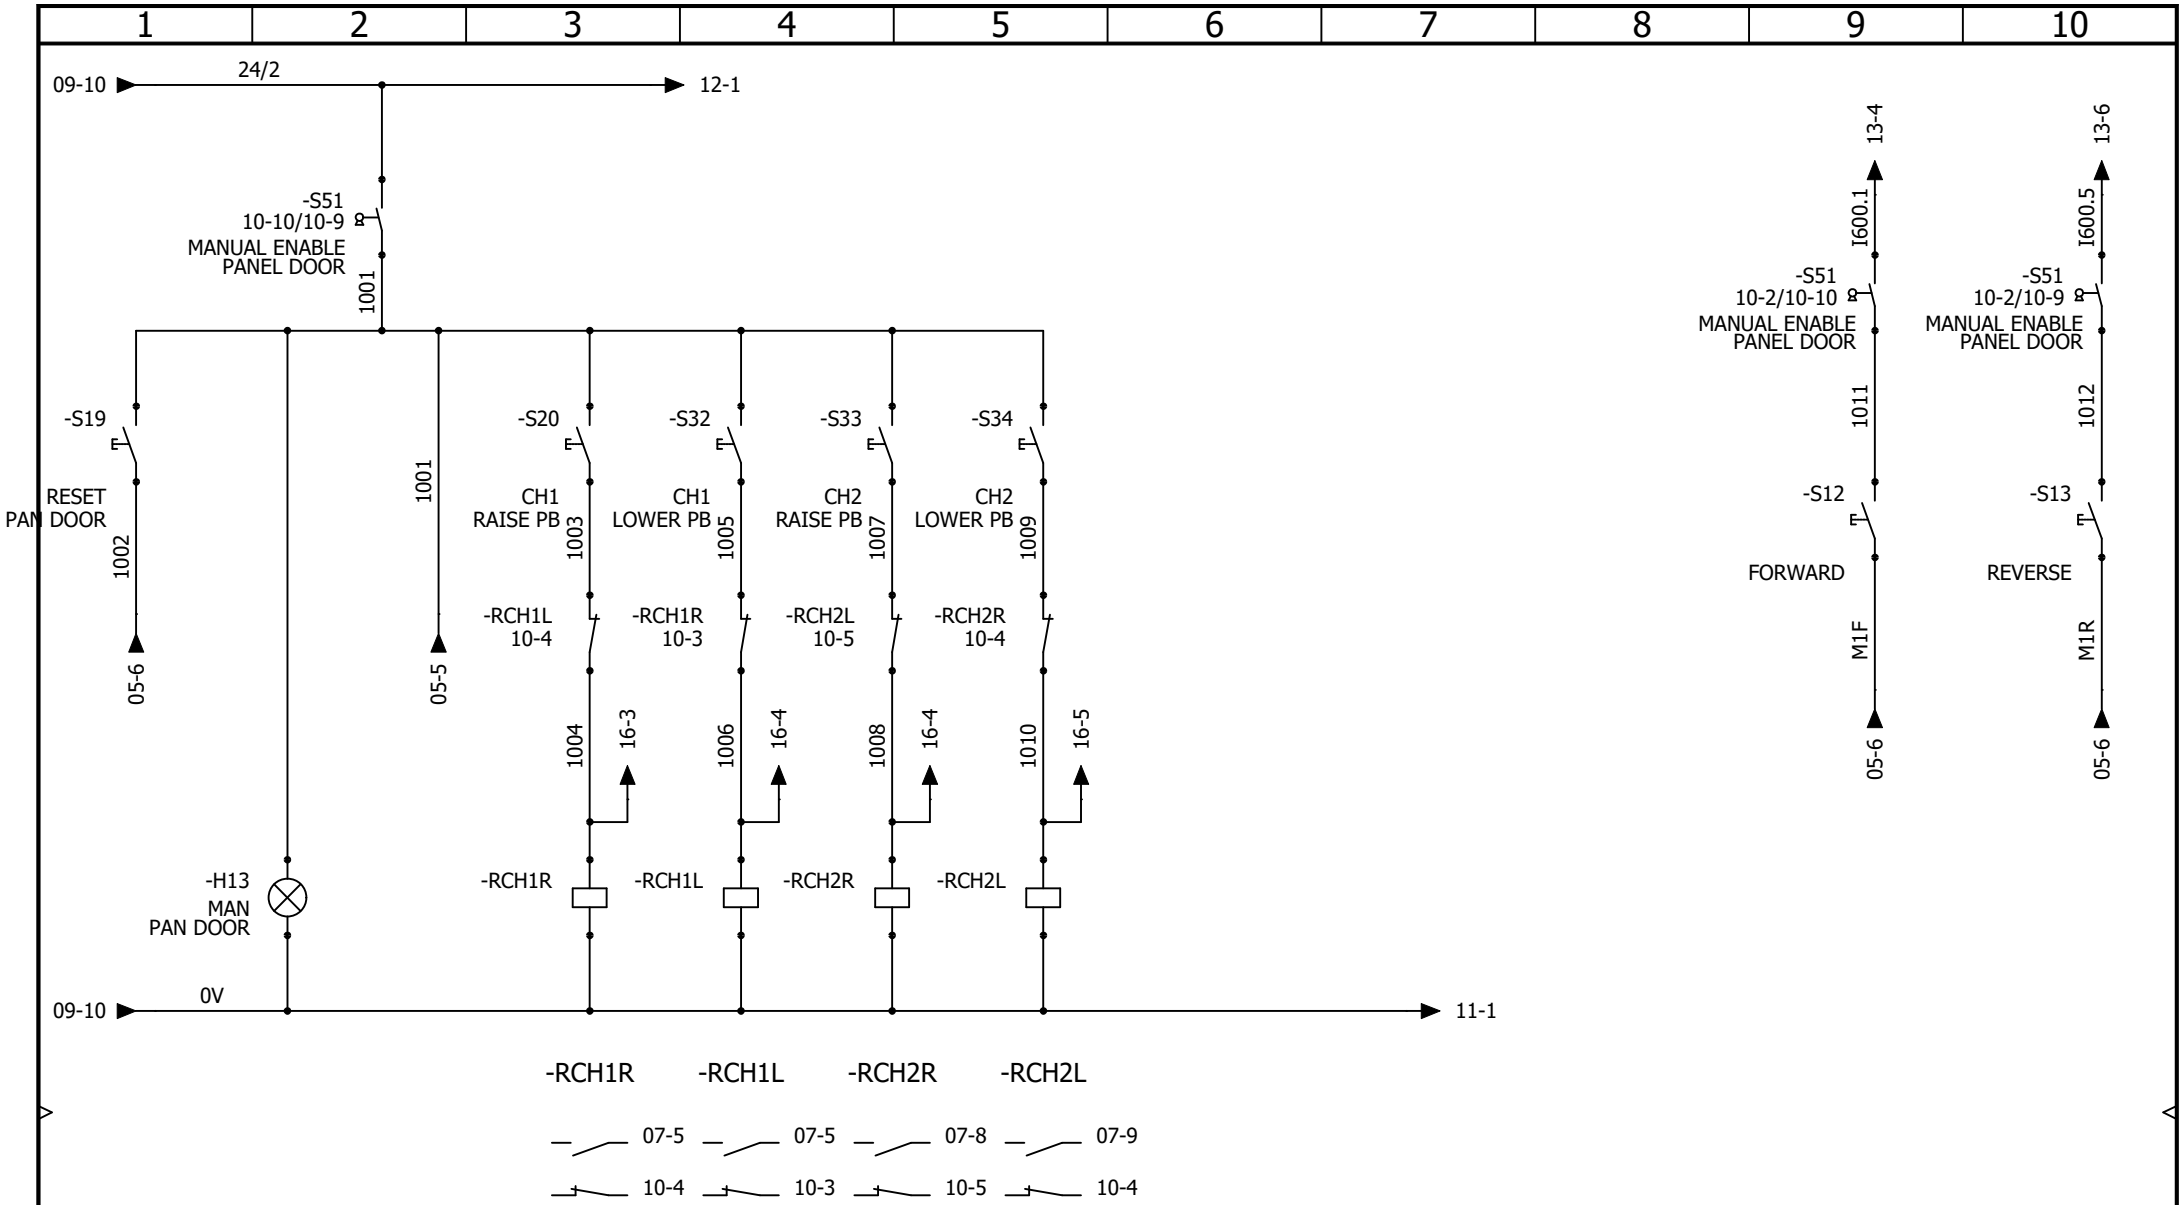

AAC Technical Services Ltd
Unit 2, Brunel Business Court
Brunel Way, Thetford, Norfolk IP24 1HP

PA - STAGE LEFT
MANUAL CONTROL

REV.	DATE	NAME	CHANGES
0	02/07/2026	TW	

User data 1

User data 2

REVISION 0

SCHEME 10

CONTRACT: GLASSHOUSE - SAGE ONE

LOCATION: +L19 PA - STAGE LEFT

AAC Theatre Systems
Unit 2, Brunel Business Court
Brunel Way, Thetford, Norfolk IP24 1HP

A A C Theatre Systems

CONTRACT: GLASSHOUSE - SAGE ONE

PA - STAGE LEFT

PANEL NETWORK

LOCATION: +L19 PA - STAGE LEFT

REV.	DATE	NAME	CHANGES
0	02/07/2026	TW	

User data 1

User data 2

REVISION 0

SCHEME 11

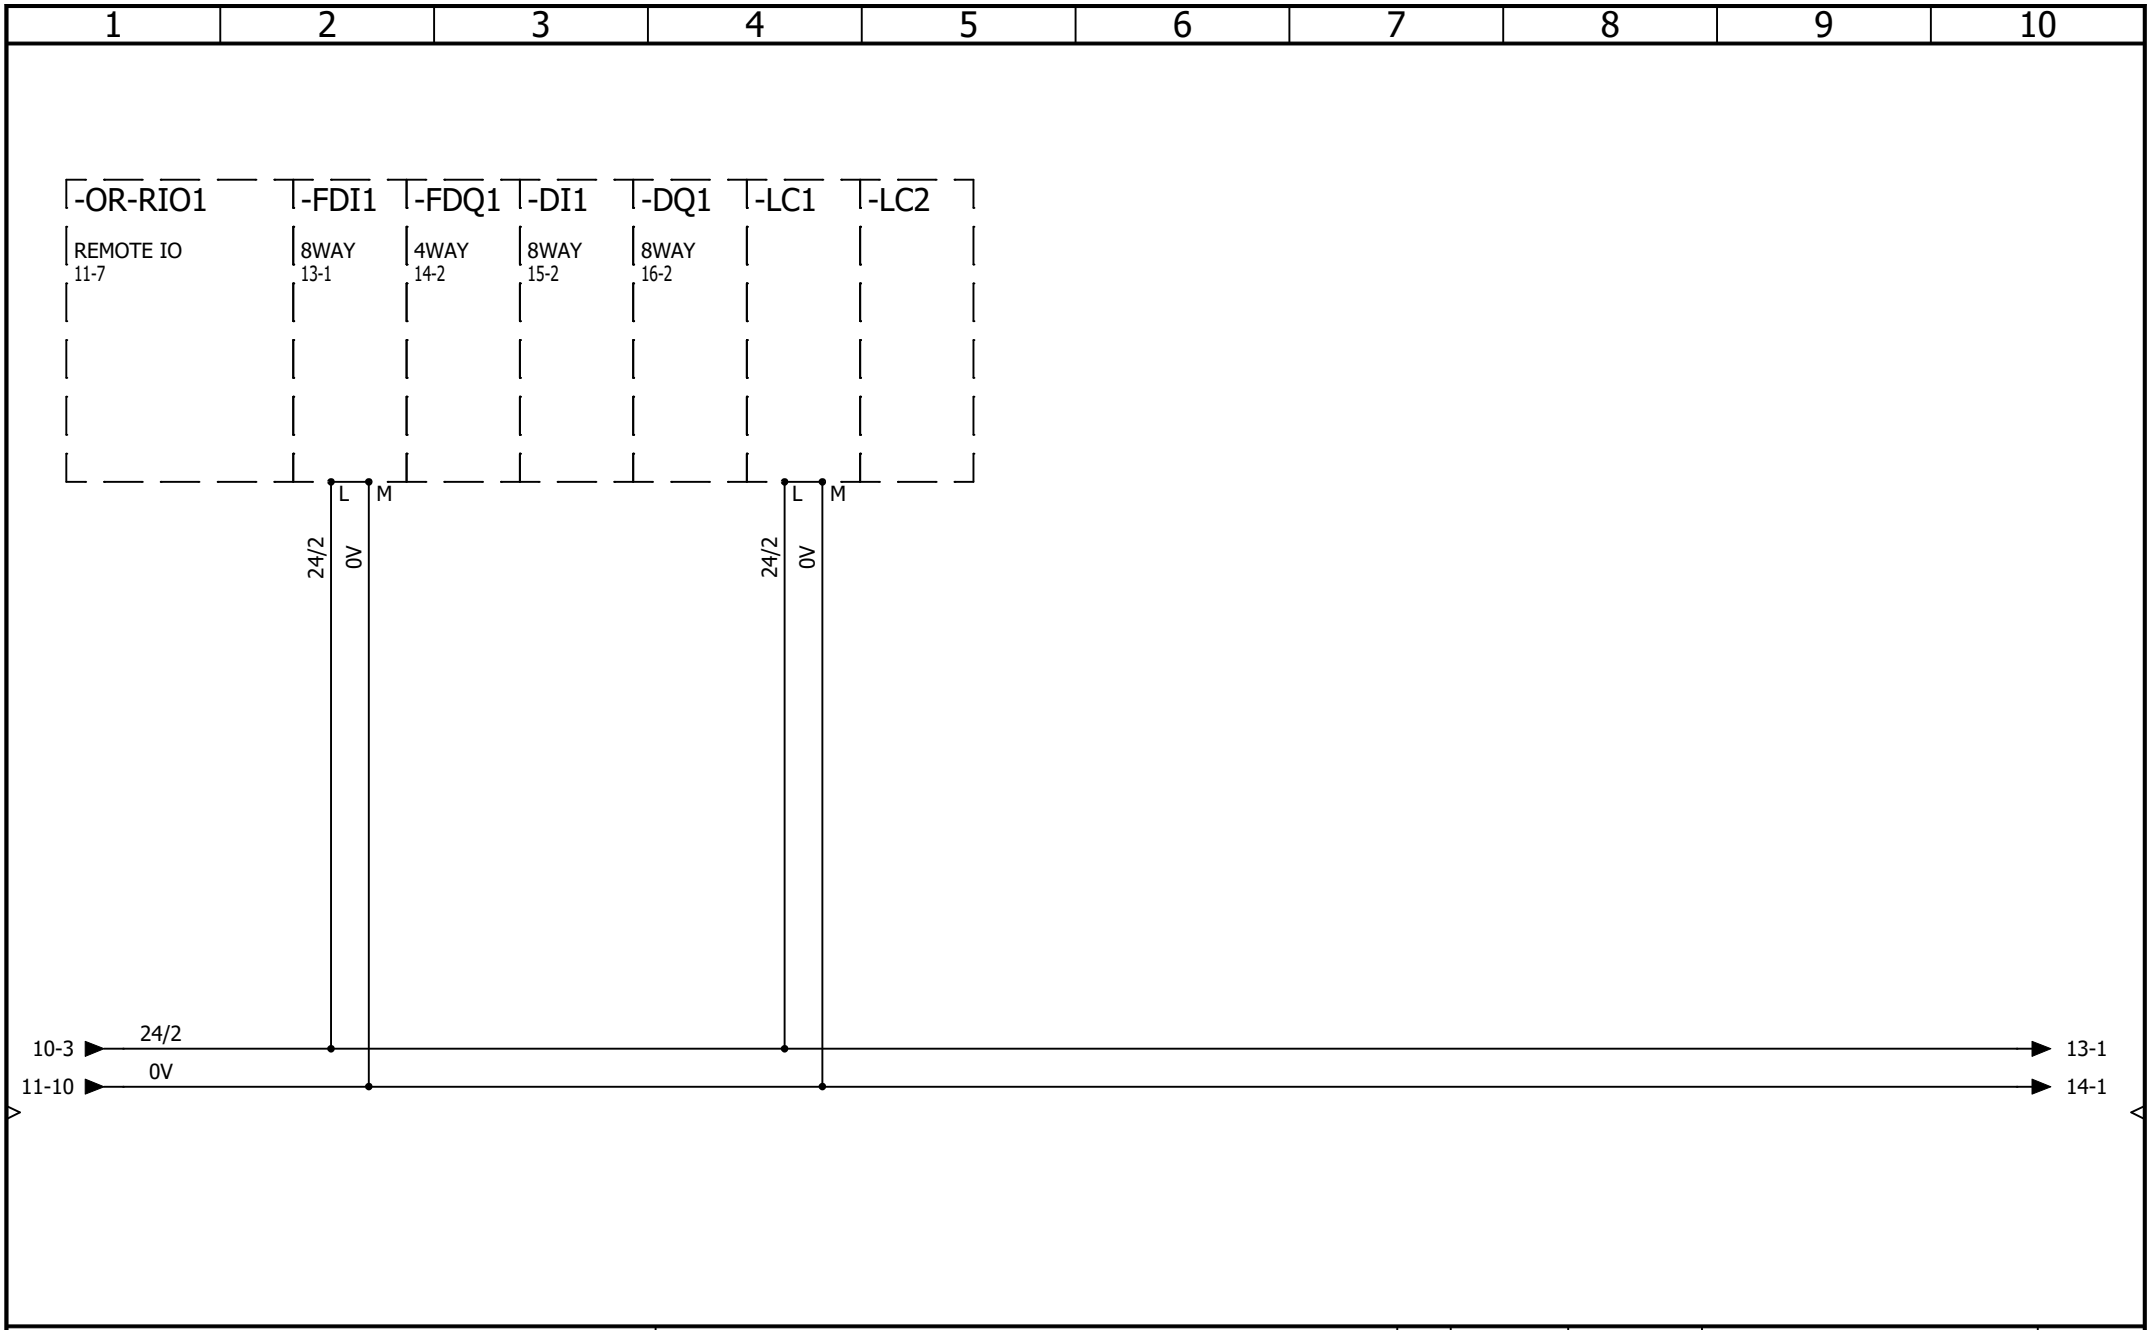

AAC Theatre Systems
Unit 2, Brunel Business Court
Brunel Way, Thetford, Norfolk IP24 1HP

A A C Theatre Systems

PA - STAGE LEFT

PLC IO LAYOUT

REV.	DATE	NAME	CHANGES
0	02/07/2026	TW	

User data 1

User data 2

REVISION 0

SCHEME 12

CONTRACT: GLASSHOUSE - SAGE ONE

LOCATION: +L19 PA - STAGE LEFT

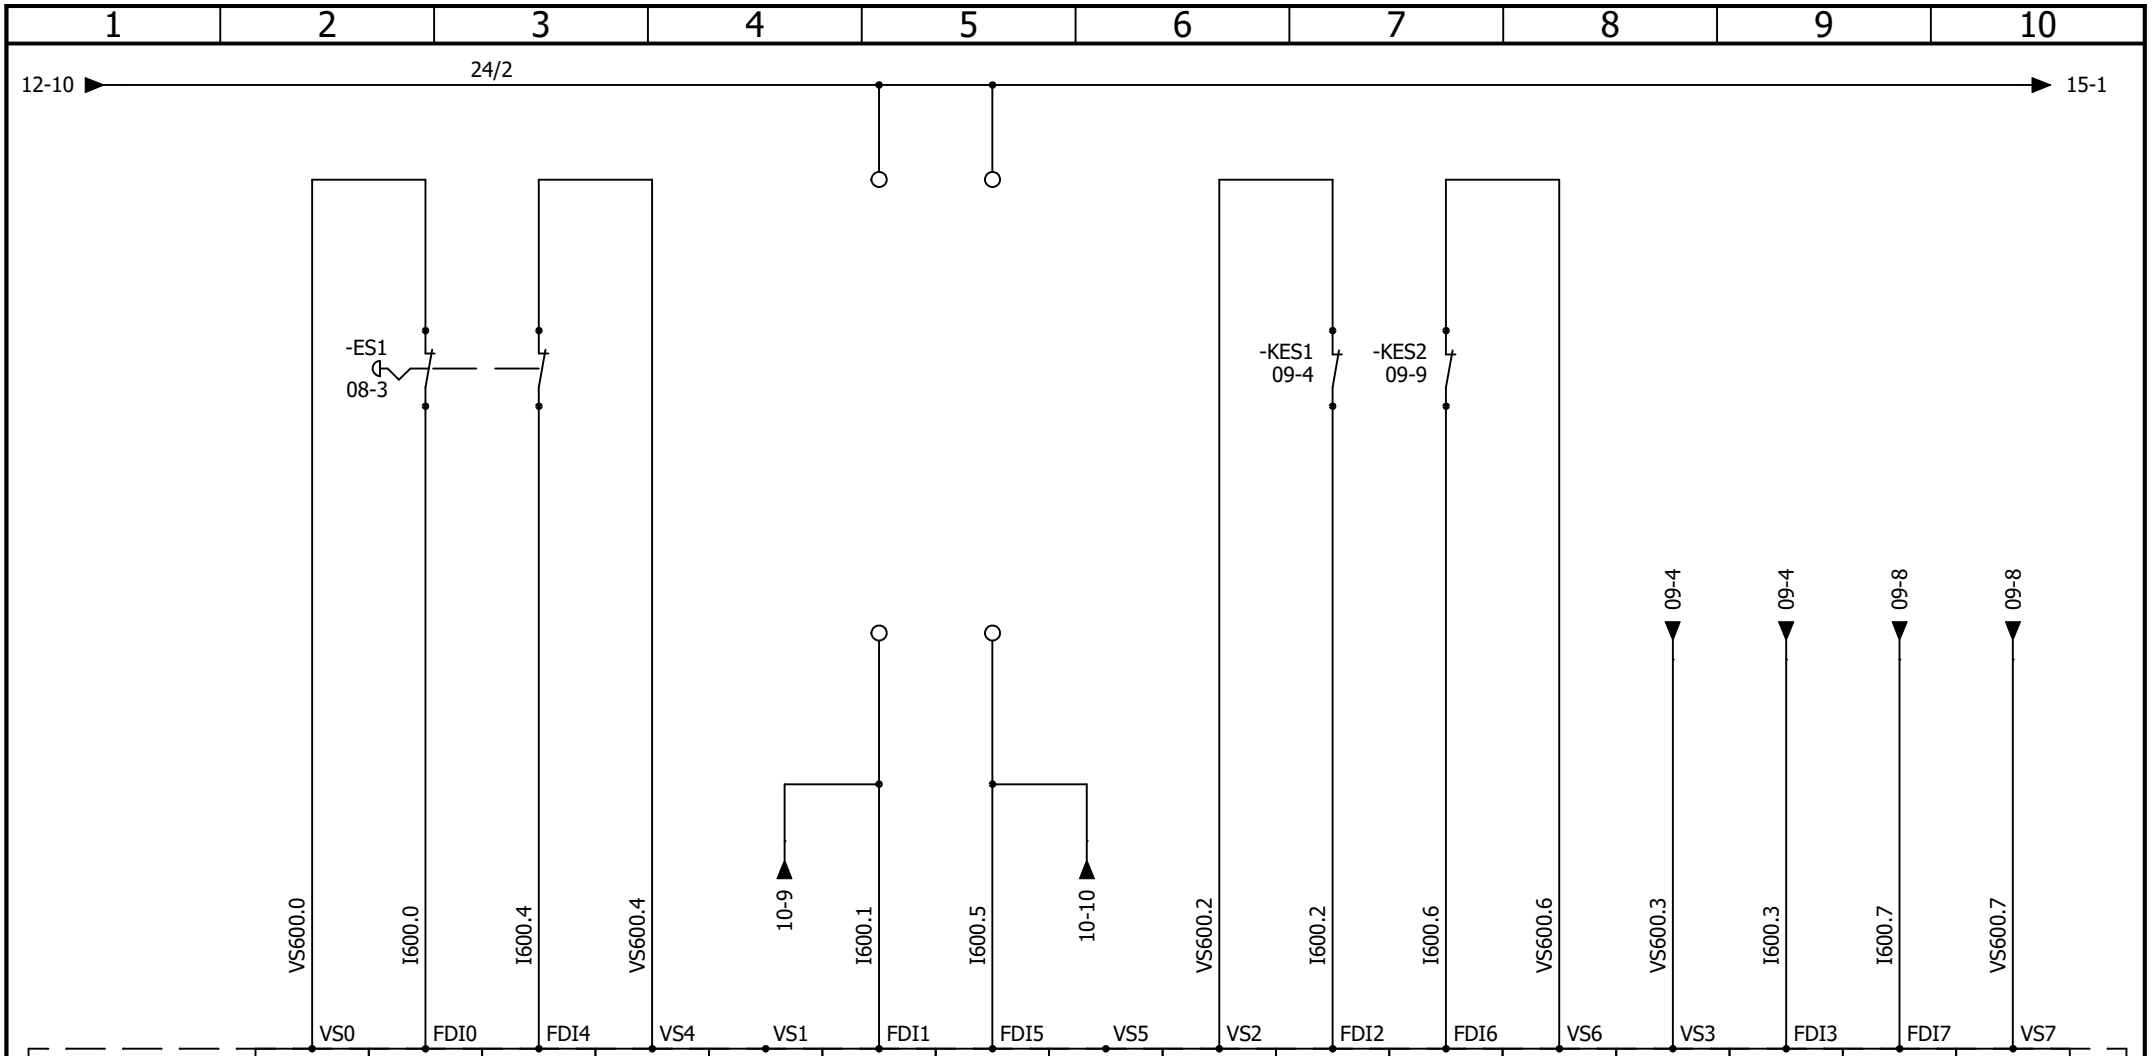

AAC Theatre Systems
Unit 2, Brunel Business Court
Brunel Way, Thetford, Norfolk IP24 1HP

A A C Theatre Systems

CONTRACT: GLASSHOUSE - SAGE ONE

PA - STAGE LEFT

FAILSAFE DIGITAL INPUTS 1

LOCATION: +L19 PA - STAGE LEFT

REV.	DATE	NAME	CHANGES
0	02/07/2026	TW	

User data 1

User data 2

REVISION 0

SCHEME 13

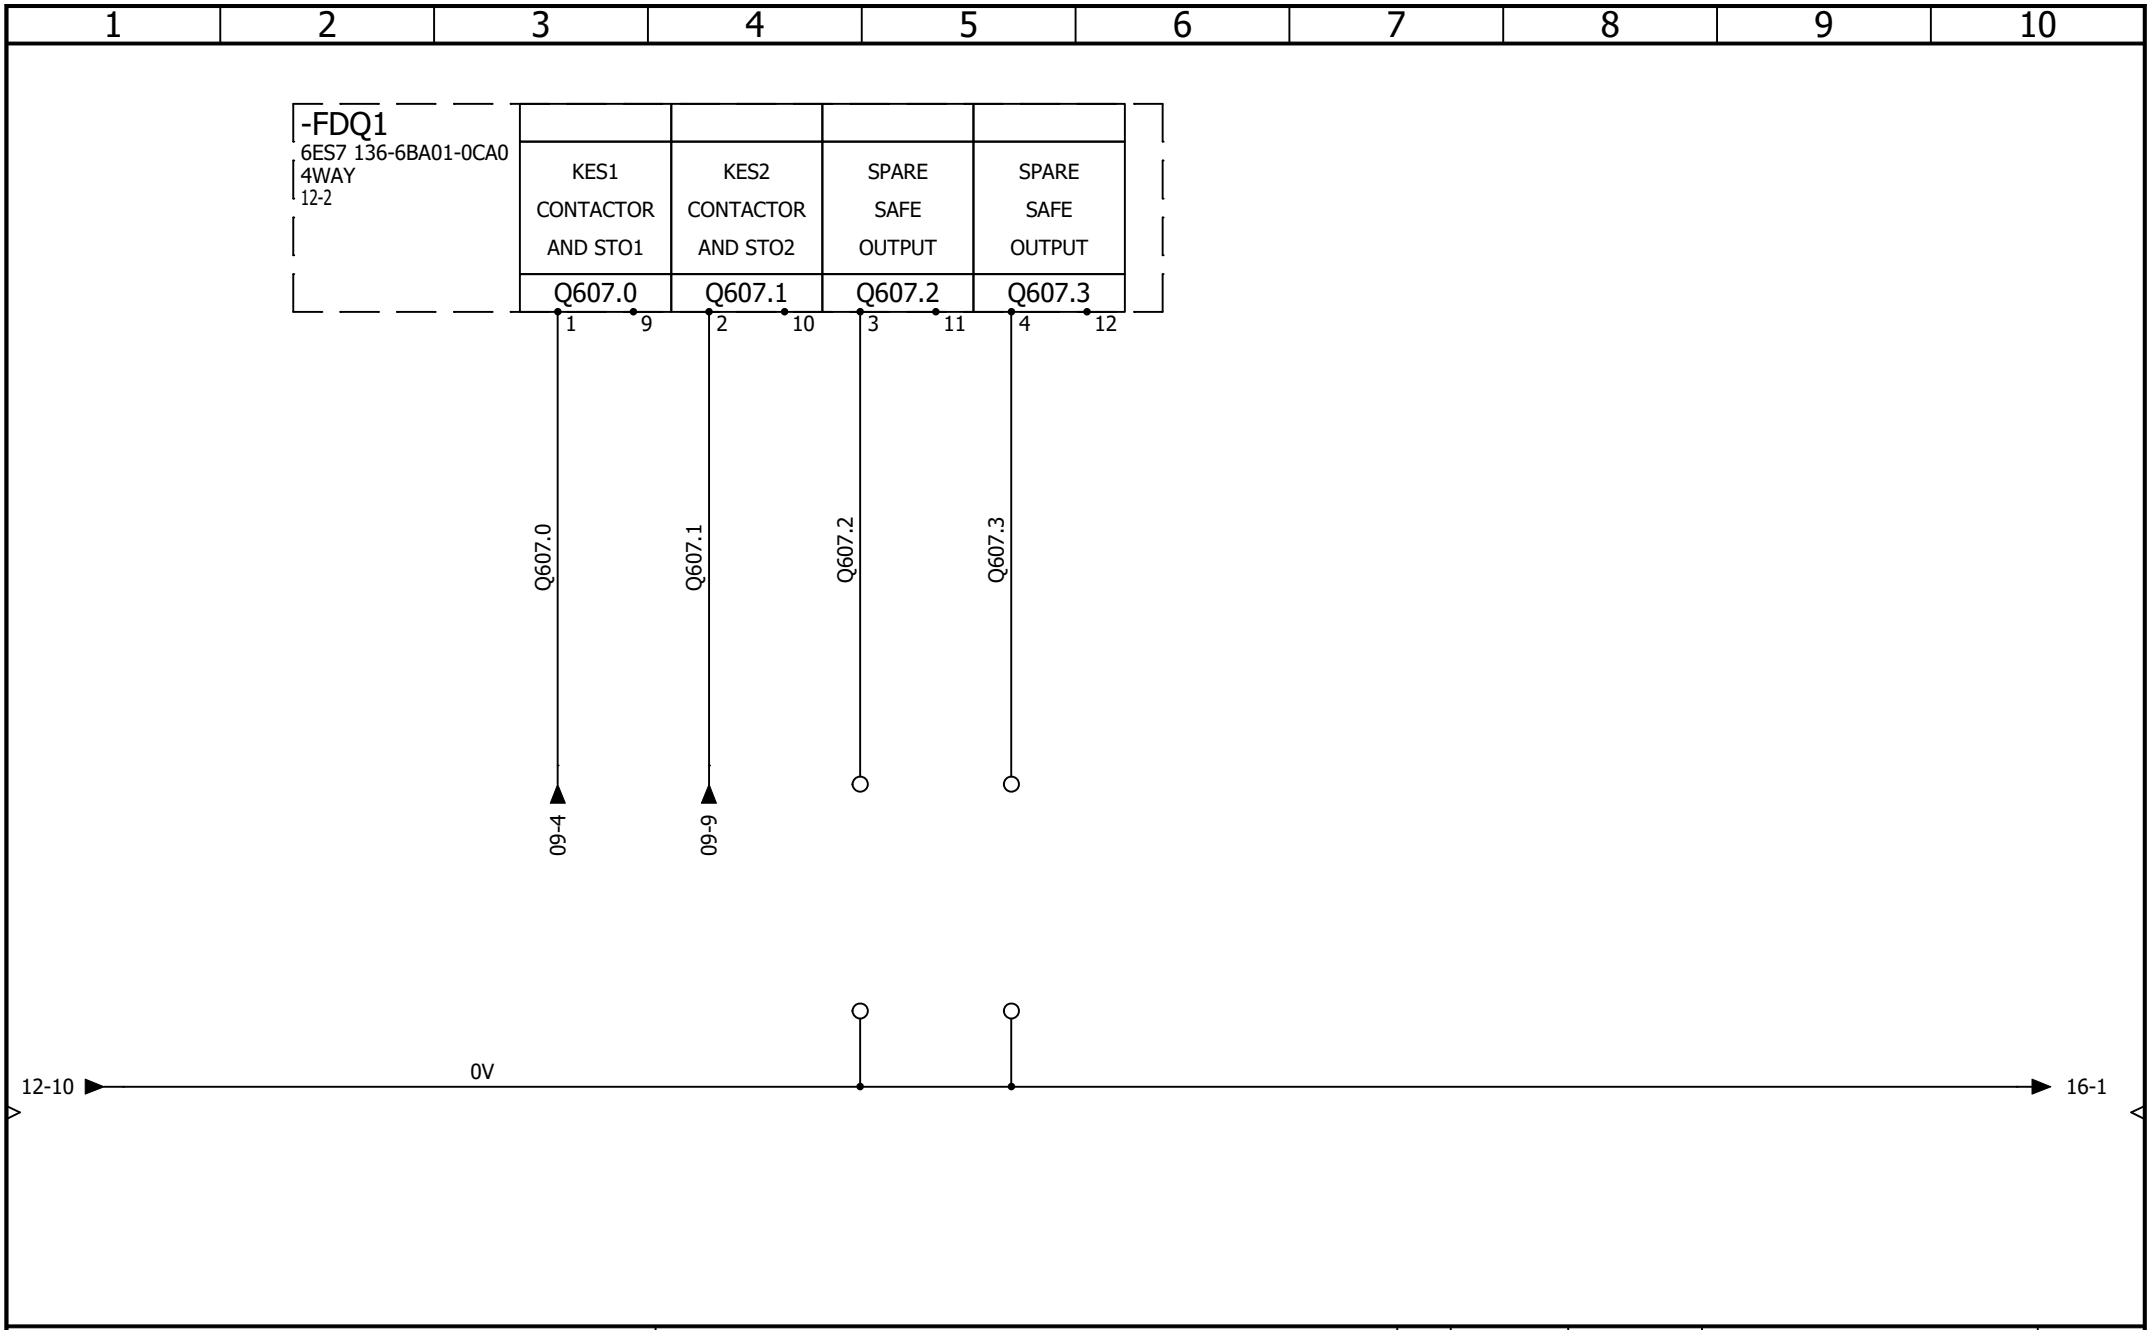

AAC Theatre Systems
Unit 2, Brunel Business Court
Brunel Way, Thetford, Norfolk IP24 1HP

A A C Theatre Systems

CONTRACT: GLASSHOUSE - SAGE ONE

PA - STAGE LEFT

FAILSAFE DIGTIAL OUTPUTS 1

LOCATION: +L19 PA - STAGE LEFT

REV.	DATE	NAME	CHANGES
0	02/07/2026	TW	

User data 1

User data 2

REVISION 0

SCHEME 14

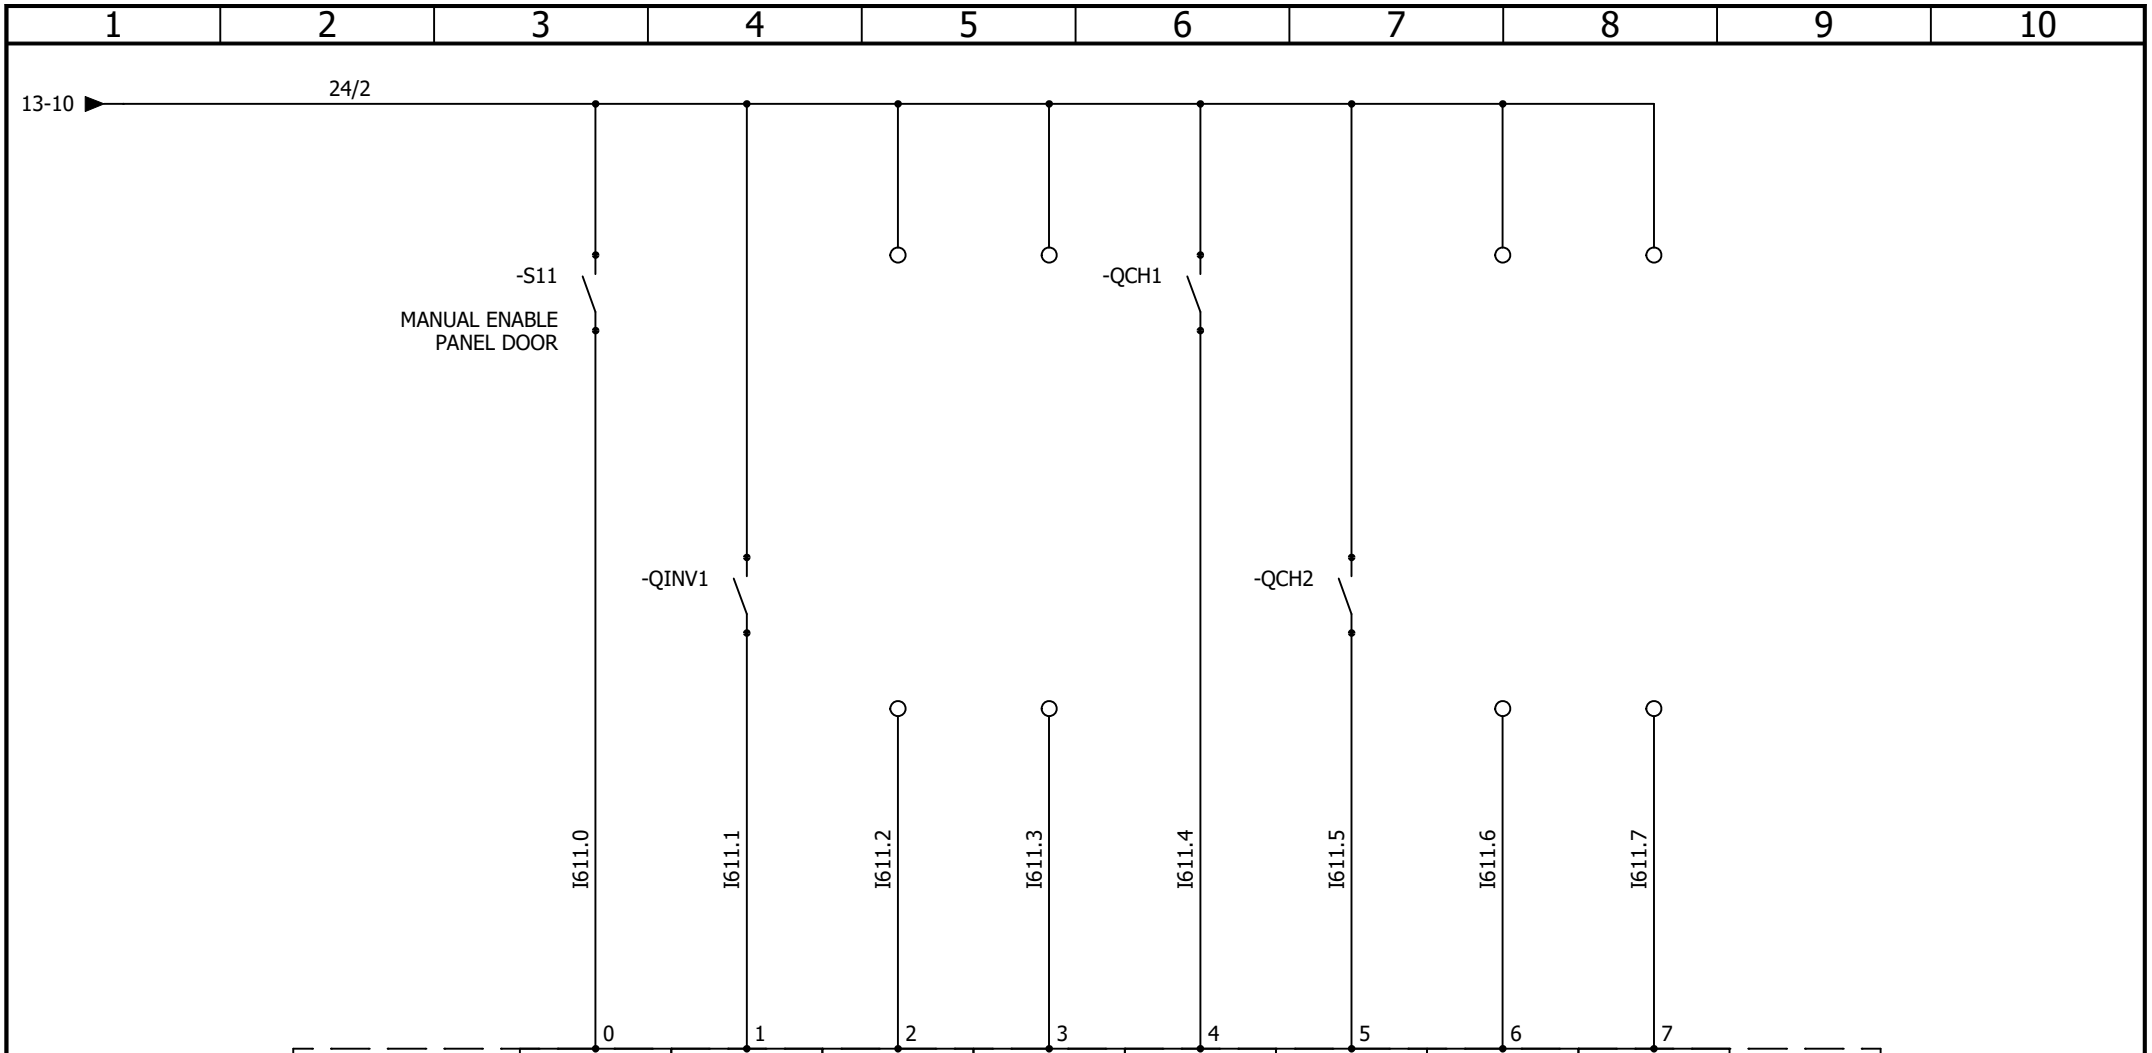

AAC Theatre Systems
Unit 2, Brunel Business Court
Brunel Way, Thetford, Norfolk IP24 1HP

PA - STAGE LEFT

DIGITAL INPUTS 1.1

REV.	DATE	NAME	CHANGES
0	02/07/2026	TW	

User data 1

User data 2

REVISION 0

SCHEME 15

CONTRACT: GLASSHOUSE - SAGE ONE

LOCATION: +L19 PA - STAGE LEFT

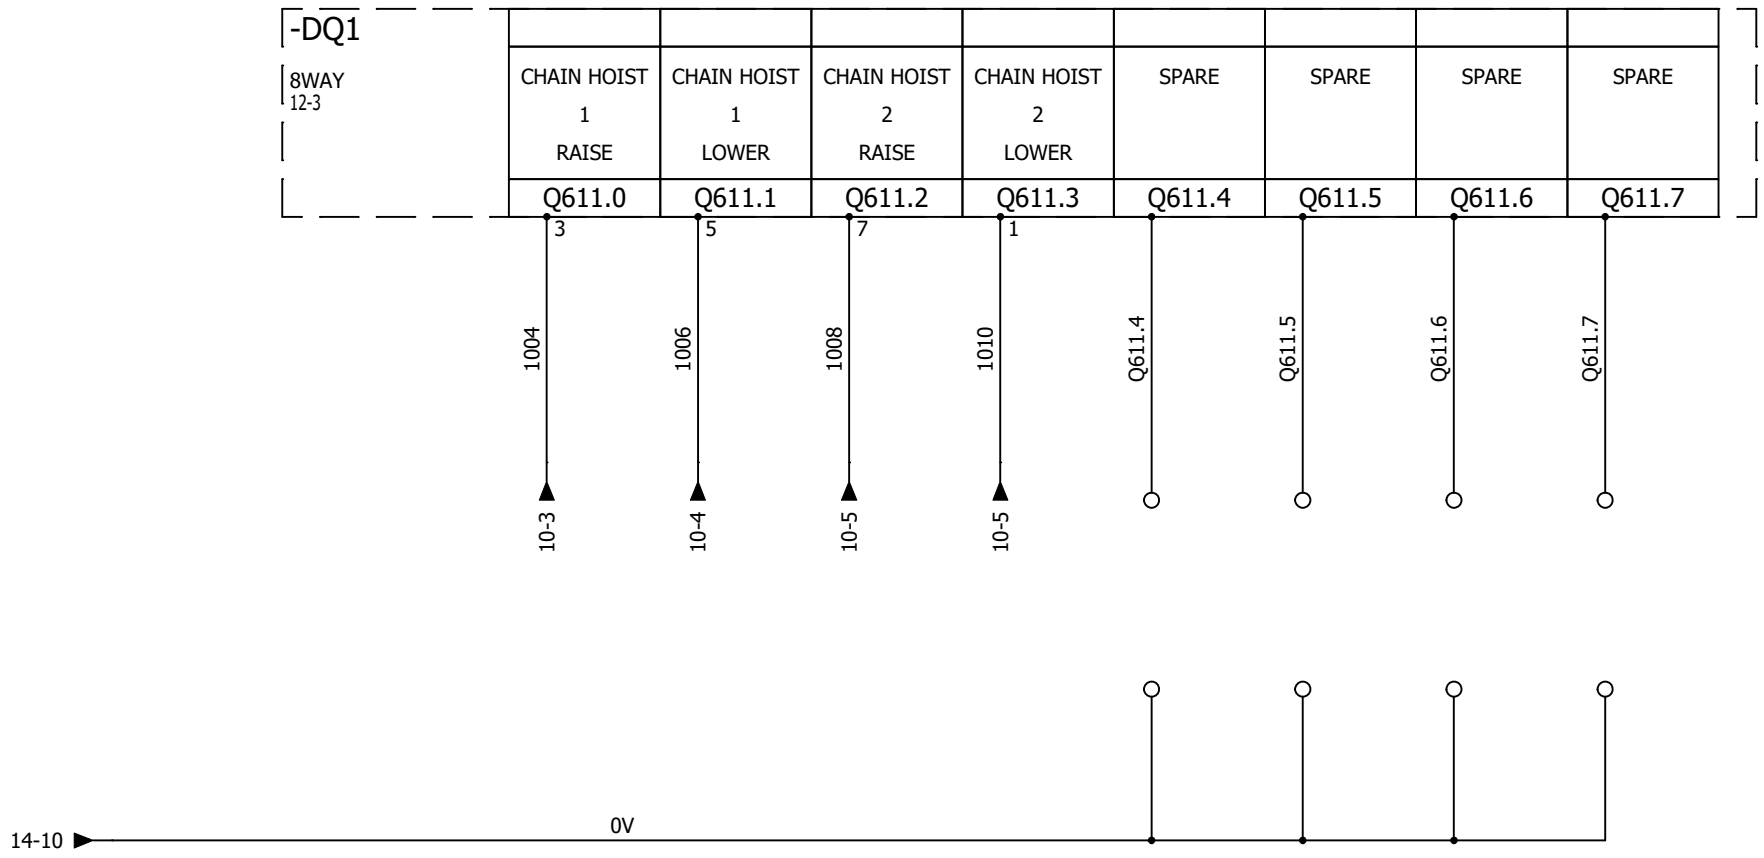

AAC Theatre Systems
Unit 2, Brunel Business Court
Brunel Way, Thetford, Norfolk IP24 1HP

A A C Theatre Systems

CONTRACT: GLASSHOUSE - SAGE ONE

PA - STAGE LEFT

DIGITAL OUTPUTS 1

LOCATION: +L19 PA - STAGE LEFT

REV.	DATE	NAME	CHANGES
0	02/07/2026	TW	

User data 1

User data 2

REVISION 0

SCHEME 16

1	2	3	4	5	6	7	8	9	10

1200 wide X 2000 tall X 500 deep

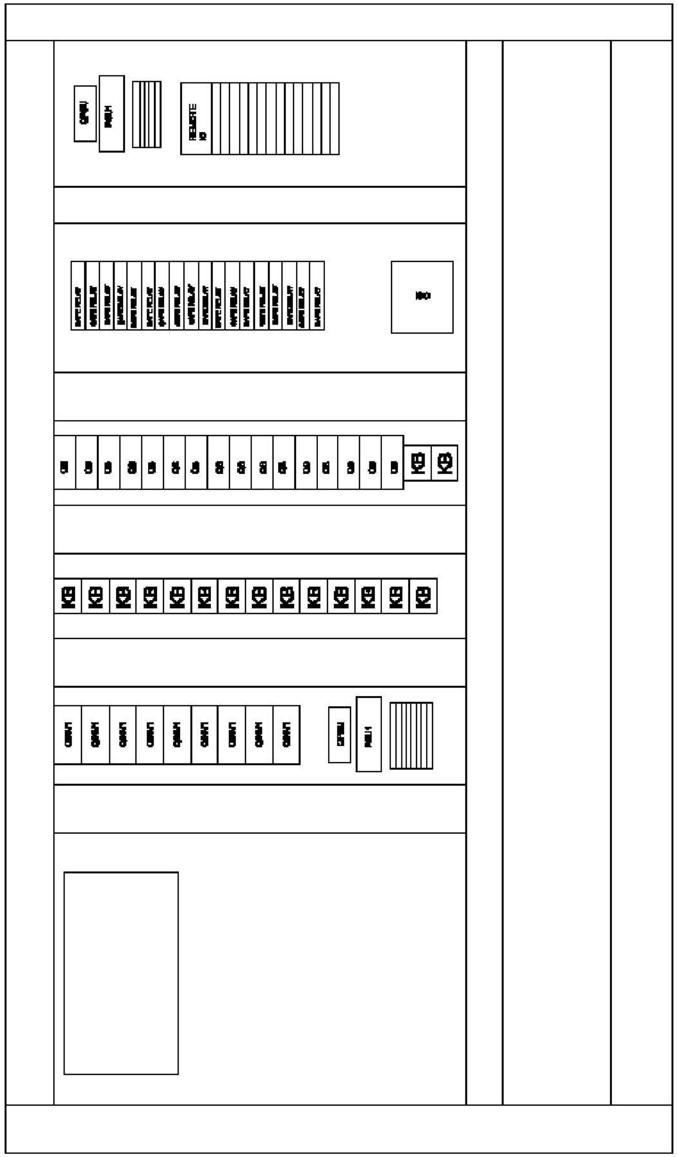

AAC Technical Services Ltd
Unit 2, Brunel Business Court
Brunel Way, Thetford, Norfolk IP24 1HP

PA - STAGE LEFT
PANEL LAYOUT

REV.	DATE	NAME	CHANGES
0	02/07/2026	TW	

User data 1

User data 2

REVISION
0

SCHEME
17

CONTRACT: GLASSHOUSE - SAGE ONE

LOCATION: +L19 PA - STAGE LEFT