

1

2

3

4

5

6

7

8

9

10

NORTH MUSIC TRUST GLASSHOUSE SAGE ONE

PA - STAGE RIGHT MAIN PANEL

2579

**AAC Technical Services Ltd**Unit 2, Brunel Business Court
Brunel Way, Thetford, Norfolk IP24 1HP

CONTRACT: GLASSHOUSE - SAGE ONE

PA - STAGE RIGHT
COVER


LOCATION: +L19


PA - STAGE LEFT


				REVISION
				0
0	28/07/2026	TW		
REV.	DATE	NAME	CHANGES	SCHEME
User data 1			User data 2	01

18-PA - STAGE RIGHT

Drawing	Description	Function	Location	Revision	Date	Created by
01	COVER	=F1	+L19	0	28/07/2026	TW
02	Drawings list	=F1	+L19	0	28/07/2026	TW
03	POWER DISTRIBUTION	=F1	+L19	0	28/07/2026	TW
04	24V DISTRIBUTION	=F1	+L19	0	28/07/2026	TW
05	TRACK INVERTER	=F1	+L19	0	28/07/2026	TW
06	TRACK BRAKE CONTROL	=F1	+L19	0	28/07/2026	TW
07	CHAIN HOIST CONTROL	=F1	+L19	0	28/07/2026	TW
08	EMERGENCY STOP	=F1	+L19	0	28/07/2026	TW
09	INVERTER 1 MANUAL - SAFETY SWITCH OVER	=F1	+L19	0	28/07/2026	TW
10	MANUAL CONTROL	=F1	+L19	0	28/07/2026	TW
11	PANEL NETWORK	=F1	+L19	0	28/07/2026	TW
12	PLC IO LAYOUT	=F1	+L19	0	28/07/2026	TW
13	FAILSAFE DIGITAL INPUTS 1	=F1	+L19	0	28/07/2026	TW
14	FAILSAFE DIGTIAL OUTPUTS 1	=F1	+L19	0	28/07/2026	TW
15	DIGITAL INPUTS 1.1	=F1	+L19	0	28/07/2026	TW
16	DIGITAL OUTPUTS 1	=F1	+L19	0	28/07/2026	TW
17	PANEL LAYOUT	=F1	+L19	0	28/07/2026	TW

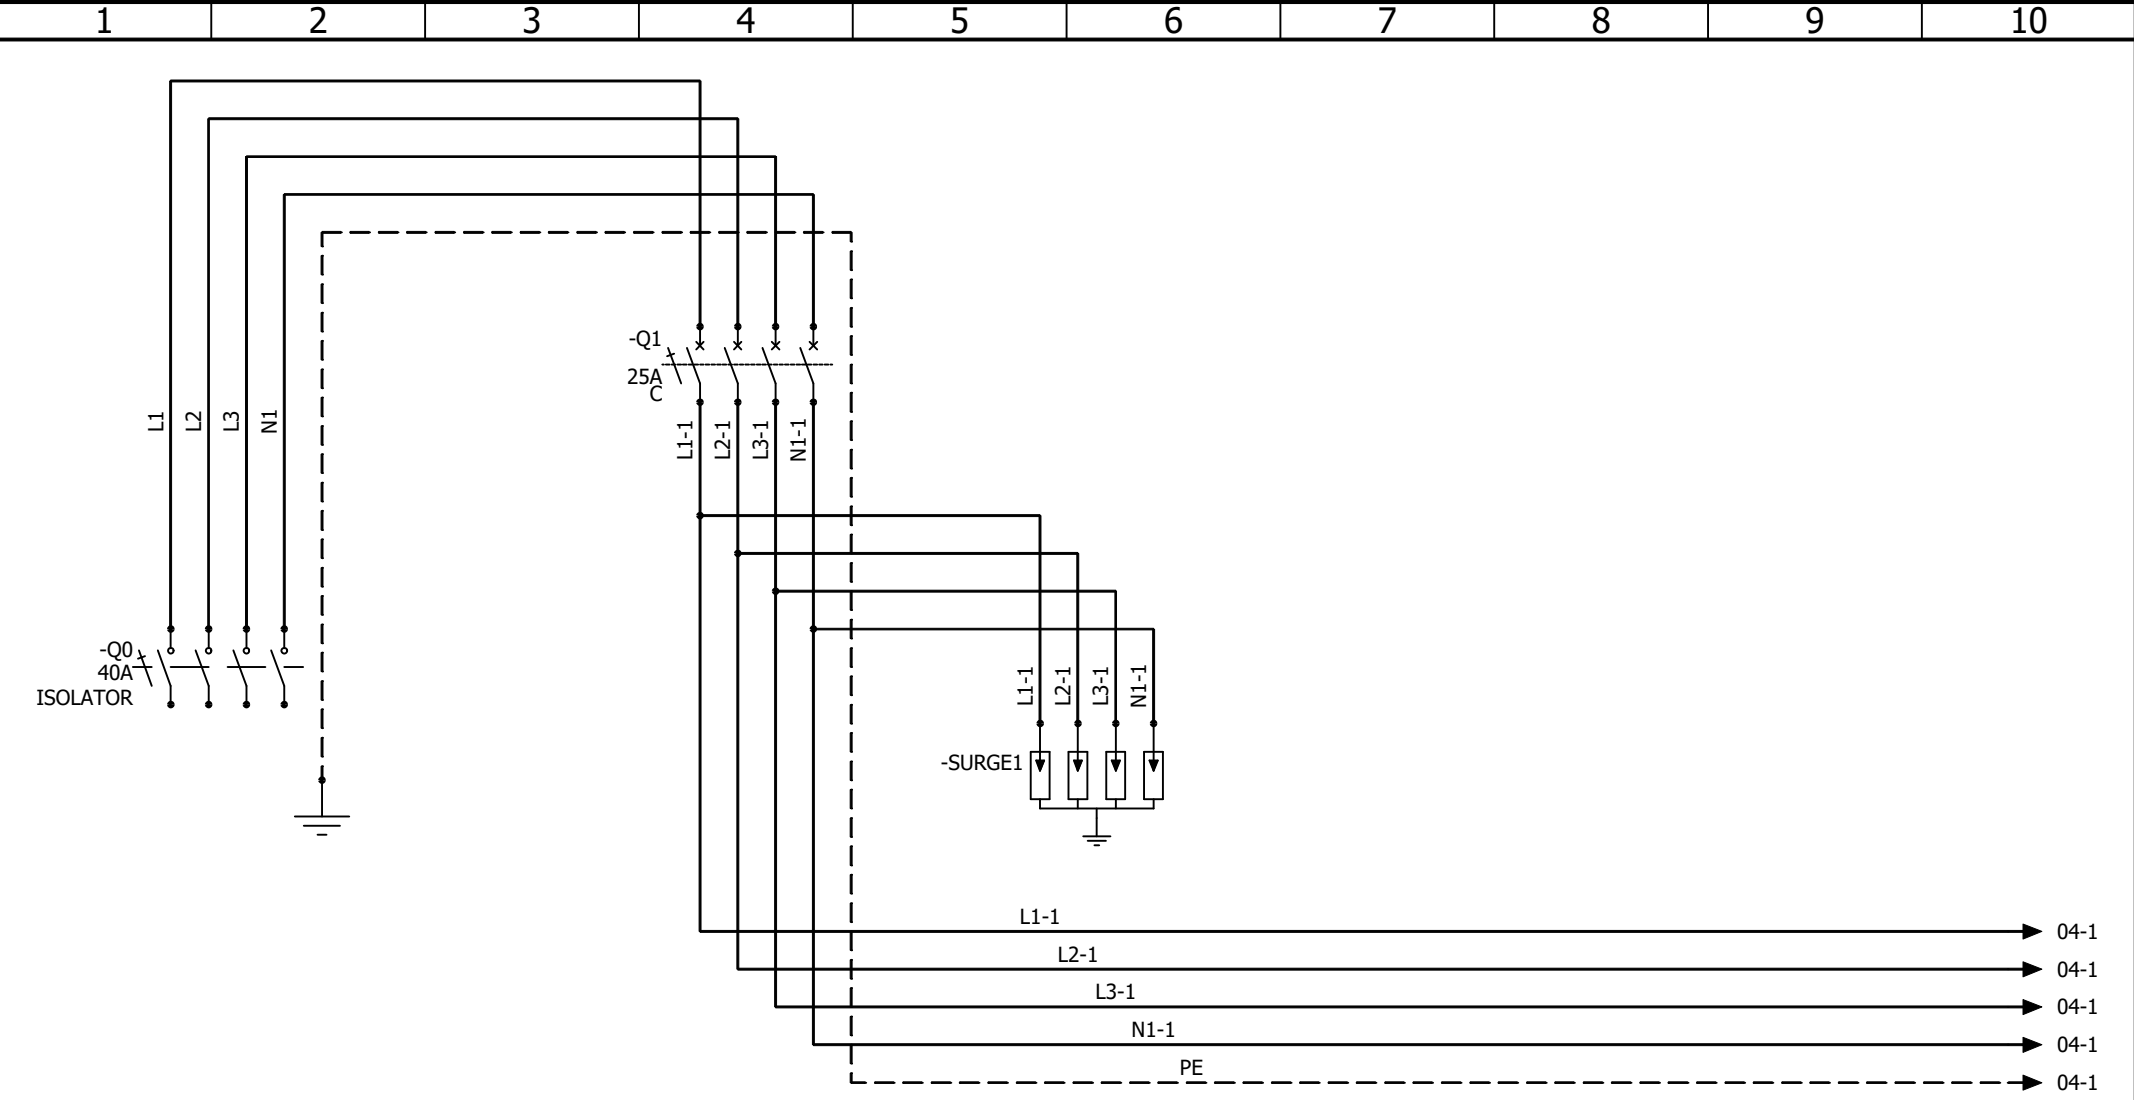

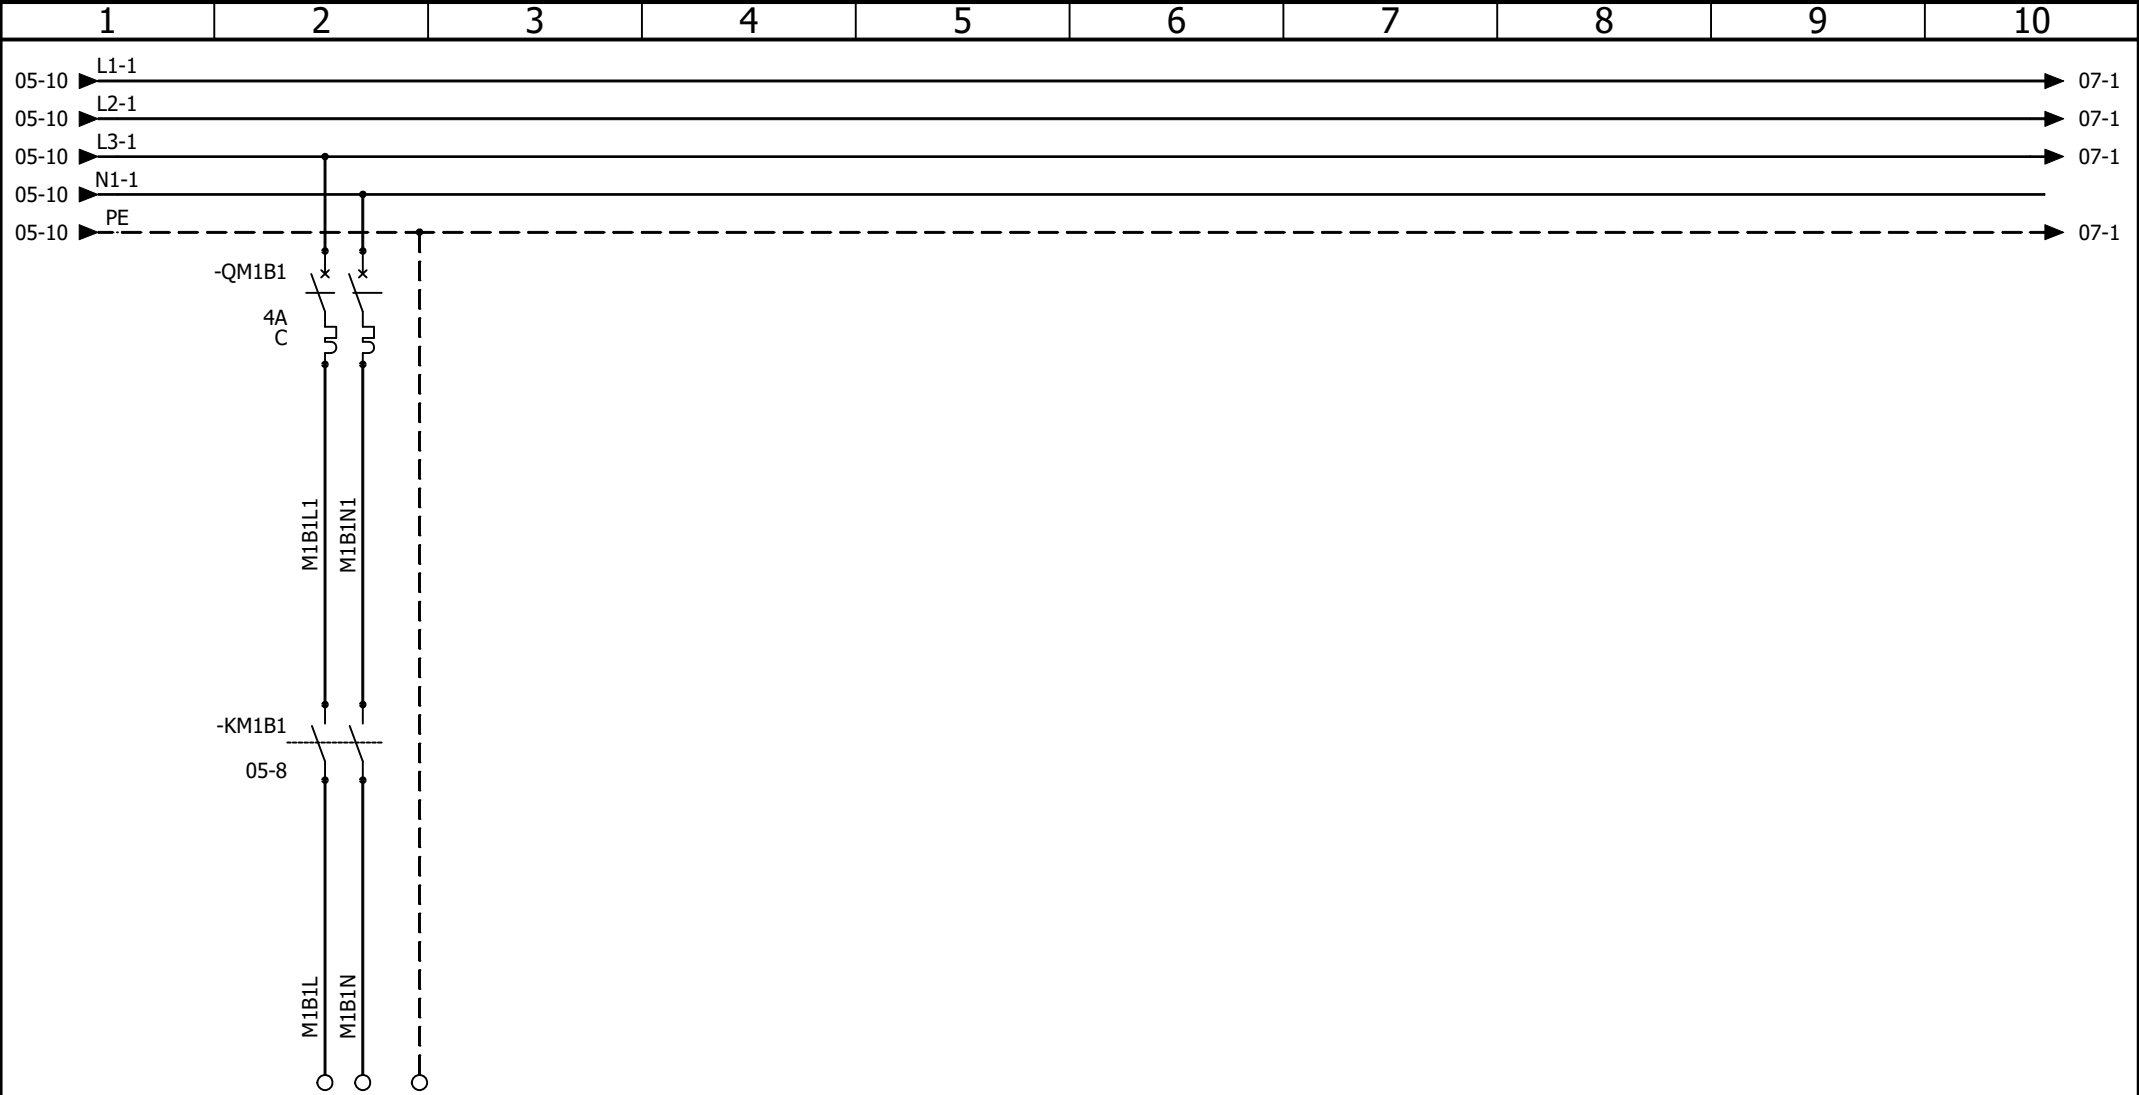

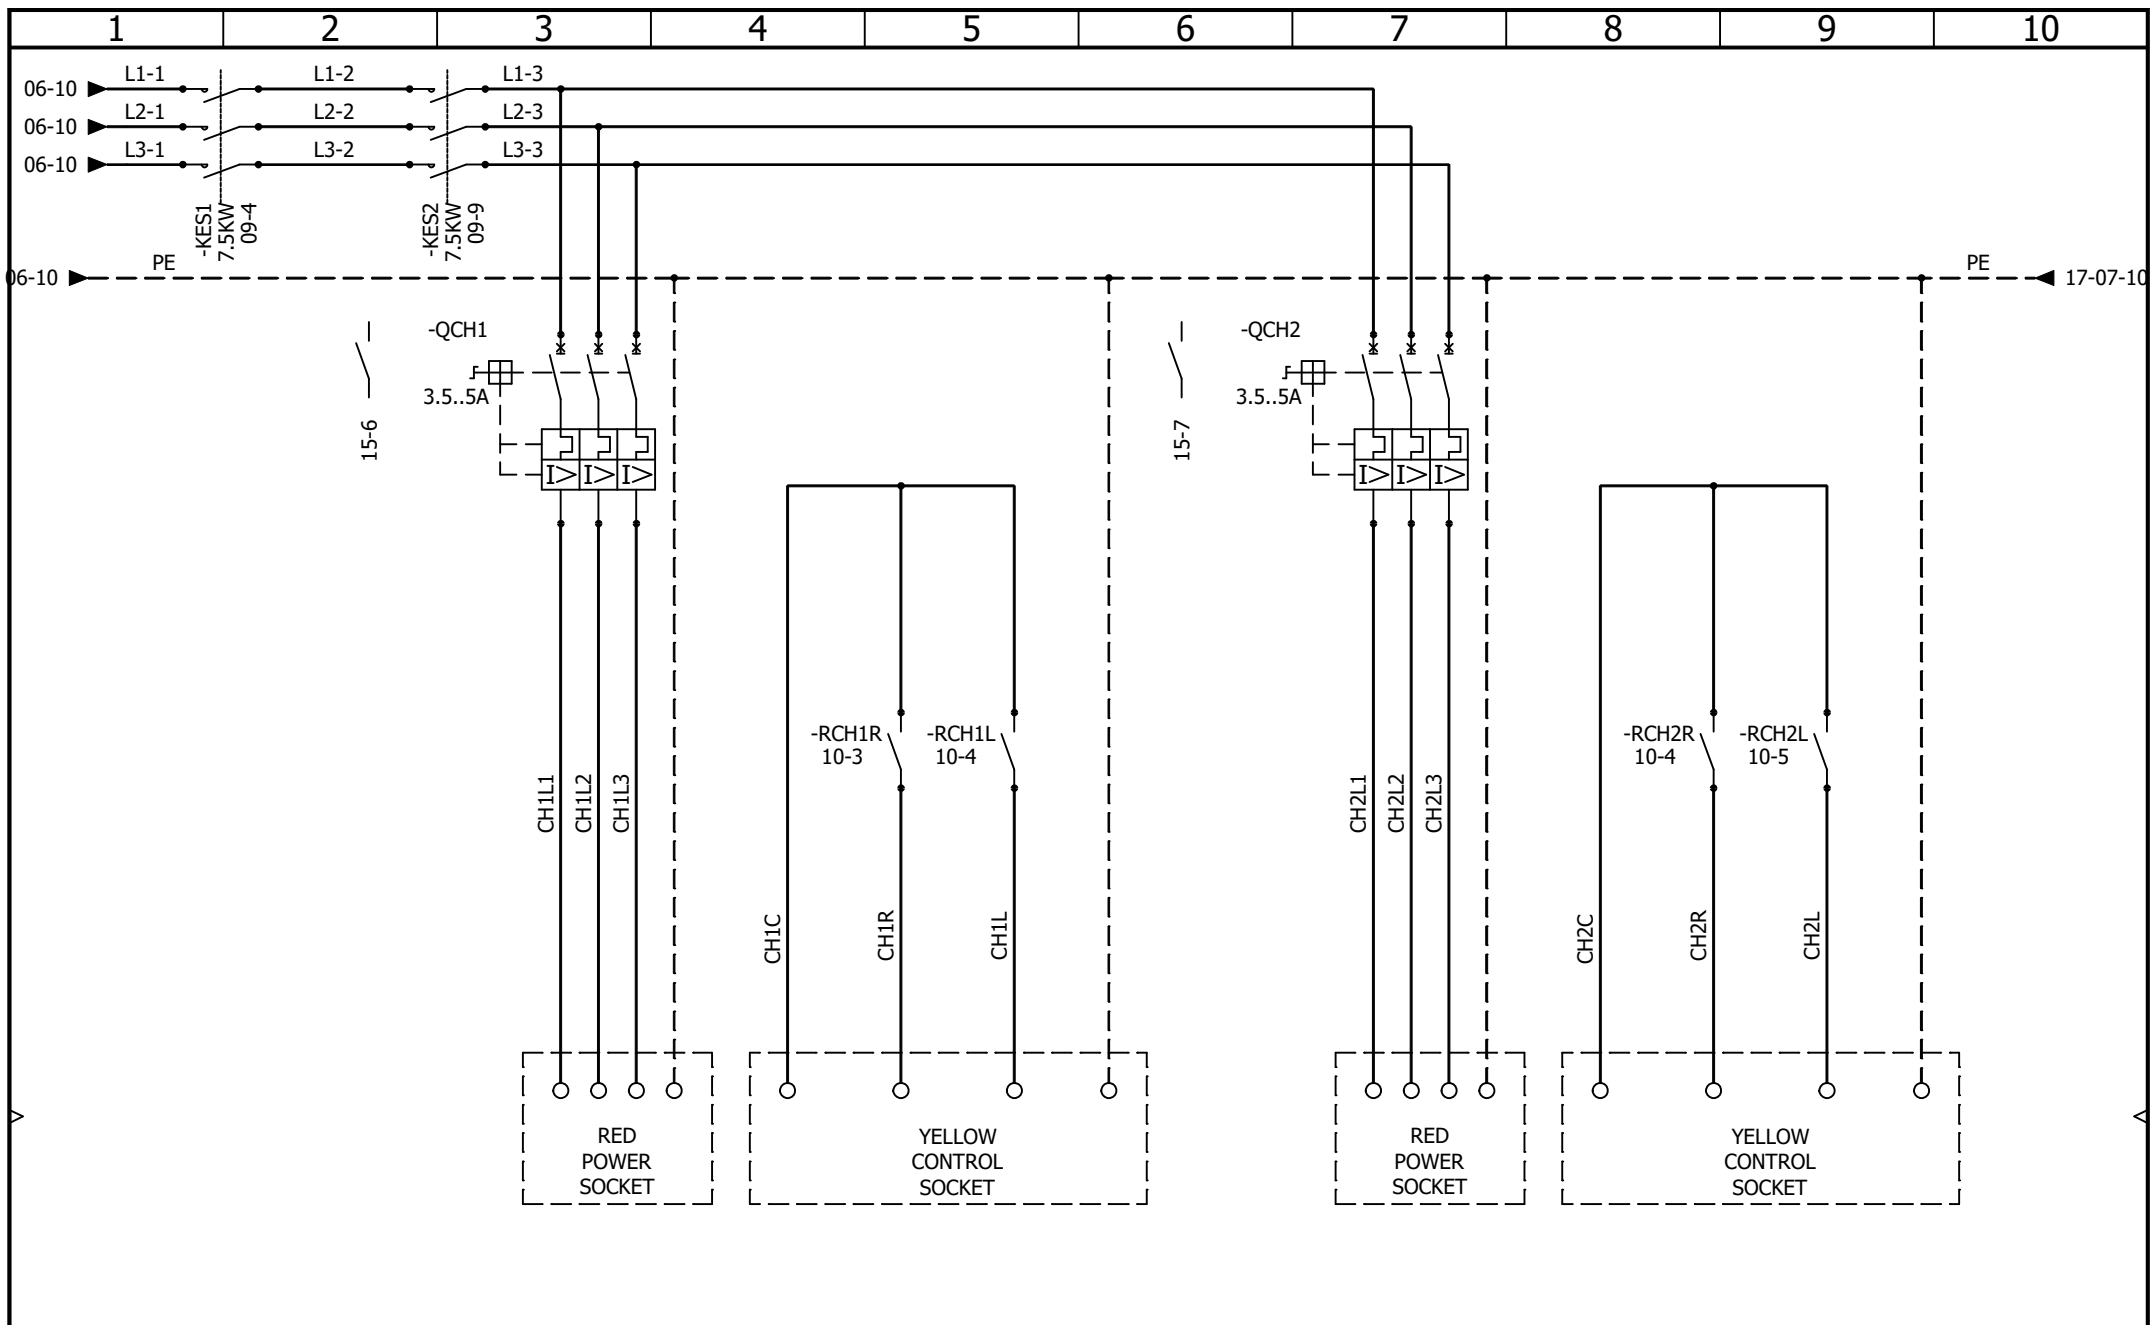

AAC Technical Services Ltd
Unit 2, Brunel Business Court
Brunel Way, Thetford, Norfolk IP24 1HP


CONTRACT: GLASSHOUSE - SAGE ONE


LOCATION: +L19

PA - STAGE RIGHT CHAIN HOIST CONTROL

PA - STAGE LEFT

				REVISION
				0
0	28/07/2026	TW		
REV.	DATE	NAME	CHANGES	SCHEME
User data 1			User data 2	07

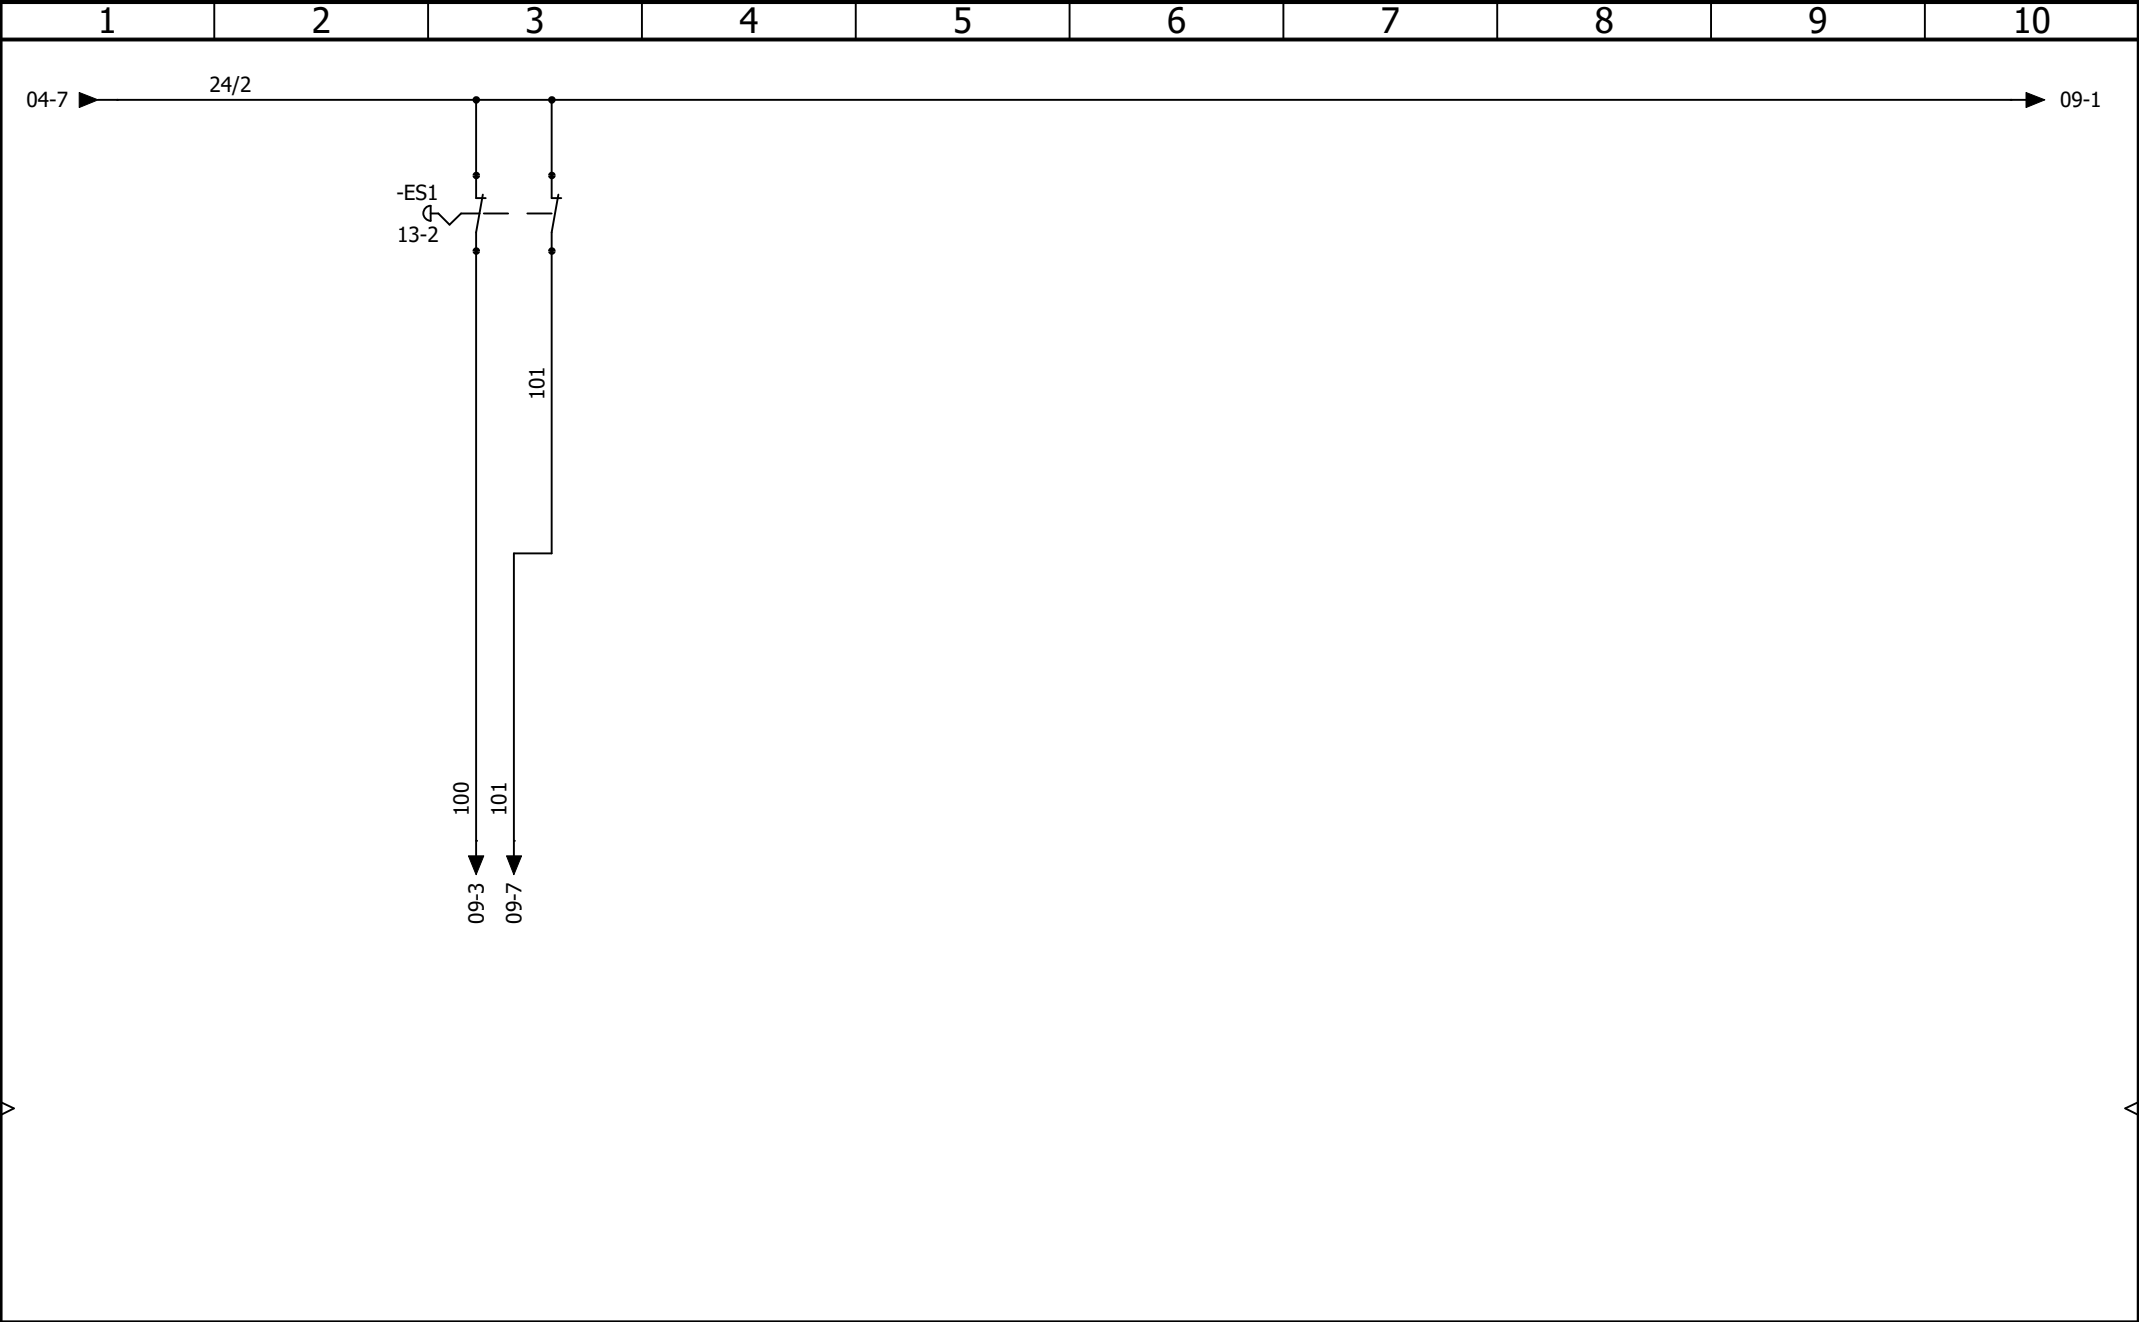

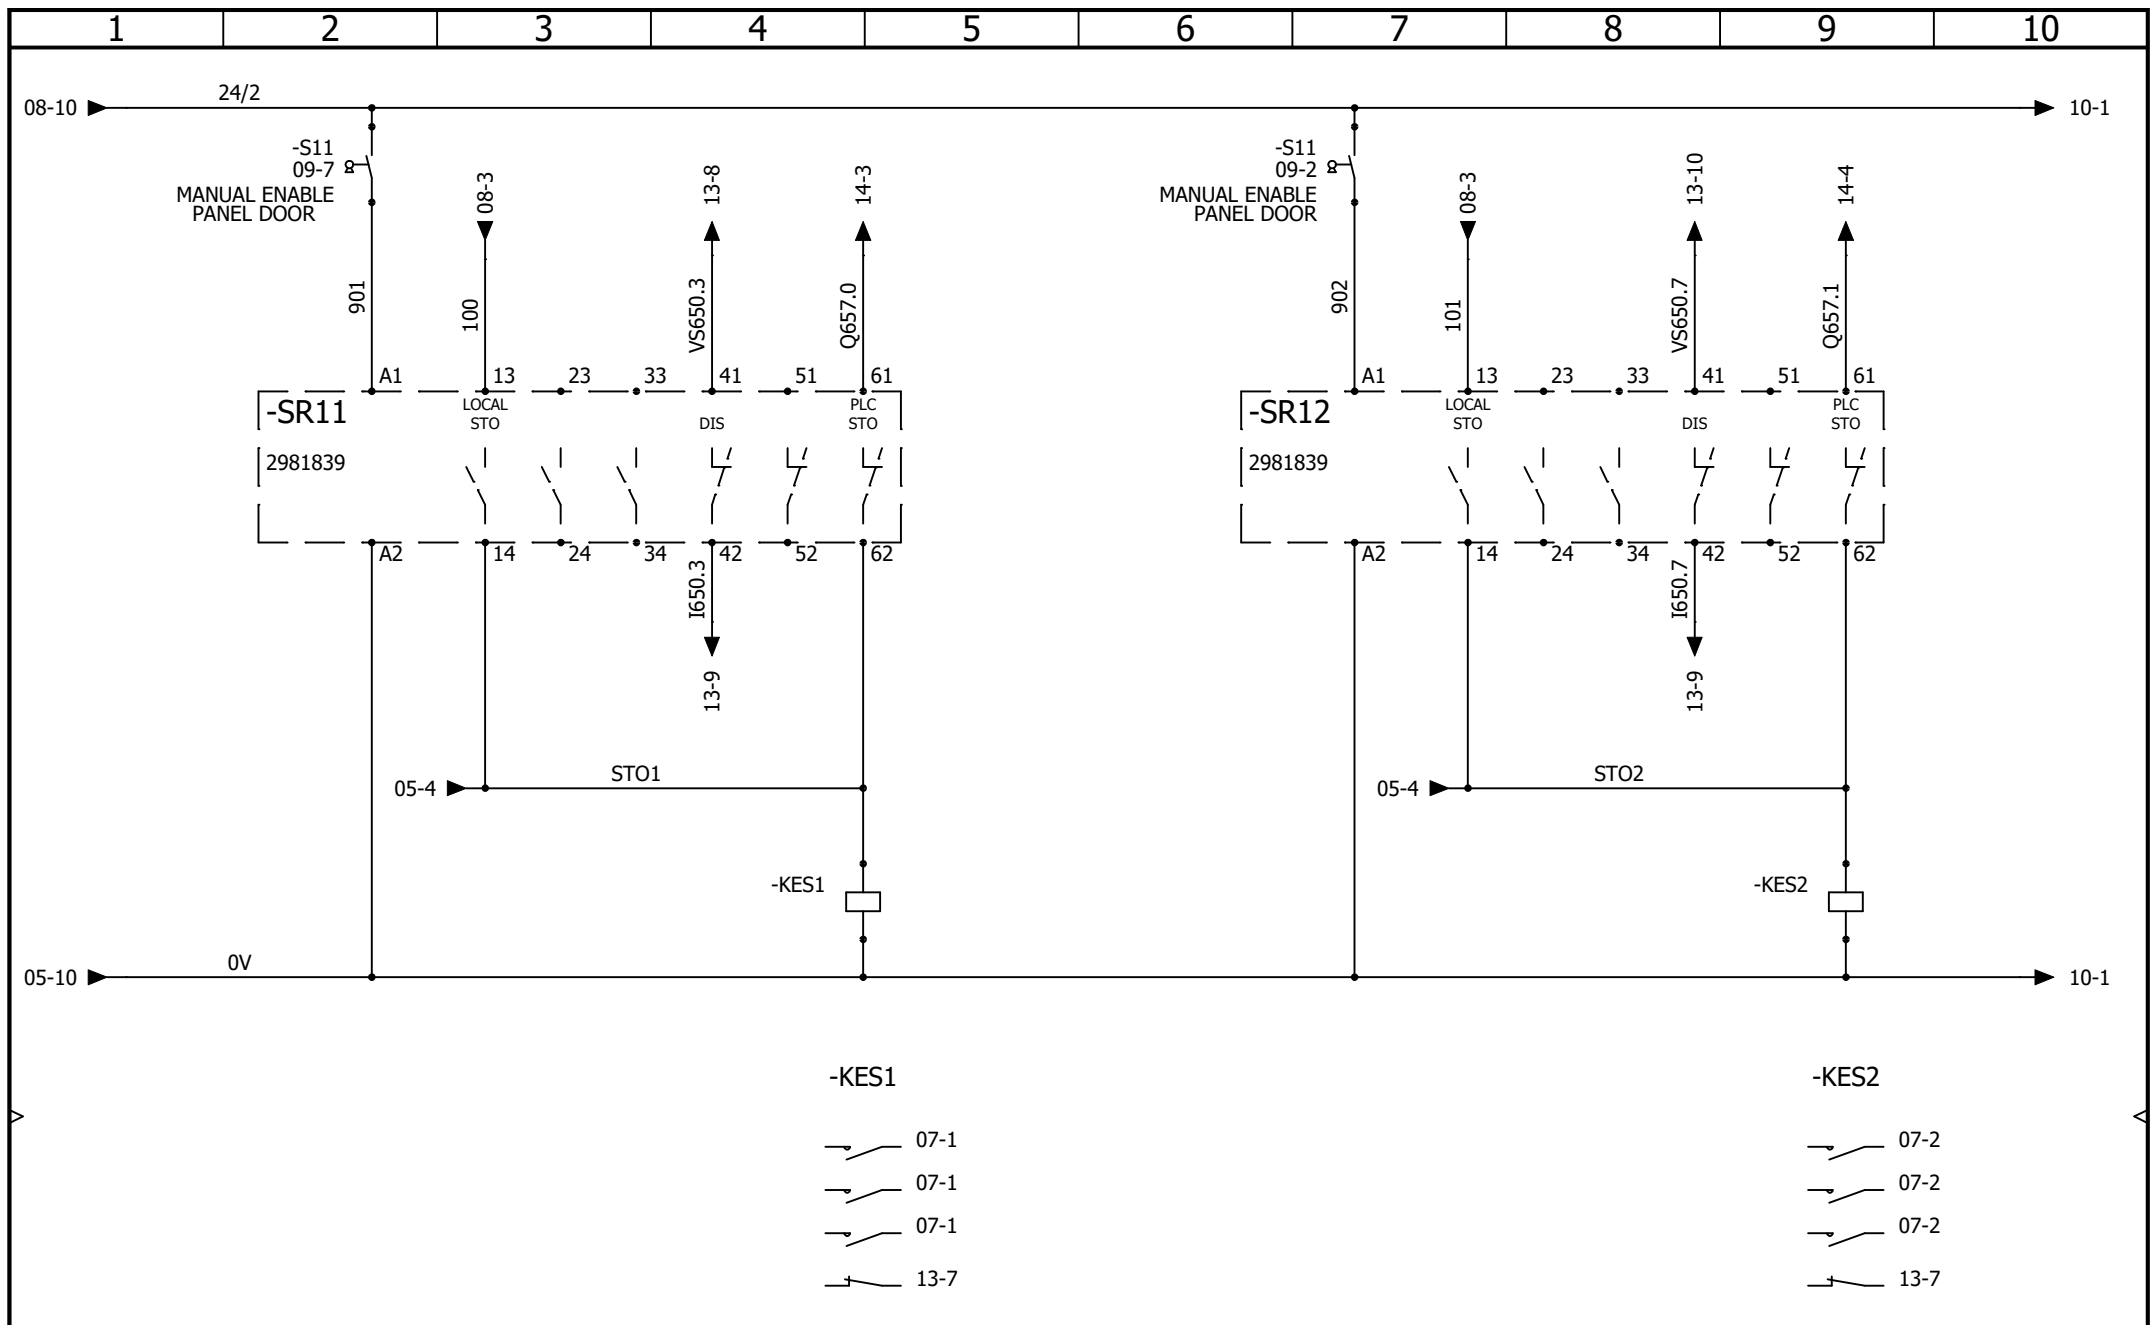

AAC Technical Services Ltd
 Unit 2, Brunel Business Court
 Brunel Way, Thetford, Norfolk IP24 1HP

CONTRACT: GLASSHOUSE - SAGE ONE


PA - STAGE RIGHT

INVERTER 1 MANUAL - SAFETY SWITCH OVER

LOCATION: +L19

PA - STAGE LEFT

				REVISION
				0
0	28/07/2026	TW		SCHEME
REV.	DATE	NAME	CHANGES	09
User data 1			User data 2	

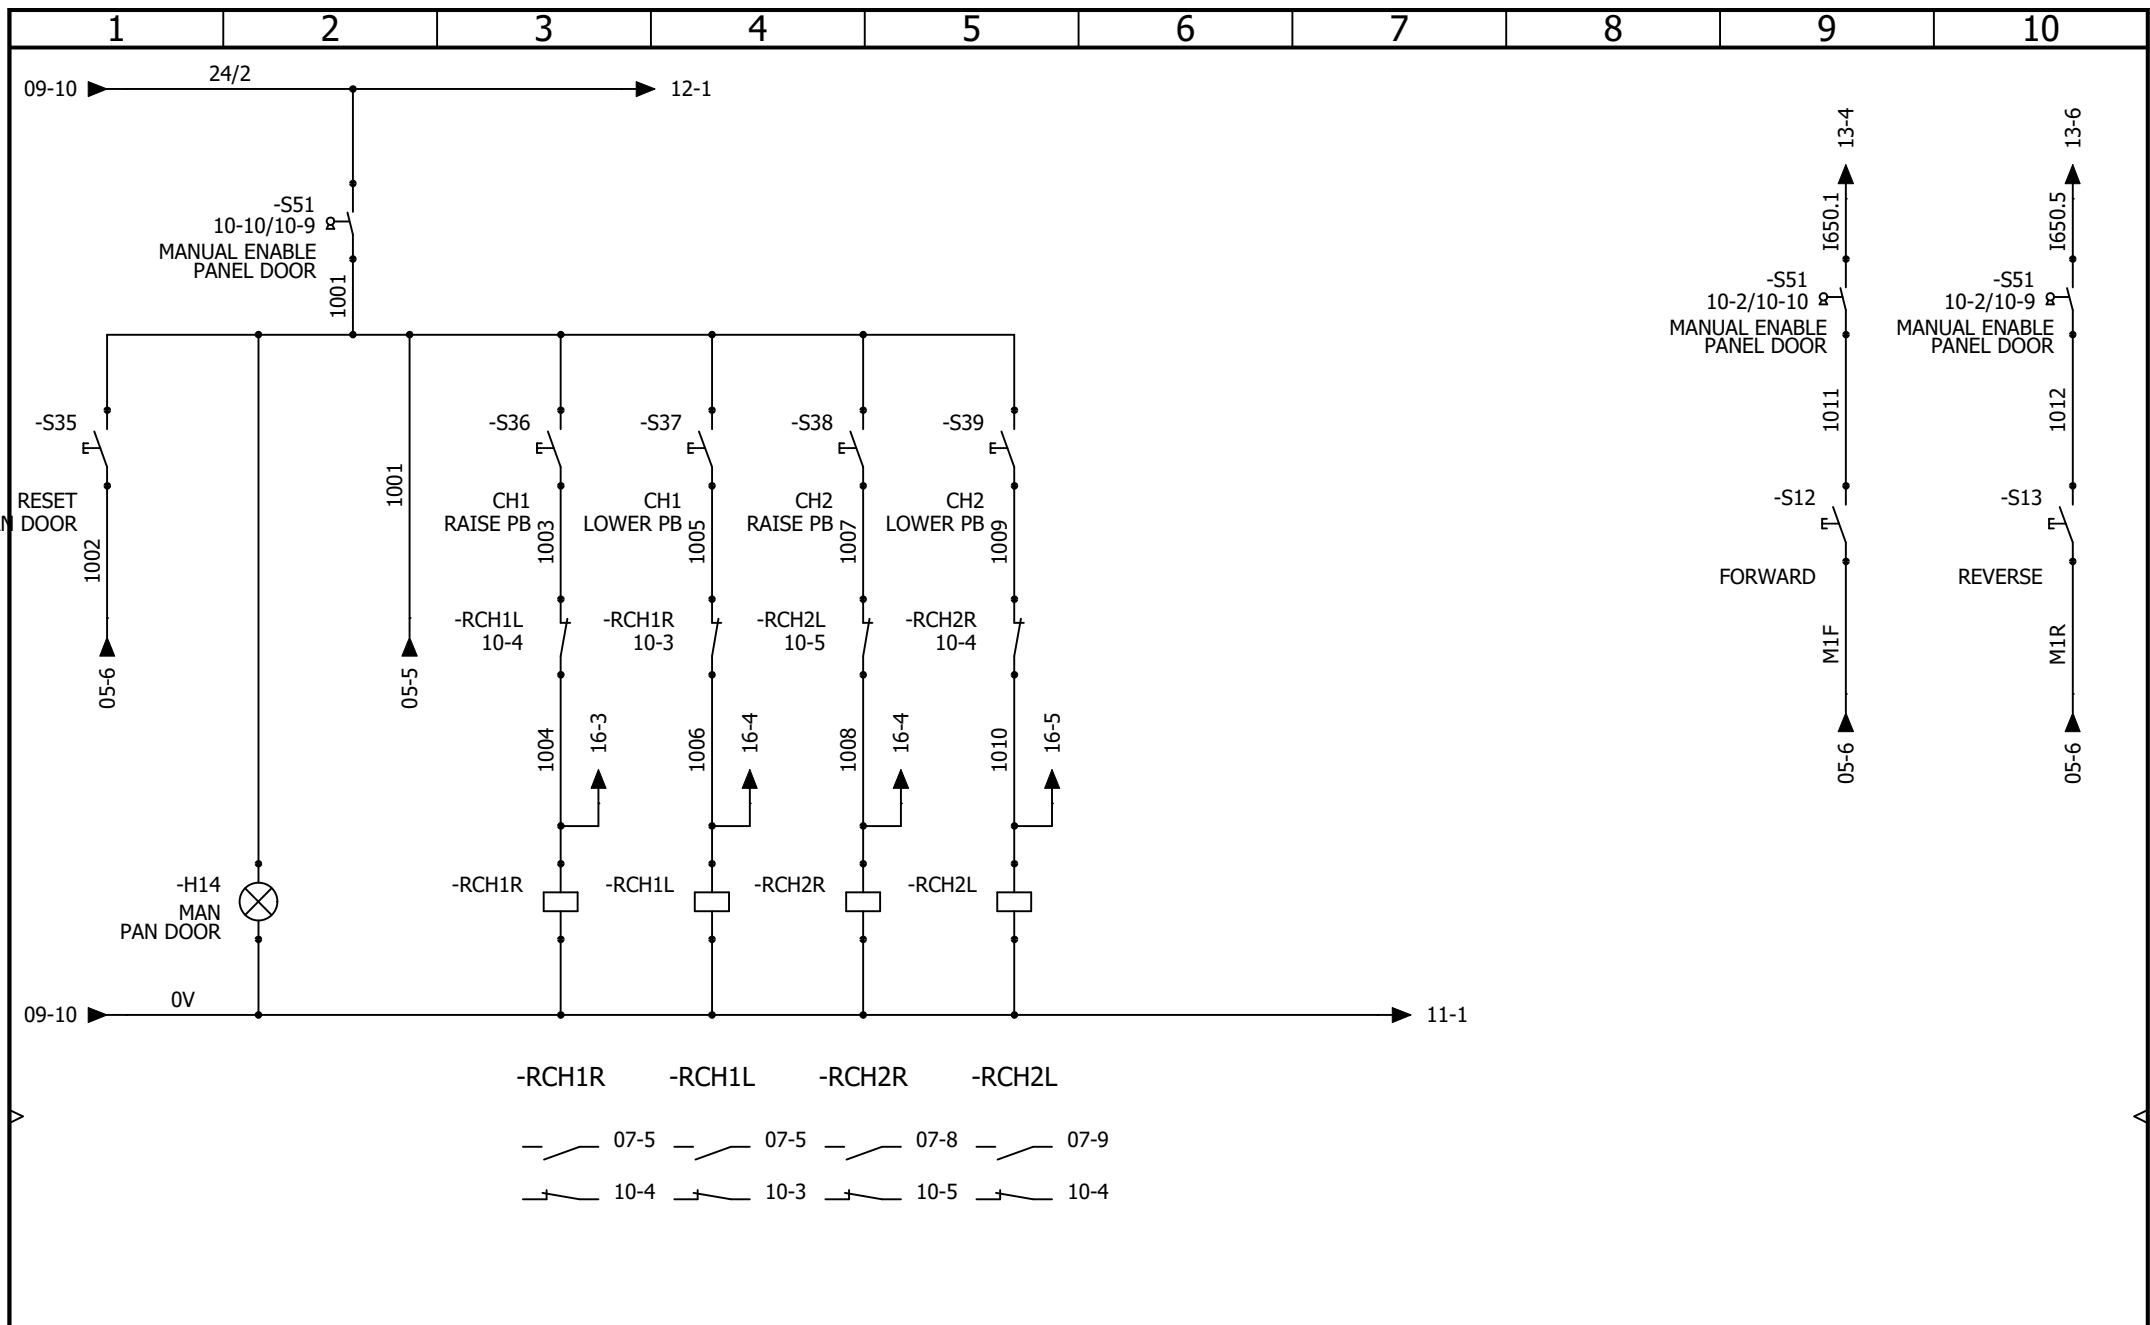

AAC Technical Services Ltd
Unit 2, Brunel Business Court
Brunel Way, Thetford, Norfolk IP24 1HP


CONTRACT: GLASSHOUSE - SAGE ONE


LOCATION: +L19

PA - STAGE RIGHT MANUAL CONTROL

PA - STAGE LEFT

				REVISION
				0
0	28/07/2026	TW		
REV.	DATE	NAME	CHANGES	SCHEME
User data 1			User data 2	10

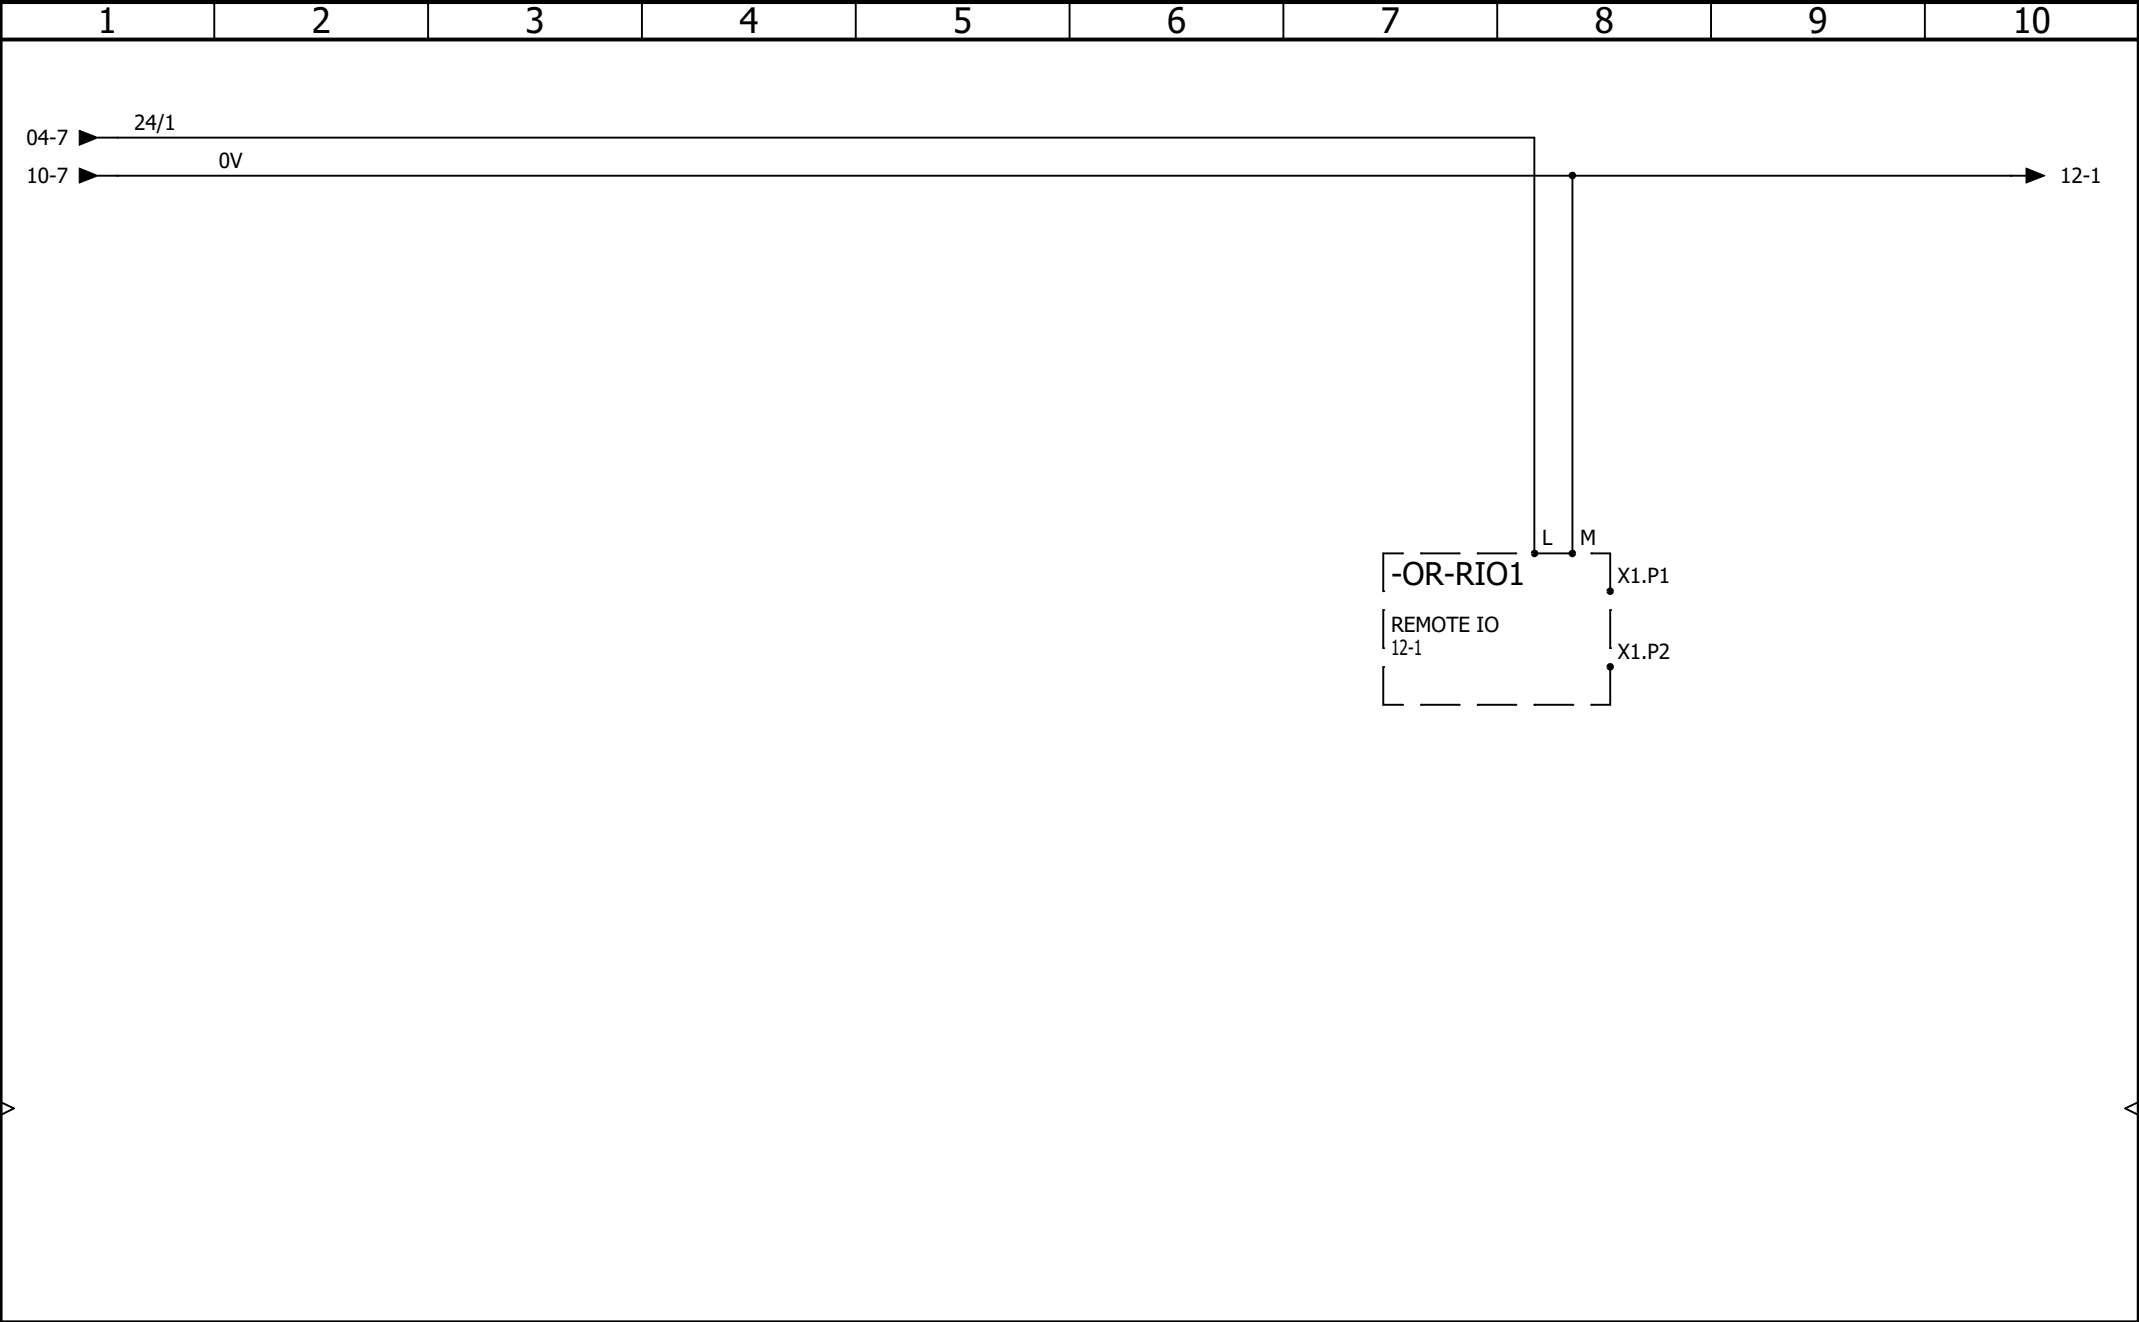

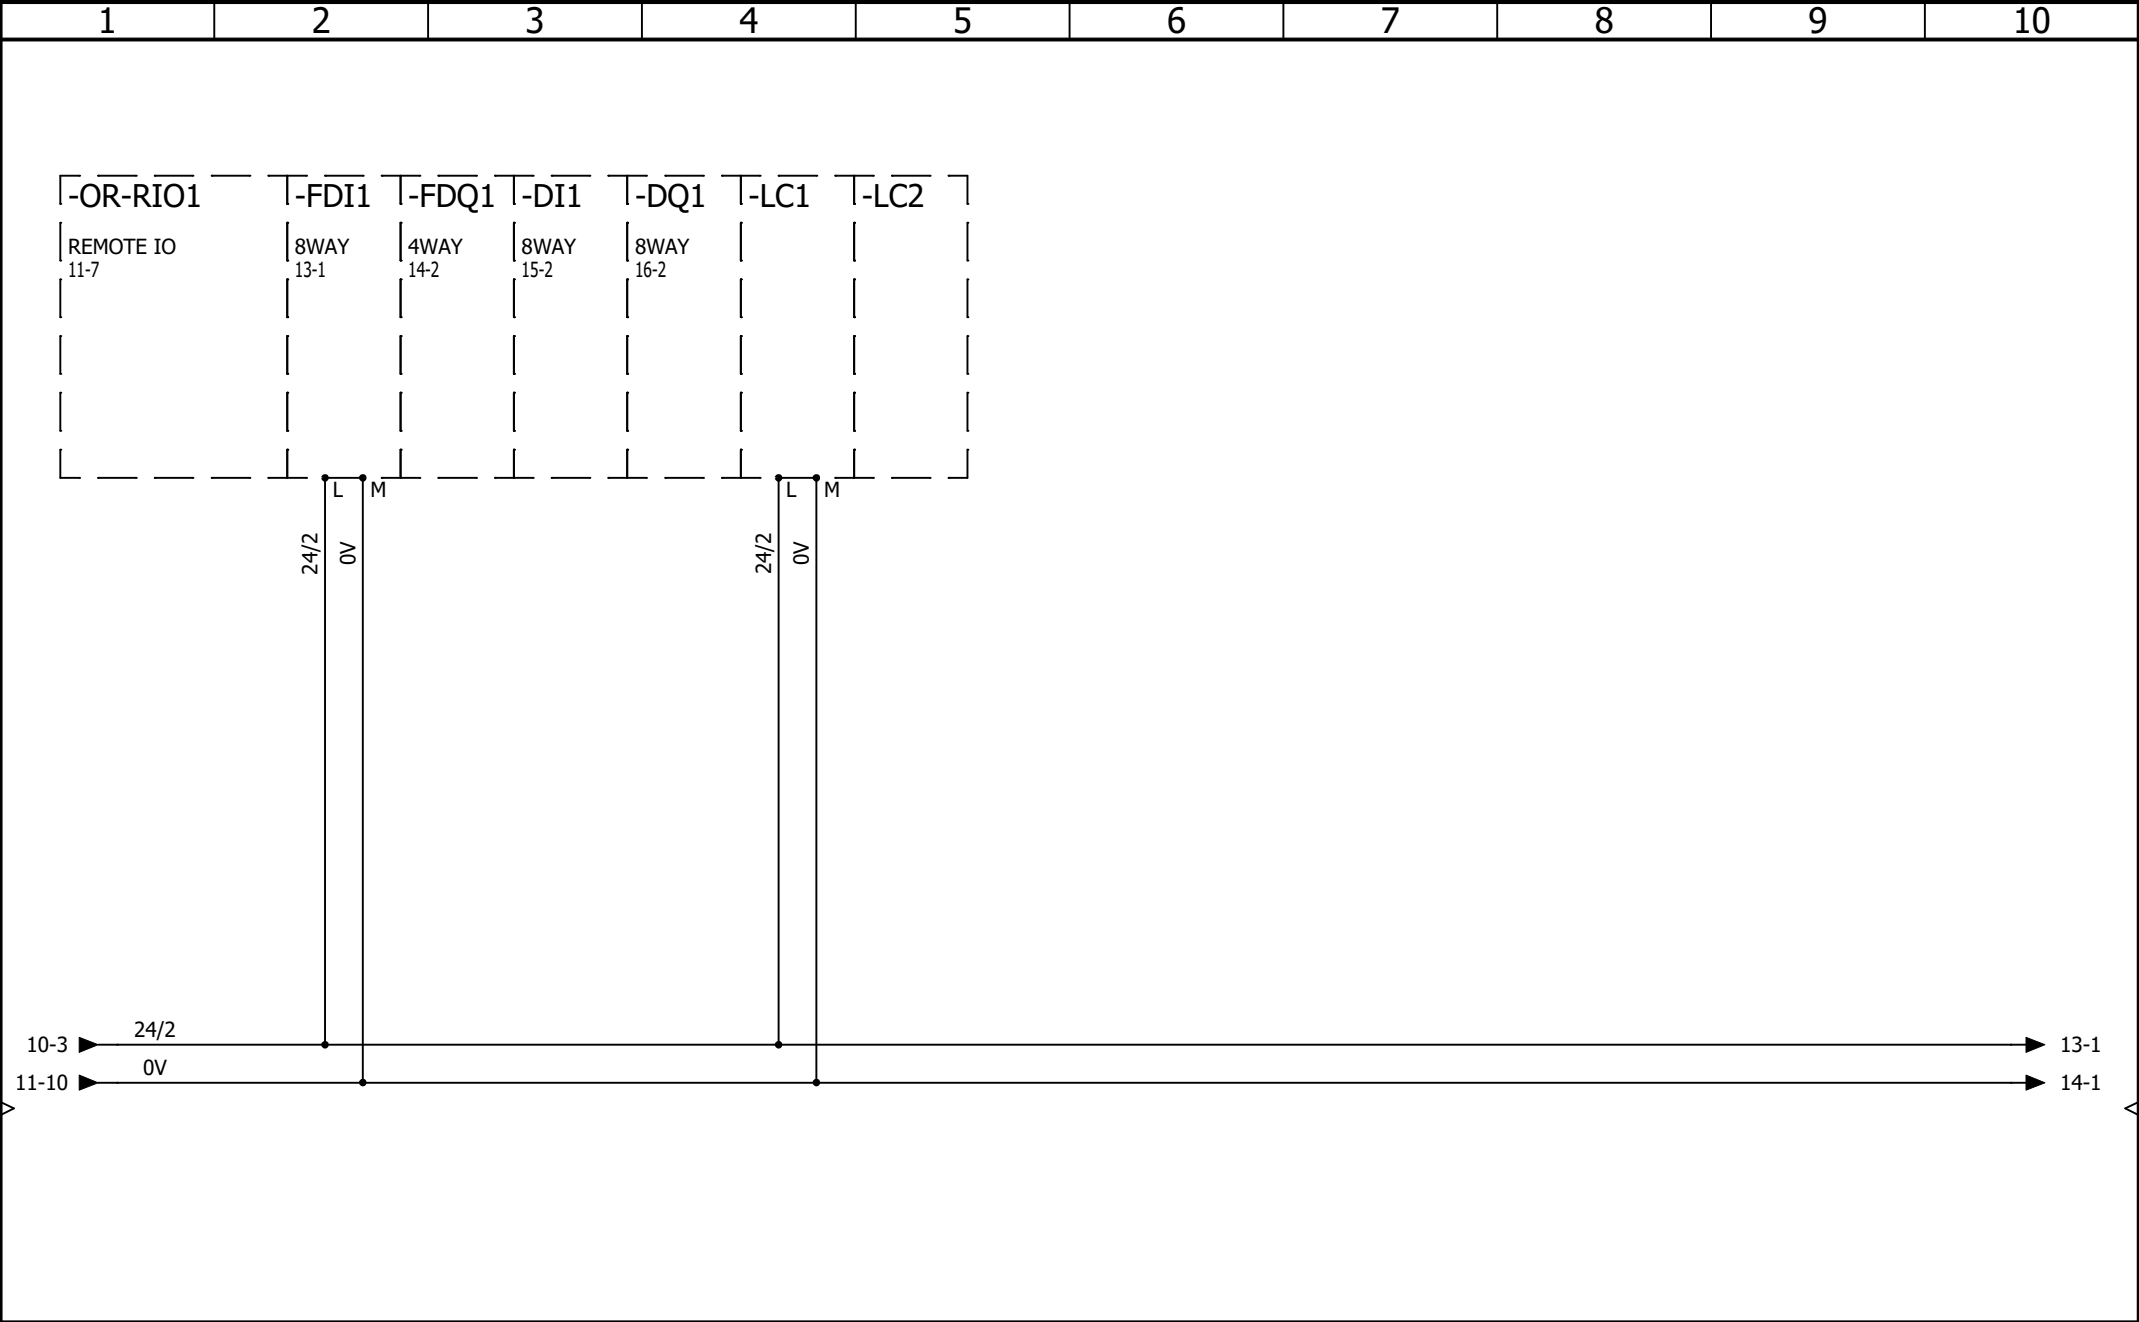

10-3


24/2

13-1

11-10

0V

14-1

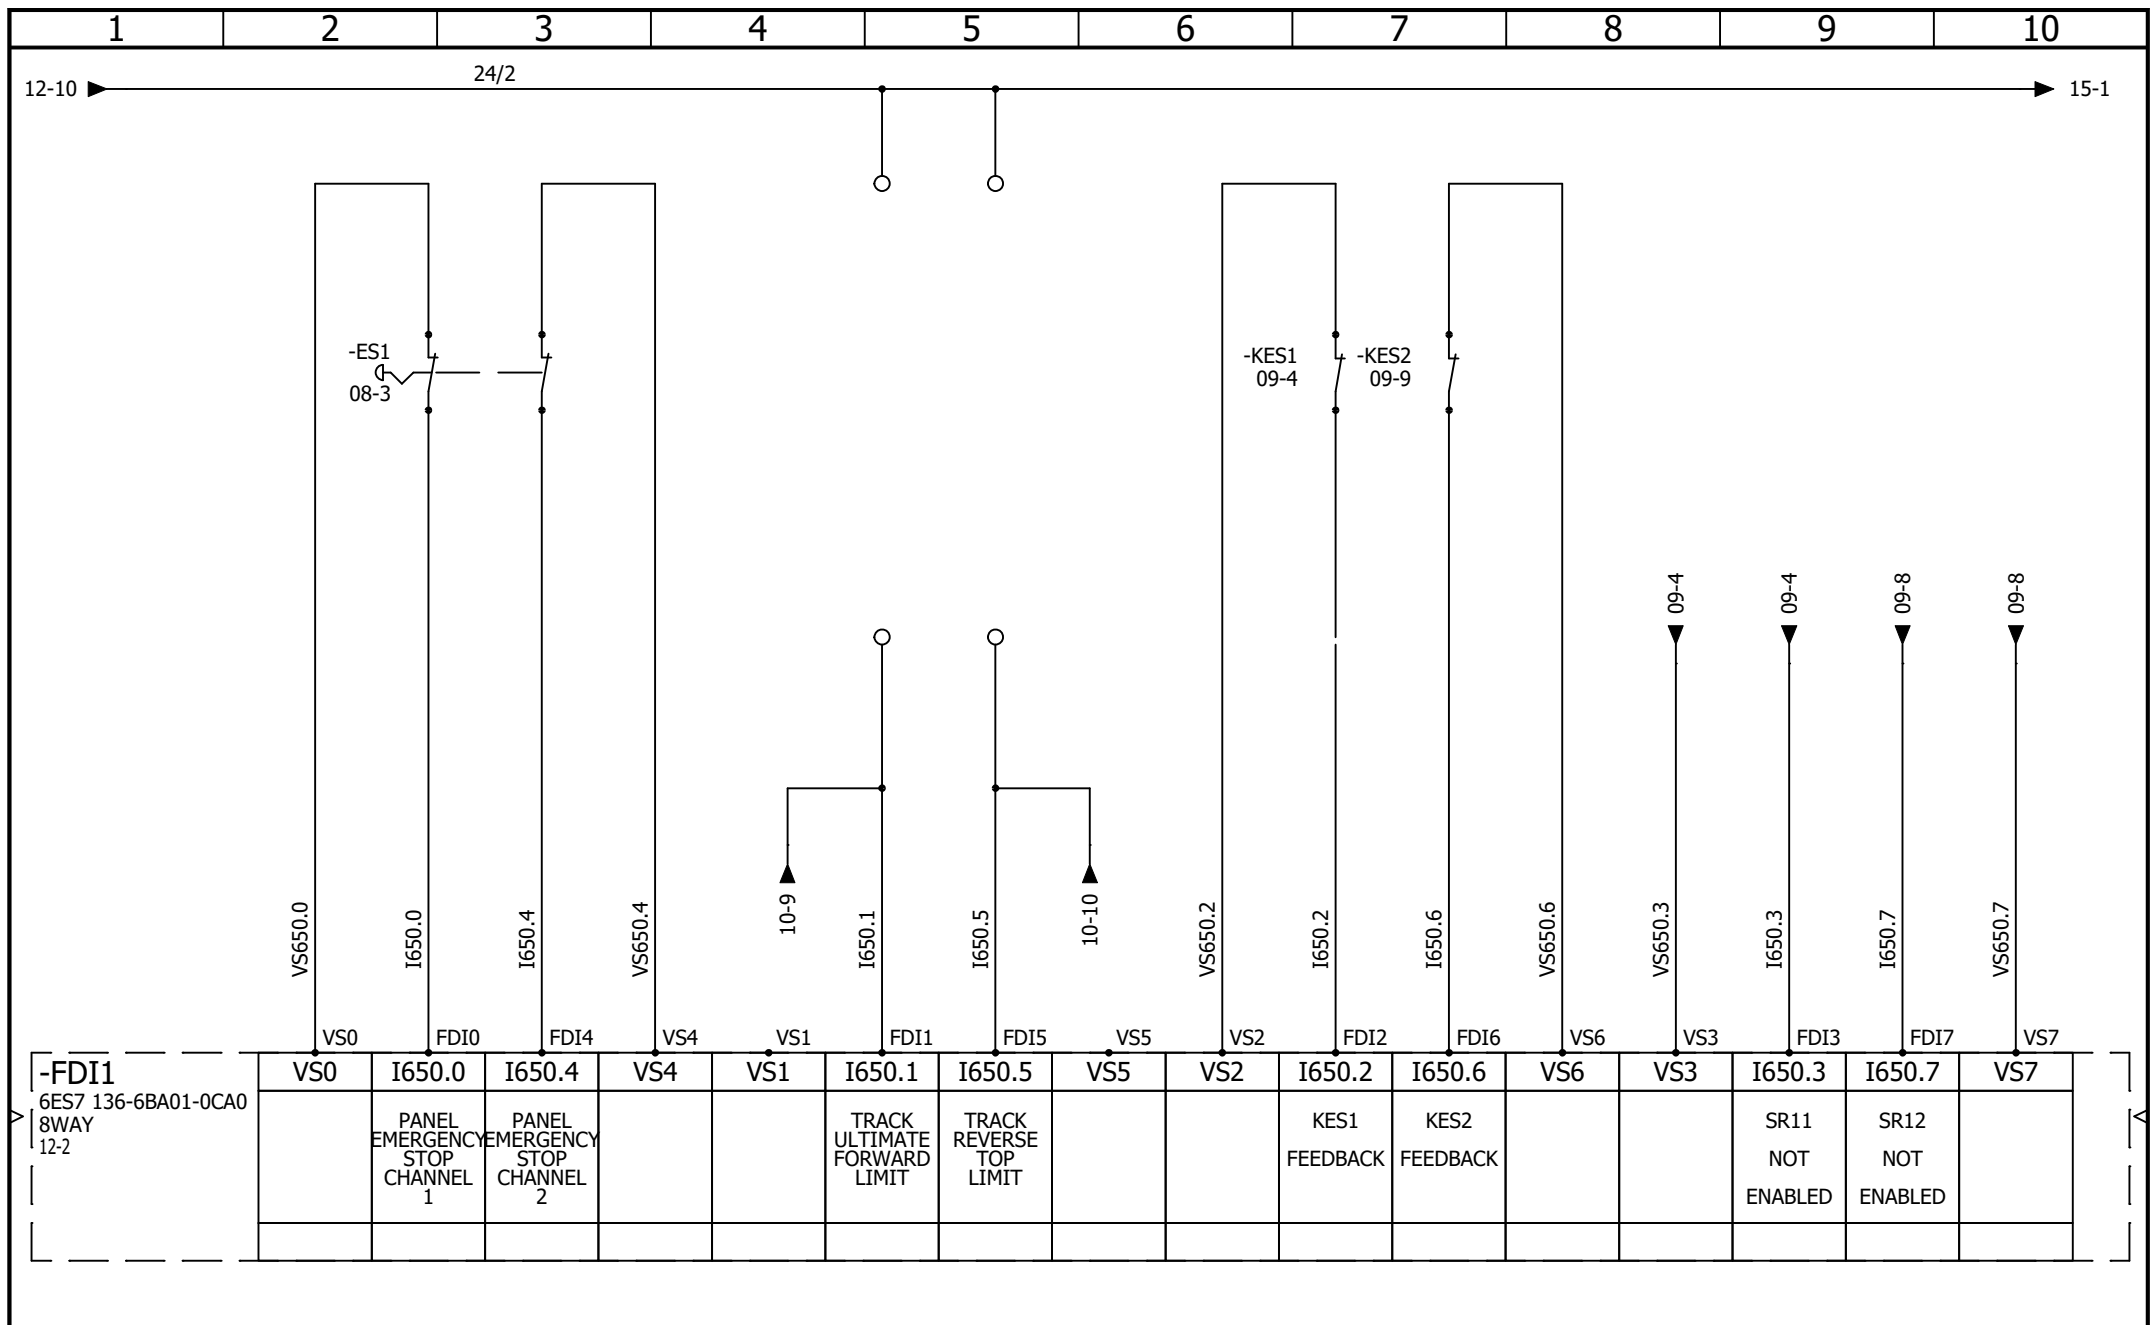

AAC Theatre Systems
 Unit 2, Brunel Business Court
 Brunel Way, Thetford, Norfolk IP24 1HP



CONTRACT: GLASSHOUSE - SAGE ONE


LOCATION: +L19

PA - STAGE RIGHT FAILSAFE DIGITAL INPUTS 1

PA - STAGE LEFT

REVISION		0	
SCHEME		13	
REV.	DATE	NAME	CHANGES
0	28/07/2026	TW	
User data 1		User data 2	

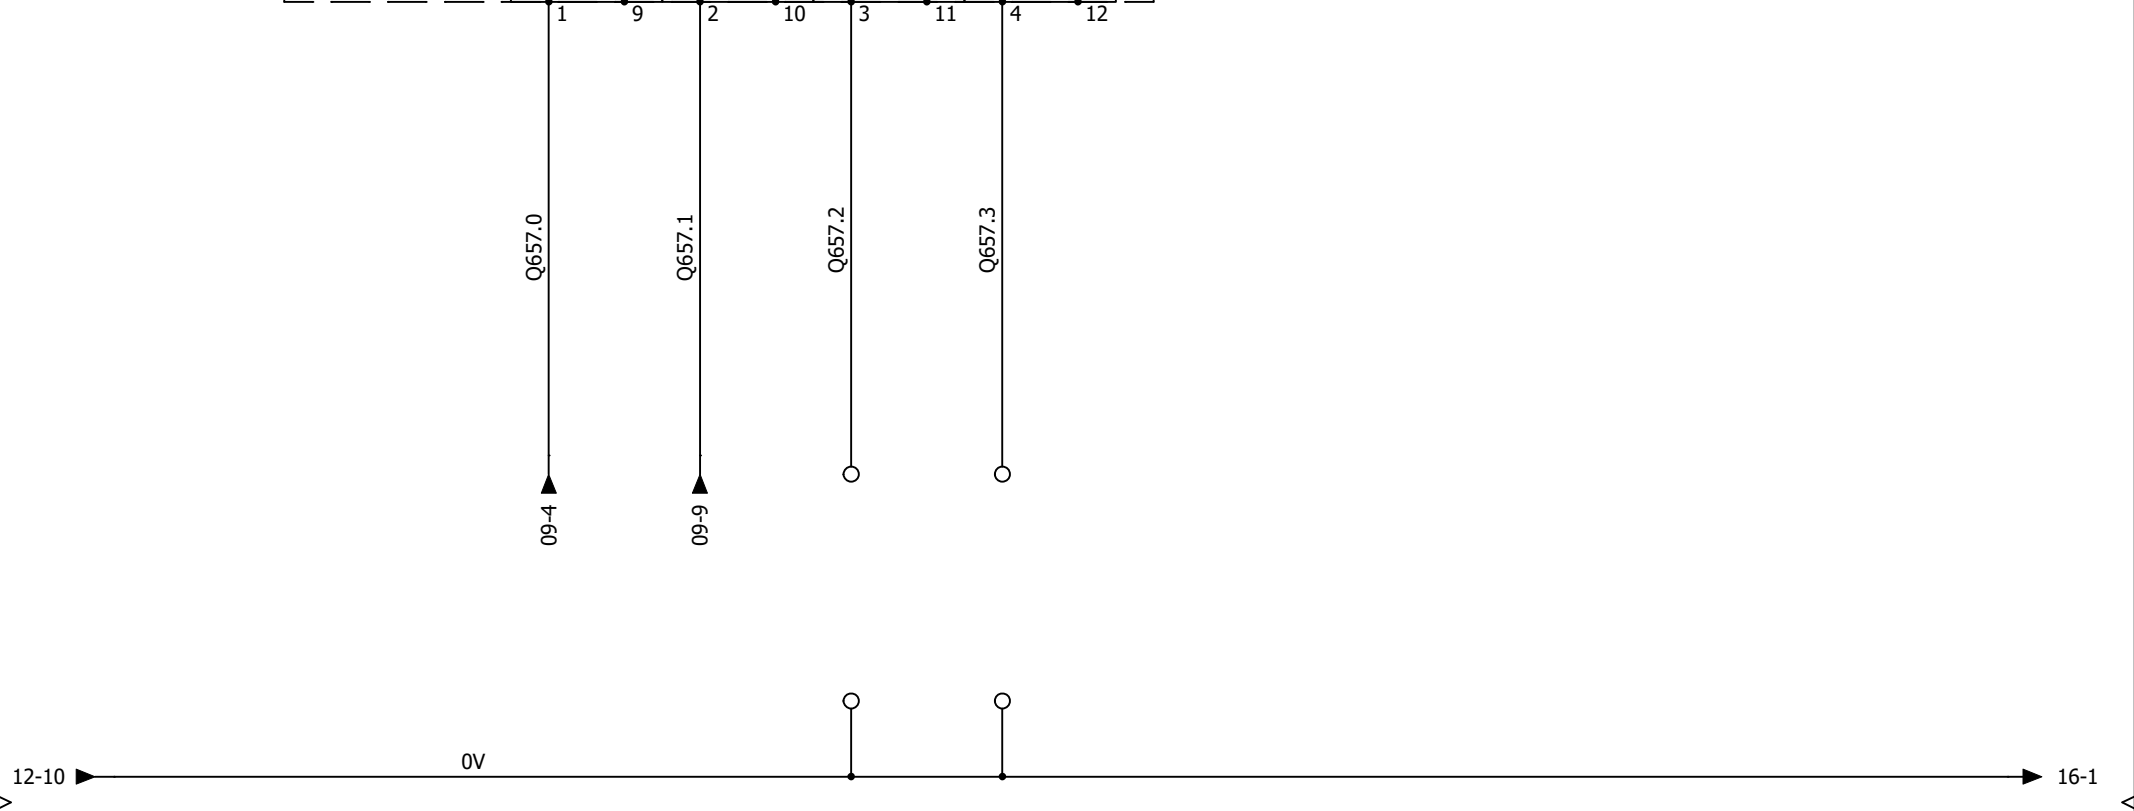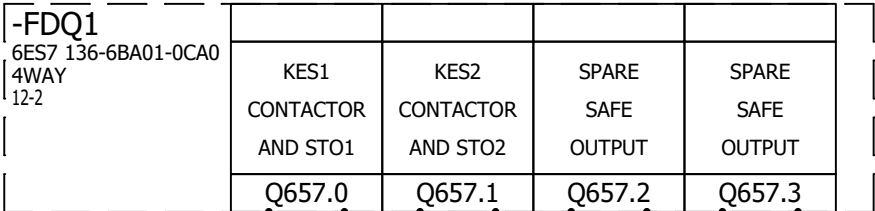

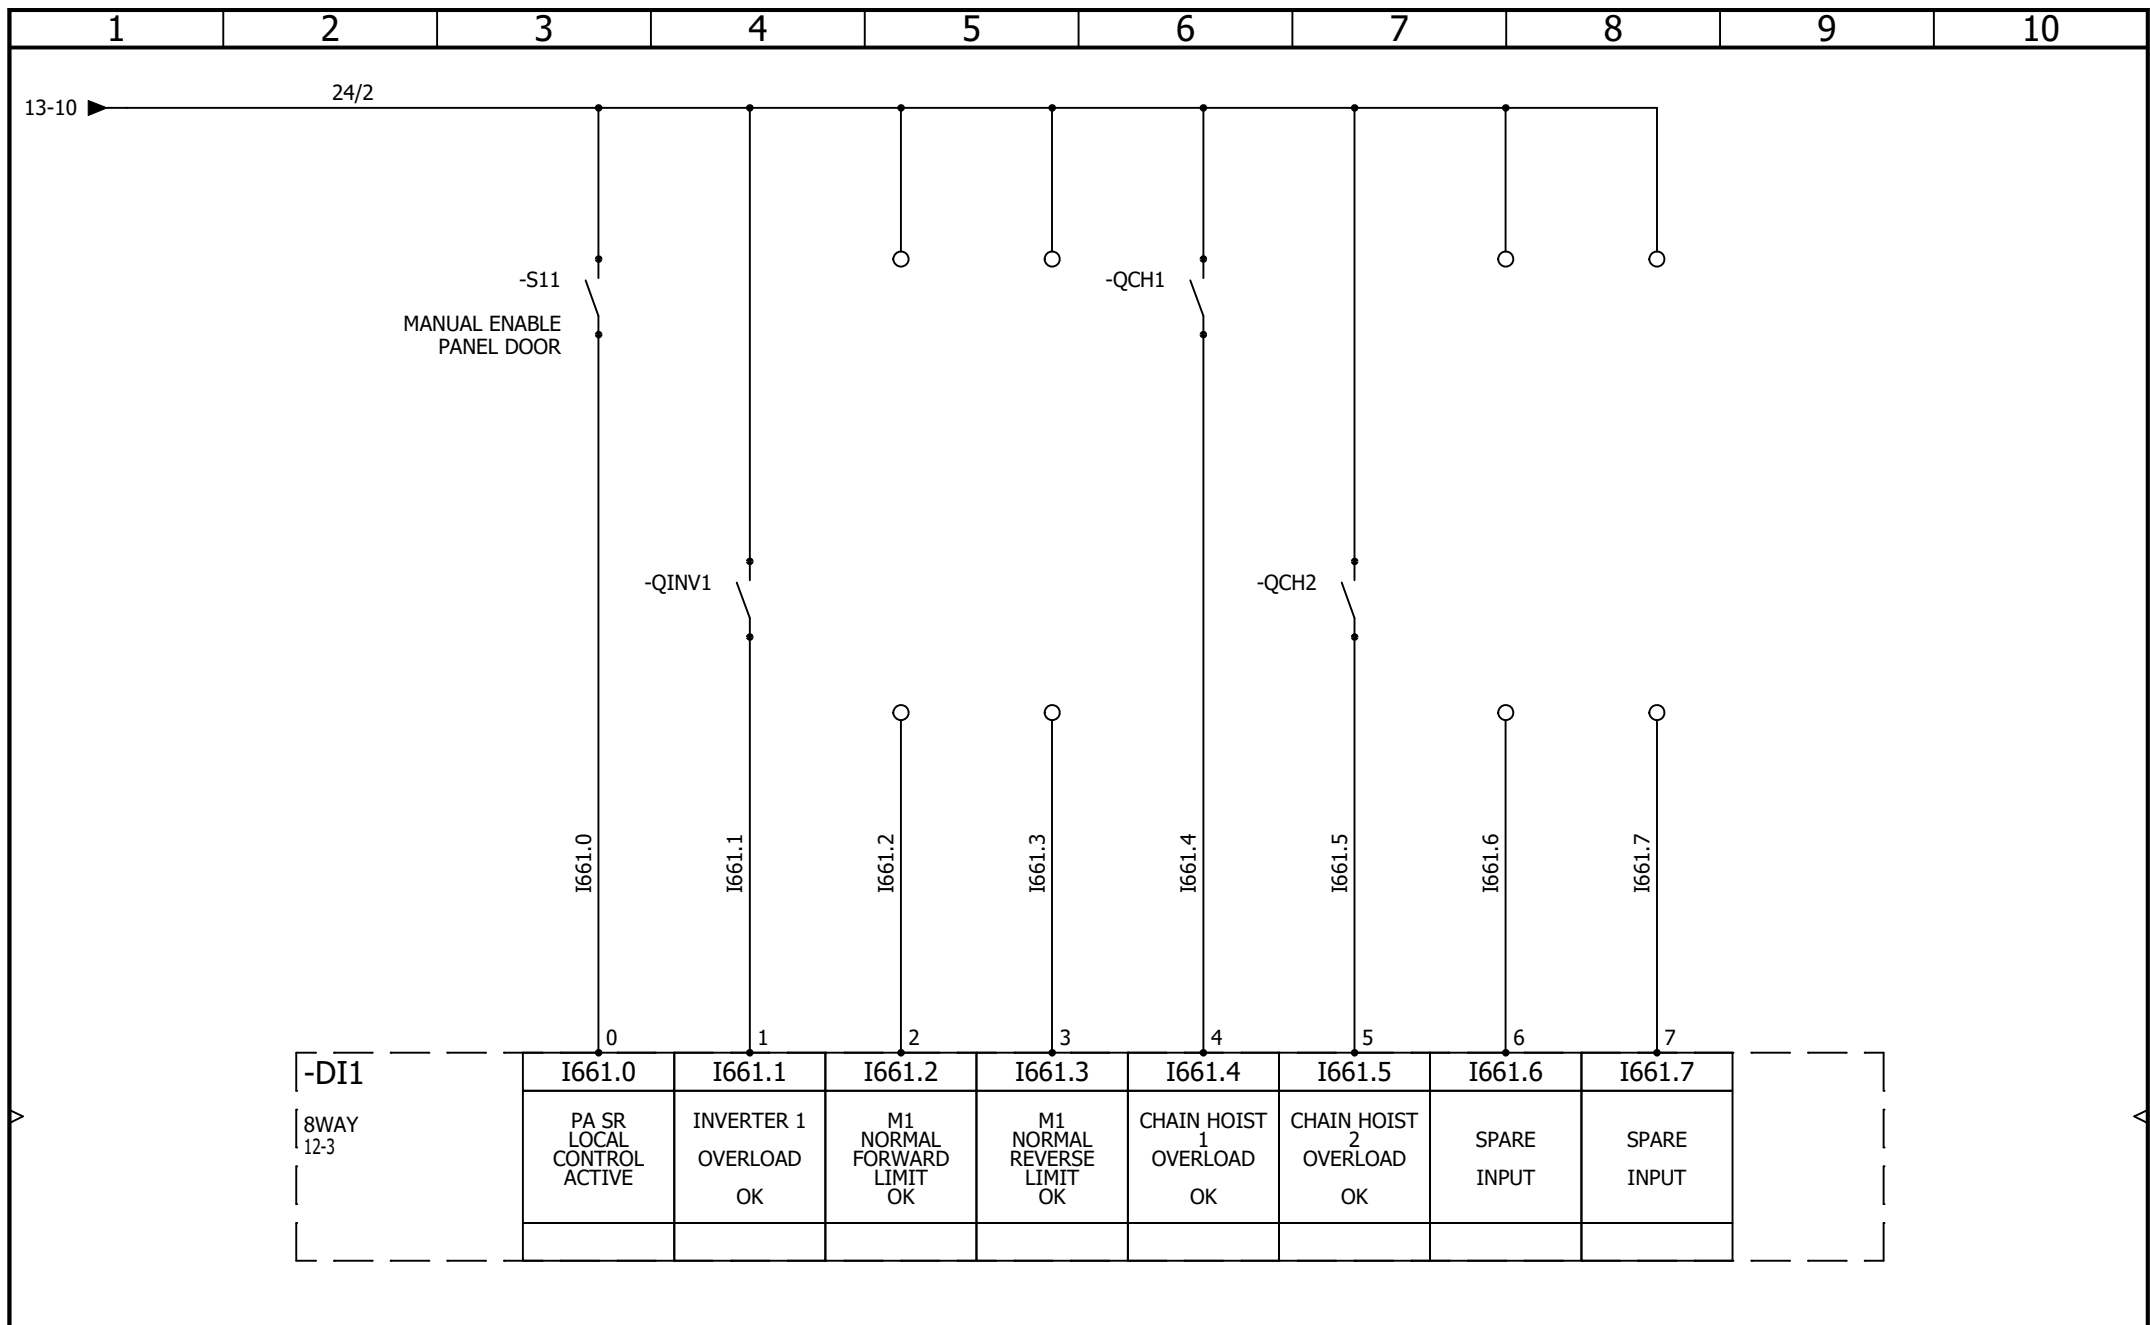

AAC Theatre Systems
 Unit 2, Brunel Business Court
 Brunel Way, Thetford, Norfolk IP24 1HP


CONTRACT: GLASSHOUSE - SAGE ONE

LOCATION: +L19


PA - STAGE RIGHT DIGITAL INPUTS 1.1

PA - STAGE LEFT

				REVISION
				0
0	28/07/2026	TW		
REV.	DATE	NAME	CHANGES	SCHEME
User data 1			User data 2	15

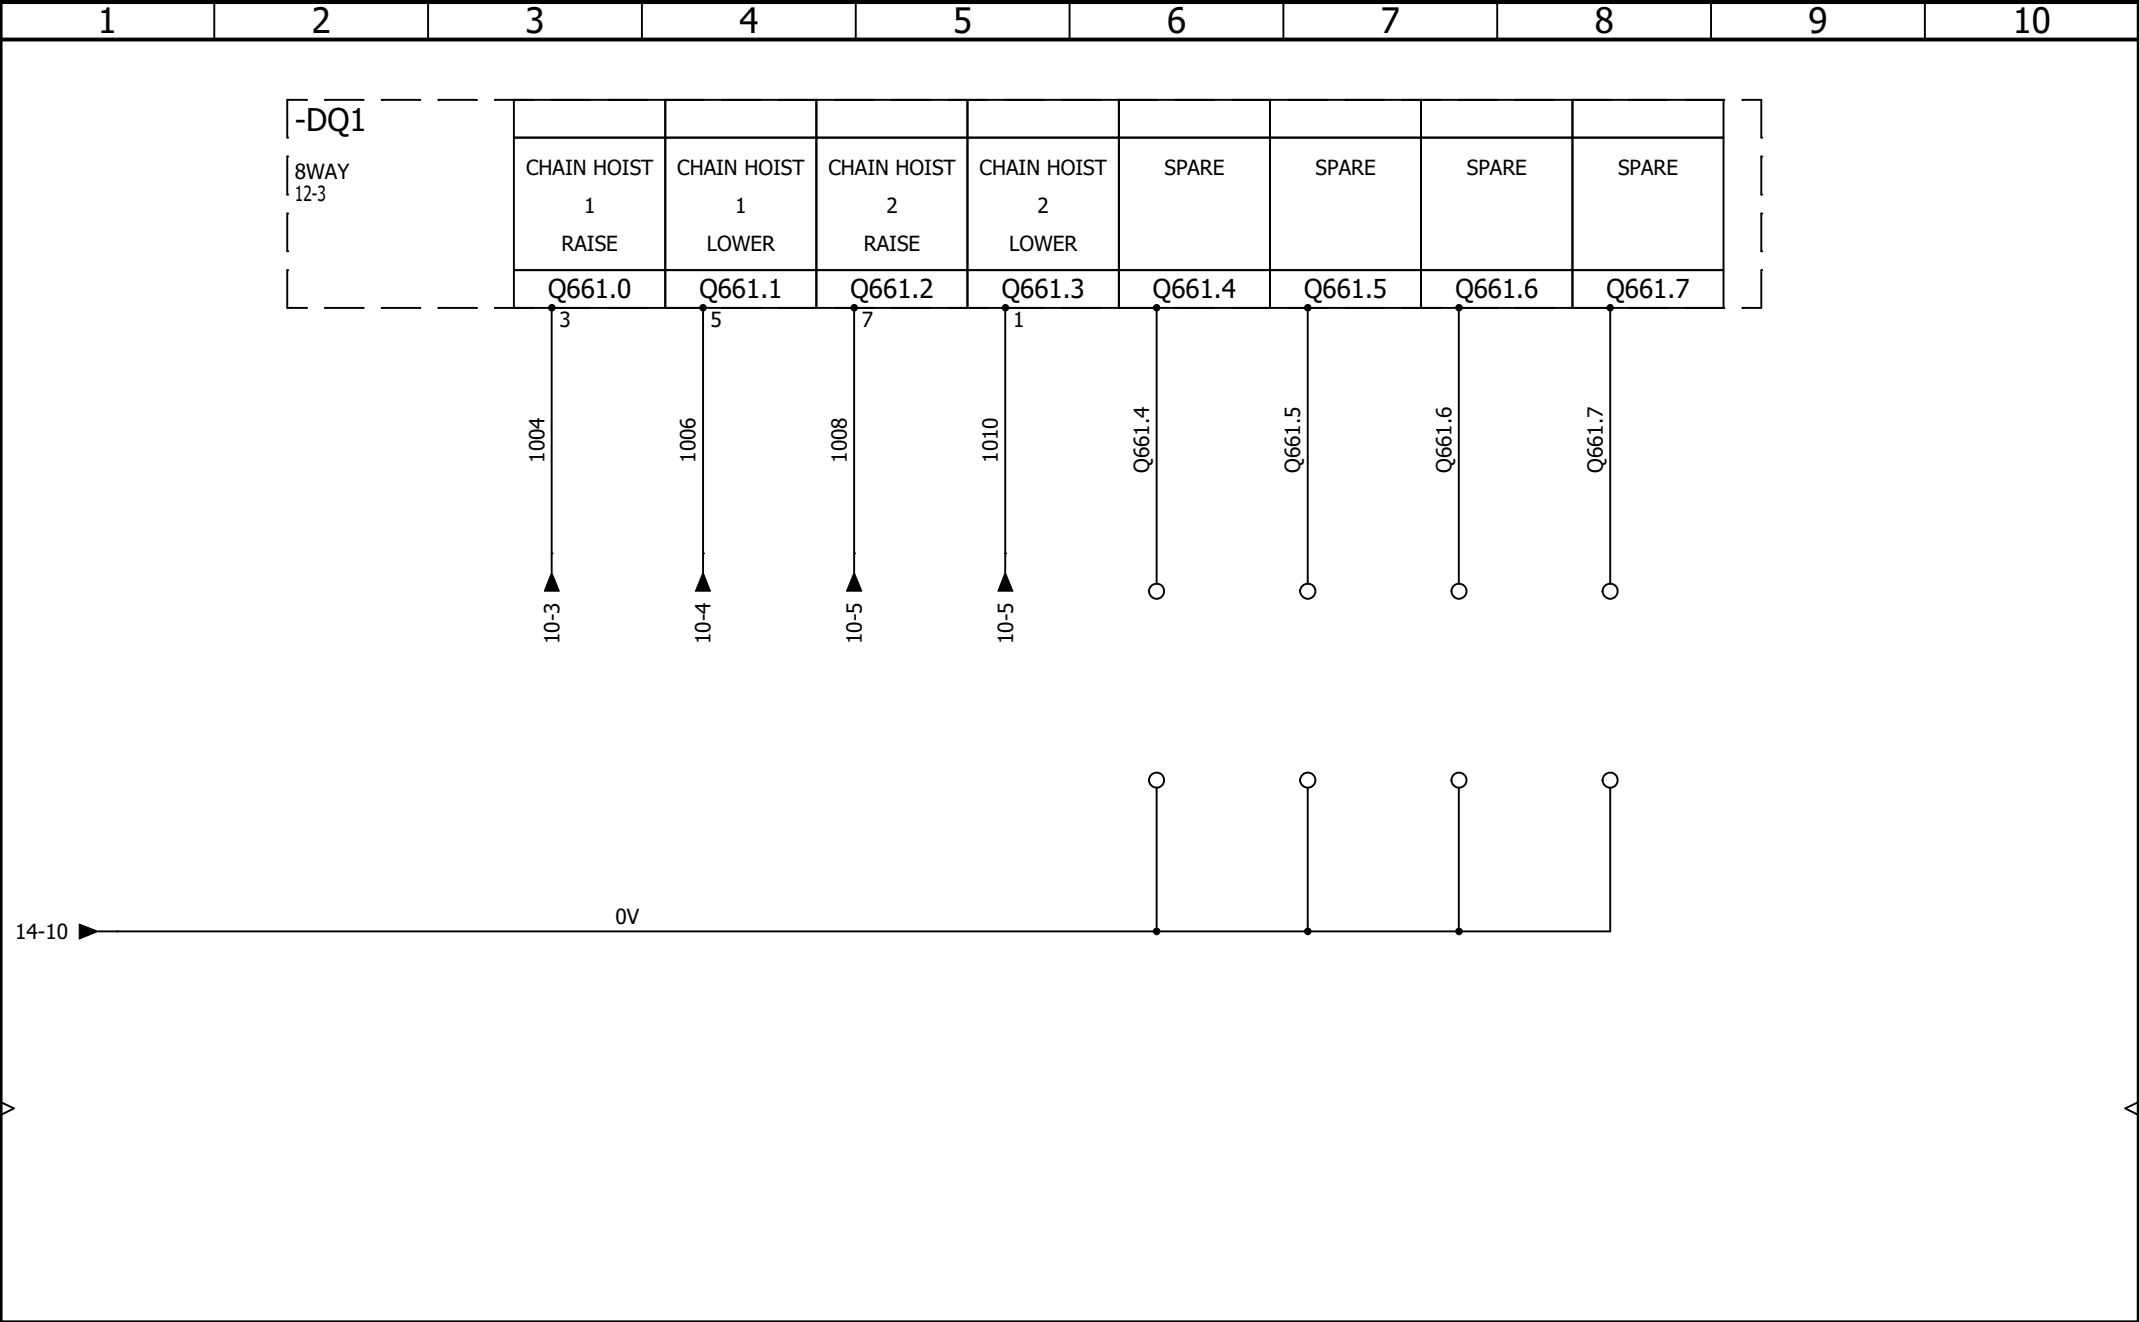

1200 wide X 2000 tall X 500 deep

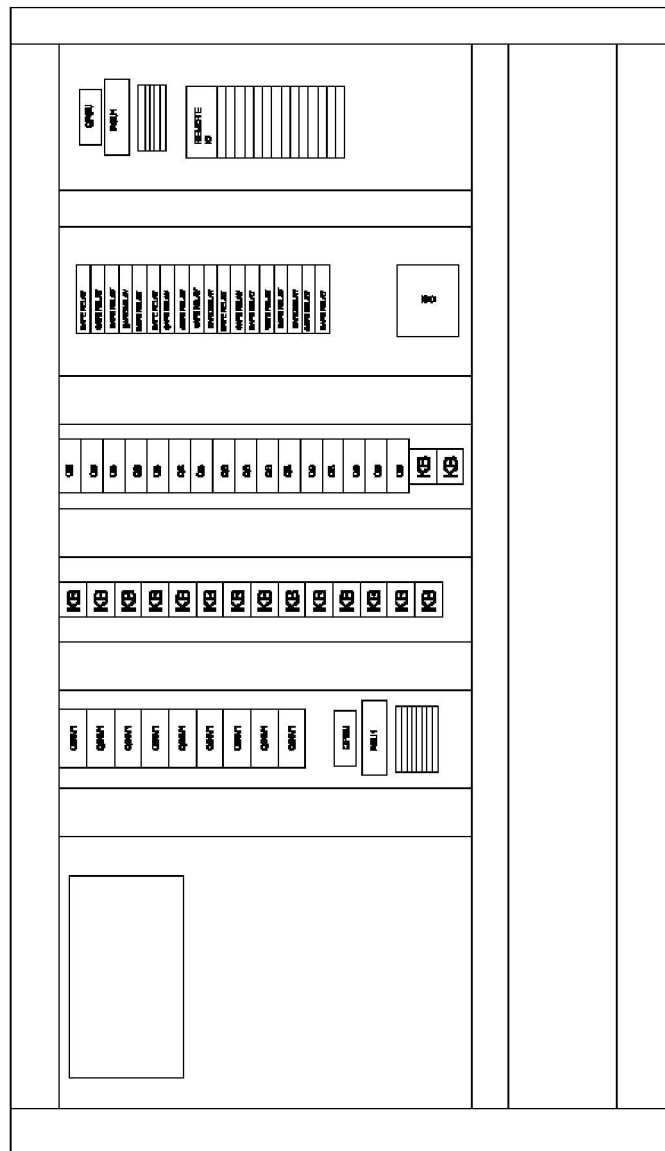

AAC Technical Services Ltd

Unit 2, Brunel Business Court
Brunel Way, Thetford, Norfolk IP24 1HP

CONTRACT: GLASSHOUSE - SAGE ONE

PA - STAGE RIGHT

LOCATION:	+L19
-----------	------

PA - STAGE LEFT

				REVISION
				0
0	28/07/2026	TW		
REV.	DATE	NAME	CHANGES	SCHEME
User data 1			User data 2	17

REVISION

0

SCHEME

17