1	2	3	4	5	6	7	8	9	10

AIRBLAST

SeAH - VENTHERM

BOOTH 1

2648

AAC Technical Services Ltd
Unit 2, Brunel Business Court
Brunel Way, Thetford, Norfolk IP24 1HP

BOOTH 1
Cover page

REV.	DATE	NAME	CHANGES
0	28/09/2026	TW	

REVISION 0

SCHEME 01

CONTRACT: AIRBLAST - SeAH - VENTHERM 2648

LOCATION: +L2

BOOTH 1 REMOTE PANEL

User data 1

User data 2

2-BOOTH 1

Drawing	Description	Function	Location	Revision	Date	Created by
01	Cover page	=F1	+L2	0	28/09/2026	TW
02	Drawings list	=F1	+L2	0	28/09/2026	TW
03	Drawings list	=F1	+L2	0	29/09/2026	TW
04	POWER DISTRIBUTION	=F1	+L2	0	28/09/2026	TW
05	24V DISTRIBUTION	=F1	+L2	0	28/09/2026	TW
06	AHU1	=F1	+L2	0	29/09/2026	TW
07	AHU2	=F1	+L2	0	29/09/2026	TW
08	AHU3	=F1	+L2	0	29/09/2026	TW
09	AHU4	=F1	+L2	0	29/09/2026	TW
10	PLC LAYOUT	=F1	+L2	0	28/09/2026	TW
11	DIGITAL INPUTS 1.1	=F1	+L2	0	29/09/2026	TW
12	DIGITAL INPUTS 1.2	=F1	+L2	0	29/09/2026	TW
13	DIGITAL OUTPUTS 1.1	=F1	+L2	0	29/09/2026	TW
14	DIGITAL OUTPUTS 1.2	=F1	+L2	0	29/09/2026	TW
15	ANALOGUE INPUTS 1	=F1	+L2	0	29/09/2026	TW
16	ANALOGUE INPUTS 2	=F1	+L2	0	29/09/2026	TW
17	ANALOGUE INPUTS 3	=F1	+L2	0	29/09/2026	TW
18	ANALOGUE INPUTS 4	=F1	+L2	0	29/09/2026	TW
19	ANALOGUE INPUTS 5	=F1	+L2	0	29/09/2026	TW
20	ANALOGUE INPUTS 6	=F1	+L2	0	29/09/2026	TW

AAC Technical Services Ltd
Unit 2, Brunel Business Court
Brunel Way, Thetford, Norfolk IP24 1HP

BOOTH 1
Drawings list

REV.	DATE	NAME	CHANGES
0	28/09/2026	TW	

REVISION 0
SCHEME 02

CONTRACT: AIRBLAST - SeAH - VENTHERM 2648
LOCATION: +L2
BOOTH 1 REMOTE PANEL
User data 1
User data 2

-> 2-BOOTH 1

Drawing	Description	Function	Location	Revision	Date	Created by
21	ANALOGUE INPUTS 7	=F1	+L2	0	29/09/2026	TW
22	ANALOGUE INPUTS 8	=F1	+L2	0	29/09/2026	TW
23	ANALOGUE OUTPUTS 1	=F1	+L2	0	29/09/2026	TW
24	ANALOGUE OUTPUTS 2	=F1	+L2	0	29/09/2026	TW
25	ANALOGUE OUTPUTS 3	=F1	+L2	0	29/09/2026	TW

AAC Technical Services Ltd
Unit 2, Brunel Business Court
Brunel Way, Thetford, Norfolk IP24 1HP

CONTRACT: AIRBLAST - SeAH - VENTHERM 2648

BOOTH 1
Drawings list

LOCATION: +L2

BOOTH 1 REMOTE PANEL

REV.	DATE	NAME	CHANGES
0	29/09/2026	TW	

User data 1

User data 2

REVISION 0

SCHEME 03

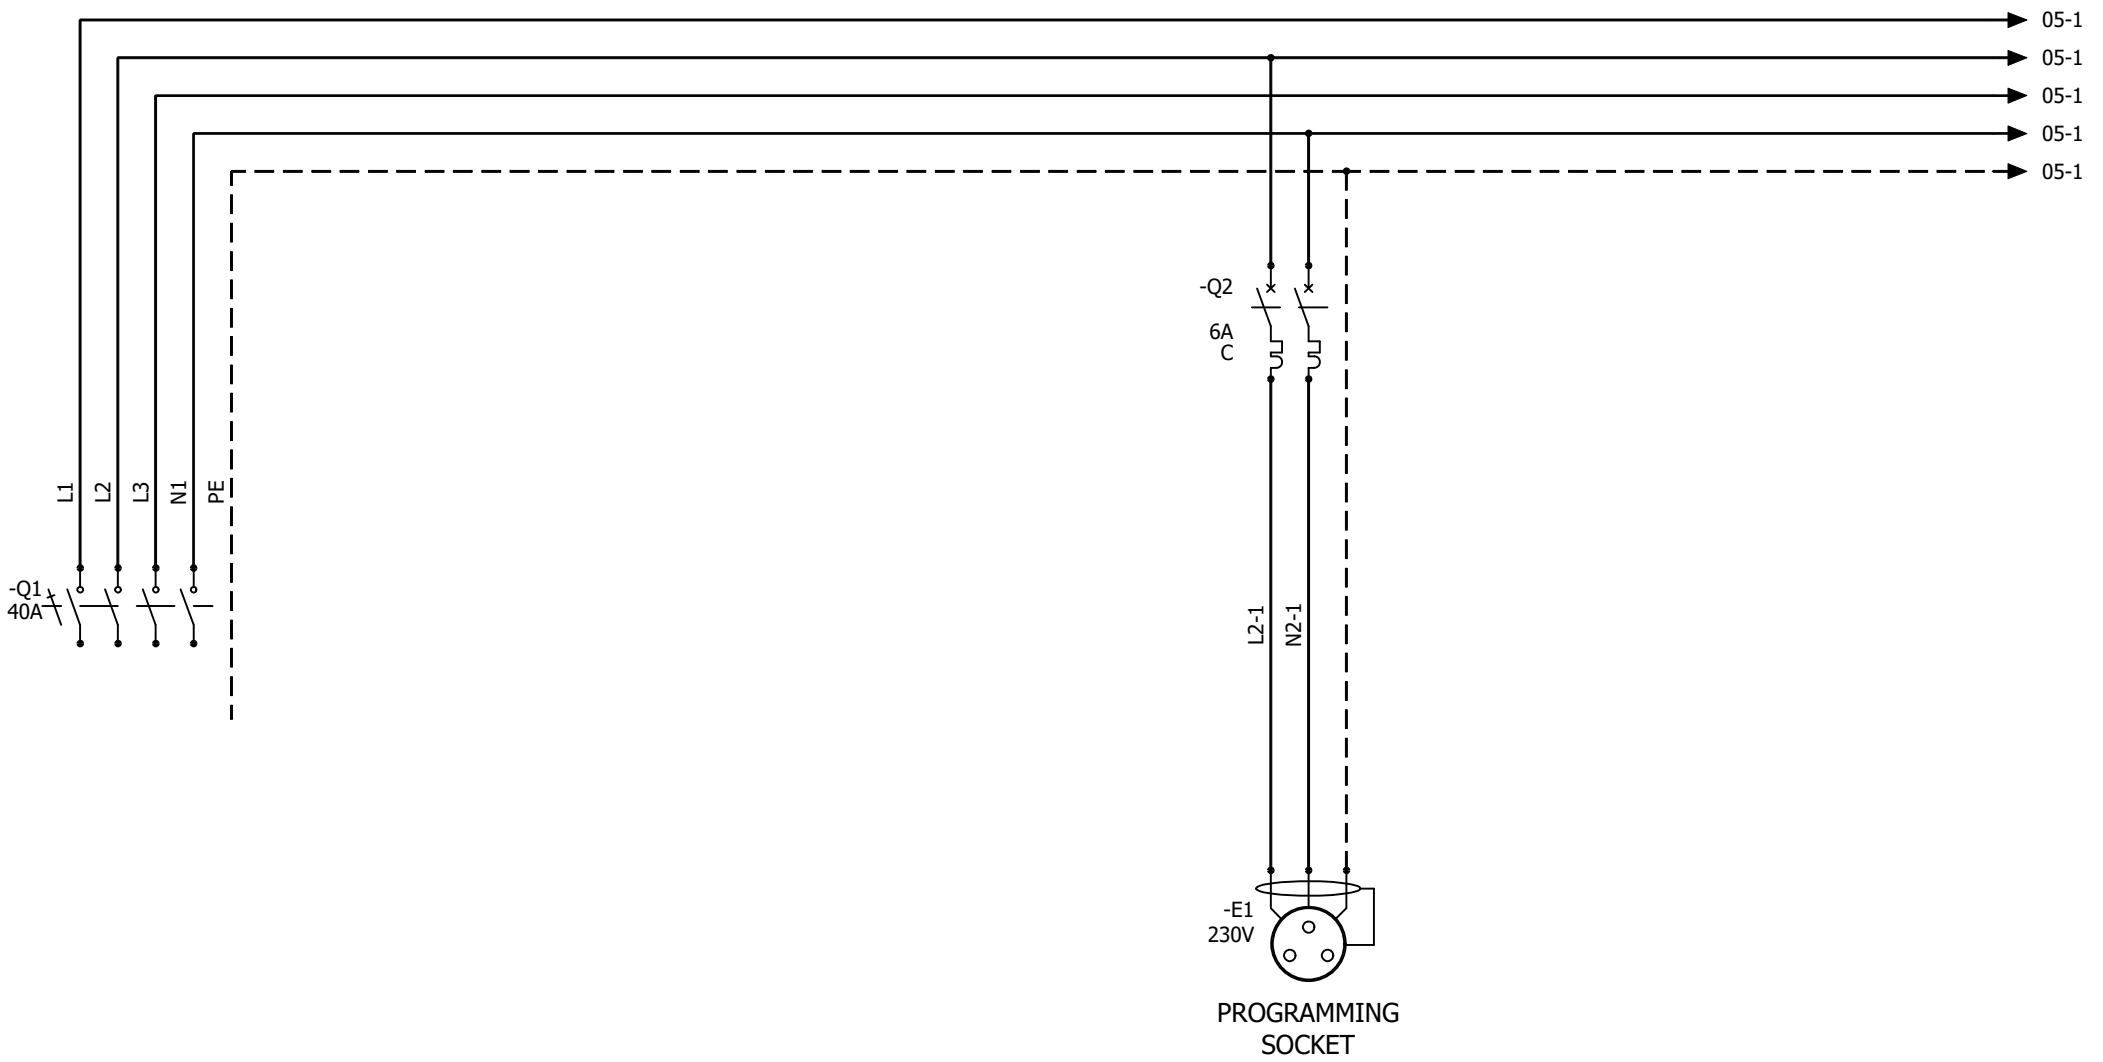

AAC Technical Services Ltd Unit 2, Brunel Business Court Brunel Way, Thetford, Norfolk IP24 1HP	BOOTH 1 POWER DISTRIBUTION			REVISION 0
		0	28/09/2026 TW	SCHEME 04
		REV.	DATE NAME	CHANGES
CONTRACT: AIRBLAST - SeAH - VENTHERM 2648	LOCATION: +L2	BOOTH 1 REMOTE PANEL	User data 1	User data 2

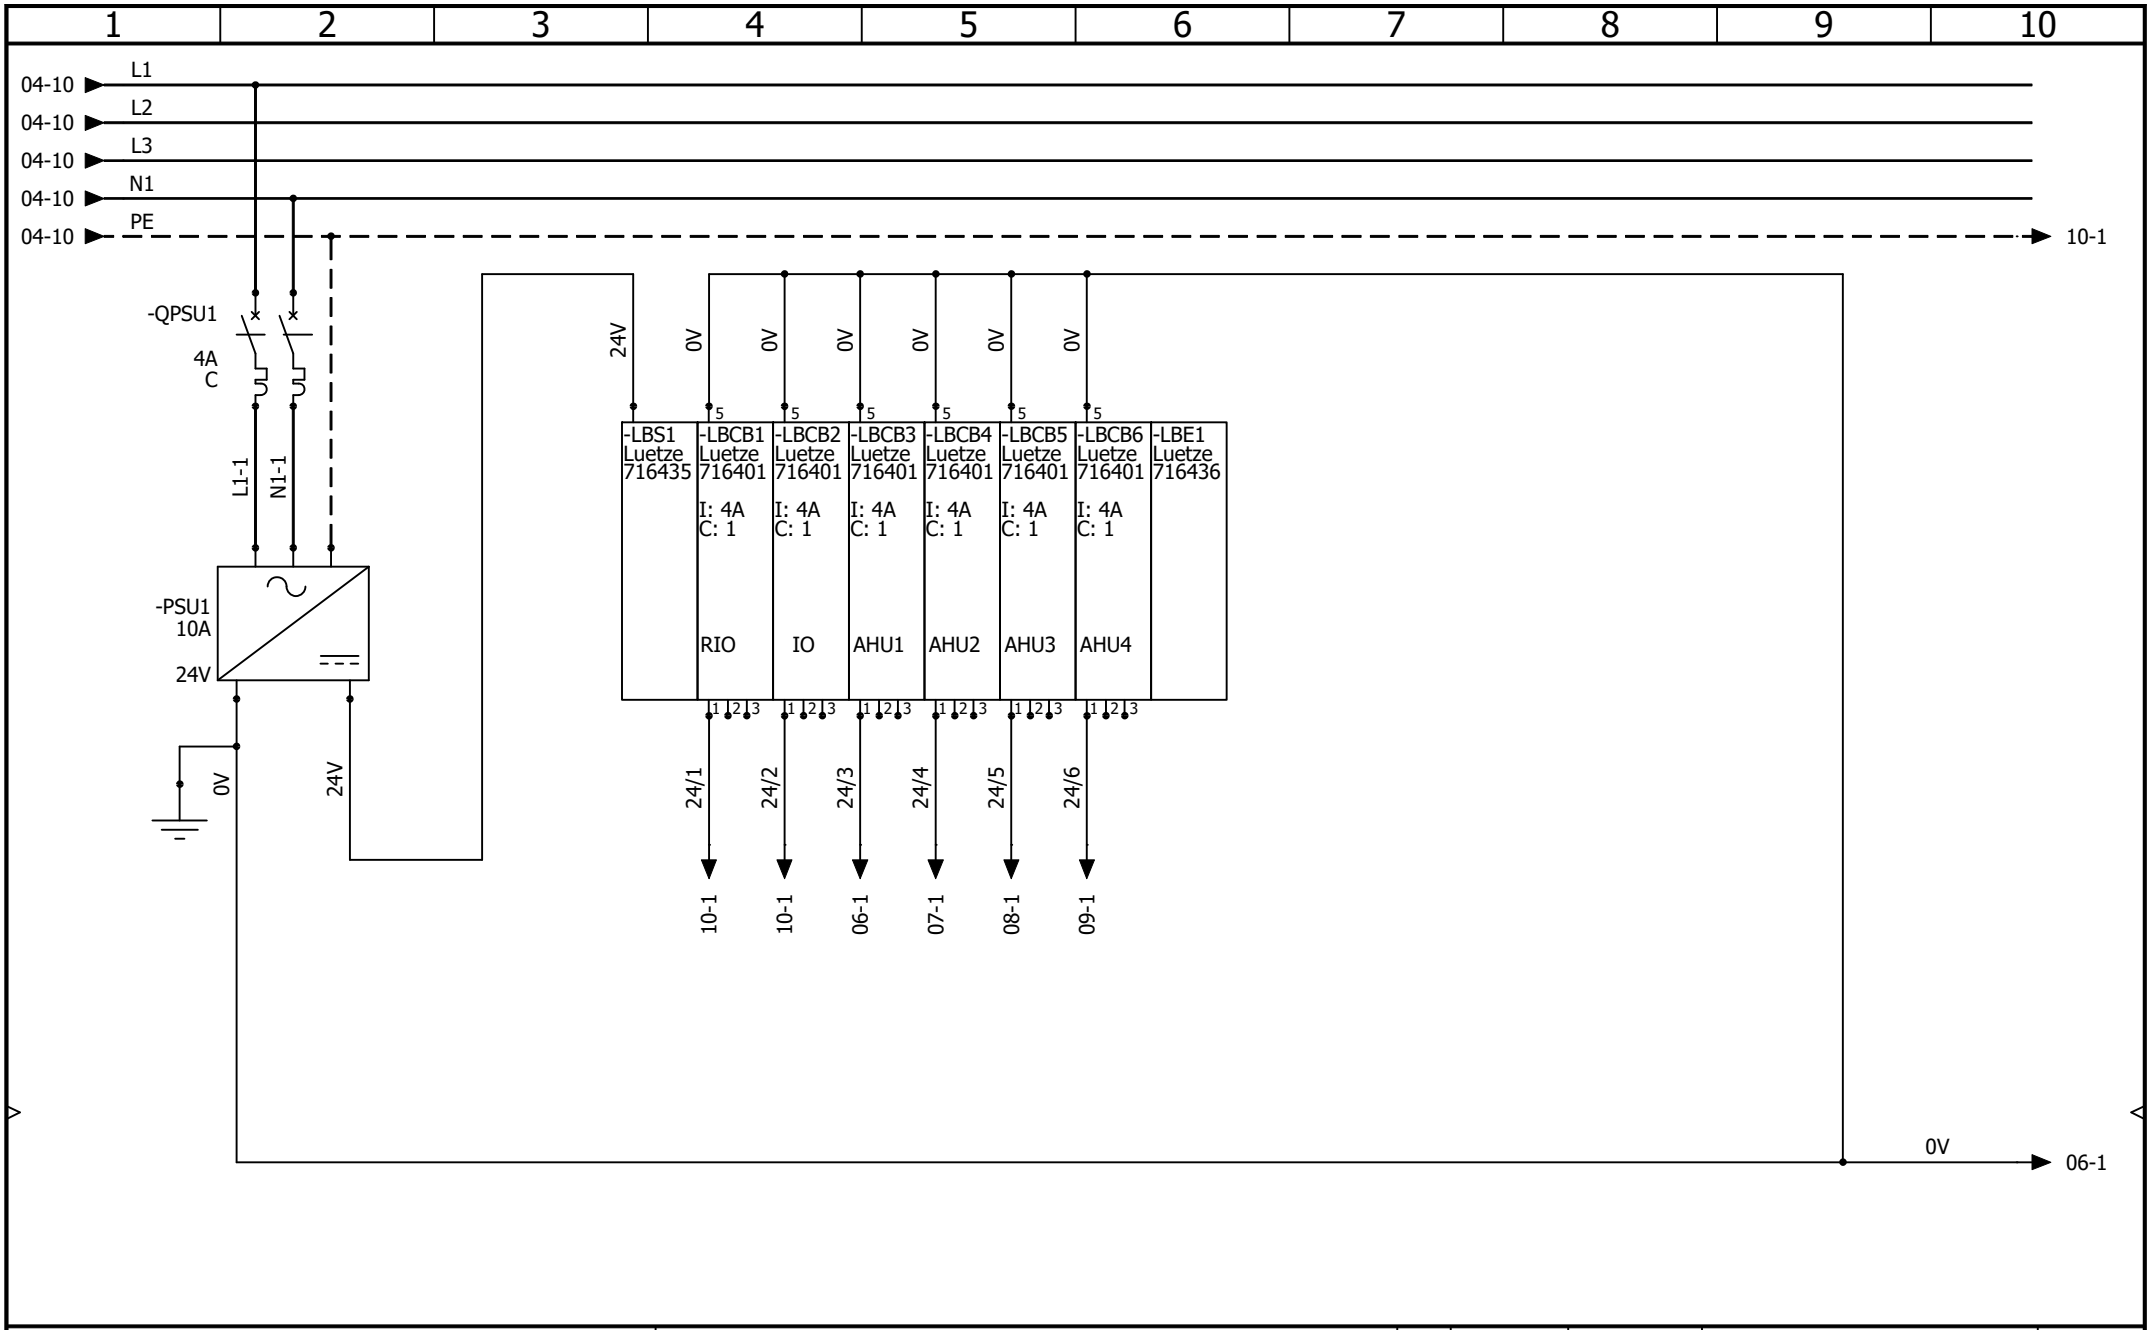

AAC Technical Services Ltd
Unit 2, Brunel Business Court
Brunel Way, Thetford, Norfolk IP24 1HP

CONTRACT: AIRBLAST - SeAH - VENTHERM 2648

BOOTH 1
24V DISTRIBUTION

LOCATION: +L2

BOOTH 1 REMOTE PANEL

REV.	DATE	NAME	CHANGES
0	28/09/2026	TW	

User data 1

User data 2

REVISION 0

SCHEME 05

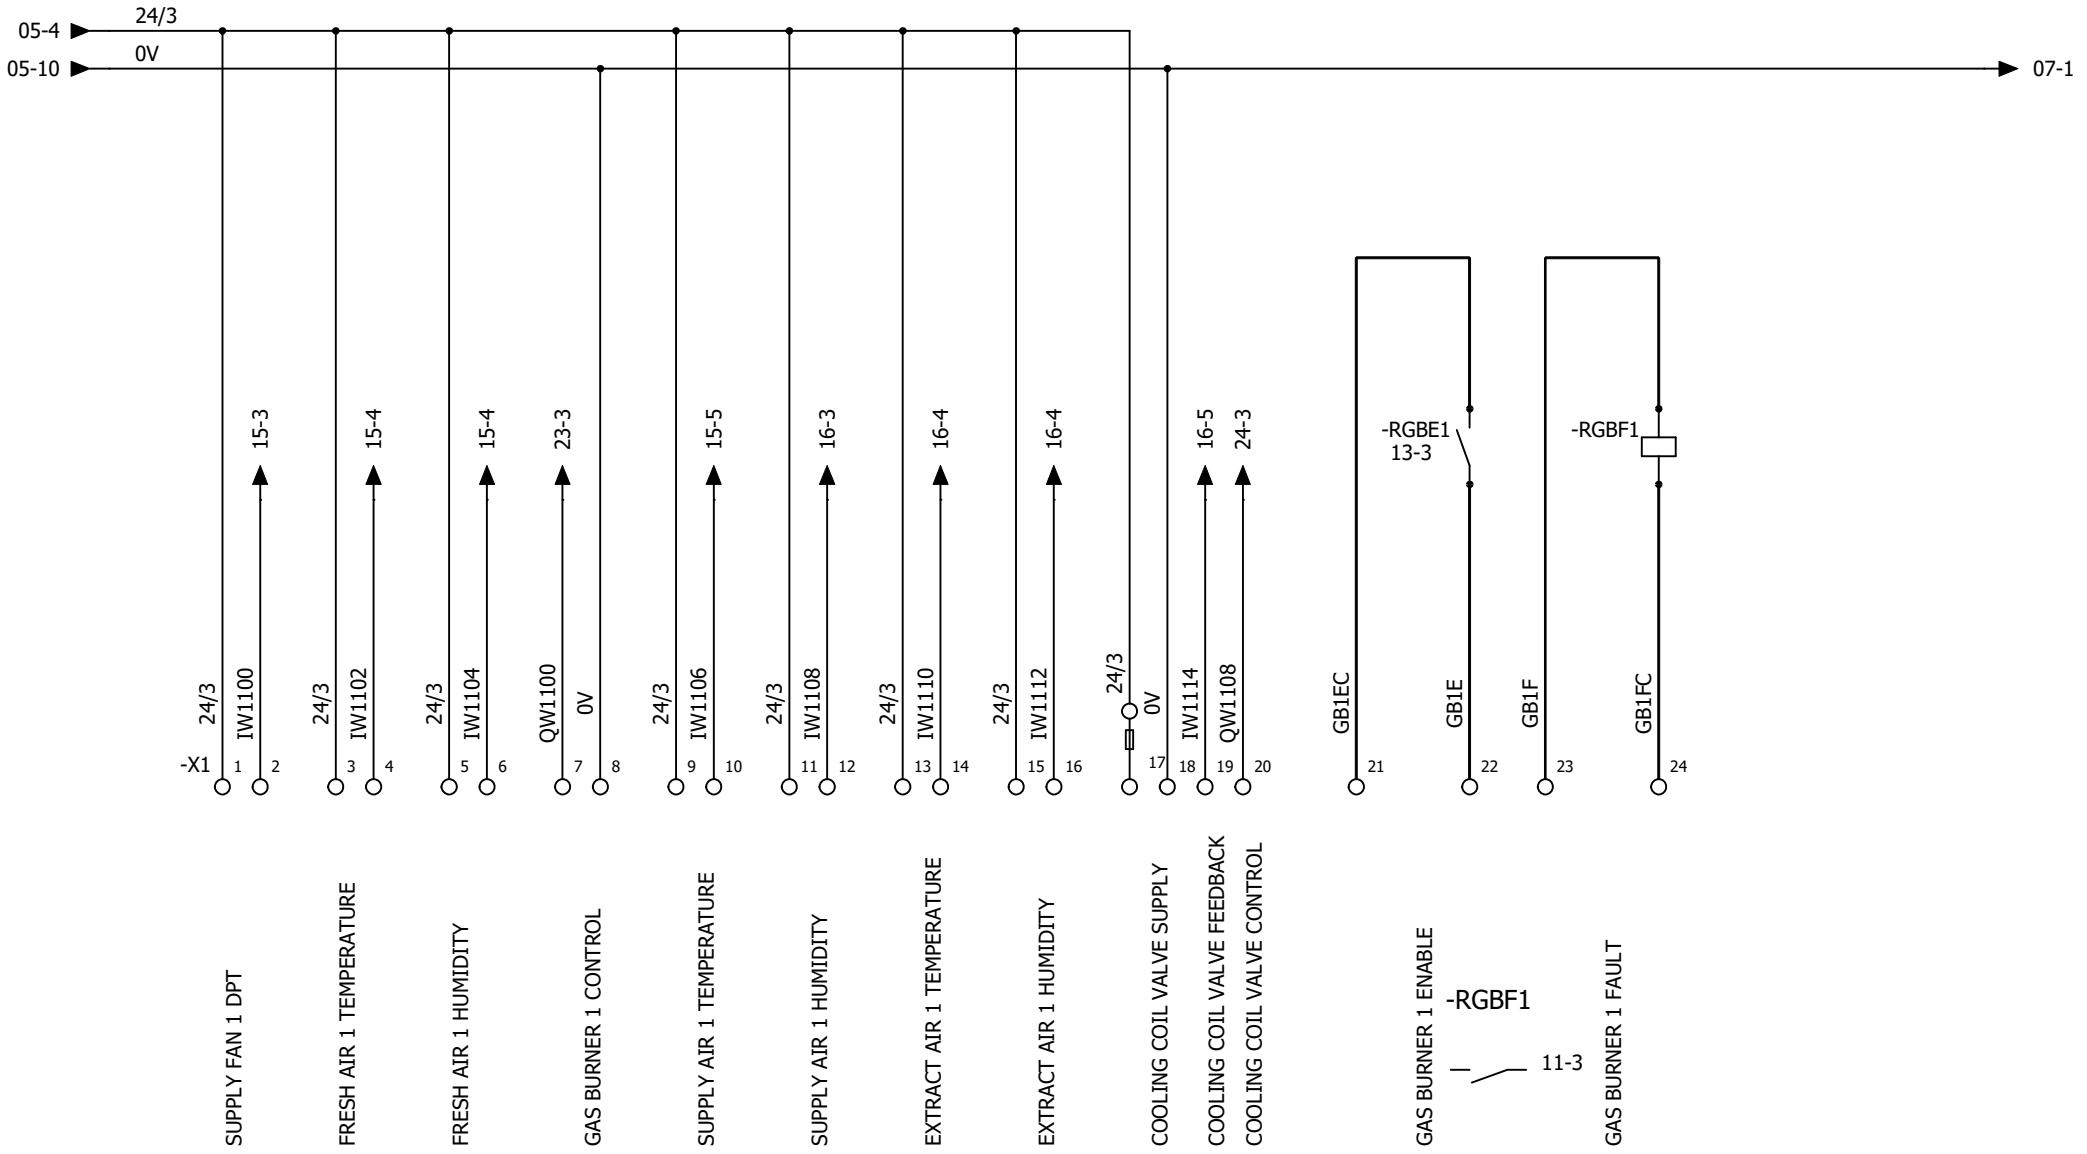

AAC Technical Services Ltd
Unit 2, Brunel Business Court
Brunel Way, Thetford, Norfolk IP24 1HP

BOOTH 1

AHU1

REV.	DATE	NAME	CHANGES
0	29/09/2026	TW	

User data 1

User data 2

REVISION 0

SCHEME 06

CONTRACT: AIRBLAST - SeAH - VENTHERM 2648

LOCATION: +L2

BOOTH 1 REMOTE PANEL

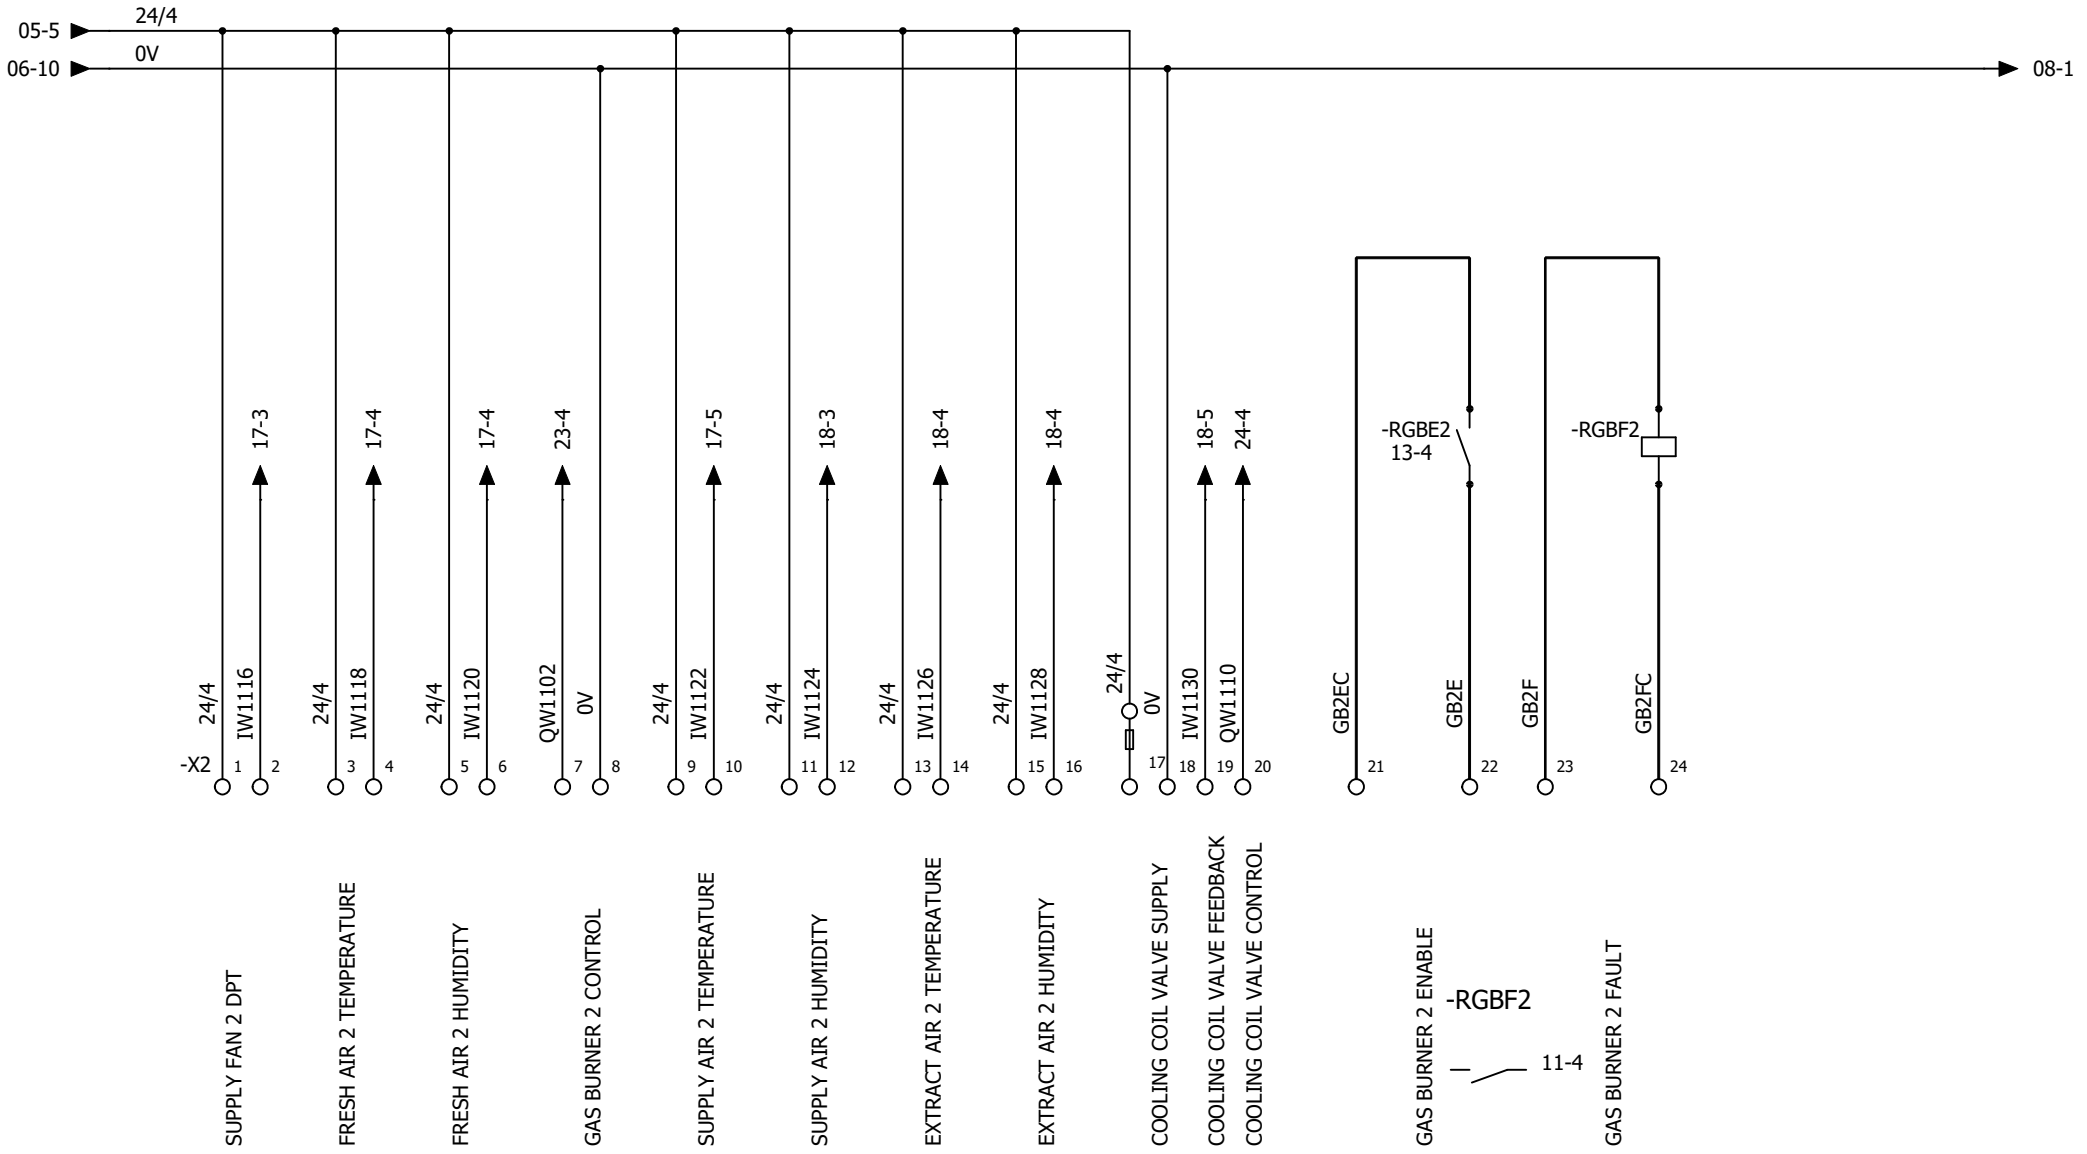

AAC Technical Services Ltd Unit 2, Brunel Business Court Brunel Way, Thetford, Norfolk IP24 1HP	BOOTH 1 AHU2	REVISION 0
CONTRACT: AIRBLAST - SeAH - VENTHERM 2648	LOCATION: +L2	BOOTH 1 REMOTE PANEL

REV.	DATE	NAME	CHANGES
0	29/09/2026	TW	

User data 1 | User data 2 | SCHEME 07

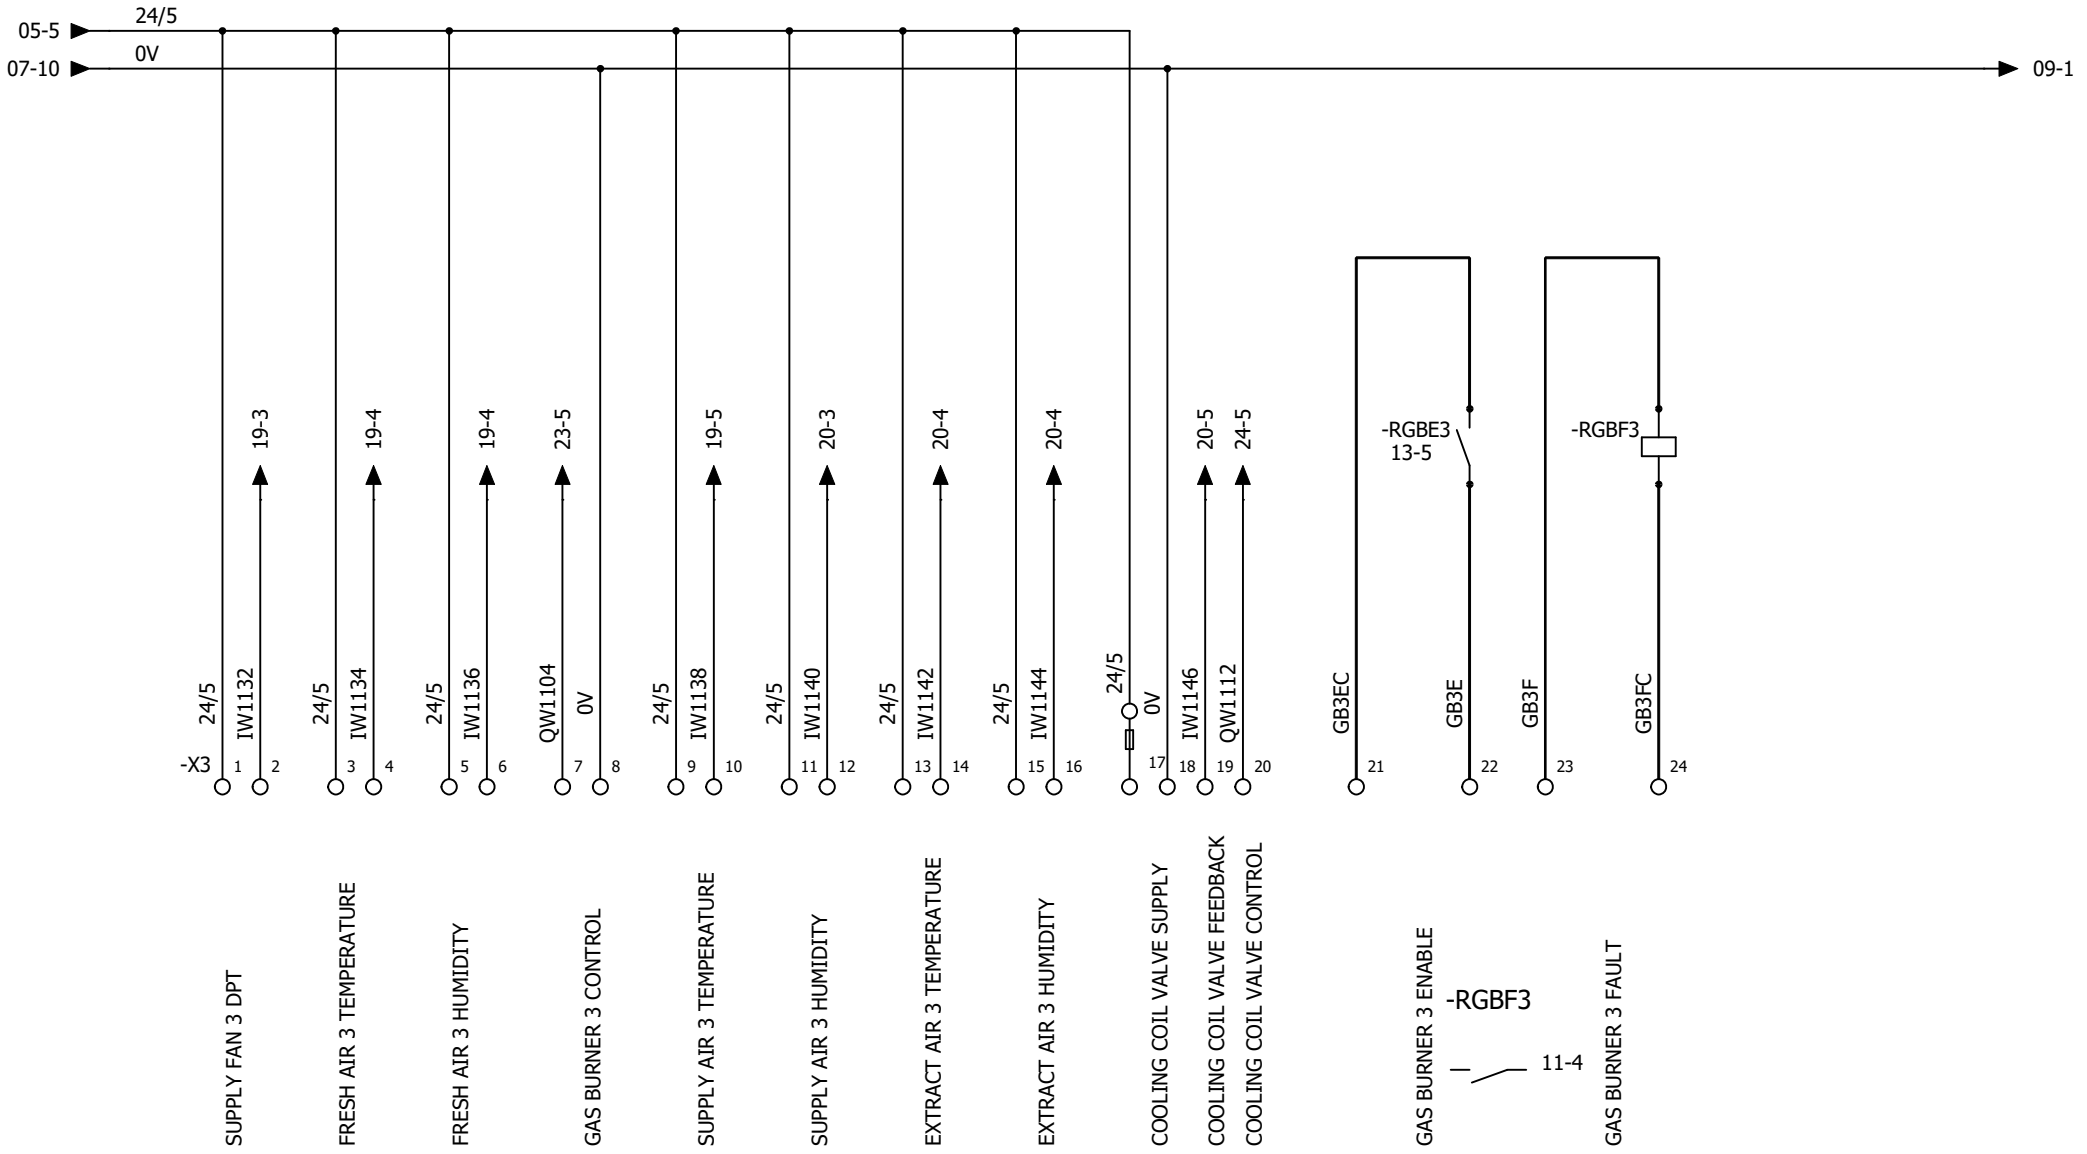

AAC Technical Services Ltd Unit 2, Brunel Business Court Brunel Way, Thetford, Norfolk IP24 1HP	BOOTH 1 AHU3	REVISION 0
CONTRACT: AIRBLAST - SeAH - VENTHERM 2648	LOCATION: +L2	BOOTH 1 REMOTE PANEL

REV.	DATE	NAME	CHANGES
0	29/09/2026	TW	

User data 1 | User data 2

SCHEME 08

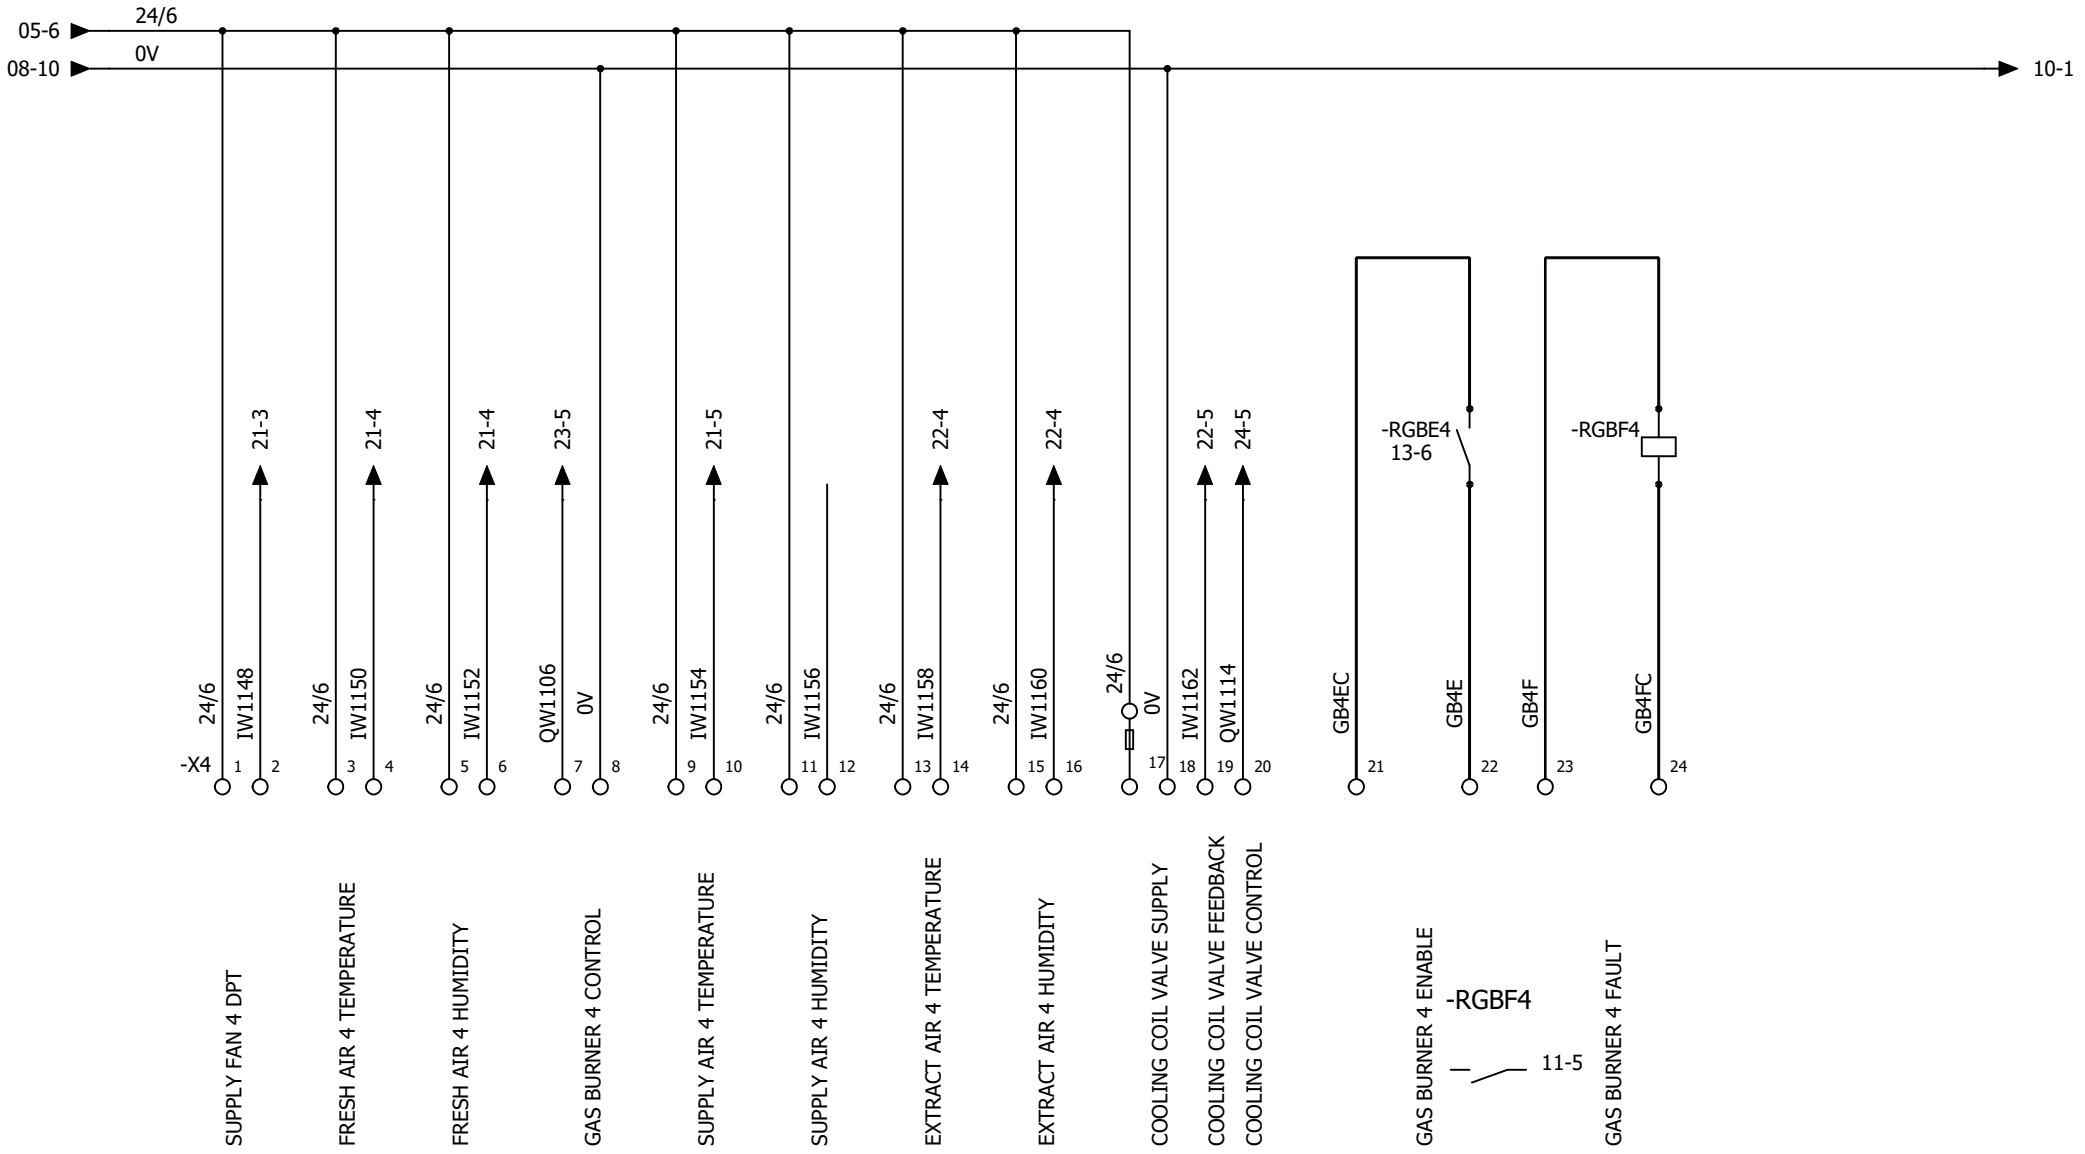

AAC Technical Services Ltd
Unit 2, Brunel Business Court
Brunel Way, Thetford, Norfolk IP24 1HP

BOOTH 1

AHU4

REV.	DATE	NAME	CHANGES
0	29/09/2026	TW	

REVISION 0

SCHEME 09

CONTRACT: AIRBLAST - SeAH - VENTHERM 2648

LOCATION: +L2

BOOTH 1 REMOTE PANEL

User data 1

User data 2

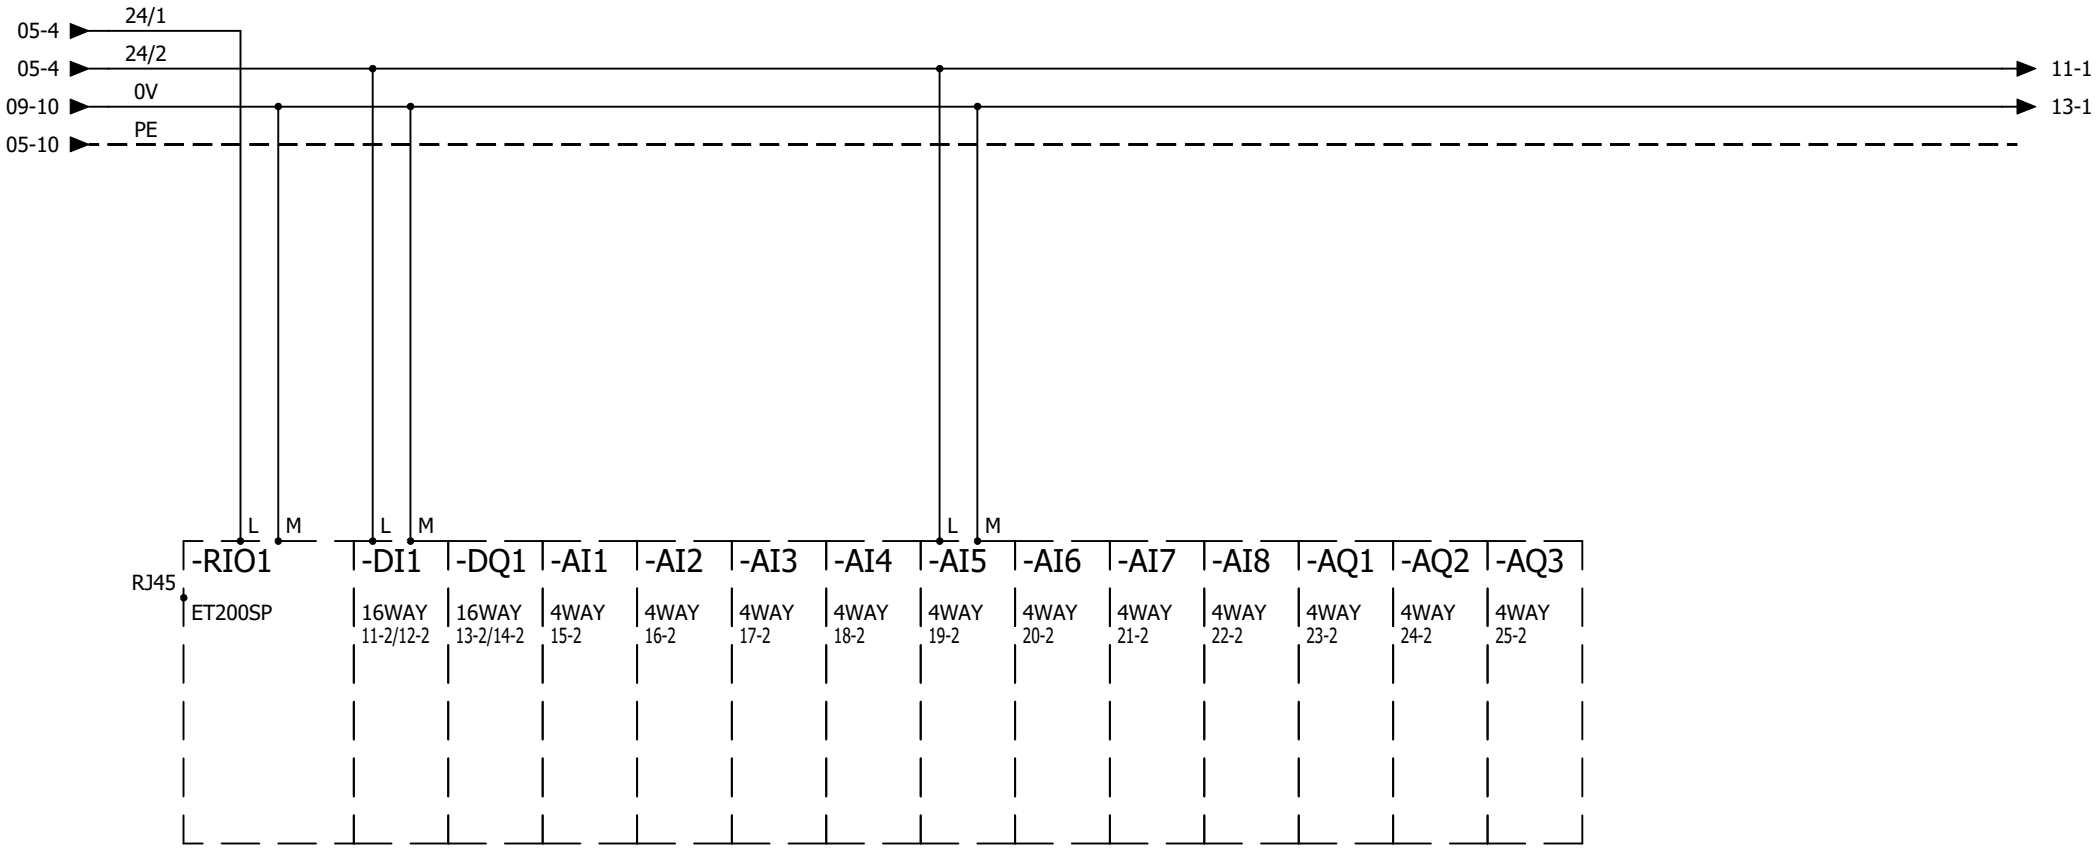

AAC Technical Services Ltd
Unit 2, Brunel Business Court
Brunel Way, Thetford, Norfolk IP24 1HP

BOOTH 1

PLC LAYOUT

REV.	DATE	NAME	CHANGES
0	28/09/2026	TW	

REVISION 0

SCHEME 10

CONTRACT: AIRBLAST - SeAH - VENTHERM 2648

LOCATION: +L2

BOOTH 1 REMOTE PANEL

User data 1

User data 2

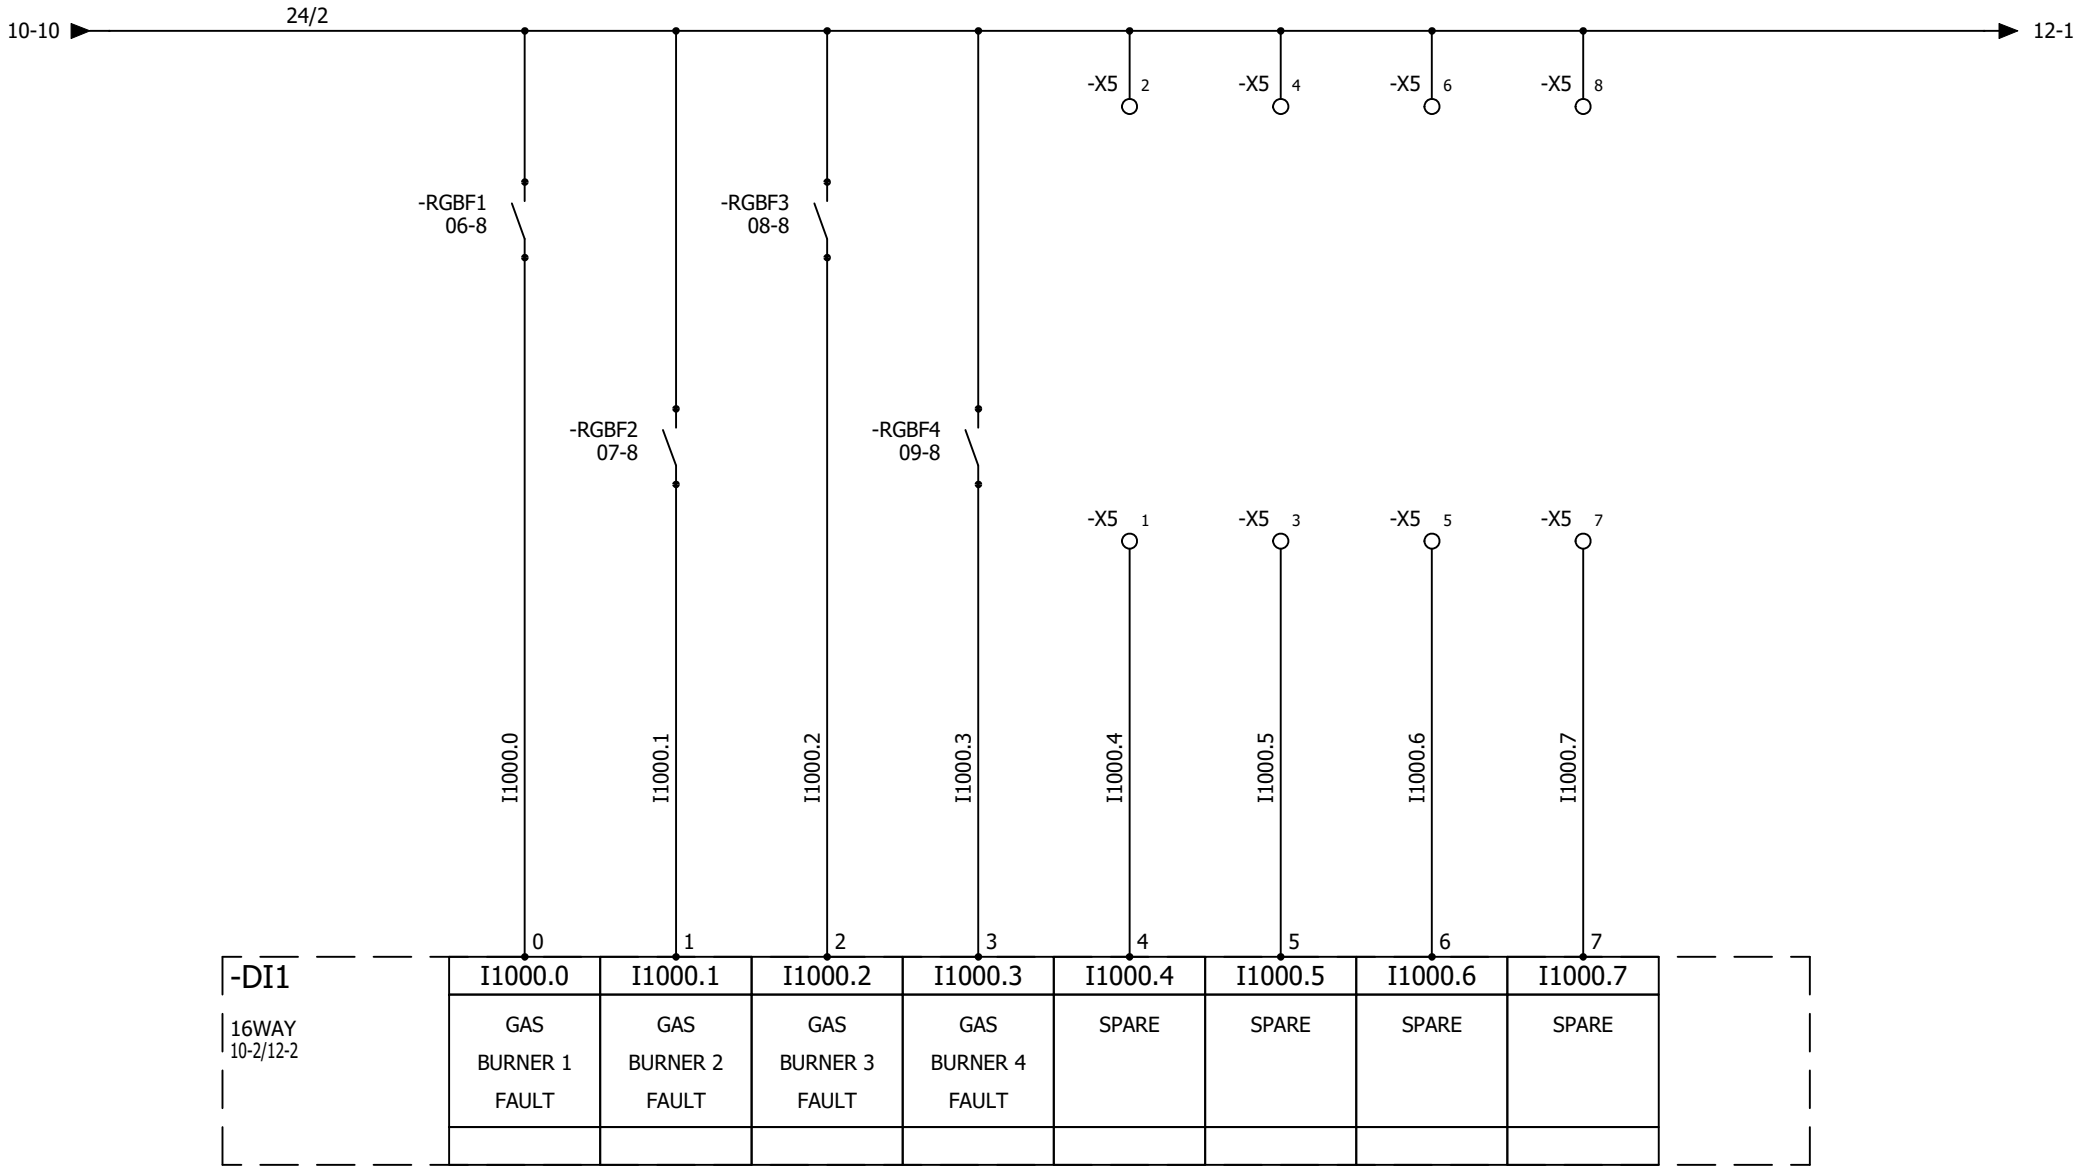

AAC Technical Services Ltd
Unit 2, Brunel Business Court
Brunel Way, Thetford, Norfolk IP24 1HP

CONTRACT: AIRBLAST - SeAH - VENTHERM 2648

BOOTH 1

DIGITAL INPUTS 1.1

LOCATION: +L2

BOOTH 1 REMOTE PANEL

REV.	DATE	NAME	CHANGES
0	29/09/2026	TW	

User data 1

User data 2

REVISION 0

SCHEME 11

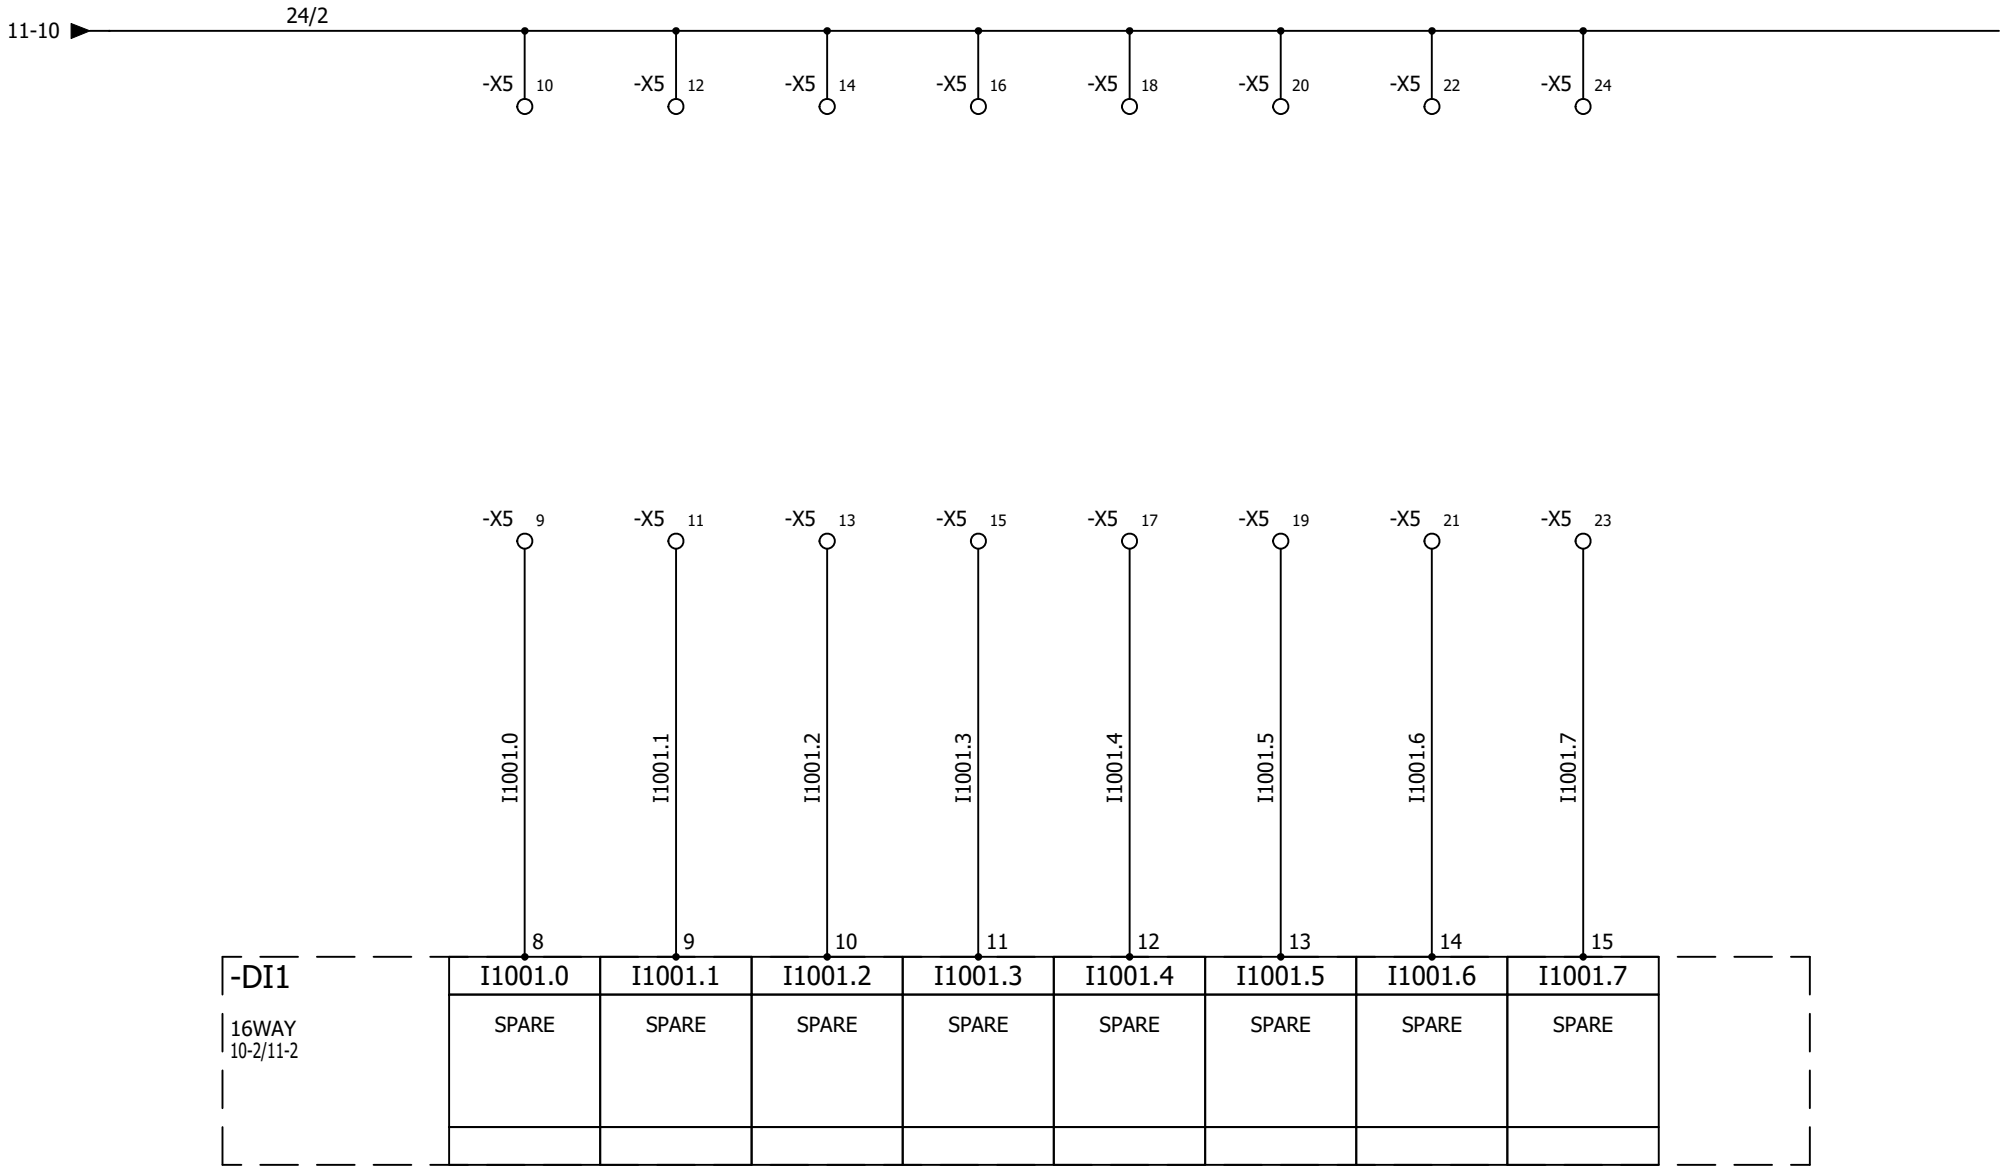

AAC Technical Services Ltd
Unit 2, Brunel Business Court
Brunel Way, Thetford, Norfolk IP24 1HP

CONTRACT: AIRBLAST - SeAH - VENTHERM 2648

BOOTH 1

DIGITAL INPUTS 1.2

LOCATION: +L2

BOOTH 1 REMOTE PANEL

REV.	DATE	NAME	CHANGES
0	29/09/2026	TW	

User data 1

User data 2

REVISION 0

SCHEME 12

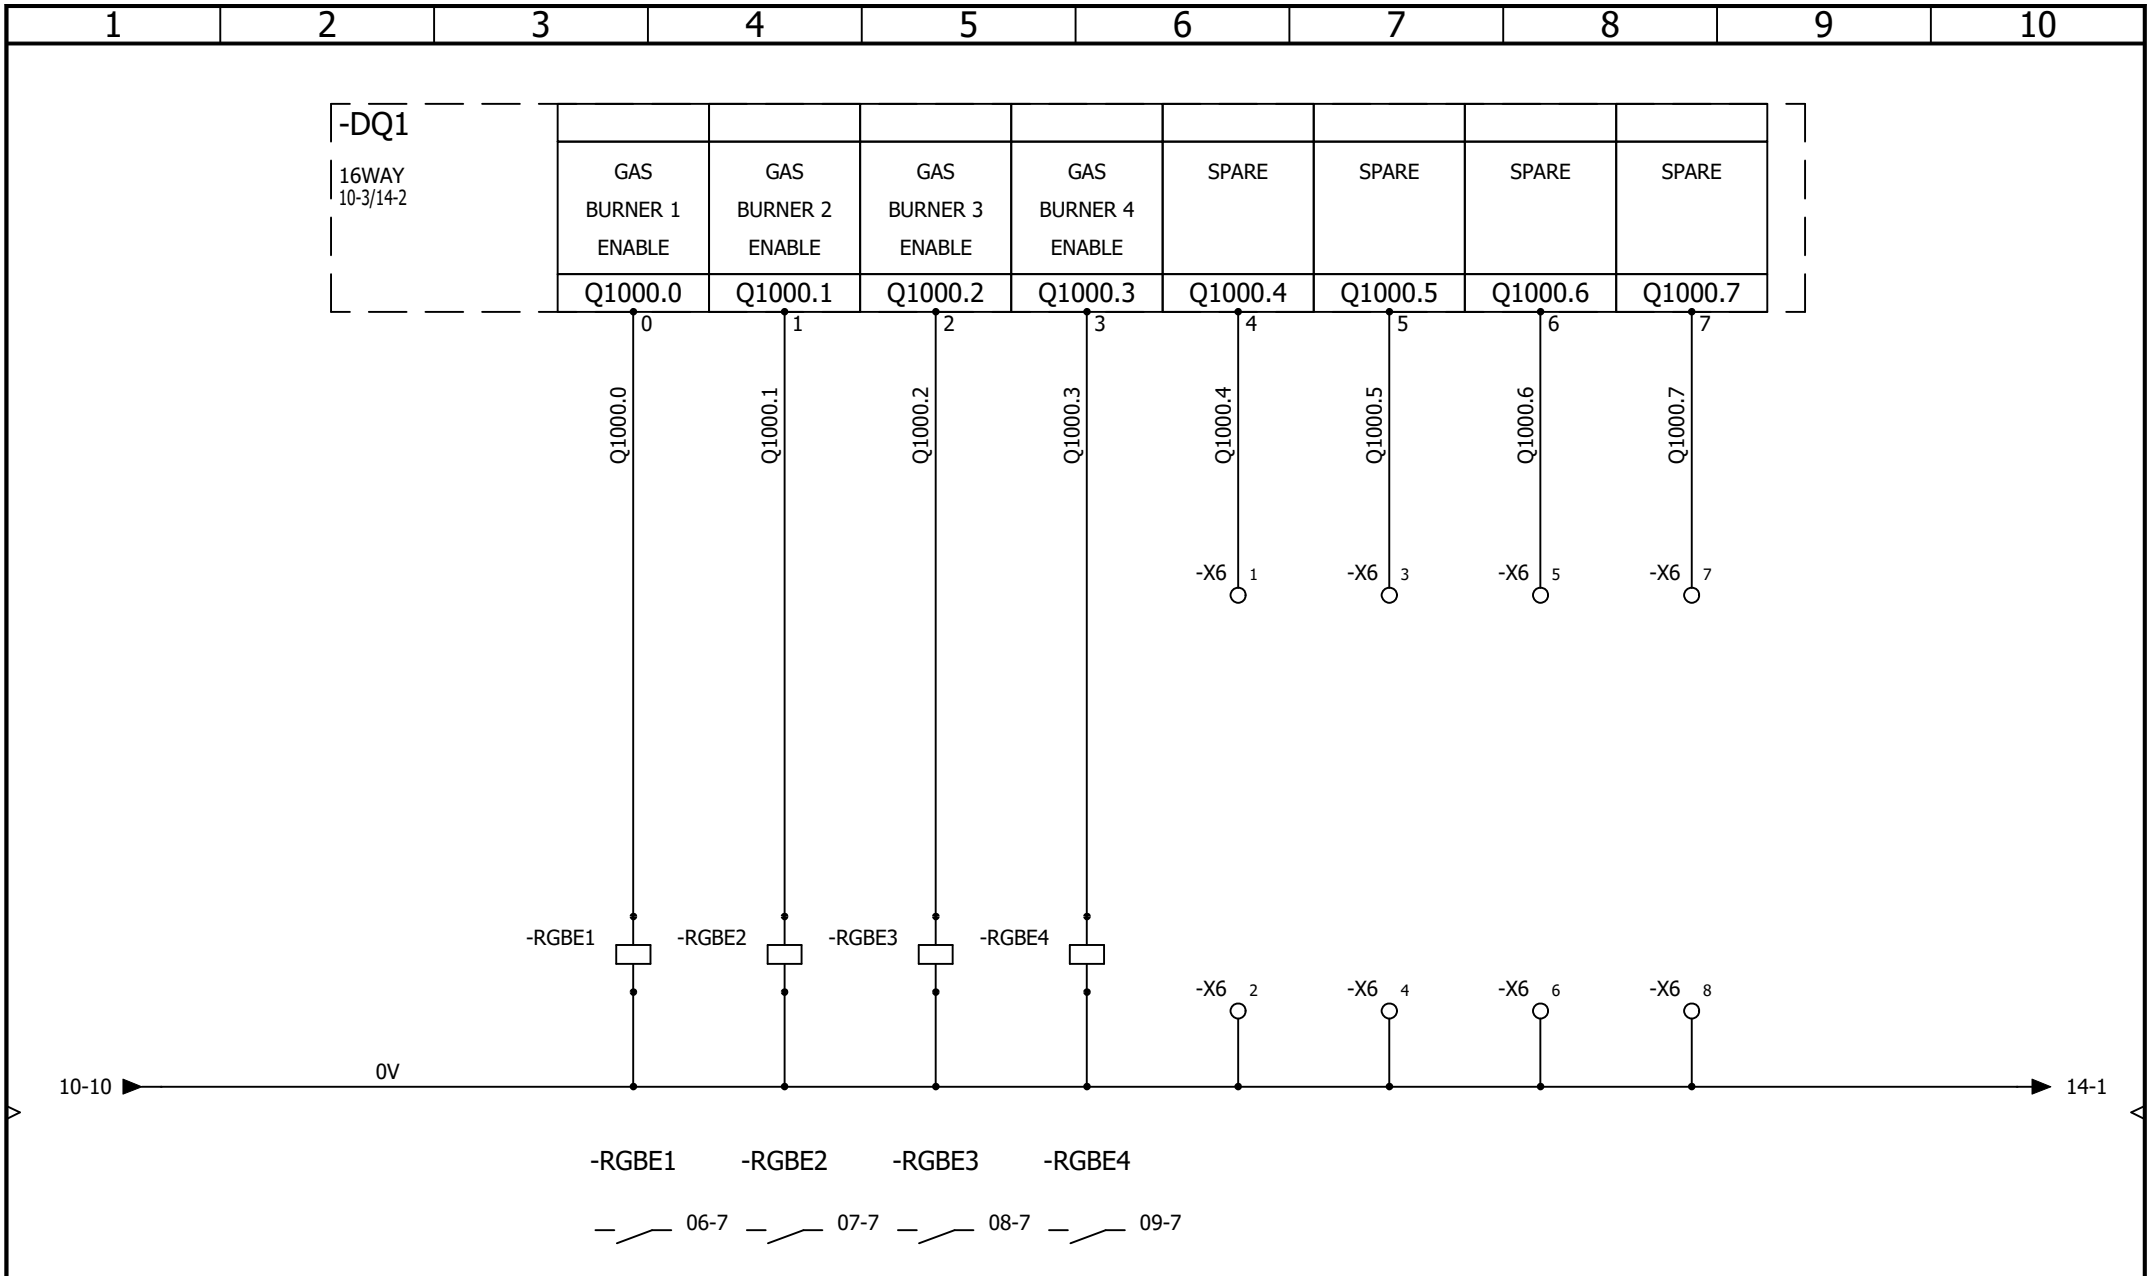

1	2	3	4	5	6	7	8	9	10

AAC Technical Services Ltd
Unit 2, Brunel Business Court
Brunel Way, Thetford, Norfolk IP24 1HP

CONTRACT: AIRBLAST - SeAH - VENTHERM 2648

BOOTH 1
DIGITAL OUTPUTS 1.1

LOCATION: +L2

BOOTH 1 REMOTE PANEL

REV.	DATE	NAME	CHANGES
0	29/09/2026	TW	

User data 1

User data 2

REVISION 0

SCHEME 13

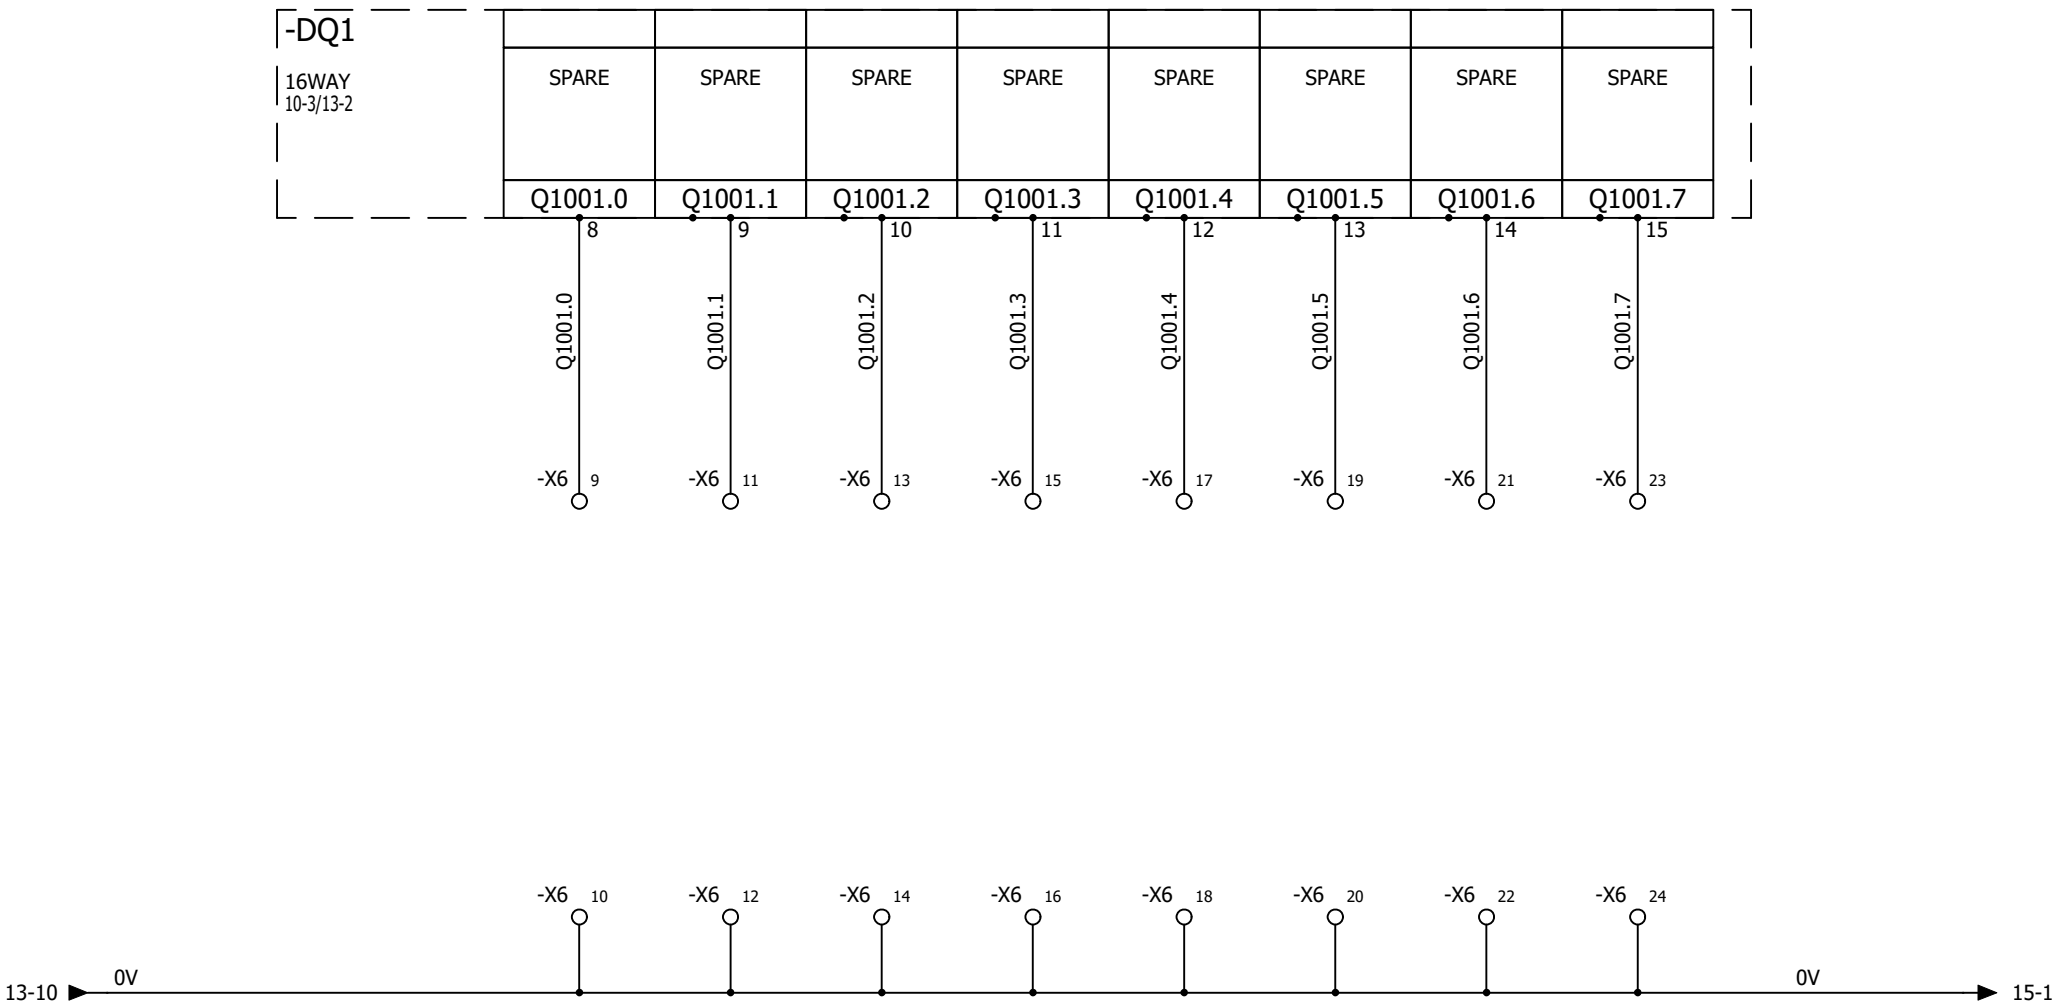

AAC Technical Services Ltd
Unit 2, Brunel Business Court
Brunel Way, Thetford, Norfolk IP24 1HP

BOOTH 1

DIGITAL OUTPUTS 1.2

REV.	DATE	NAME	CHANGES
0	29/09/2026	TW	

CONTRACT: AIRBLAST - SeAH - VENTHERM 2648

LOCATION: +L2

BOOTH 1 REMOTE PANEL

User data 1

User data 2

REVISION 0

SCHEME 14

1	2	3	4	5	6	7	8	9	10

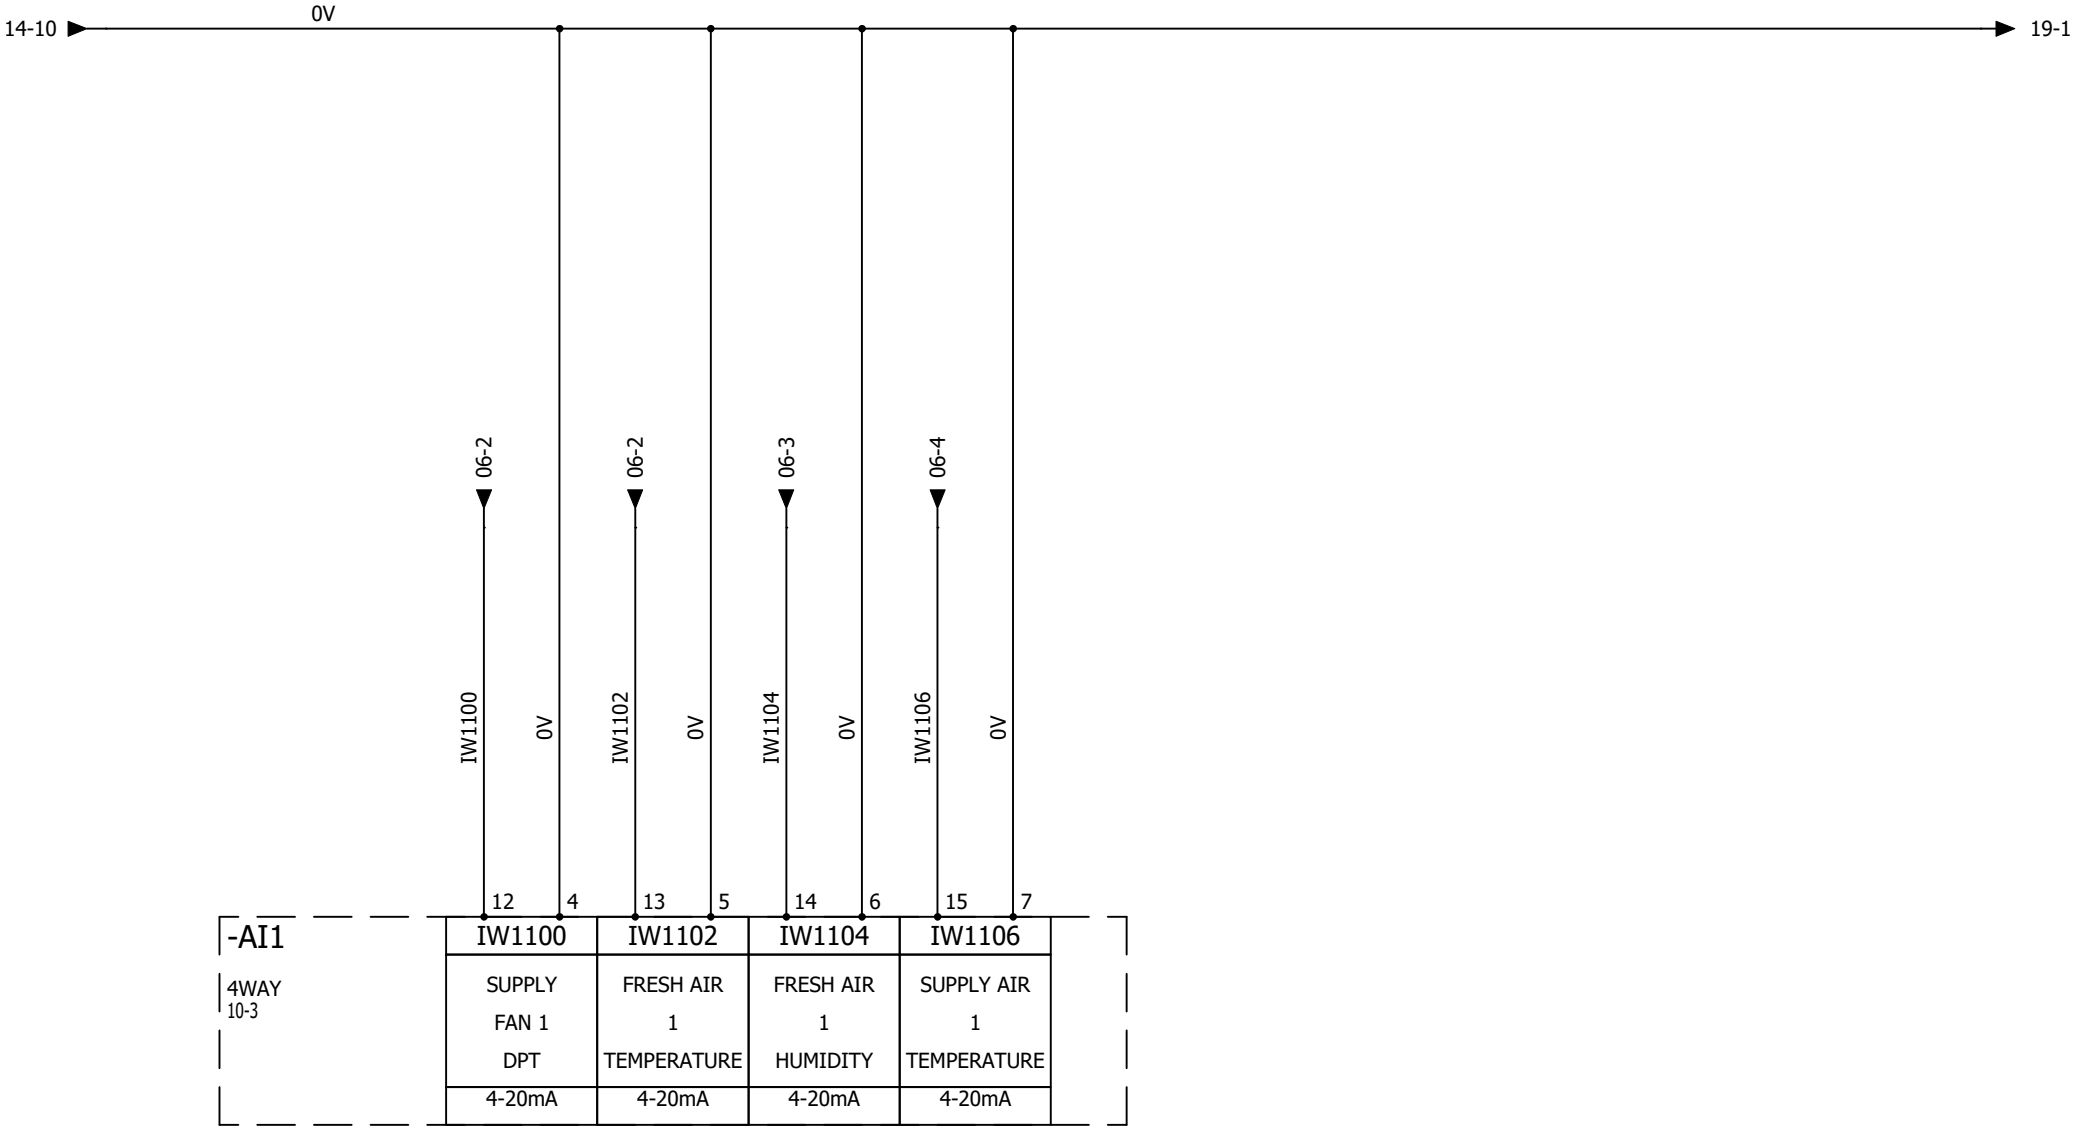

AAC Technical Services Ltd
Unit 2, Brunel Business Court
Brunel Way, Thetford, Norfolk IP24 1HP

BOOTH 1

ANALOGUE INPUTS 1

REV.	DATE	NAME	CHANGES
0	29/09/2026	TW	

REVISION 0

SCHEME 15

CONTRACT: AIRBLAST - SeAH - VENTHERM 2648

LOCATION: +L2

BOOTH 1 REMOTE PANEL

User data 1

User data 2

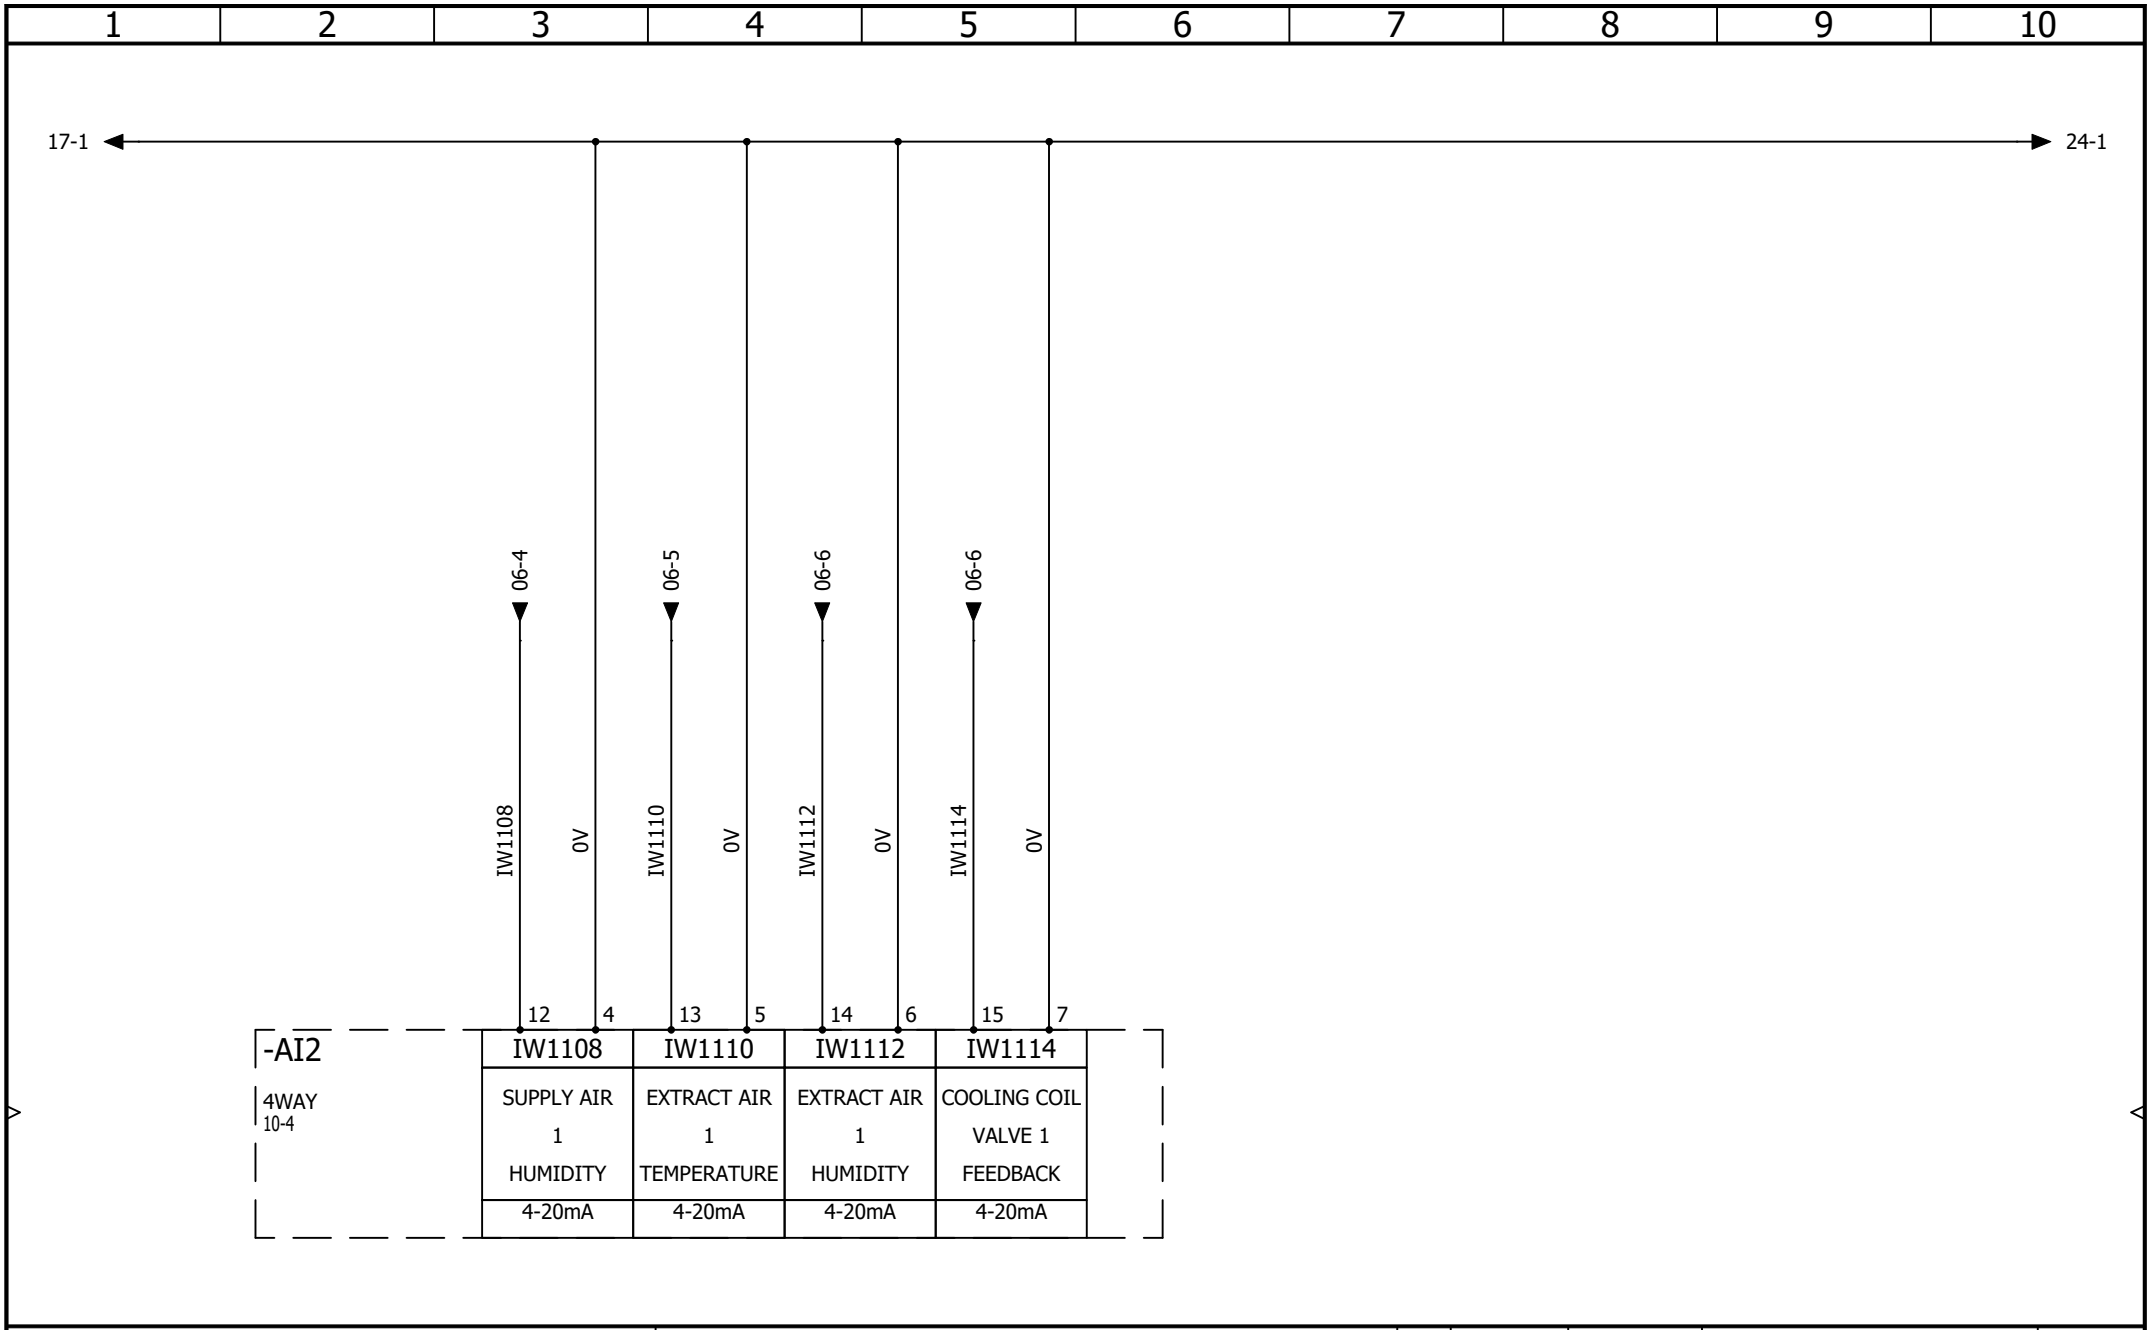

AAC Technical Services Ltd
Unit 2, Brunel Business Court
Brunel Way, Thetford, Norfolk IP24 1HP

BOOTH 1
ANALOGUE INPUTS 2

REV.	DATE	NAME	CHANGES
0	29/09/2026	TW	

REVISION 0

SCHEME 16

CONTRACT: AIRBLAST - SeAH - VENTHERM 2648

LOCATION: +L2 BOOTH 1 REMOTE PANEL

User data 1

User data 2

1	2	3	4	5	6	7	8	9	10

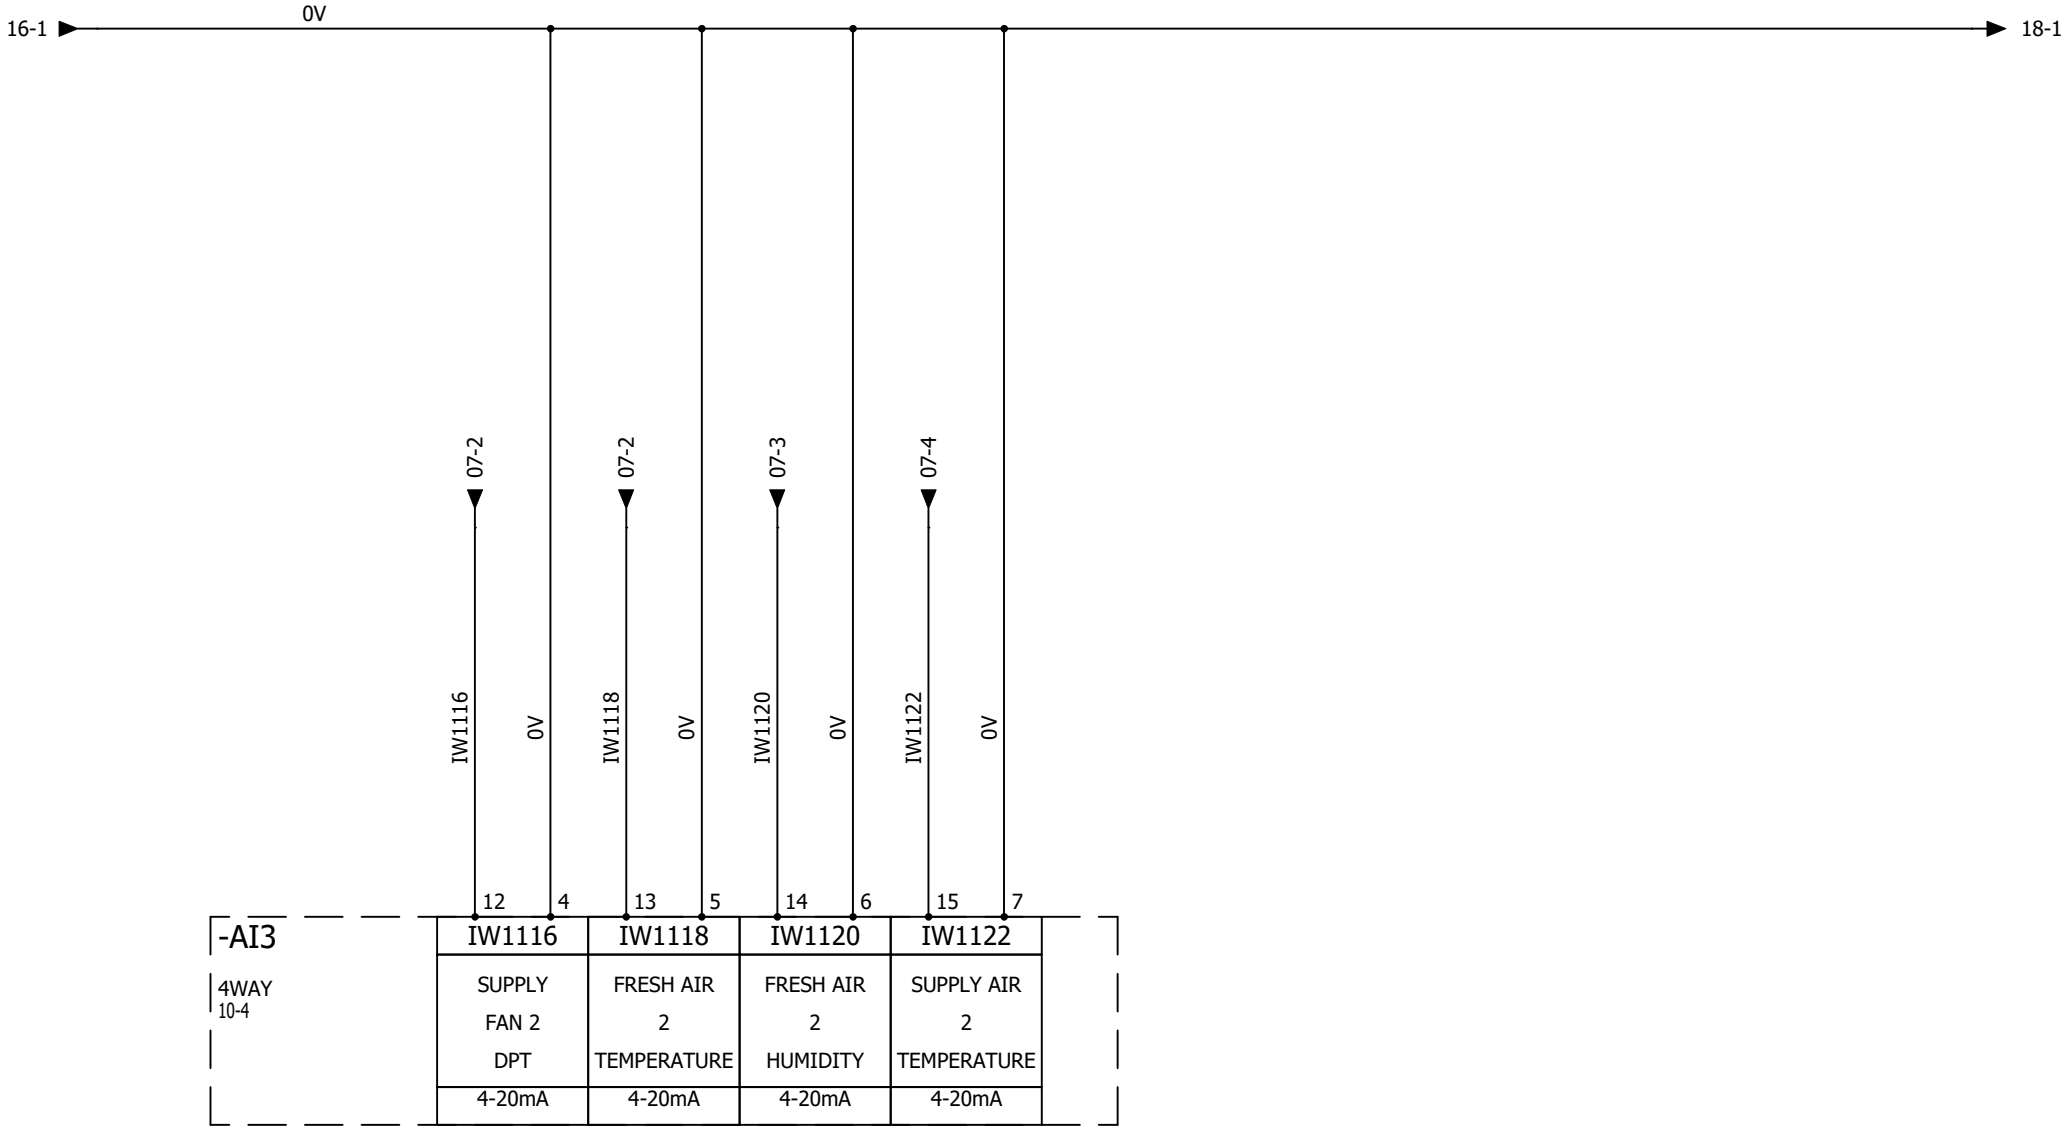

AAC Technical Services Ltd
Unit 2, Brunel Business Court
Brunel Way, Thetford, Norfolk IP24 1HP

BOOTH 1
ANALOGUE INPUTS 3

REV.	DATE	NAME	CHANGES
0	29/09/2026	TW	

REVISION 0

SCHEME 17

CONTRACT: AIRBLAST - SeAH - VENTHERM 2648

LOCATION: +L2

BOOTH 1 REMOTE PANEL

User data 1

User data 2

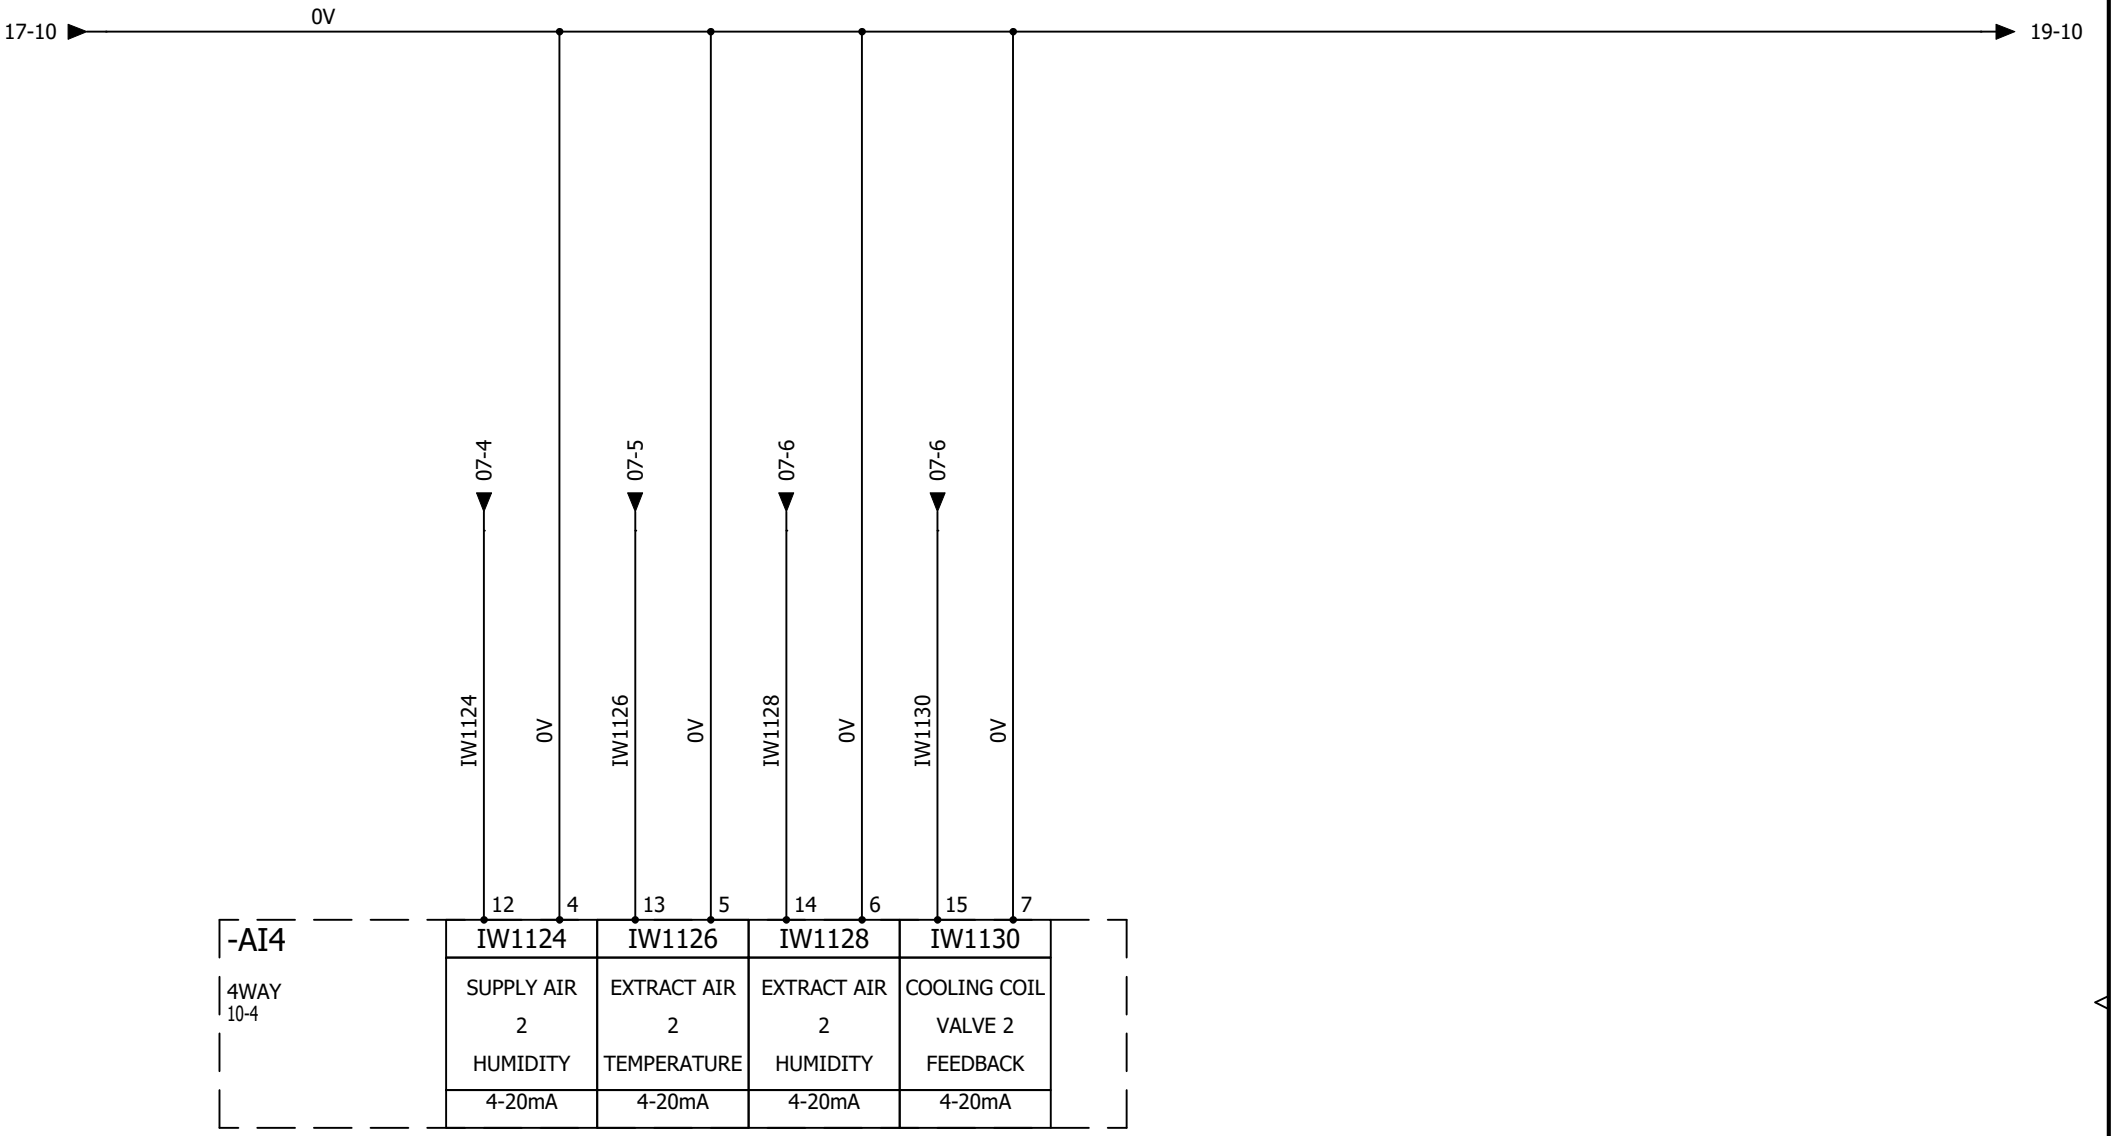

1	2	3	4	5	6	7	8	9	10

AAC Technical Services Ltd
Unit 2, Brunel Business Court
Brunel Way, Thetford, Norfolk IP24 1HP

CONTRACT: AIRBLAST - SeAH - VENTHERM 2648

BOOTH 1
ANALOGUE INPUTS 4

LOCATION: +L2

BOOTH 1 REMOTE PANEL

REV.	DATE	NAME	CHANGES
0	29/09/2026	TW	

User data 1

User data 2

REVISION 0

SCHEME 18

1	2	3	4	5	6	7	8	9	10

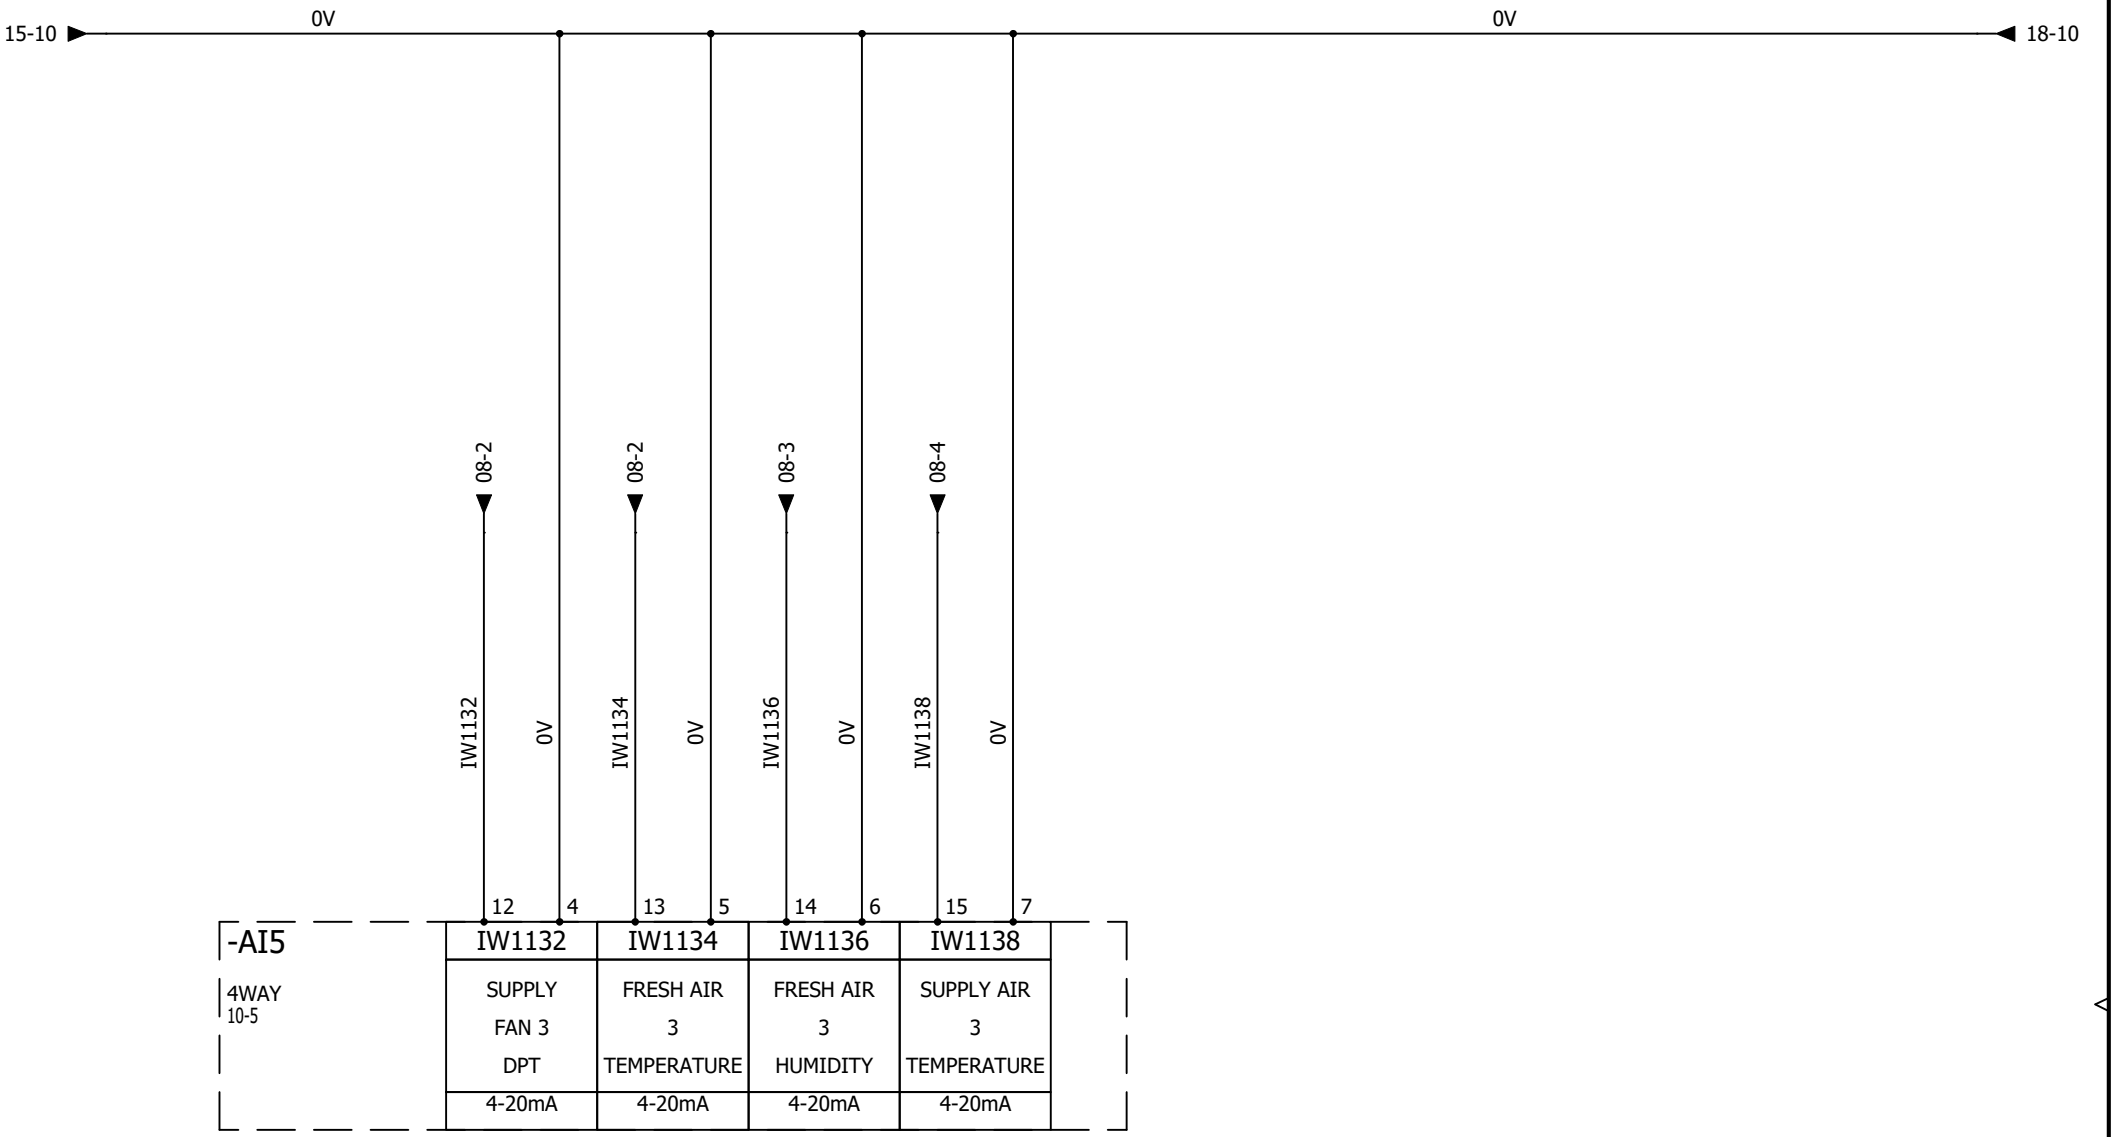

AAC Technical Services Ltd
Unit 2, Brunel Business Court
Brunel Way, Thetford, Norfolk IP24 1HP

BOOTH 1

ANALOGUE INPUTS 5

REV.	DATE	NAME	CHANGES
0	29/09/2026	TW	

REVISION 0

SCHEME 19

CONTRACT: AIRBLAST - SeAH - VENTHERM 2648

LOCATION: +L2

BOOTH 1 REMOTE PANEL

User data 1

User data 2

1	2	3	4	5	6	7	8	9	10

21-1 ◄ ► 22-1

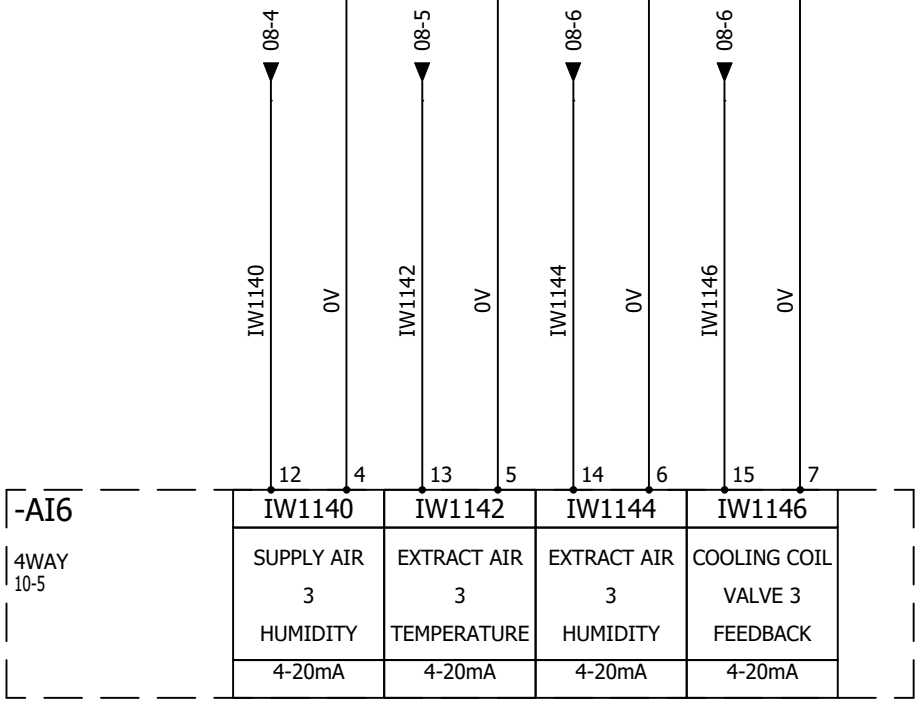

AAC Technical Services Ltd
Unit 2, Brunel Business Court
Brunel Way, Thetford, Norfolk IP24 1HP

BOOTH 1

ANALOGUE INPUTS 6

REV.	DATE	NAME	CHANGES
0	29/09/2026	TW	

REVISION 0

SCHEME 20

CONTRACT: AIRBLAST - SeAH - VENTHERM 2648

LOCATION: +L2

BOOTH 1 REMOTE PANEL

User data 1

User data 2

1	2	3	4	5	6	7	8	9	10

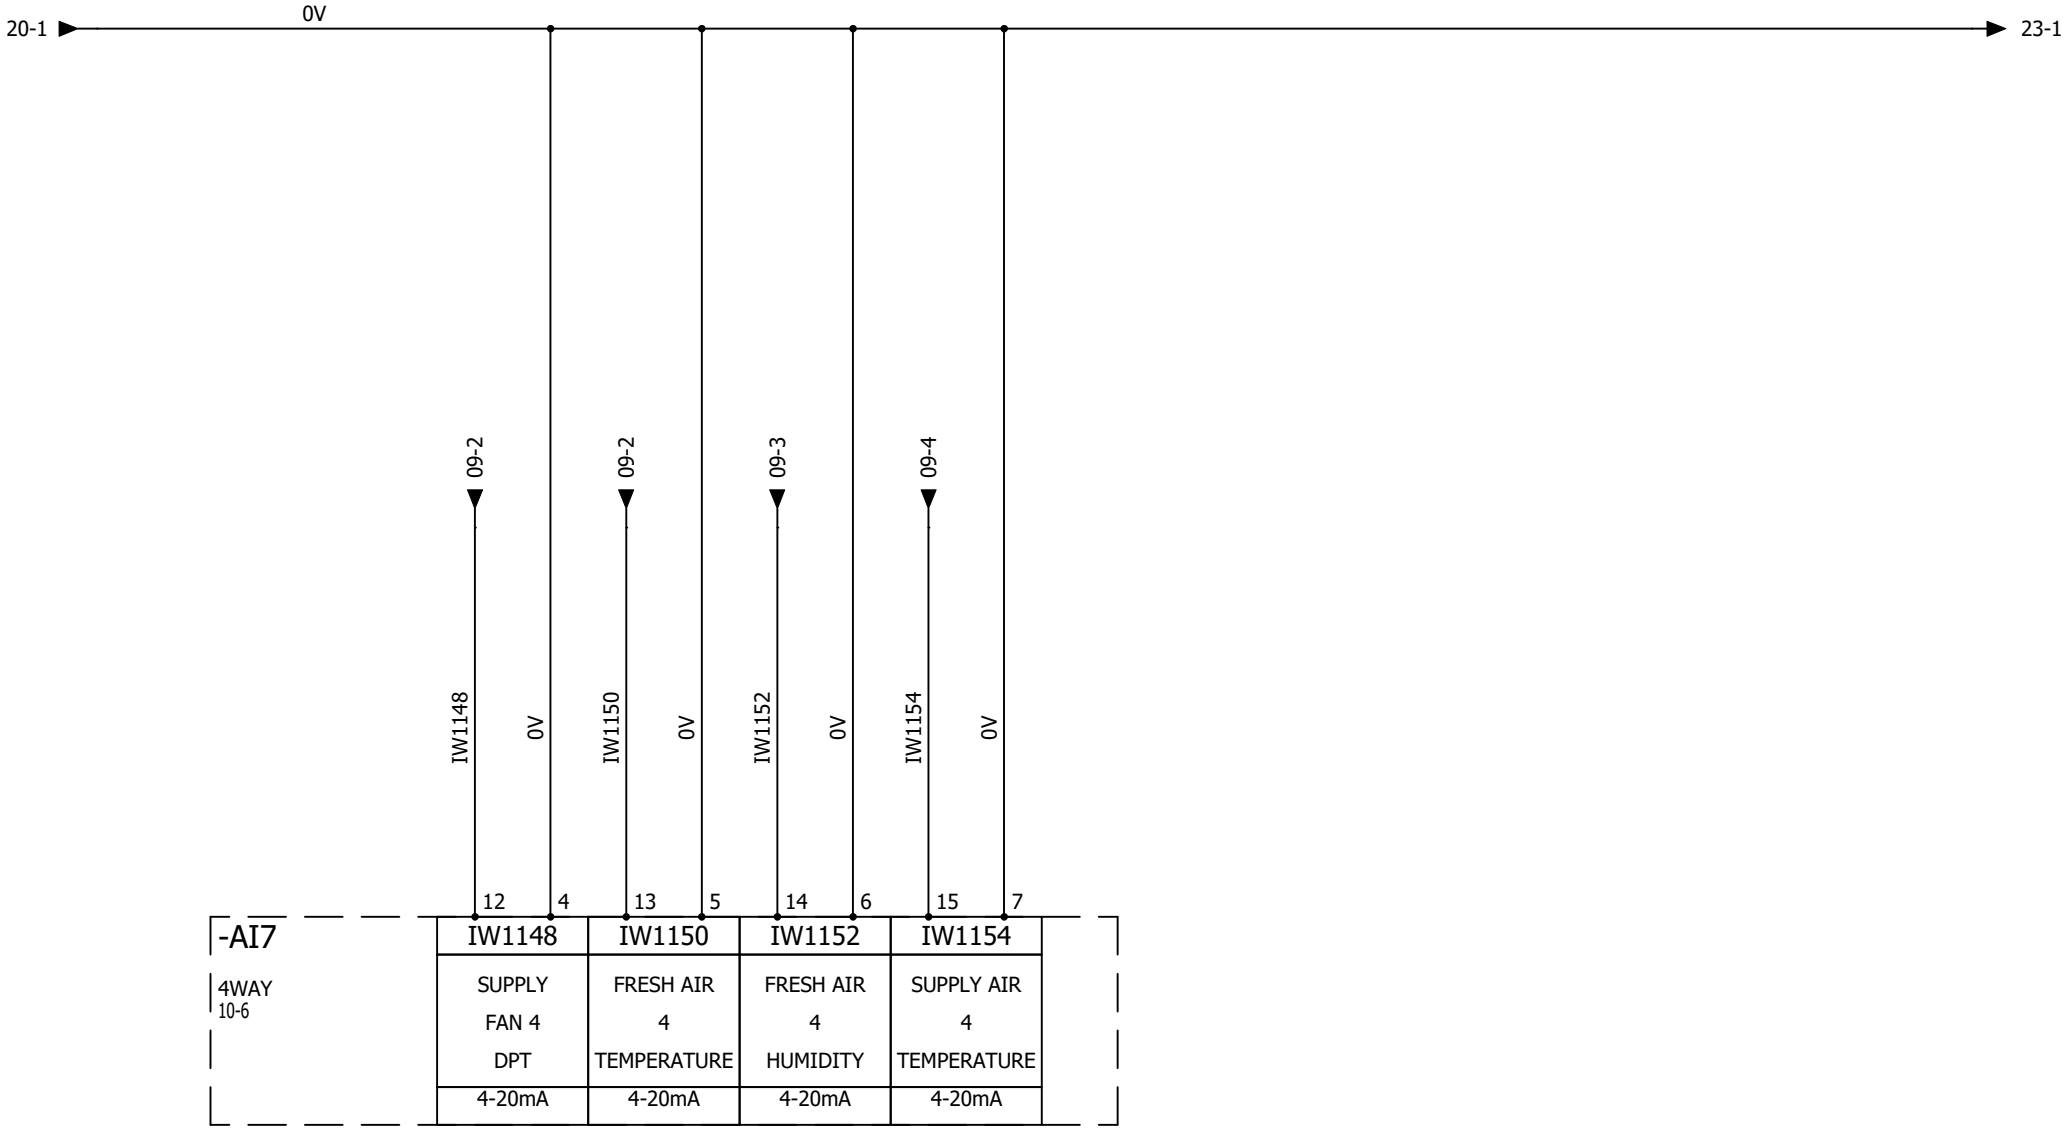

AAC Technical Services Ltd
Unit 2, Brunel Business Court
Brunel Way, Thetford, Norfolk IP24 1HP

BOOTH 1

ANALOGUE INPUTS 7

REV.	DATE	NAME	CHANGES
0	29/09/2026	TW	

CONTRACT: AIRBLAST - SeAH - VENTHERM 2648

LOCATION: +L2

BOOTH 1 REMOTE PANEL

User data 1

User data 2

REVISION 0

SCHEME 21

1	2	3	4	5	6	7	8	9	10

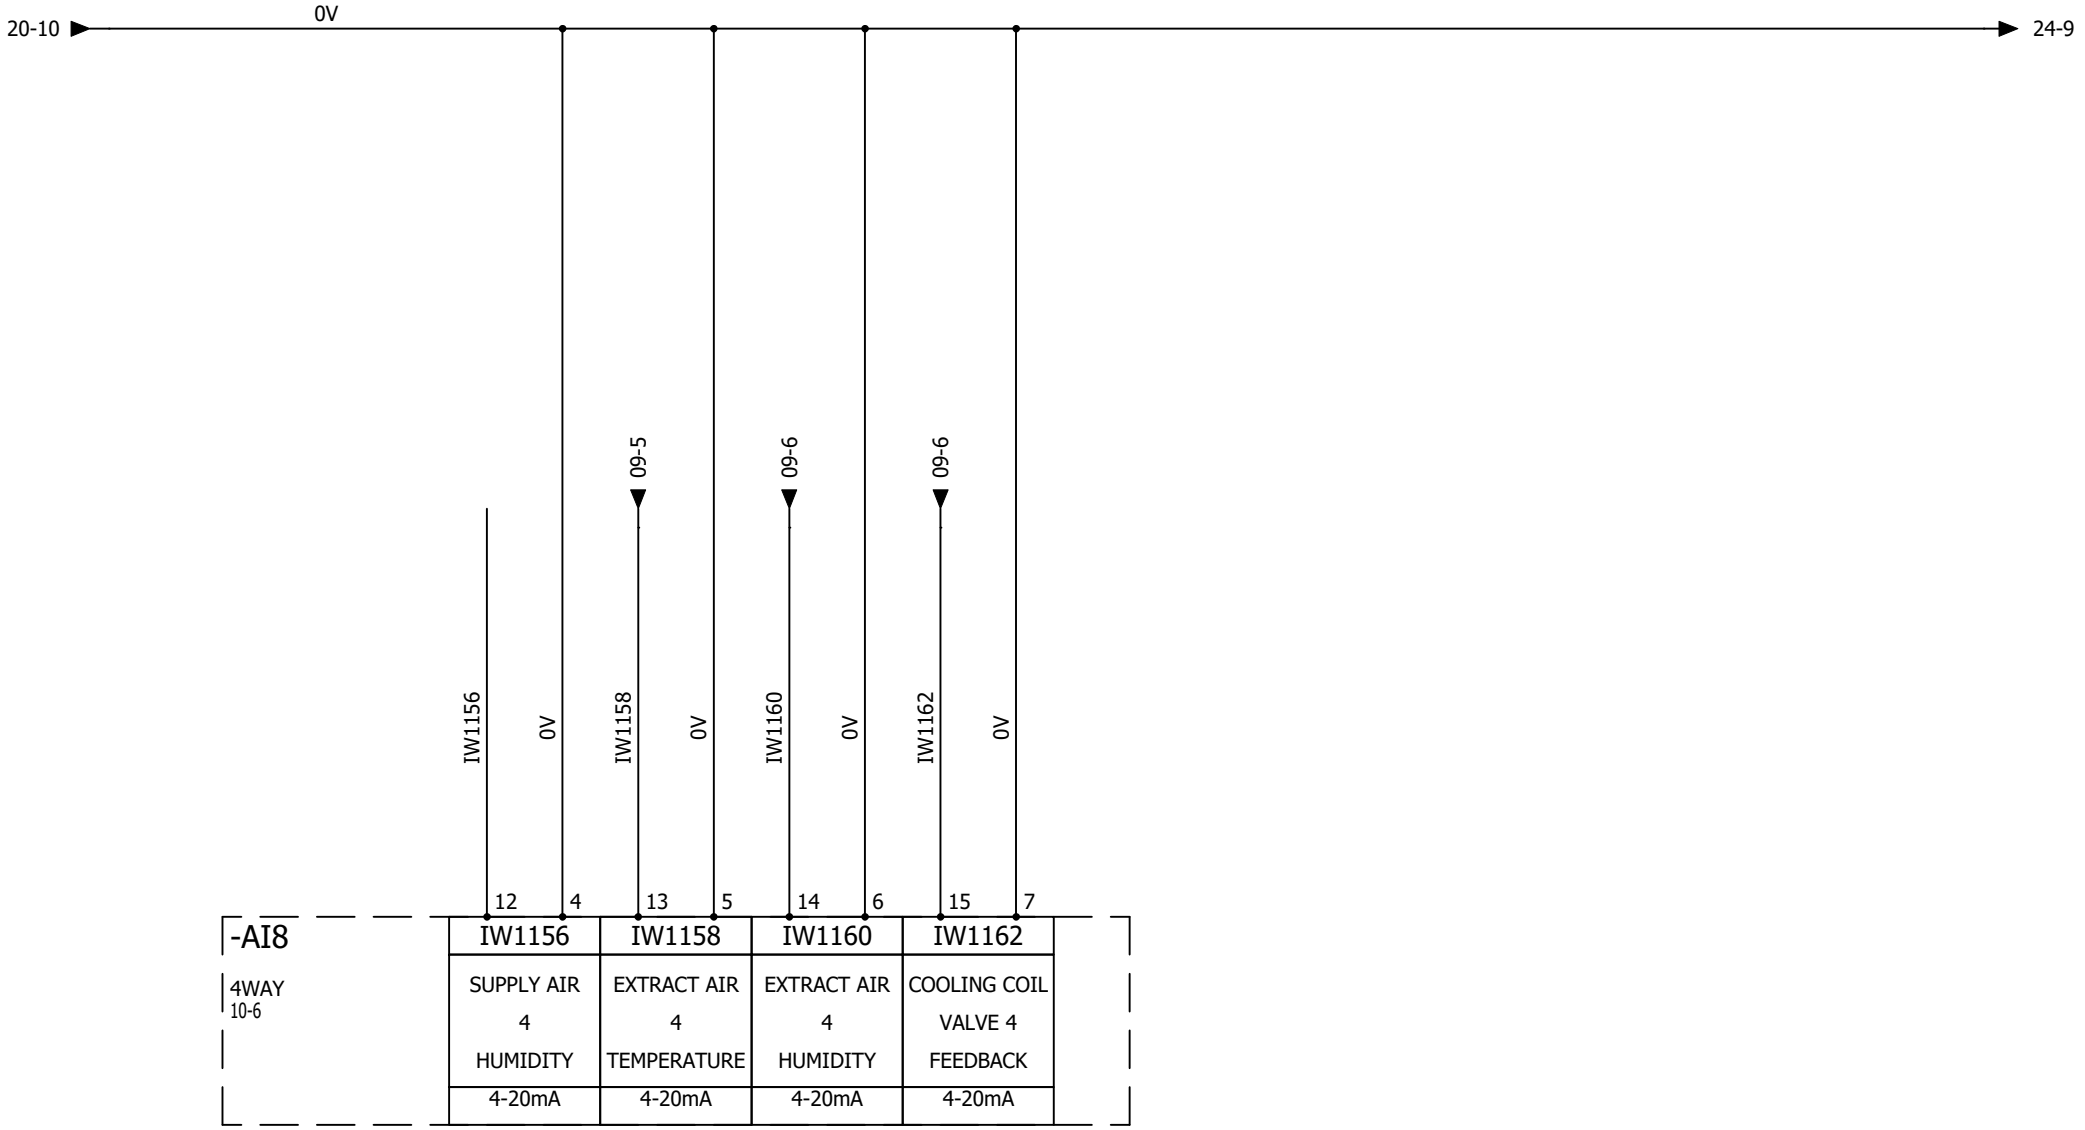

AAC Technical Services Ltd
Unit 2, Brunel Business Court
Brunel Way, Thetford, Norfolk IP24 1HP

BOOTH 1
ANALOGUE INPUTS 8

REV.	DATE	NAME	CHANGES
0	29/09/2026	TW	

CONTRACT: AIRBLAST - SeAH - VENTHERM 2648

LOCATION: +L2

BOOTH 1 REMOTE PANEL

User data 1

User data 2

REVISION 0

SCHEME 22

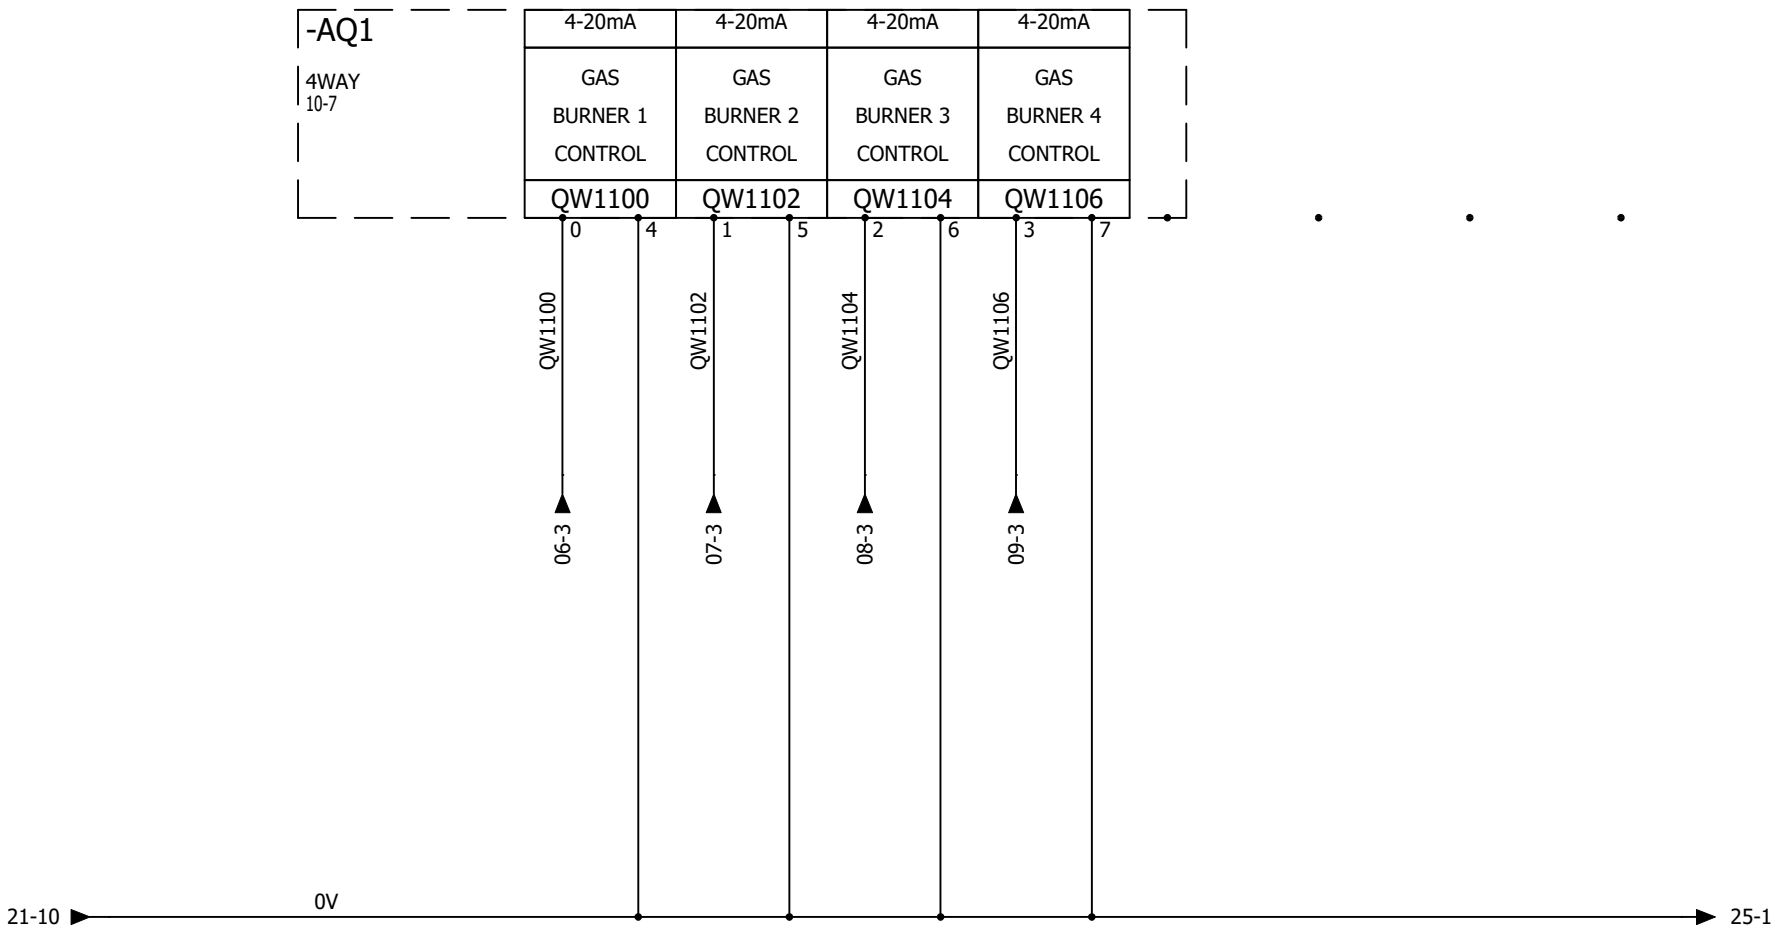

1	2	3	4	5	6	7	8	9	10

AAC Technical Services Ltd
Unit 2, Brunel Business Court
Brunel Way, Thetford, Norfolk IP24 1HP

CONTRACT: AIRBLAST - SeAH - VENTHERM 2648

BOOTH 1
ANALOGUE OUTPUTS 1

LOCATION: +L2

BOOTH 1 REMOTE PANEL

REV.	DATE	NAME	CHANGES
0	29/09/2026	TW	

User data 1

User data 2

REVISION 0

SCHEME 23

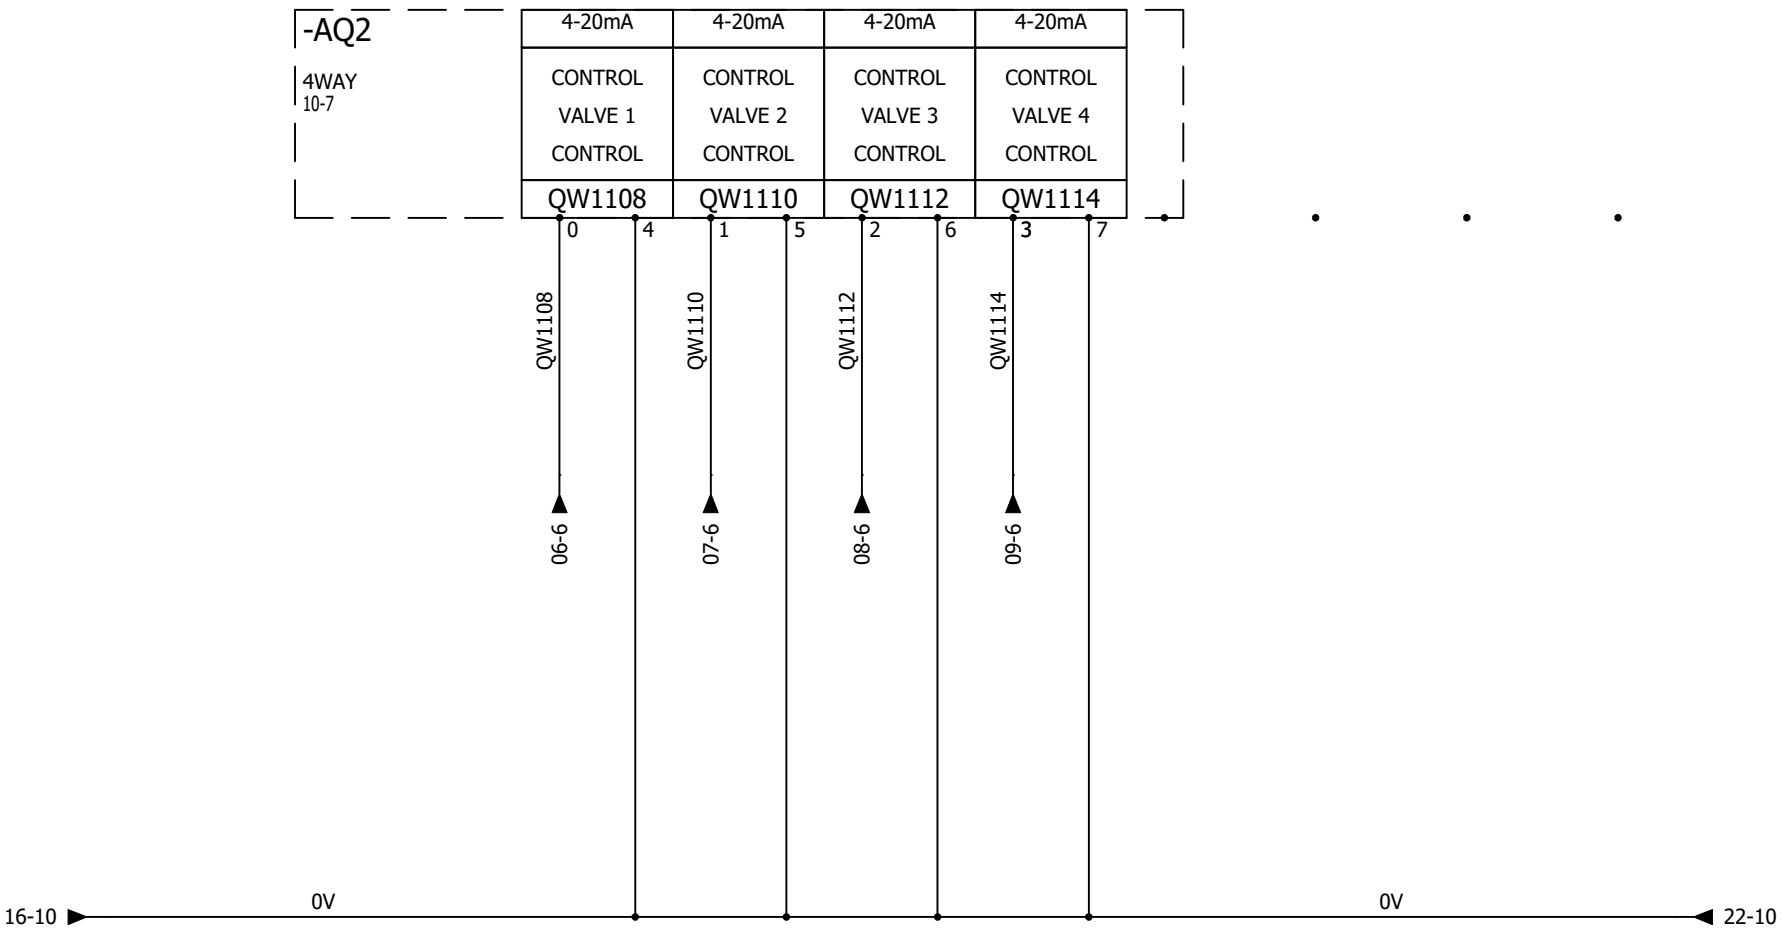

AAC Technical Services Ltd Unit 2, Brunel Business Court Brunel Way, Thetford, Norfolk IP24 1HP	BOOTH 1 ANALOGUE OUTPUTS 2		REVISION 0
CONTRACT: AIRBLAST - SeAH - VENTHERM 2648	LOCATION: +L2	BOOTH 1 REMOTE PANEL	SCHEME 24

REV.	DATE	NAME	CHANGES
0	29/09/2026	TW	

User data 1

User data 2

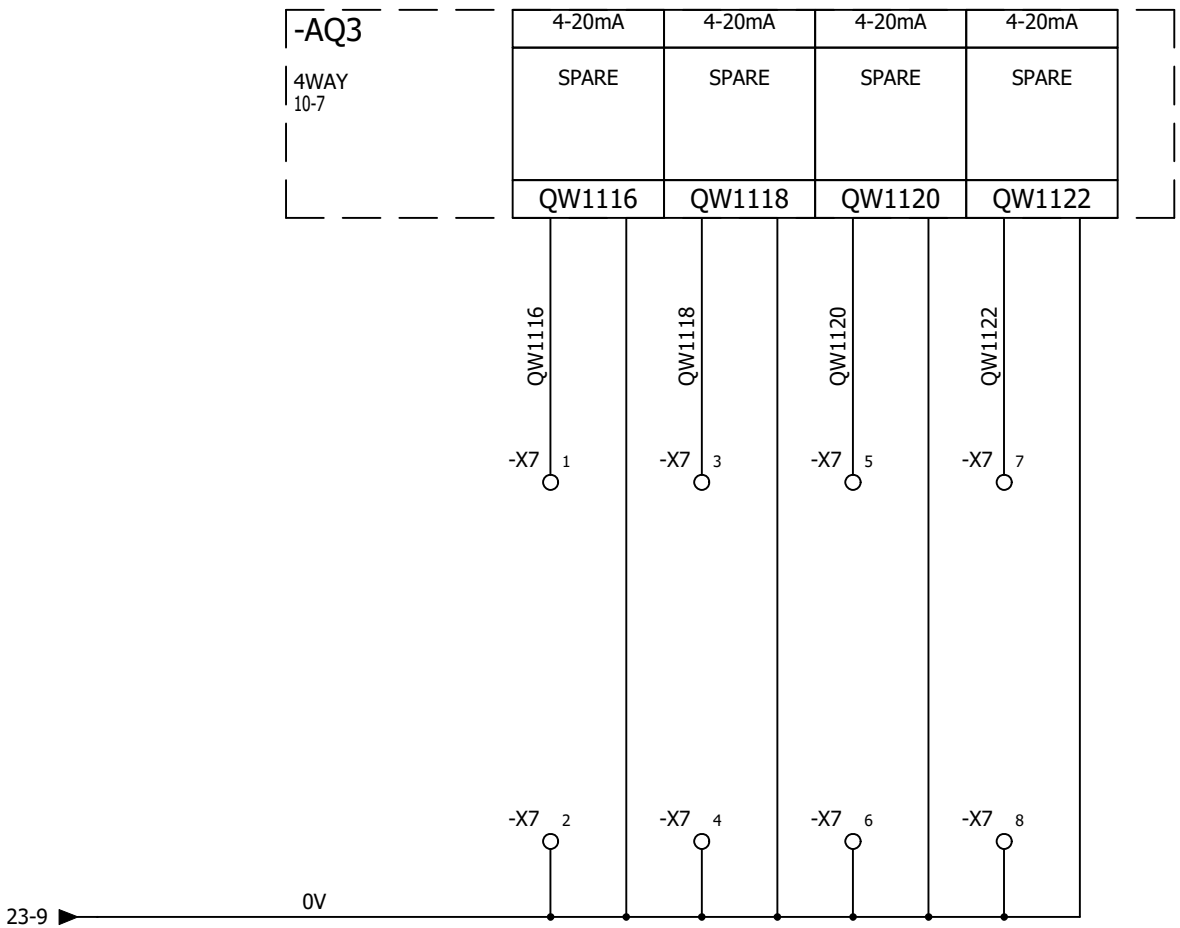

1	2	3	4	5	6	7	8	9	10

AAC Technical Services Ltd
Unit 2, Brunel Business Court
Brunel Way, Thetford, Norfolk IP24 1HP

CONTRACT: AIRBLAST - SeAH - VENTHERM 2648

BOOTH 1
ANALOGUE OUTPUTS 3

LOCATION: +L2

BOOTH 1 REMOTE PANEL

REV.	DATE	NAME	CHANGES
0	29/09/2026	TW	

User data 1

User data 2

REVISION 0

SCHEME 25