1	2	3	4	5	6	7	8	9	10

AIRBLAST

SeAH - VENTHERM

BOOTH 2

2648

AAC Technical Services Ltd
Unit 2, Brunel Business Court
Brunel Way, Thetford, Norfolk IP24 1HP

CONTRACT: AIRBLAST - SeAH - VENTHERM 2648

BOOTH 2
Cover page

LOCATION: +L3 BOOTH 2 REMOTE PANEL

REV.	DATE	NAME	CHANGES
0	14/10/2026	TW	

User data 1

User data 2

REVISION 0

SCHEME 01

3-BOOTH 2

Drawing	Description	Function	Location	Revision	Date	Created by
01	Cover page	=F1	+L3	0	14/10/2026	TW
02	Drawings list	=F1	+L3	0	14/10/2026	TW
03	Drawings list	=F1	+L3	0	14/10/2026	TW
04	POWER DISTRIBUTION	=F1	+L3	0	14/10/2026	TW
05	24V DISTRIBUTION	=F1	+L3	0	14/10/2026	TW
06	AHU1	=F1	+L3	0	14/10/2026	TW
07	AHU2	=F1	+L3	0	14/10/2026	TW
08	AHU3	=F1	+L3	0	14/10/2026	TW
09	AHU4	=F1	+L3	0	14/10/2026	TW
10	PLC LAYOUT	=F1	+L3	0	14/10/2026	TW
11	DIGITAL INPUTS 1.1	=F1	+L3	0	14/10/2026	TW
12	DIGITAL INPUTS 1.2	=F1	+L3	0	14/10/2026	TW
13	DIGITAL OUTPUTS 1.1	=F1	+L3	0	14/10/2026	TW
14	DIGITAL OUTPUTS 1.2	=F1	+L3	0	14/10/2026	TW
15	ANALOGUE INPUTS 1	=F1	+L3	0	14/10/2026	TW
16	ANALOGUE INPUTS 2	=F1	+L3	0	14/10/2026	TW
17	ANALOGUE INPUTS 3	=F1	+L3	0	14/10/2026	TW
18	ANALOGUE INPUTS 4	=F1	+L3	0	14/10/2026	TW
19	ANALOGUE INPUTS 5	=F1	+L3	0	14/10/2026	TW
20	ANALOGUE INPUTS 6	=F1	+L3	0	14/10/2026	TW

AAC Technical Services Ltd
Unit 2, Brunel Business Court
Brunel Way, Thetford, Norfolk IP24 1HP

BOOTH 2
Drawings list

REV.	DATE	NAME	CHANGES
0	14/10/2026	TW	

REVISION 0

SCHEME 02

CONTRACT: AIRBLAST - SeAH - VENTHERM 2648

LOCATION: +L3

BOOTH 2 REMOTE PANEL

User data 1

User data 2

-> 3-BOOTH 2

Drawing	Description	Function	Location	Revision	Date	Created by
21	ANALOGUE INPUTS 7	=F1	+L3	0	14/10/2026	TW
22	ANALOGUE INPUTS 8	=F1	+L3	0	14/10/2026	TW
23	ANALOGUE OUTPUTS 1	=F1	+L3	0	14/10/2026	TW
24	ANALOGUE OUTPUTS 2	=F1	+L3	0	14/10/2026	TW
25	ANALOGUE OUTPUTS 3	=F1	+L3	0	14/10/2026	TW

AAC Technical Services Ltd
Unit 2, Brunel Business Court
Brunel Way, Thetford, Norfolk IP24 1HP

BOOTH 2
Drawings list

REV.	DATE	NAME	CHANGES
0	14/10/2026	TW	

REVISION 0

SCHEME 03

CONTRACT: AIRBLAST - SeAH - VENTHERM 2648

LOCATION: +L3

BOOTH 2 REMOTE PANEL

User data 1

User data 2

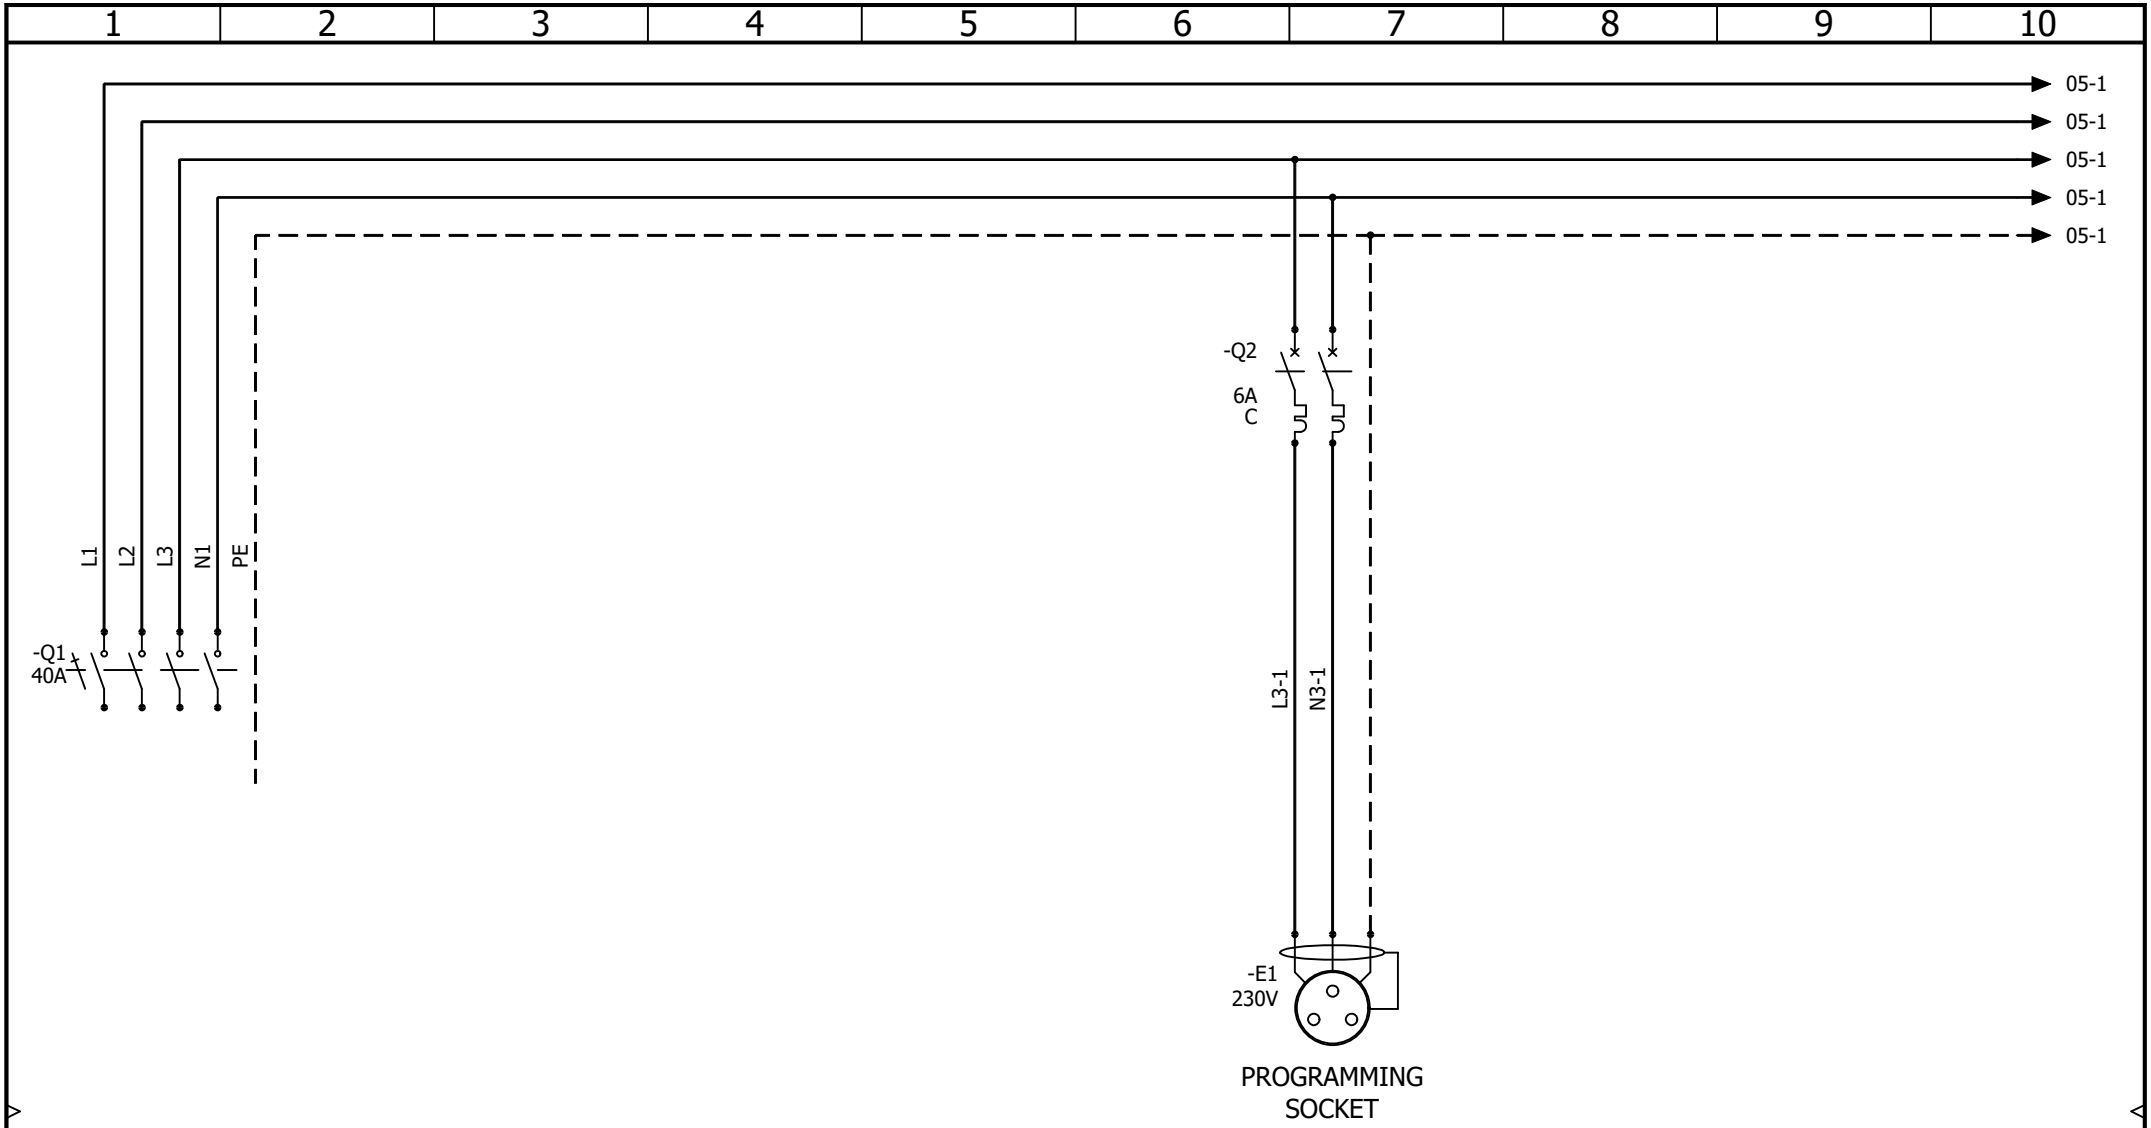

AAC Technical Services Ltd Unit 2, Brunel Business Court Brunel Way, Thetford, Norfolk IP24 1HP	BOOTH 2 POWER DISTRIBUTION			REVISION 0
		0	14/10/2026 TW	SCHEME 04
		REV.	DATE NAME	CHANGES
CONTRACT: AIRBLAST - SeAH - VENTHERM 2648	LOCATION: +L3	BOOTH 2 REMOTE PANEL	User data 1	User data 2

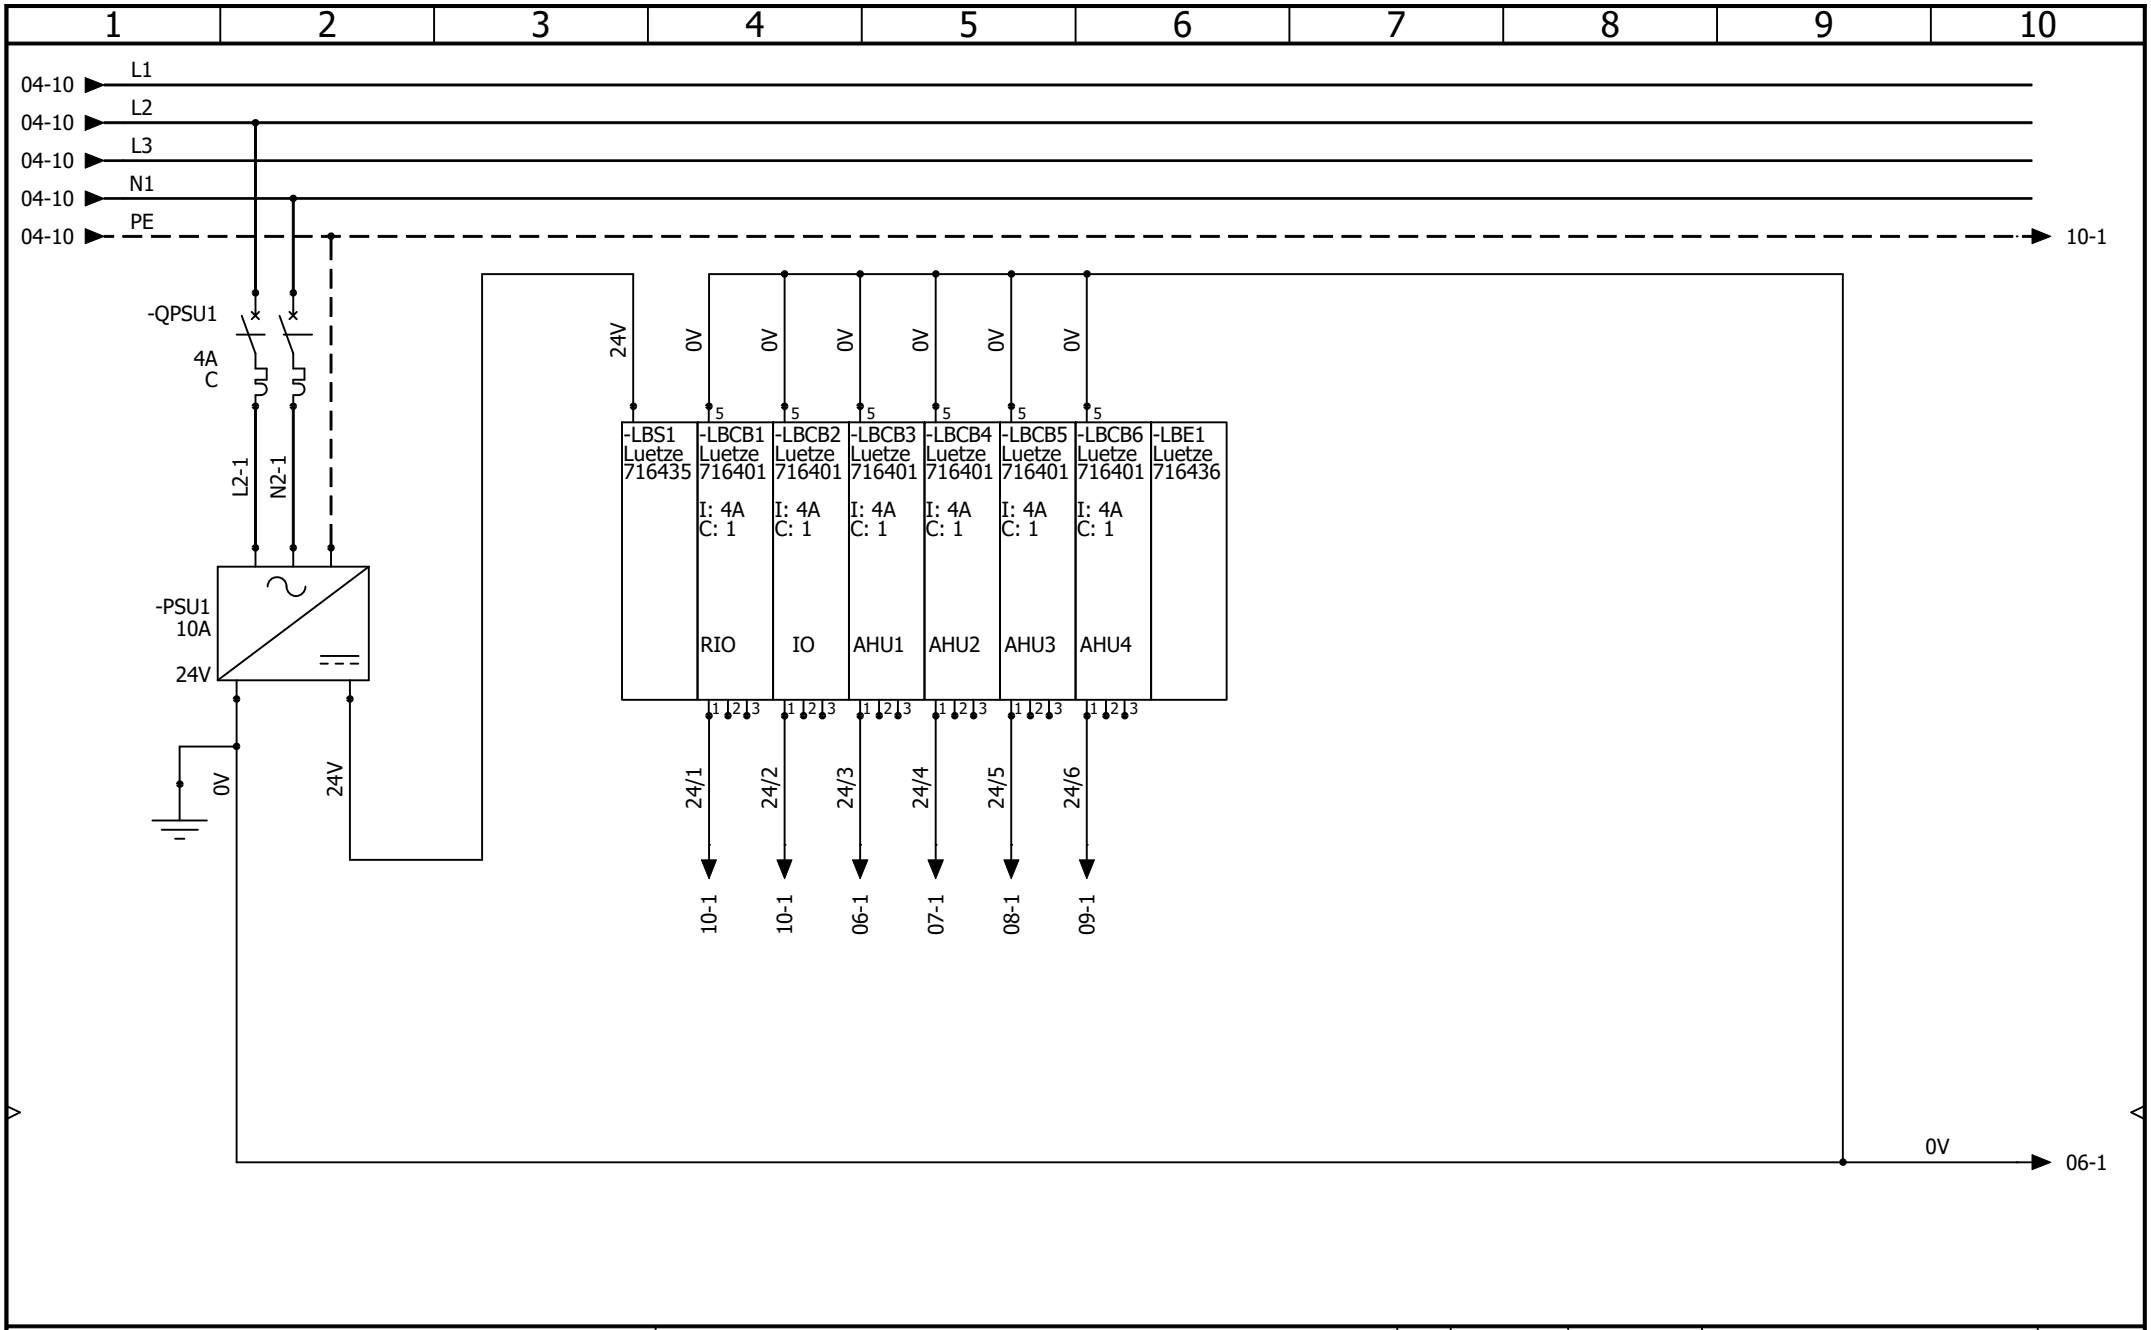

AAC Technical Services Ltd
Unit 2, Brunel Business Court
Brunel Way, Thetford, Norfolk IP24 1HP

BOOTH 2
24V DISTRIBUTION

REV.	DATE	NAME	CHANGES
0	14/10/2026	TW	

REVISION 0
SCHEME 05

CONTRACT: AIRBLAST - SeAH - VENTHERM 2648
LOCATION: +L3
BOOTH 2 REMOTE PANEL
User data 1
User data 2

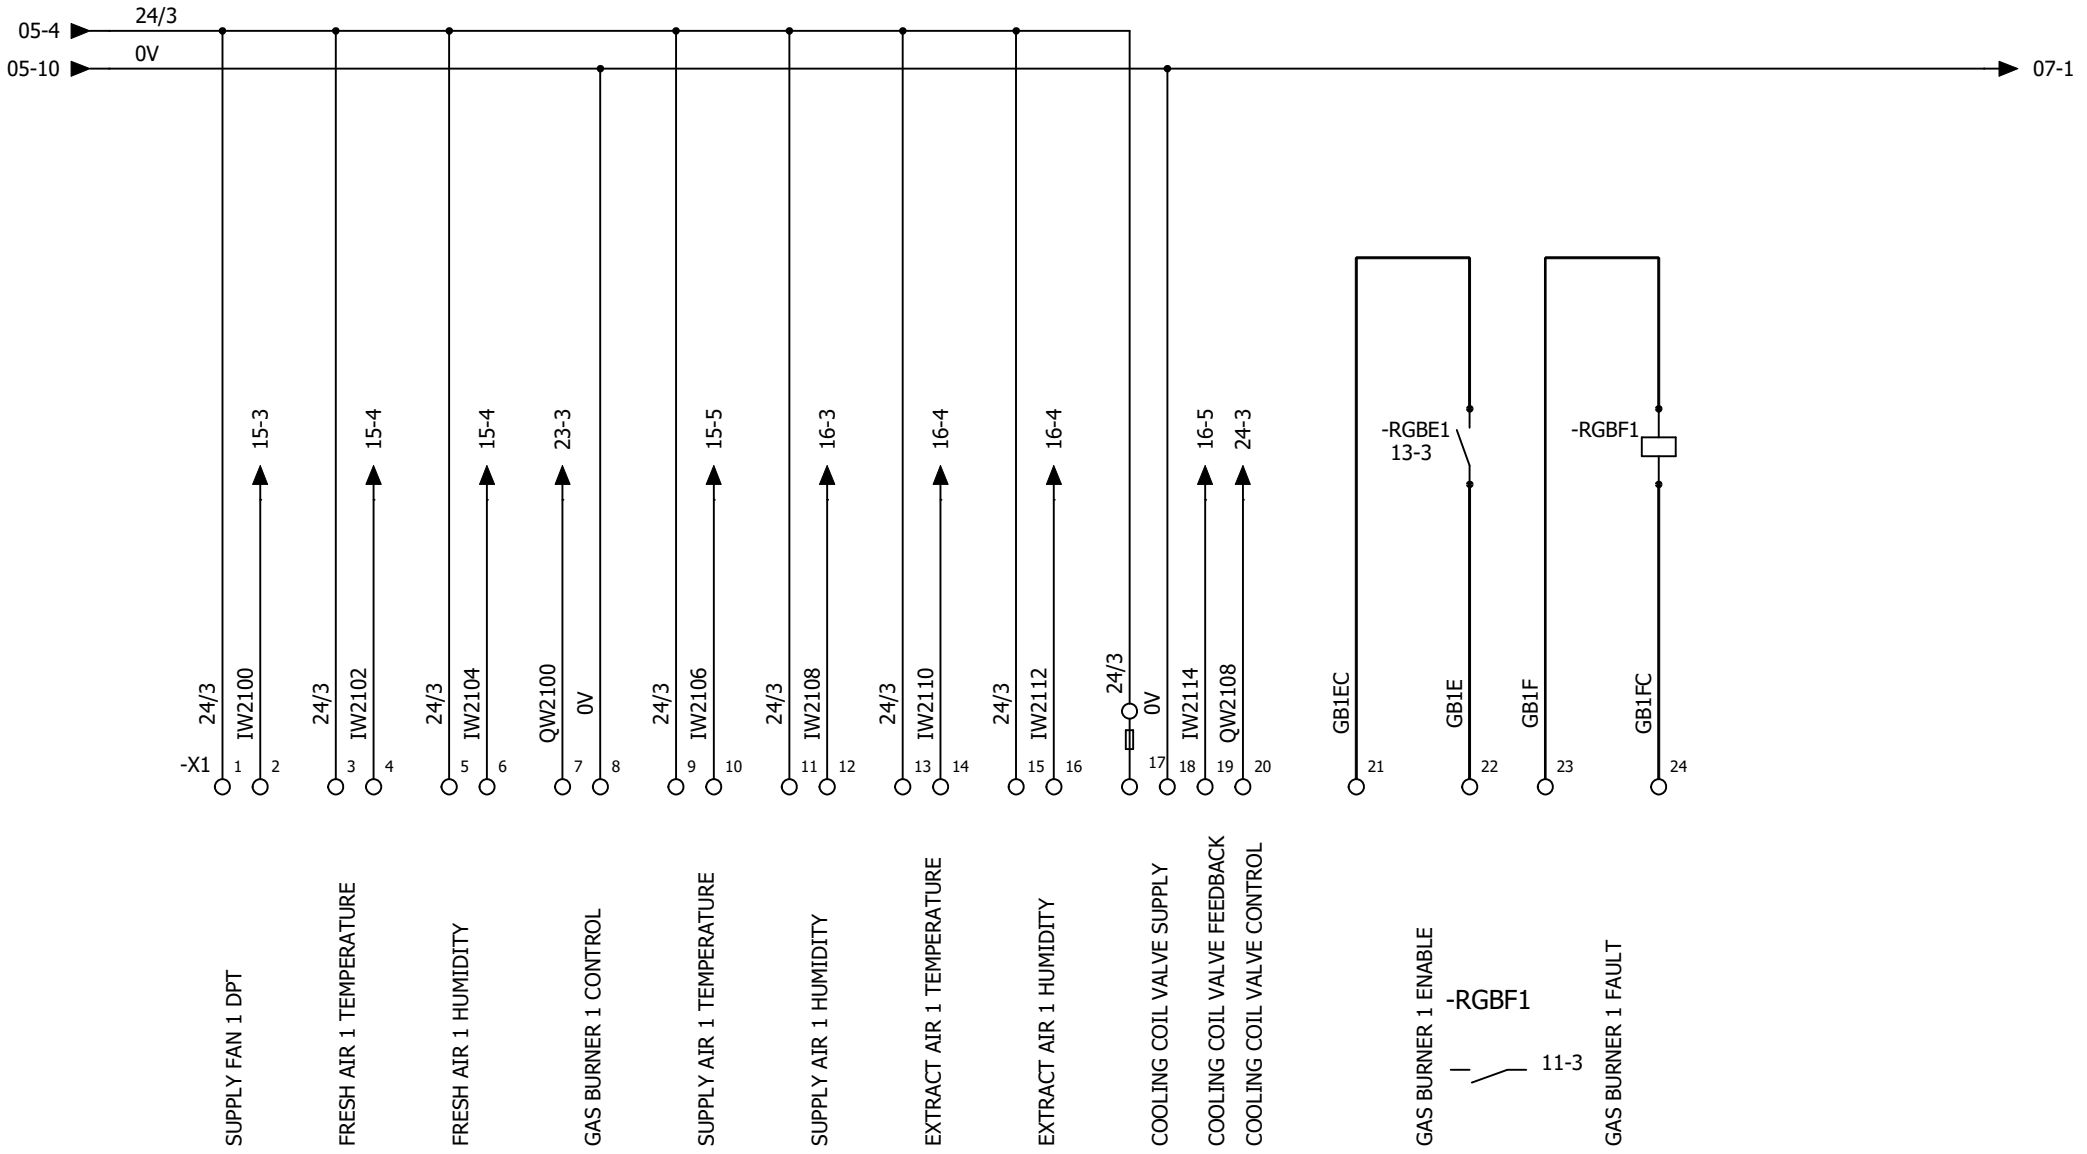

AAC Technical Services Ltd
Unit 2, Brunel Business Court
Brunel Way, Thetford, Norfolk IP24 1HP

BOOTH 2

AHU1

REV.	DATE	NAME	CHANGES
0	14/10/2026	TW	

REVISION 0

SCHEME 06

CONTRACT: AIRBLAST - SeAH - VENTHERM 2648

LOCATION: +L3

BOOTH 2 REMOTE PANEL

User data 1

User data 2

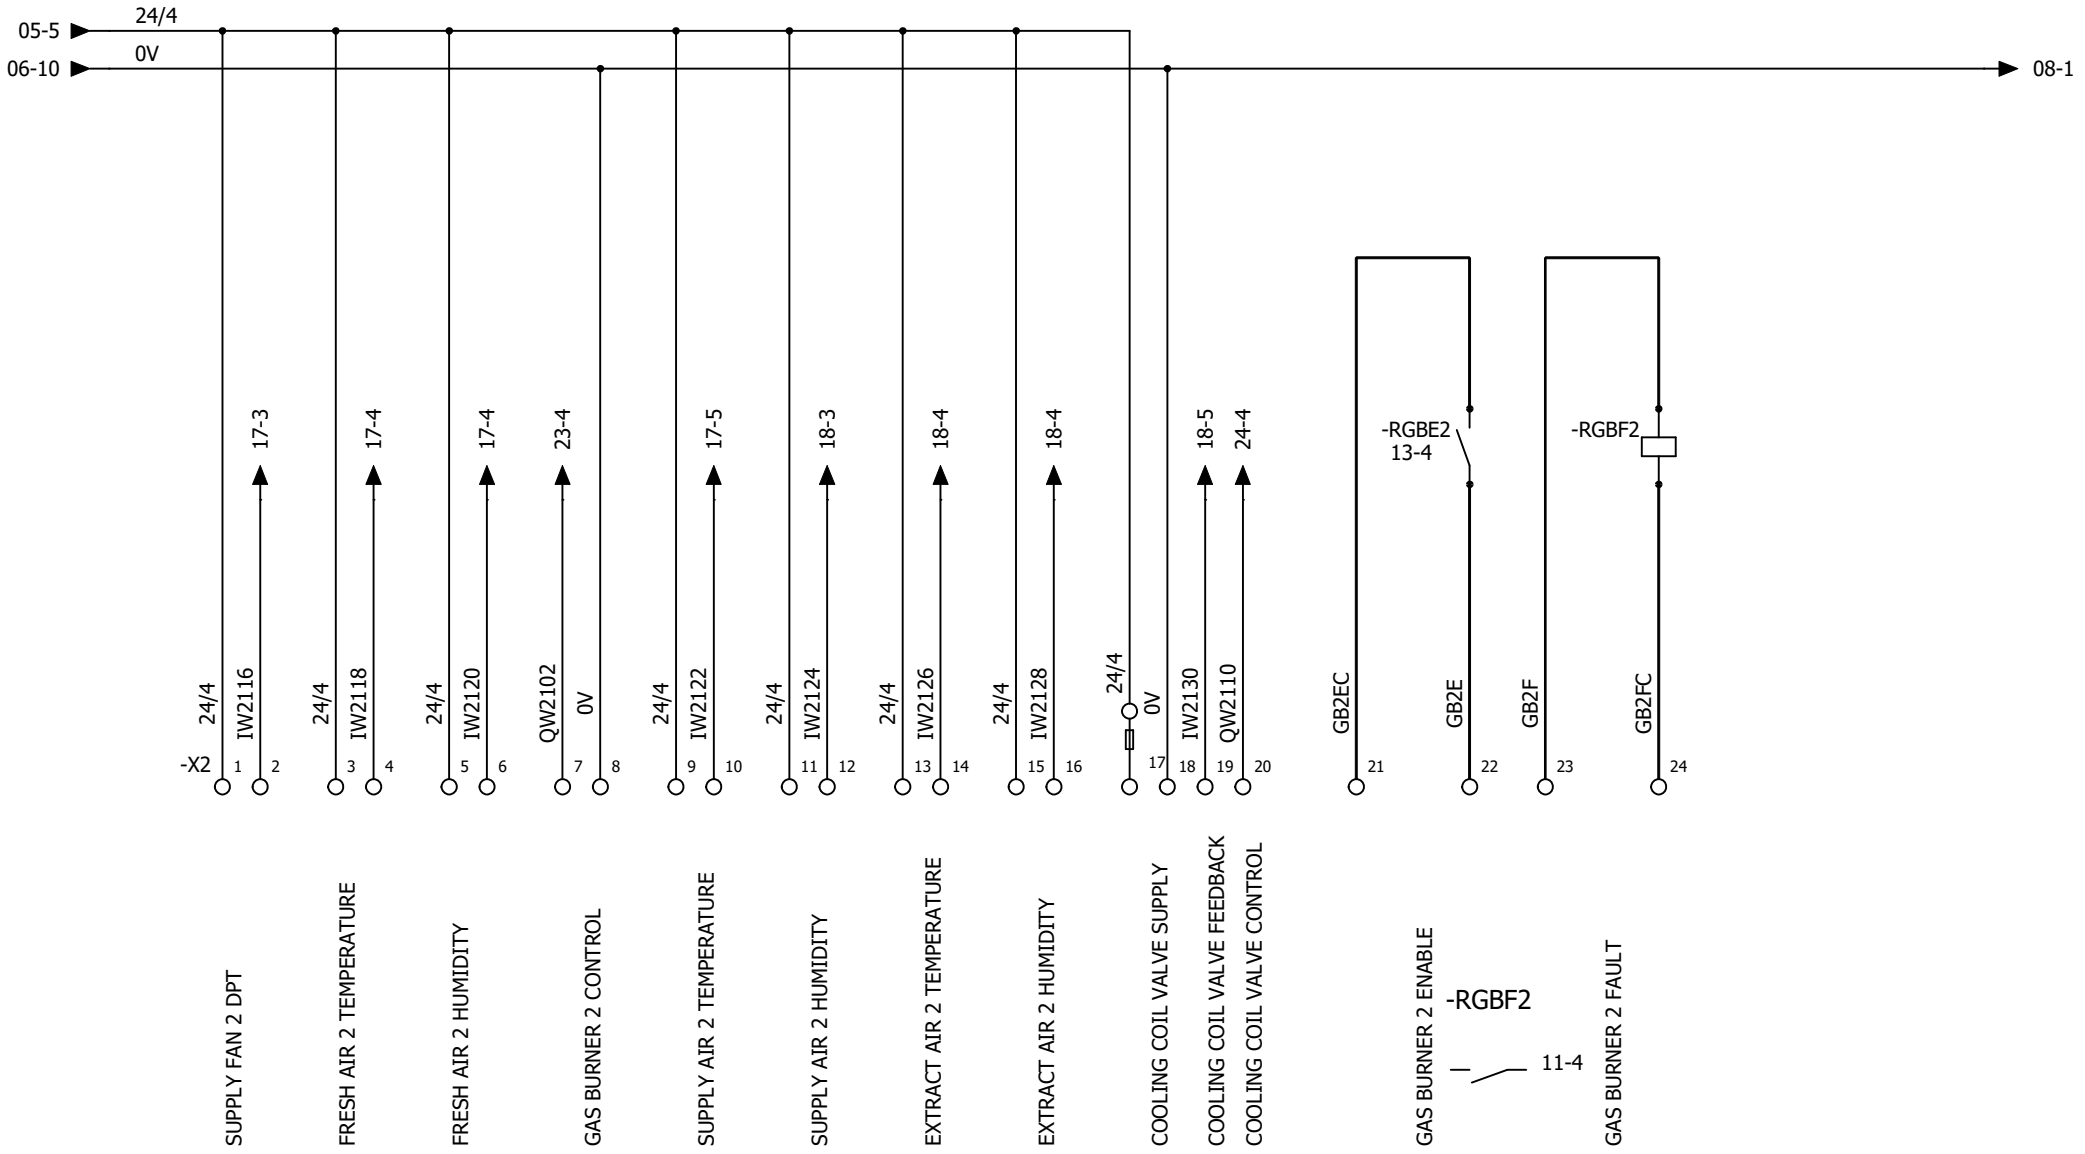

AAC Technical Services Ltd
Unit 2, Brunel Business Court
Brunel Way, Thetford, Norfolk IP24 1HP

BOOTH 2

AHU2

REV.	DATE	NAME	CHANGES
0	14/10/2026	TW	

REVISION 0

SCHEME 07

CONTRACT: AIRBLAST - SeAH - VENTHERM 2648

LOCATION: +L3

BOOTH 2 REMOTE PANEL

User data 1

User data 2

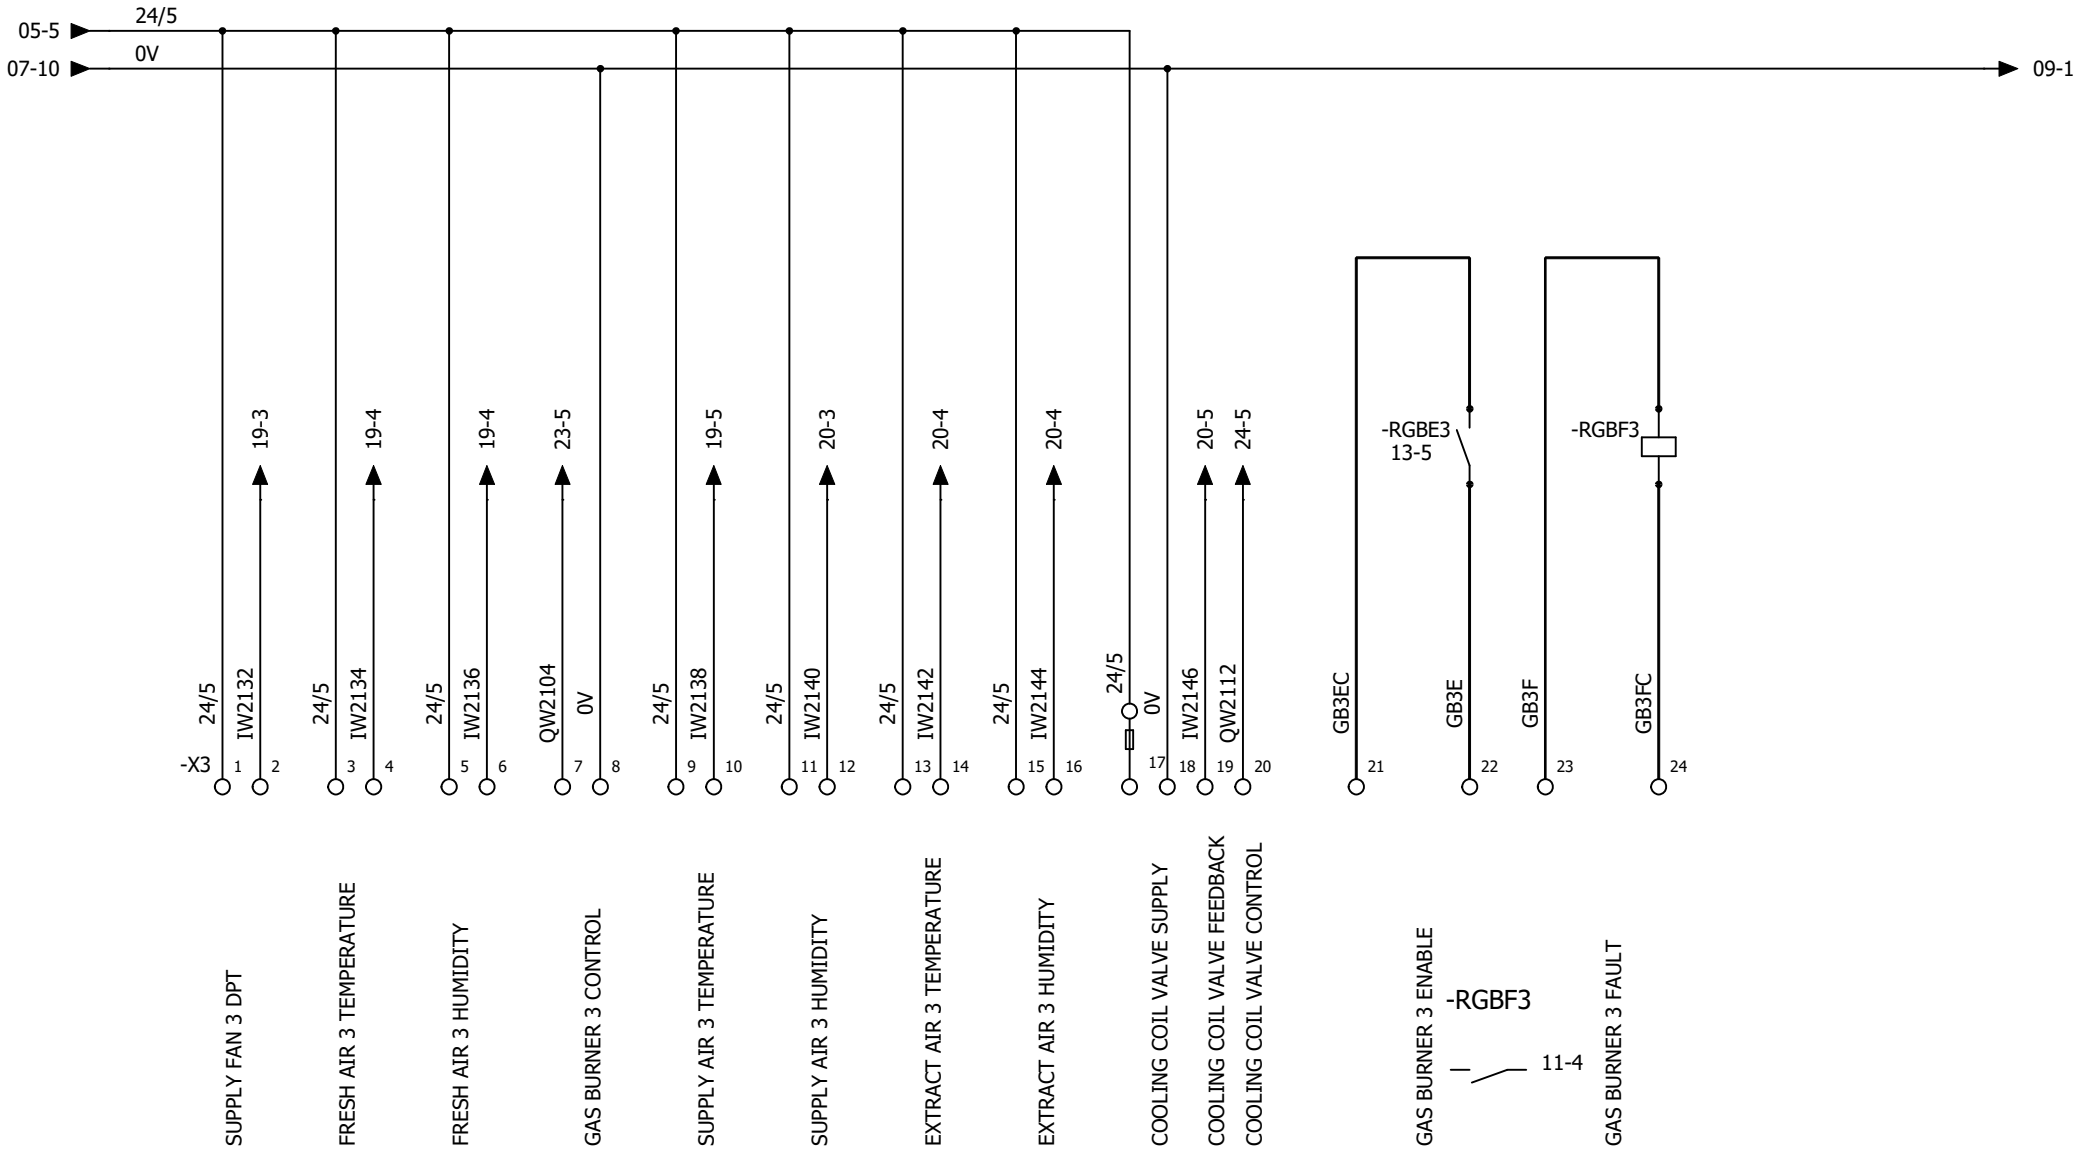

AAC Technical Services Ltd Unit 2, Brunel Business Court Brunel Way, Thetford, Norfolk IP24 1HP	BOOTH 2 AHU3	REVISION 0
CONTRACT: AIRBLAST - SeAH - VENTHERM 2648	LOCATION: +L3	BOOTH 2 REMOTE PANEL

REV.	DATE	NAME	CHANGES
0	14/10/2026	TW	

User data 1 | User data 2

SCHEME 08

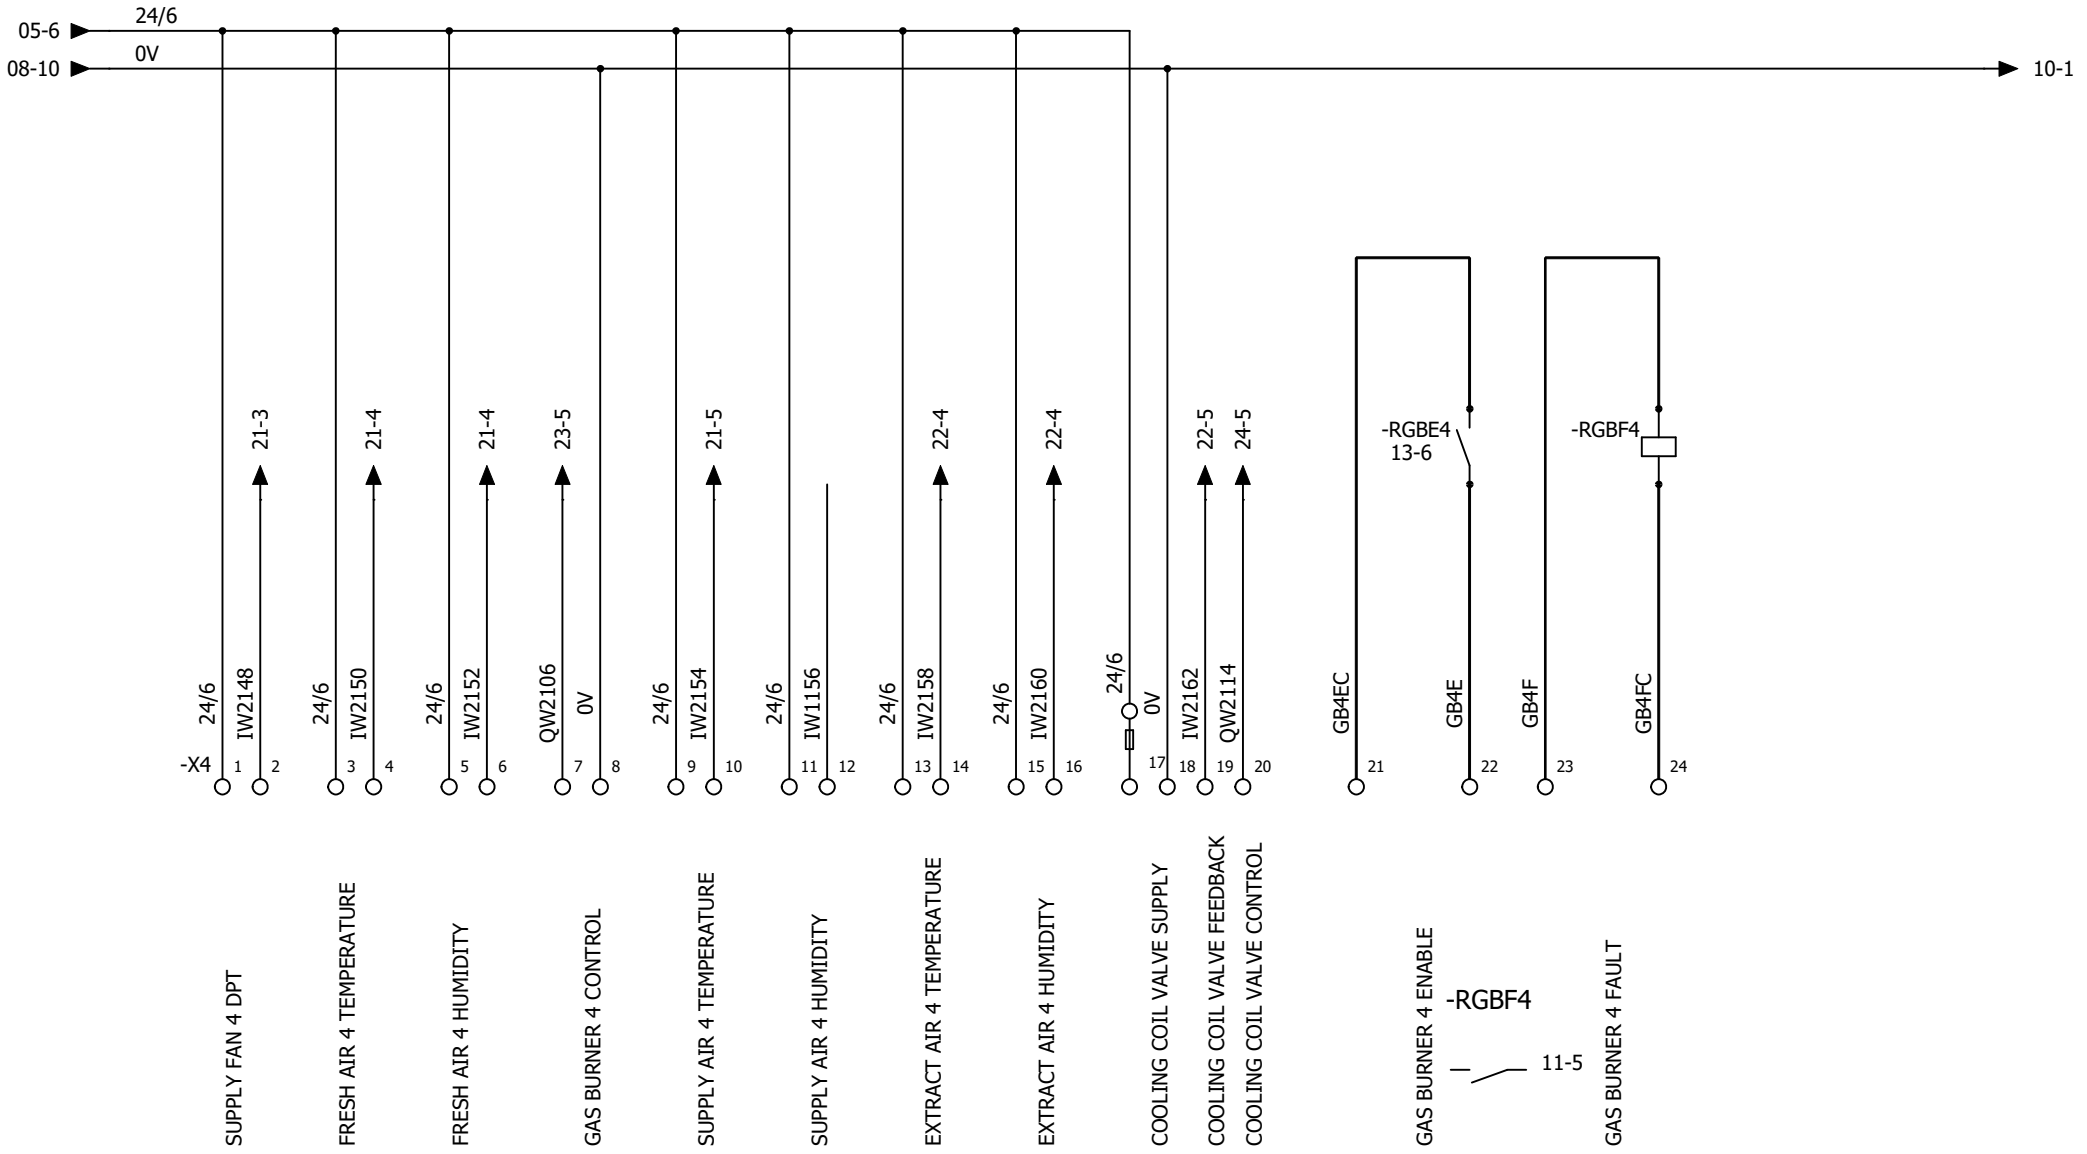

AAC Technical Services Ltd
Unit 2, Brunel Business Court
Brunel Way, Thetford, Norfolk IP24 1HP

BOOTH 2

AHU4

REV.	DATE	NAME	CHANGES
0	14/10/2026	TW	

User data 1

User data 2

REVISION 0

SCHEME 09

CONTRACT: AIRBLAST - SeAH - VENTHERM 2648

LOCATION: +L3

BOOTH 2 REMOTE PANEL

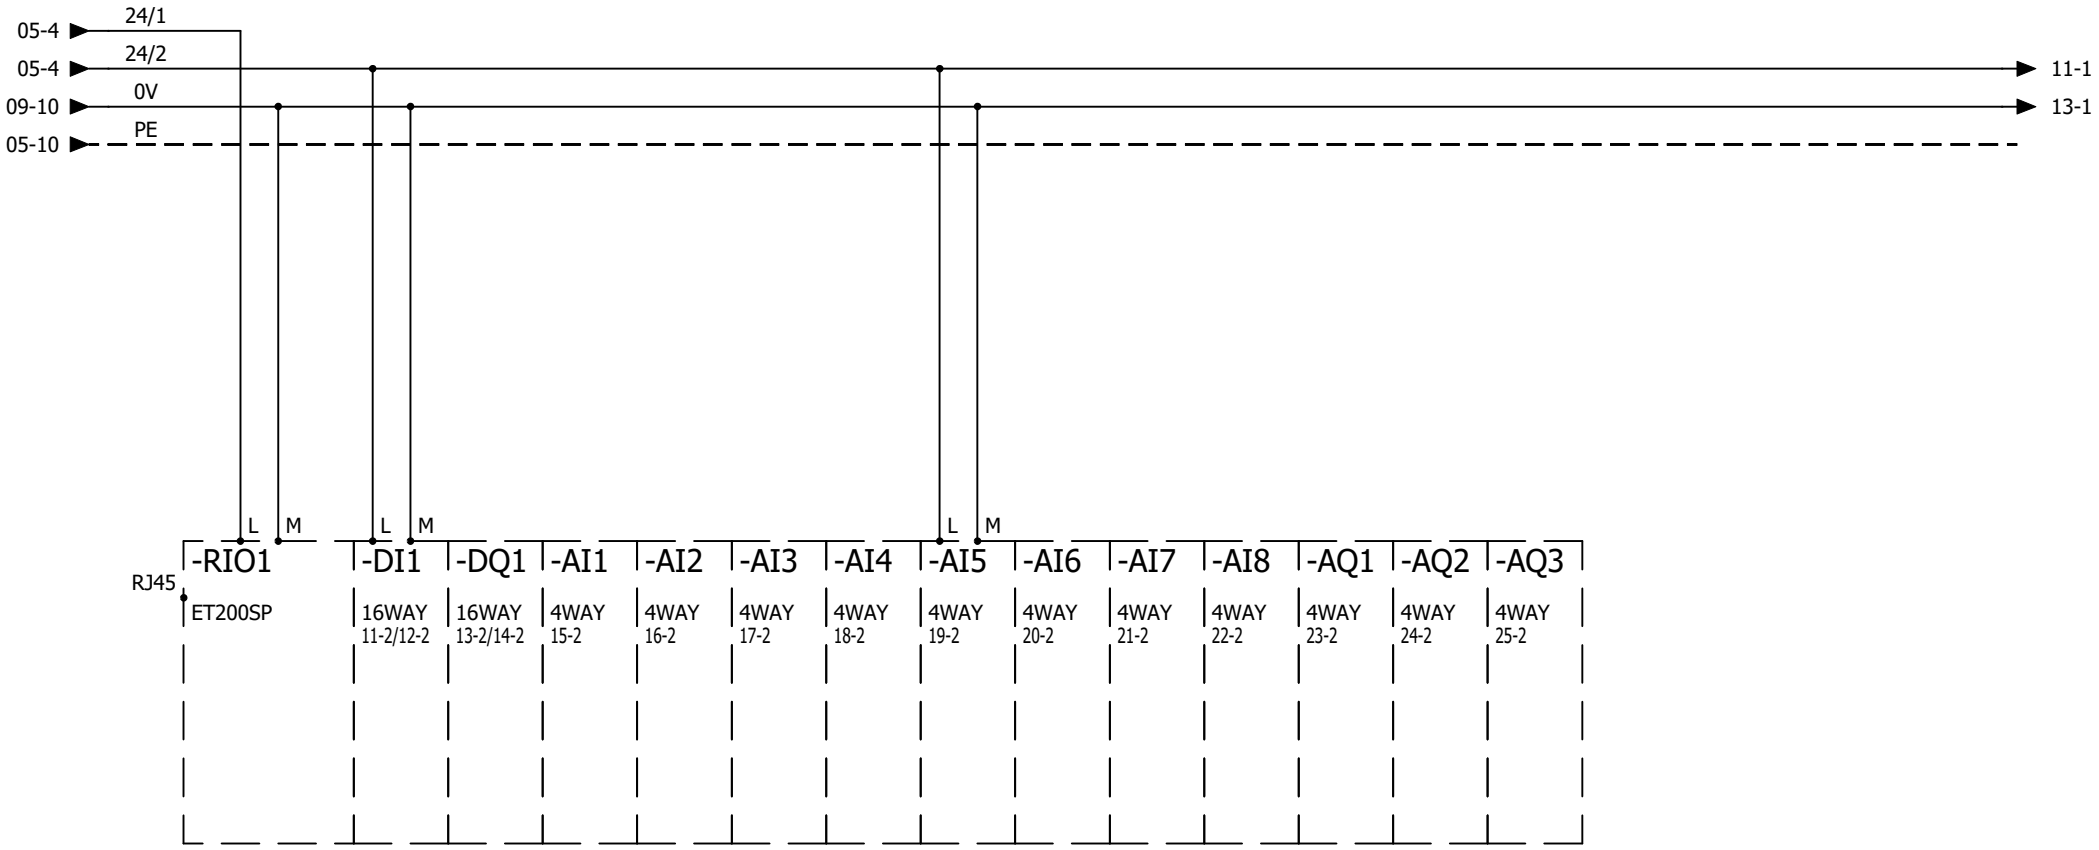

AAC Technical Services Ltd
Unit 2, Brunel Business Court
Brunel Way, Thetford, Norfolk IP24 1HP

BOOTH 2
PLC LAYOUT

REV.	DATE	NAME	CHANGES
0	14/10/2026	TW	

REVISION 0
SCHEME 10

CONTRACT: AIRBLAST - SeAH - VENTHERM 2648
LOCATION: +L3
BOOTH 2 REMOTE PANEL
User data 1
User data 2

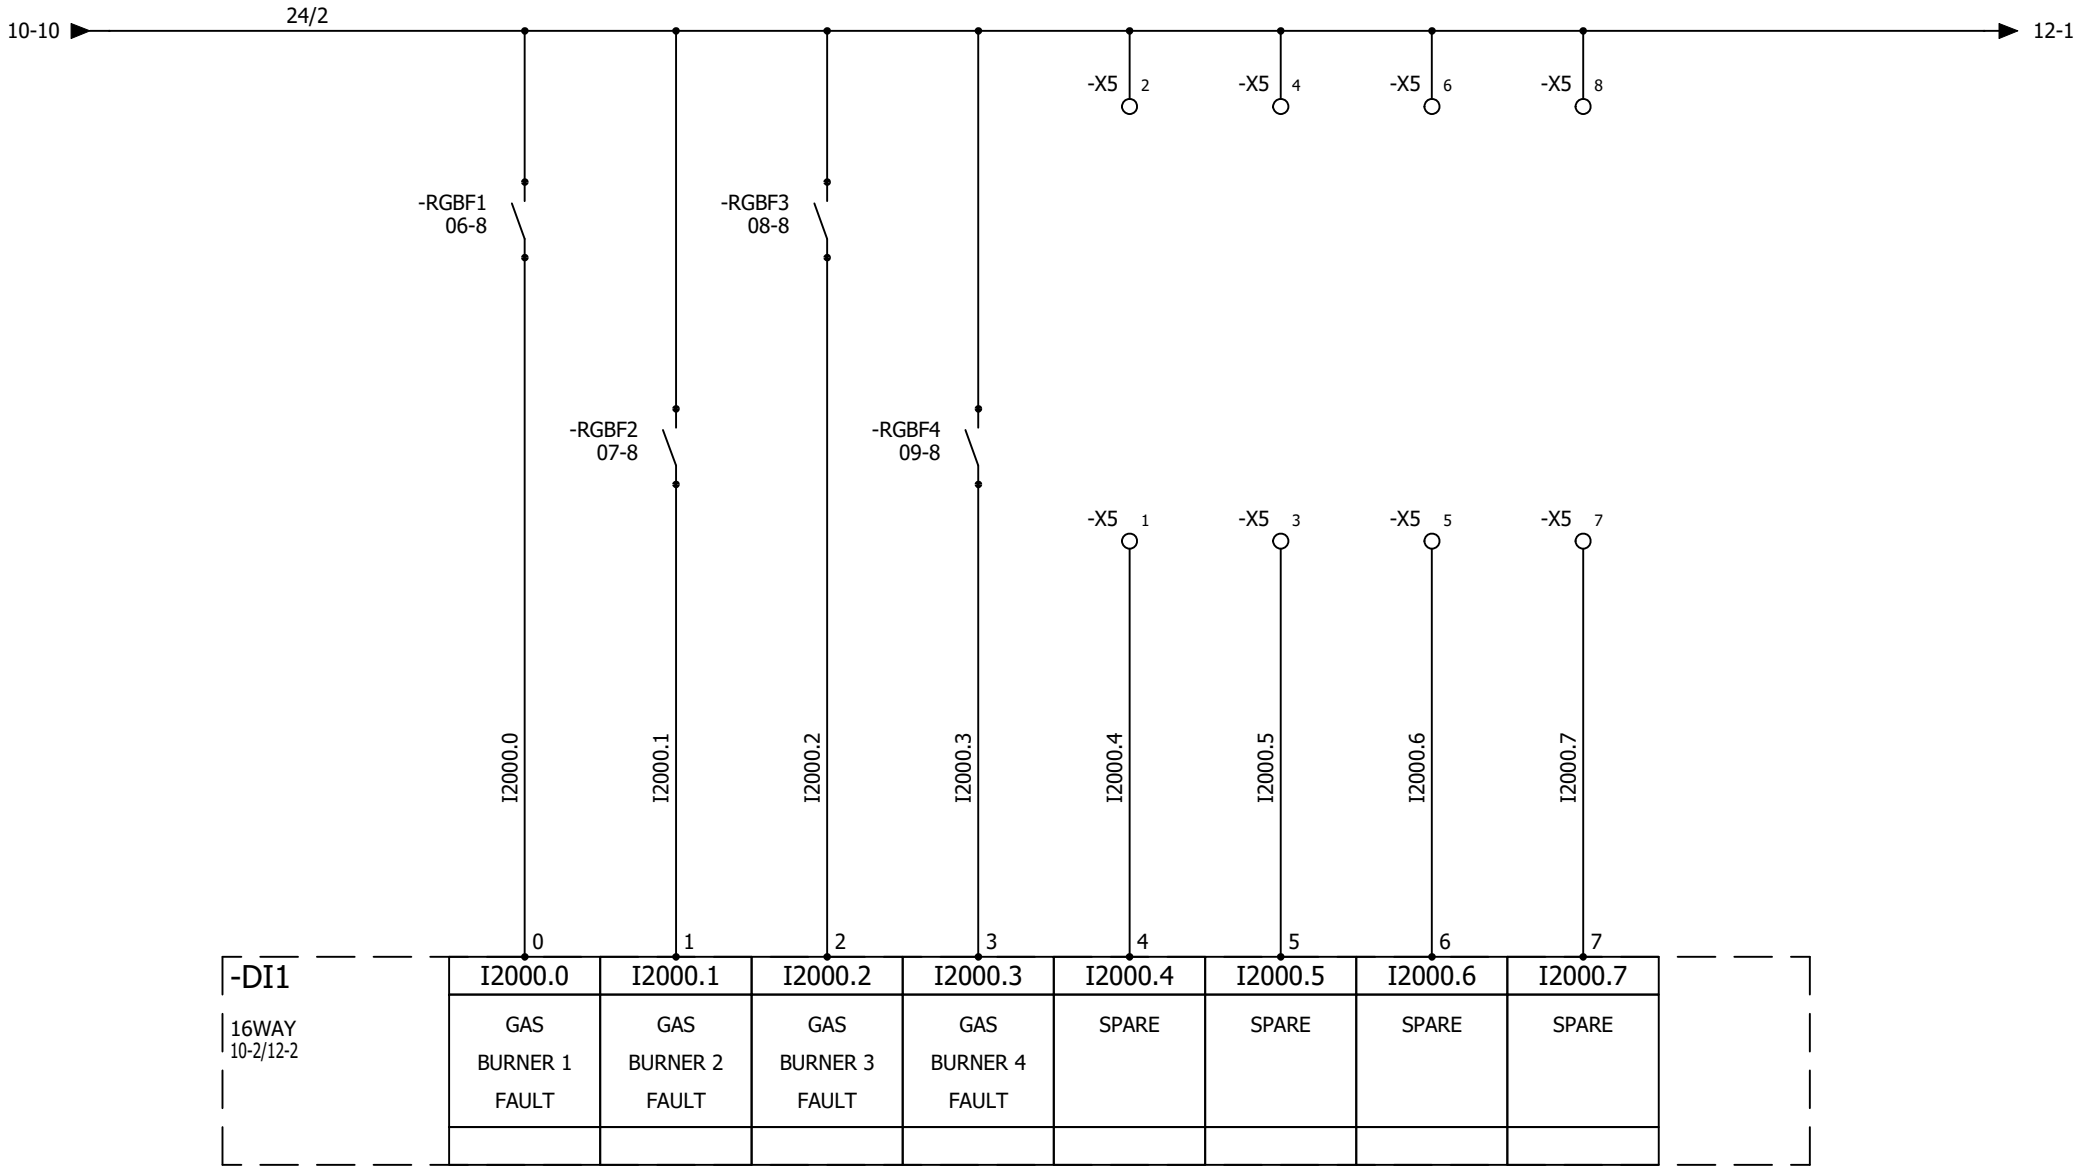

AAC Technical Services Ltd
Unit 2, Brunel Business Court
Brunel Way, Thetford, Norfolk IP24 1HP

CONTRACT: AIRBLAST - SeAH - VENTHERM 2648

BOOTH 2

DIGITAL INPUTS 1.1

LOCATION: +L3

BOOTH 2 REMOTE PANEL

REV.	DATE	NAME	CHANGES
0	14/10/2026	TW	

User data 1

User data 2

REVISION 0

SCHEME 11

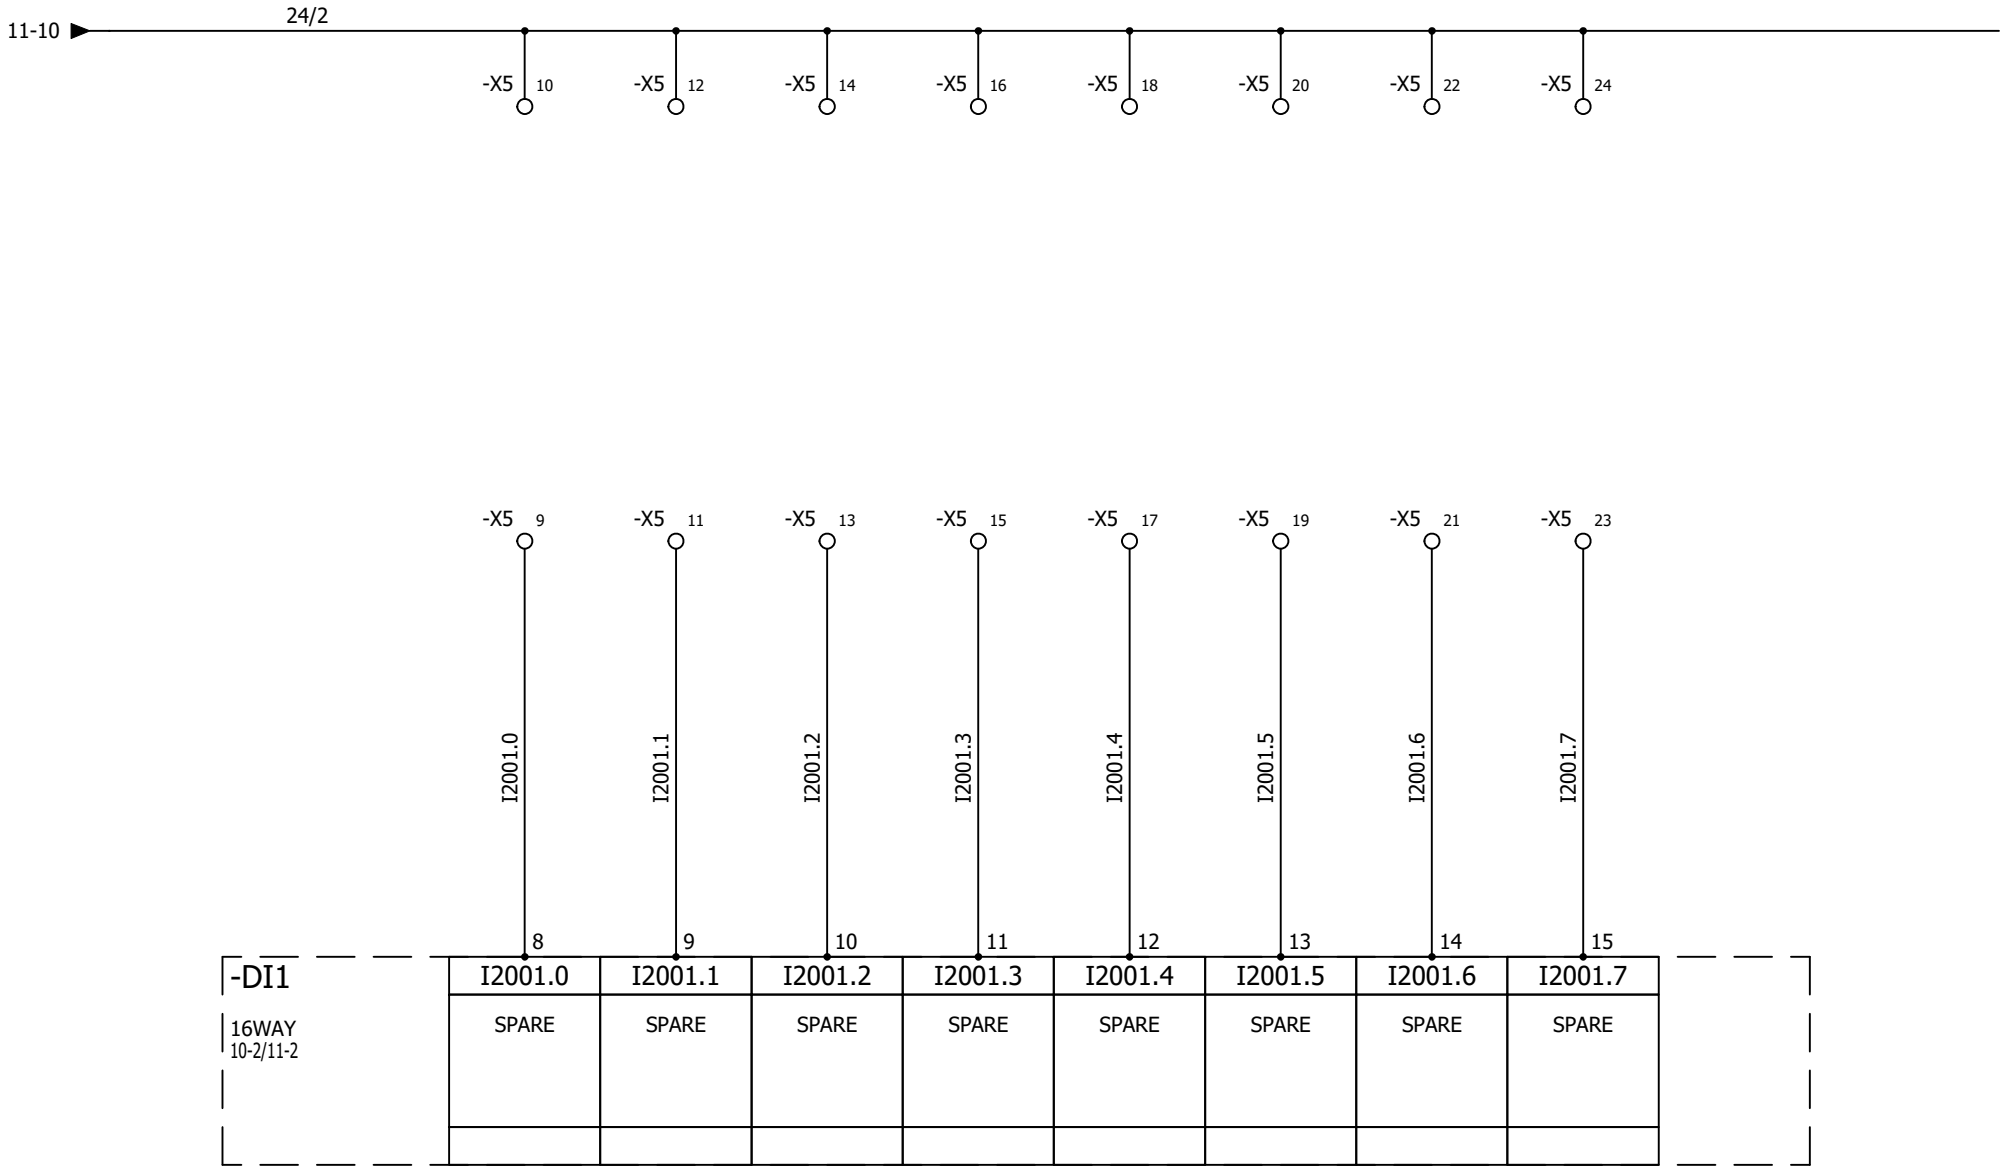

AAC Technical Services Ltd
Unit 2, Brunel Business Court
Brunel Way, Thetford, Norfolk IP24 1HP

CONTRACT: AIRBLAST - SeAH - VENTHERM 2648

BOOTH 2

DIGITAL INPUTS 1.2

LOCATION: +L3

BOOTH 2 REMOTE PANEL

REV.	DATE	NAME	CHANGES
0	14/10/2026	TW	

User data 1

User data 2

REVISION 0

SCHEME 12

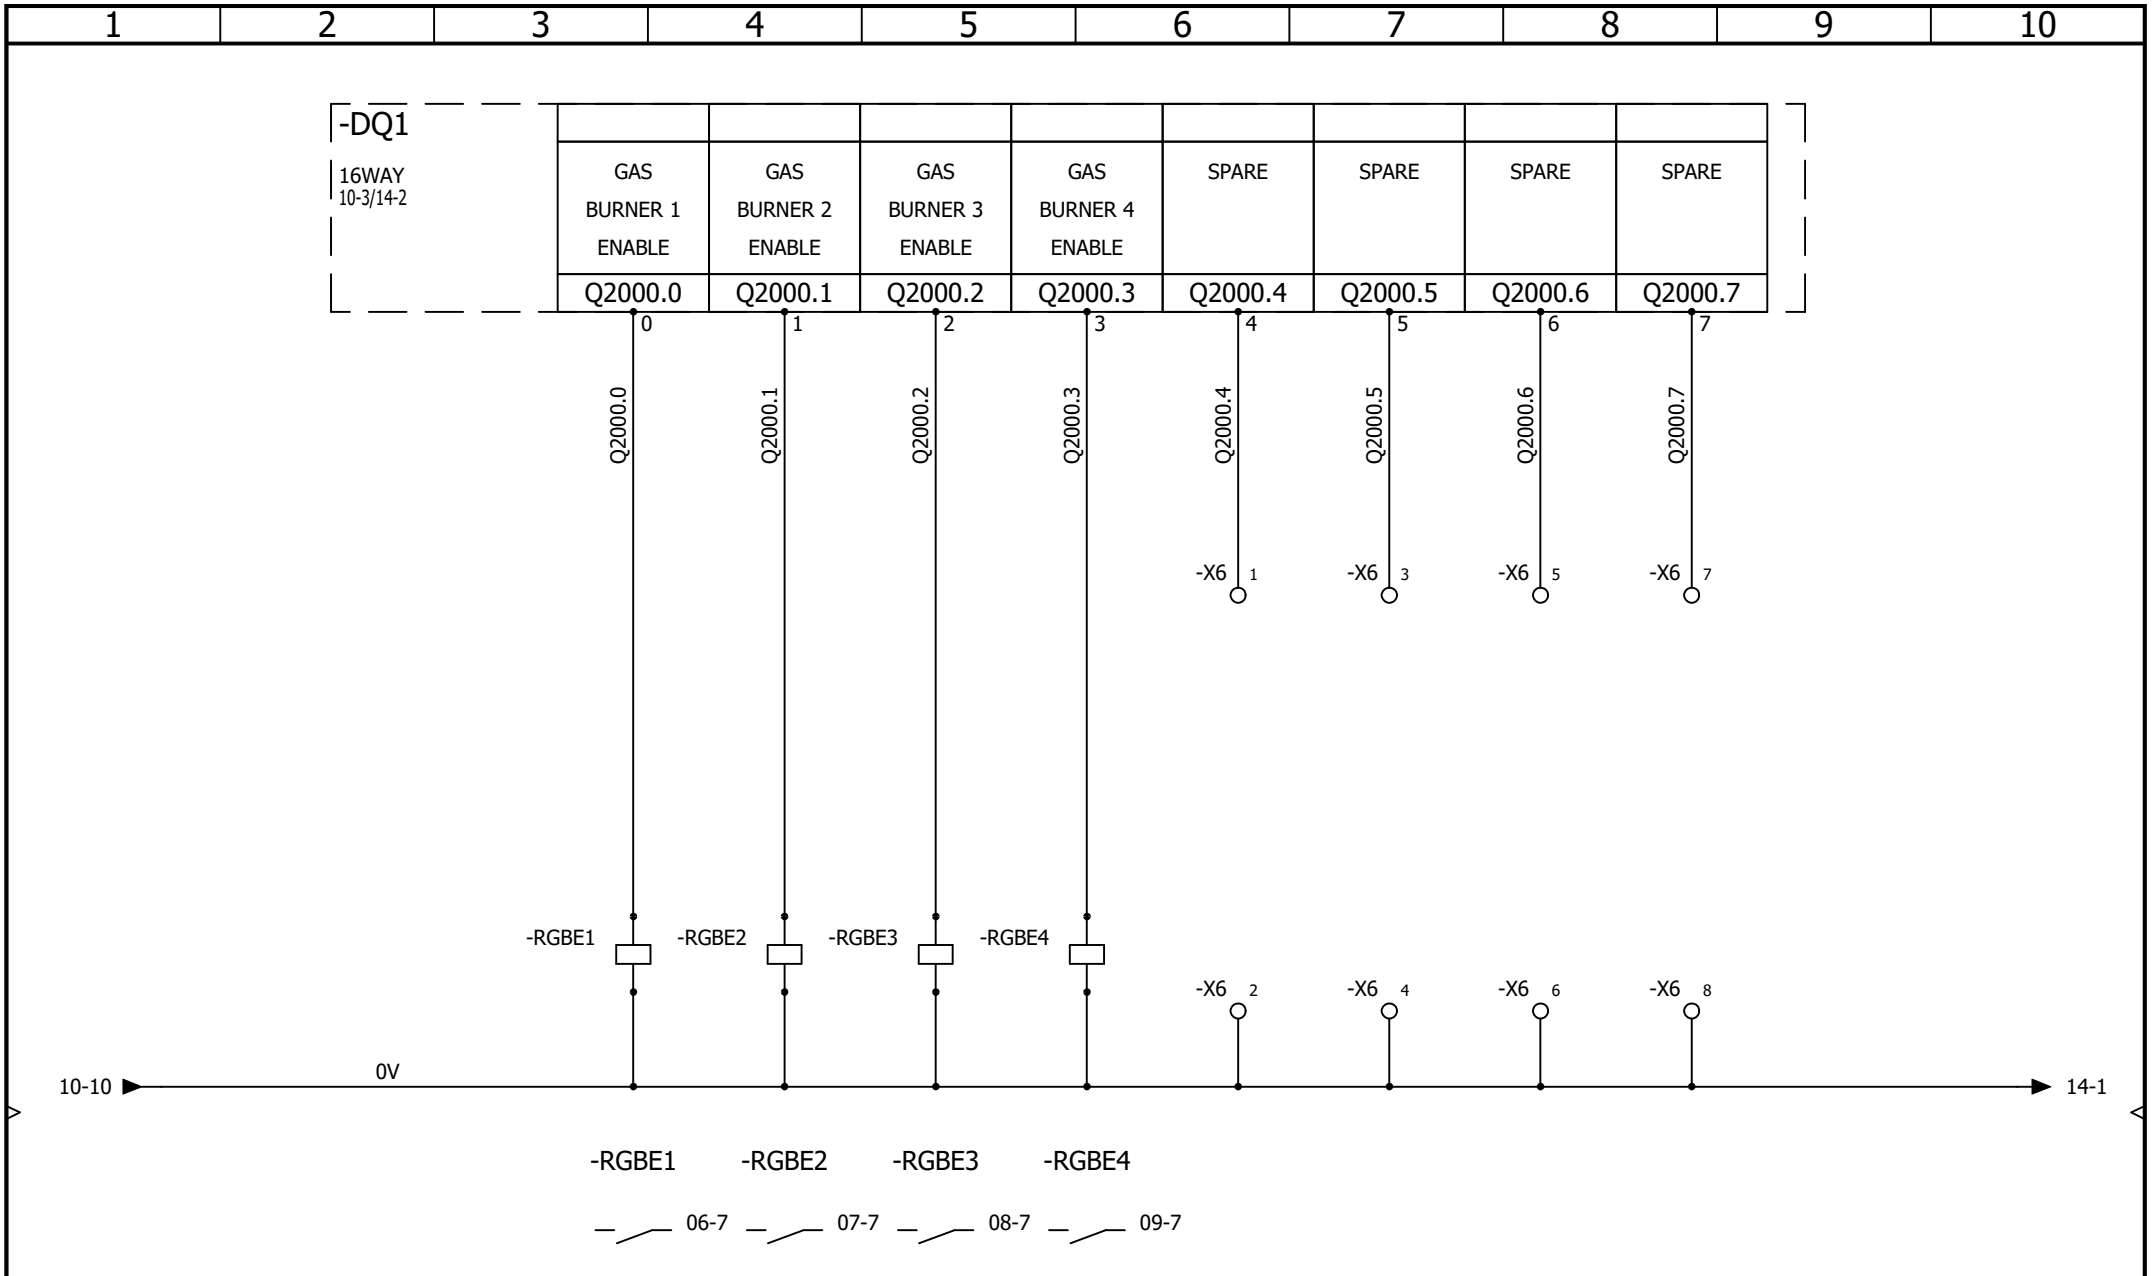

1	2	3	4	5	6	7	8	9	10

AAC Technical Services Ltd
Unit 2, Brunel Business Court
Brunel Way, Thetford, Norfolk IP24 1HP

CONTRACT: AIRBLAST - SeAH - VENTHERM 2648

BOOTH 2
DIGITAL OUTPUTS 1.1

LOCATION: +L3

BOOTH 2 REMOTE PANEL

REV.	DATE	NAME	CHANGES
0	14/10/2026	TW	

User data 1

User data 2

REVISION 0

SCHEME 13

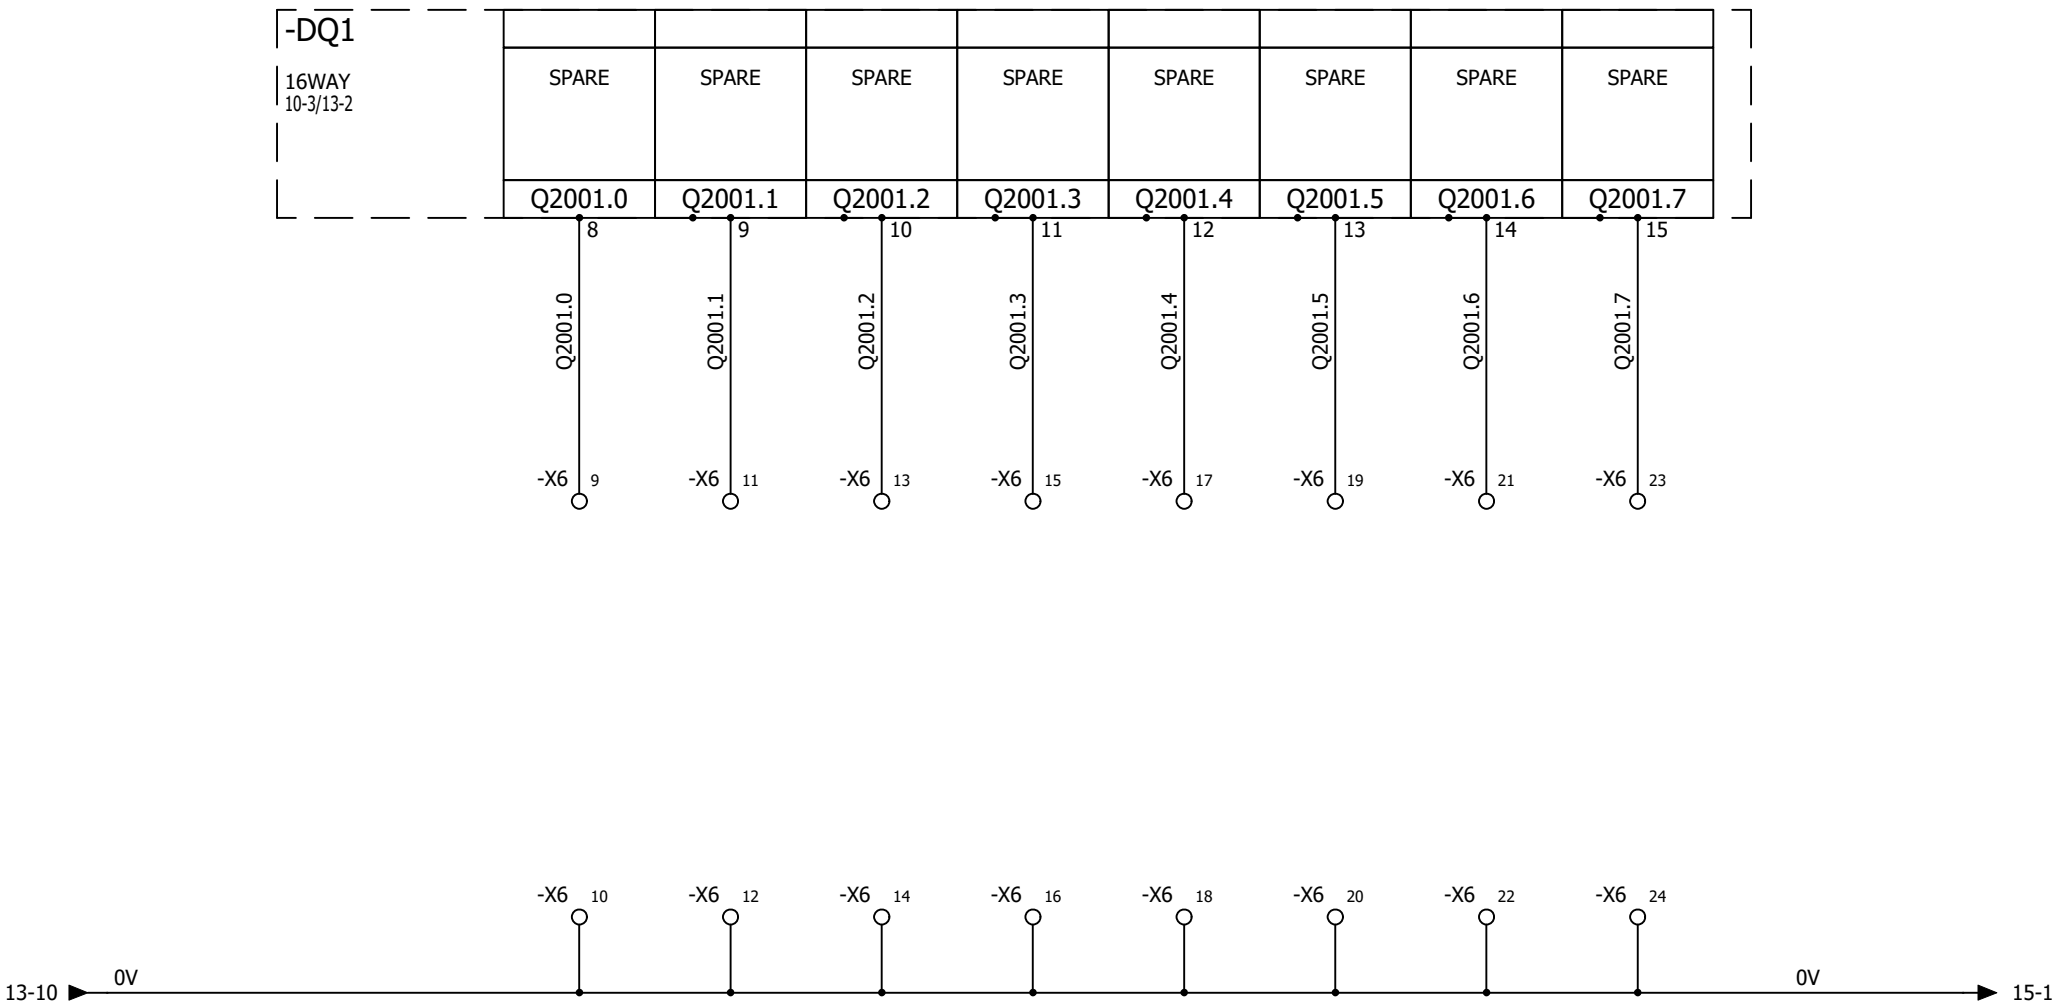

AAC Technical Services Ltd
Unit 2, Brunel Business Court
Brunel Way, Thetford, Norfolk IP24 1HP

BOOTH 2

DIGITAL OUTPUTS 1.2

REV.	DATE	NAME	CHANGES
0	14/10/2026	TW	

REVISION 0

SCHEME 14

CONTRACT: AIRBLAST - SeAH - VENTHERM 2648

LOCATION: +L3

BOOTH 2 REMOTE PANEL

User data 1

User data 2

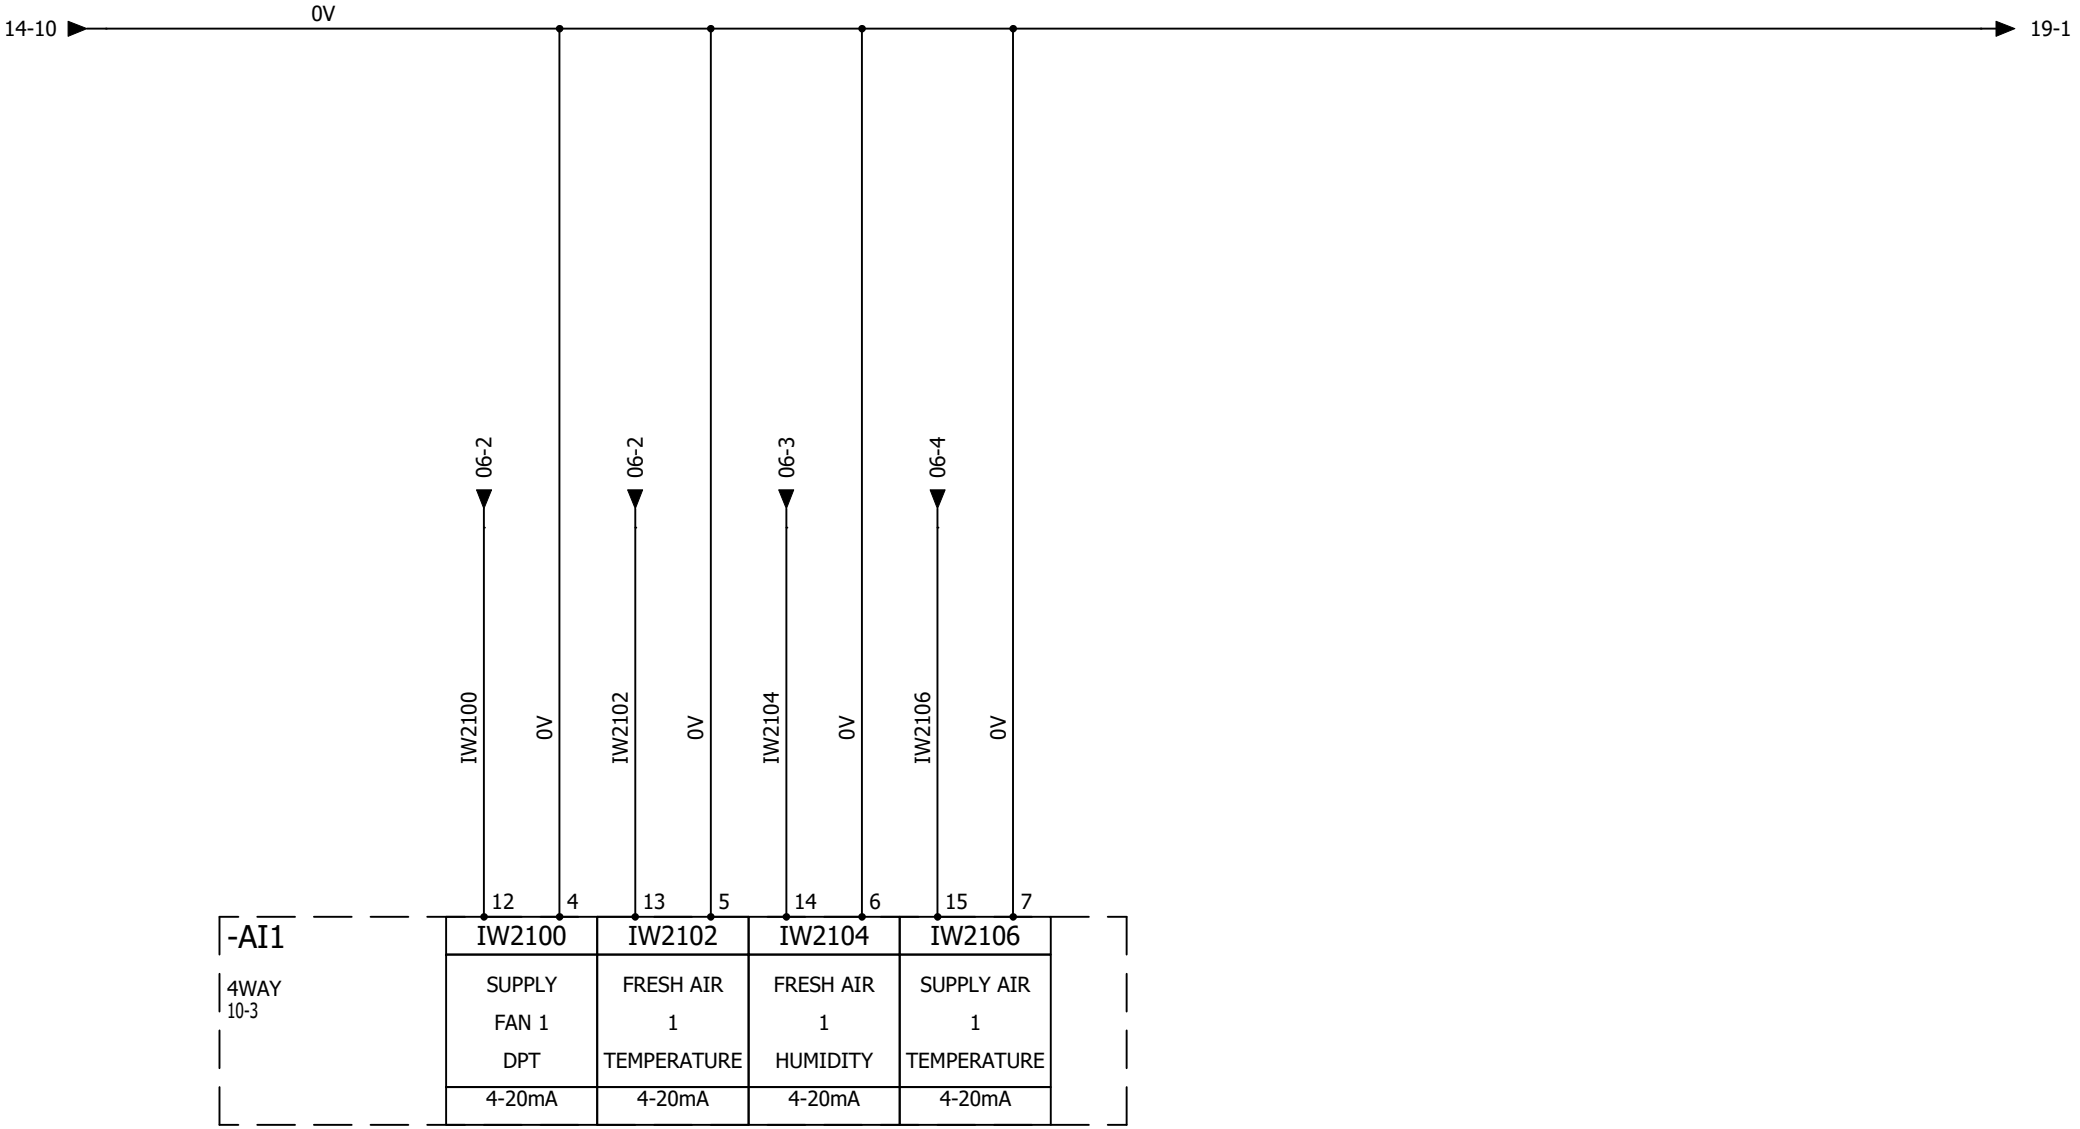

1	2	3	4	5	6	7	8	9	10

AAC Technical Services Ltd
Unit 2, Brunel Business Court
Brunel Way, Thetford, Norfolk IP24 1HP

CONTRACT: AIRBLAST - SeAH - VENTHERM 2648

BOOTH 2
ANALOGUE INPUTS 1

LOCATION: +L3

BOOTH 2 REMOTE PANEL

REV.	DATE	NAME	CHANGES
0	14/10/2026	TW	

User data 1

User data 2

REVISION 0

SCHEME 15

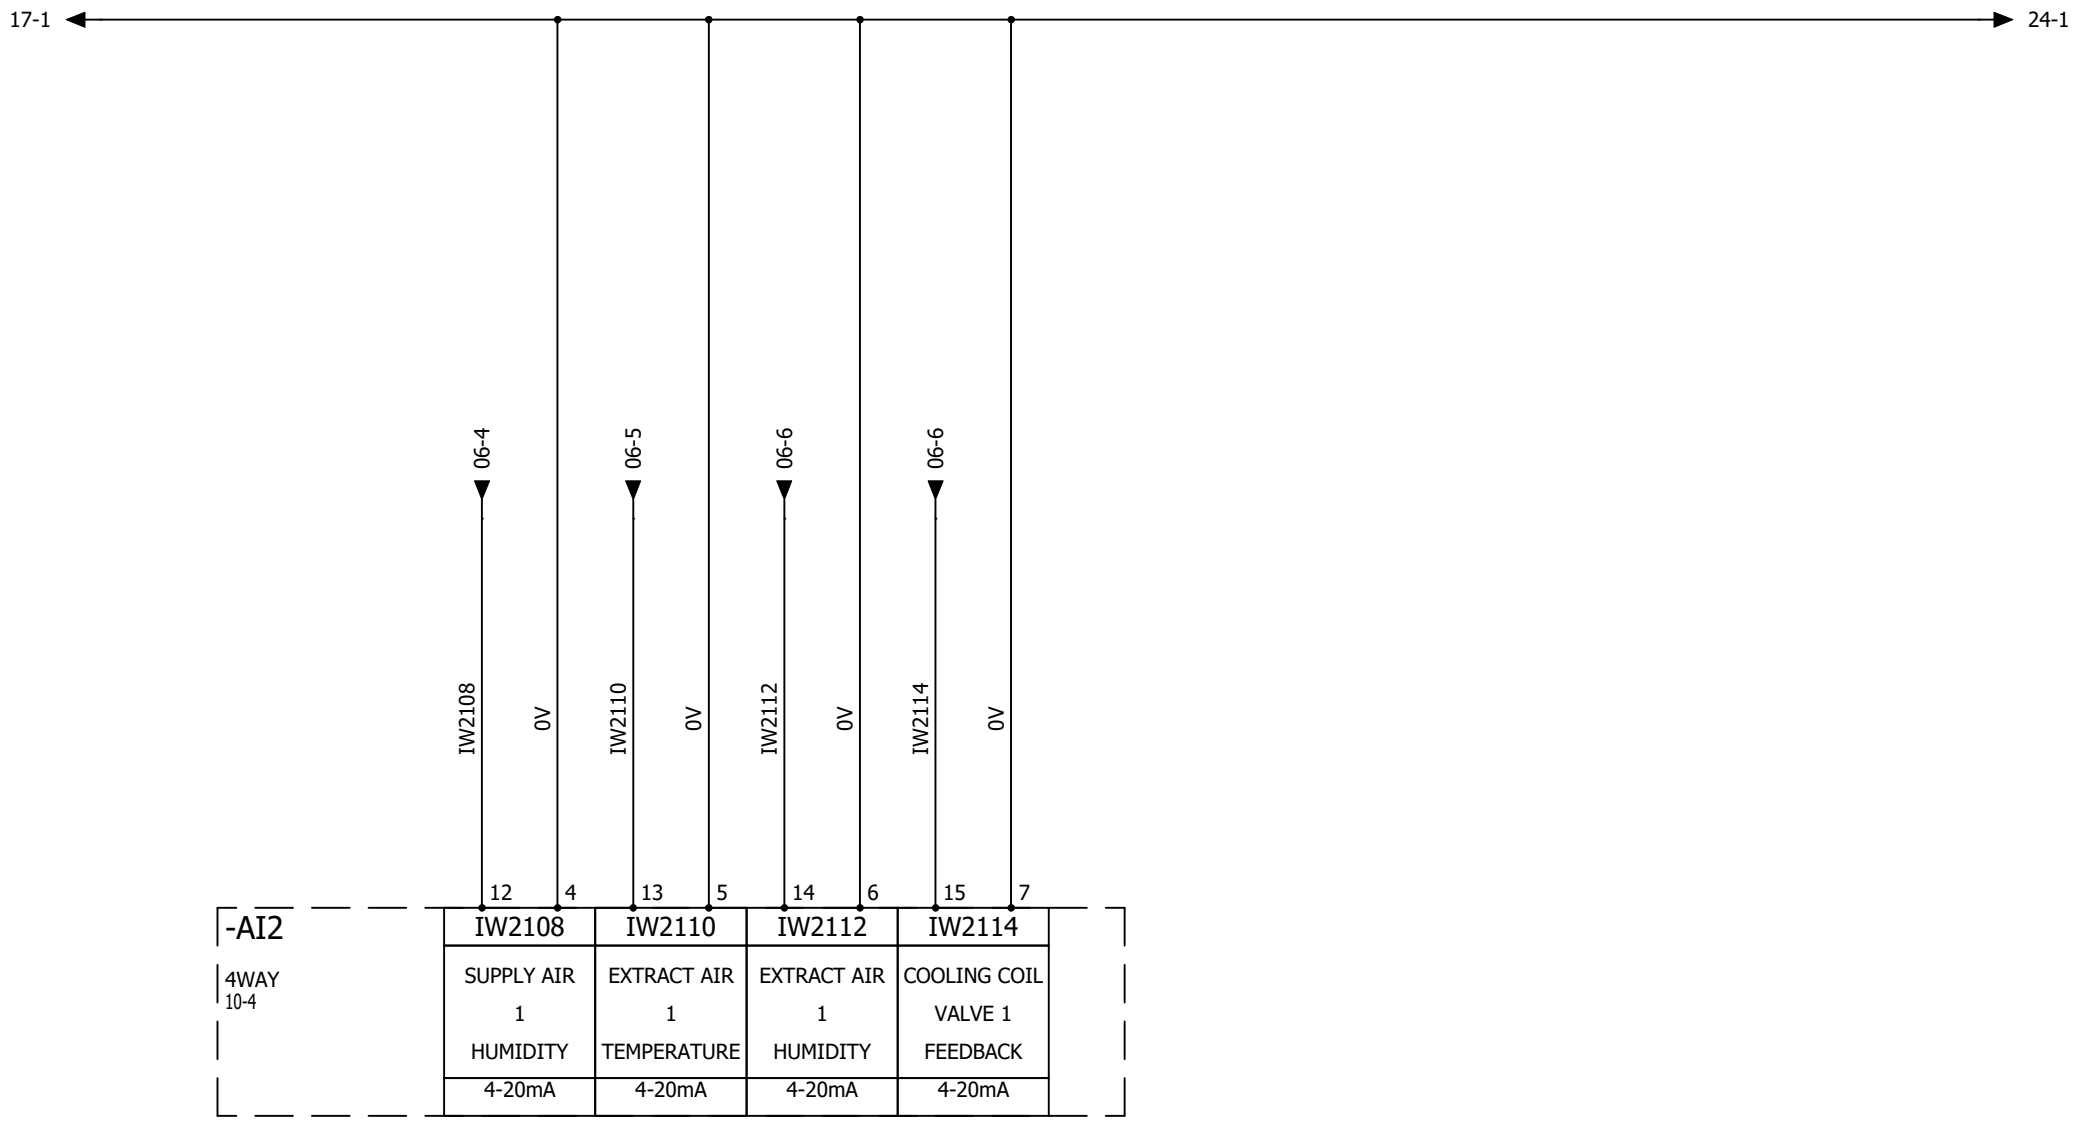

AAC Technical Services Ltd
Unit 2, Brunel Business Court
Brunel Way, Thetford, Norfolk IP24 1HP

BOOTH 2
ANALOGUE INPUTS 2

REV.	DATE	NAME	CHANGES
0	14/10/2026	TW	

REVISION 0

SCHEME 16

CONTRACT: AIRBLAST - SeAH - VENTHERM 2648

LOCATION: +L3 BOOTH 2 REMOTE PANEL

User data 1

User data 2

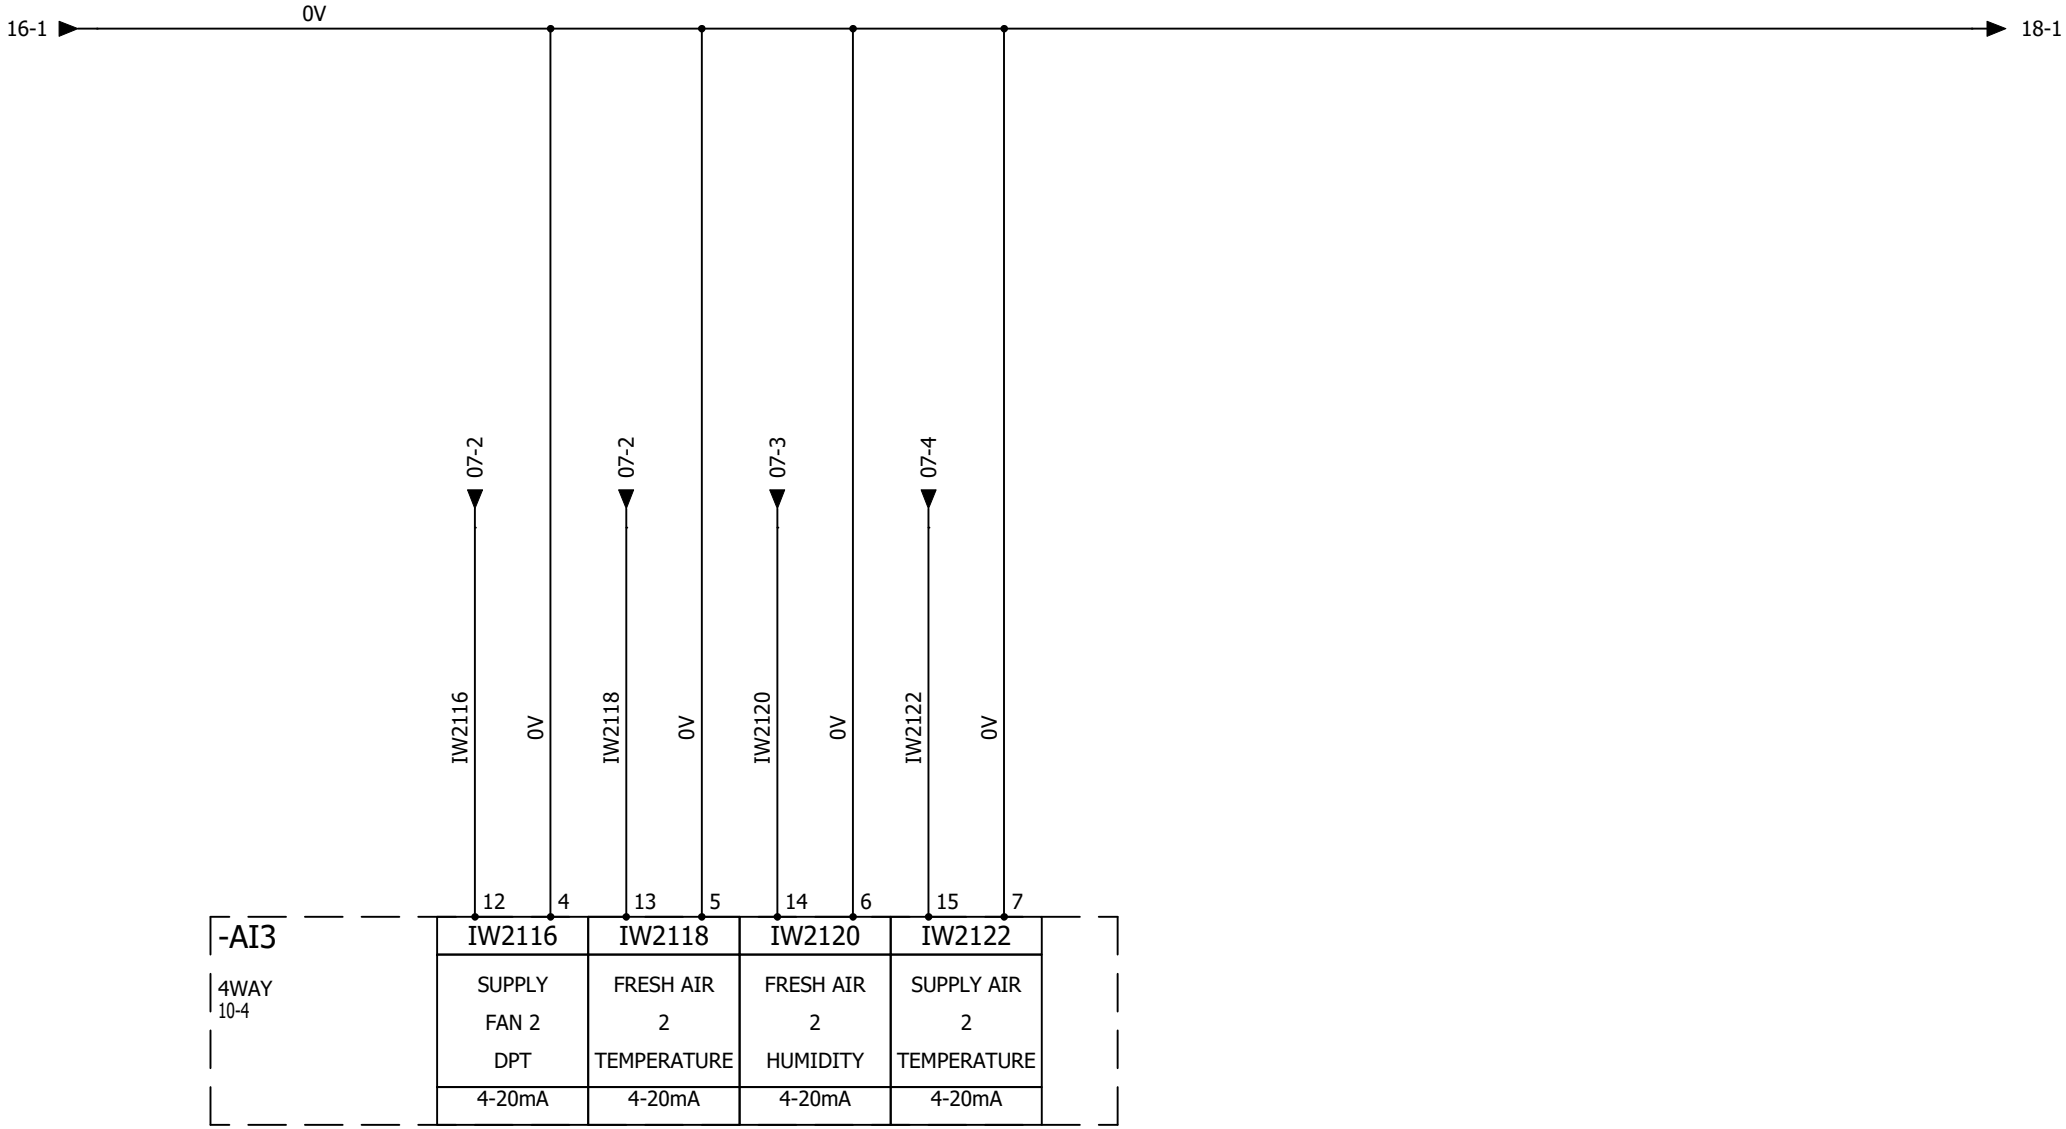

1	2	3	4	5	6	7	8	9	10

AAC Technical Services Ltd
Unit 2, Brunel Business Court
Brunel Way, Thetford, Norfolk IP24 1HP

CONTRACT: AIRBLAST - SeAH - VENTHERM 2648

BOOTH 2
ANALOGUE INPUTS 3

LOCATION: +L3

BOOTH 2 REMOTE PANEL

REV.	DATE	NAME	CHANGES
0	14/10/2026	TW	

User data 1

User data 2

REVISION 0

SCHEME 17

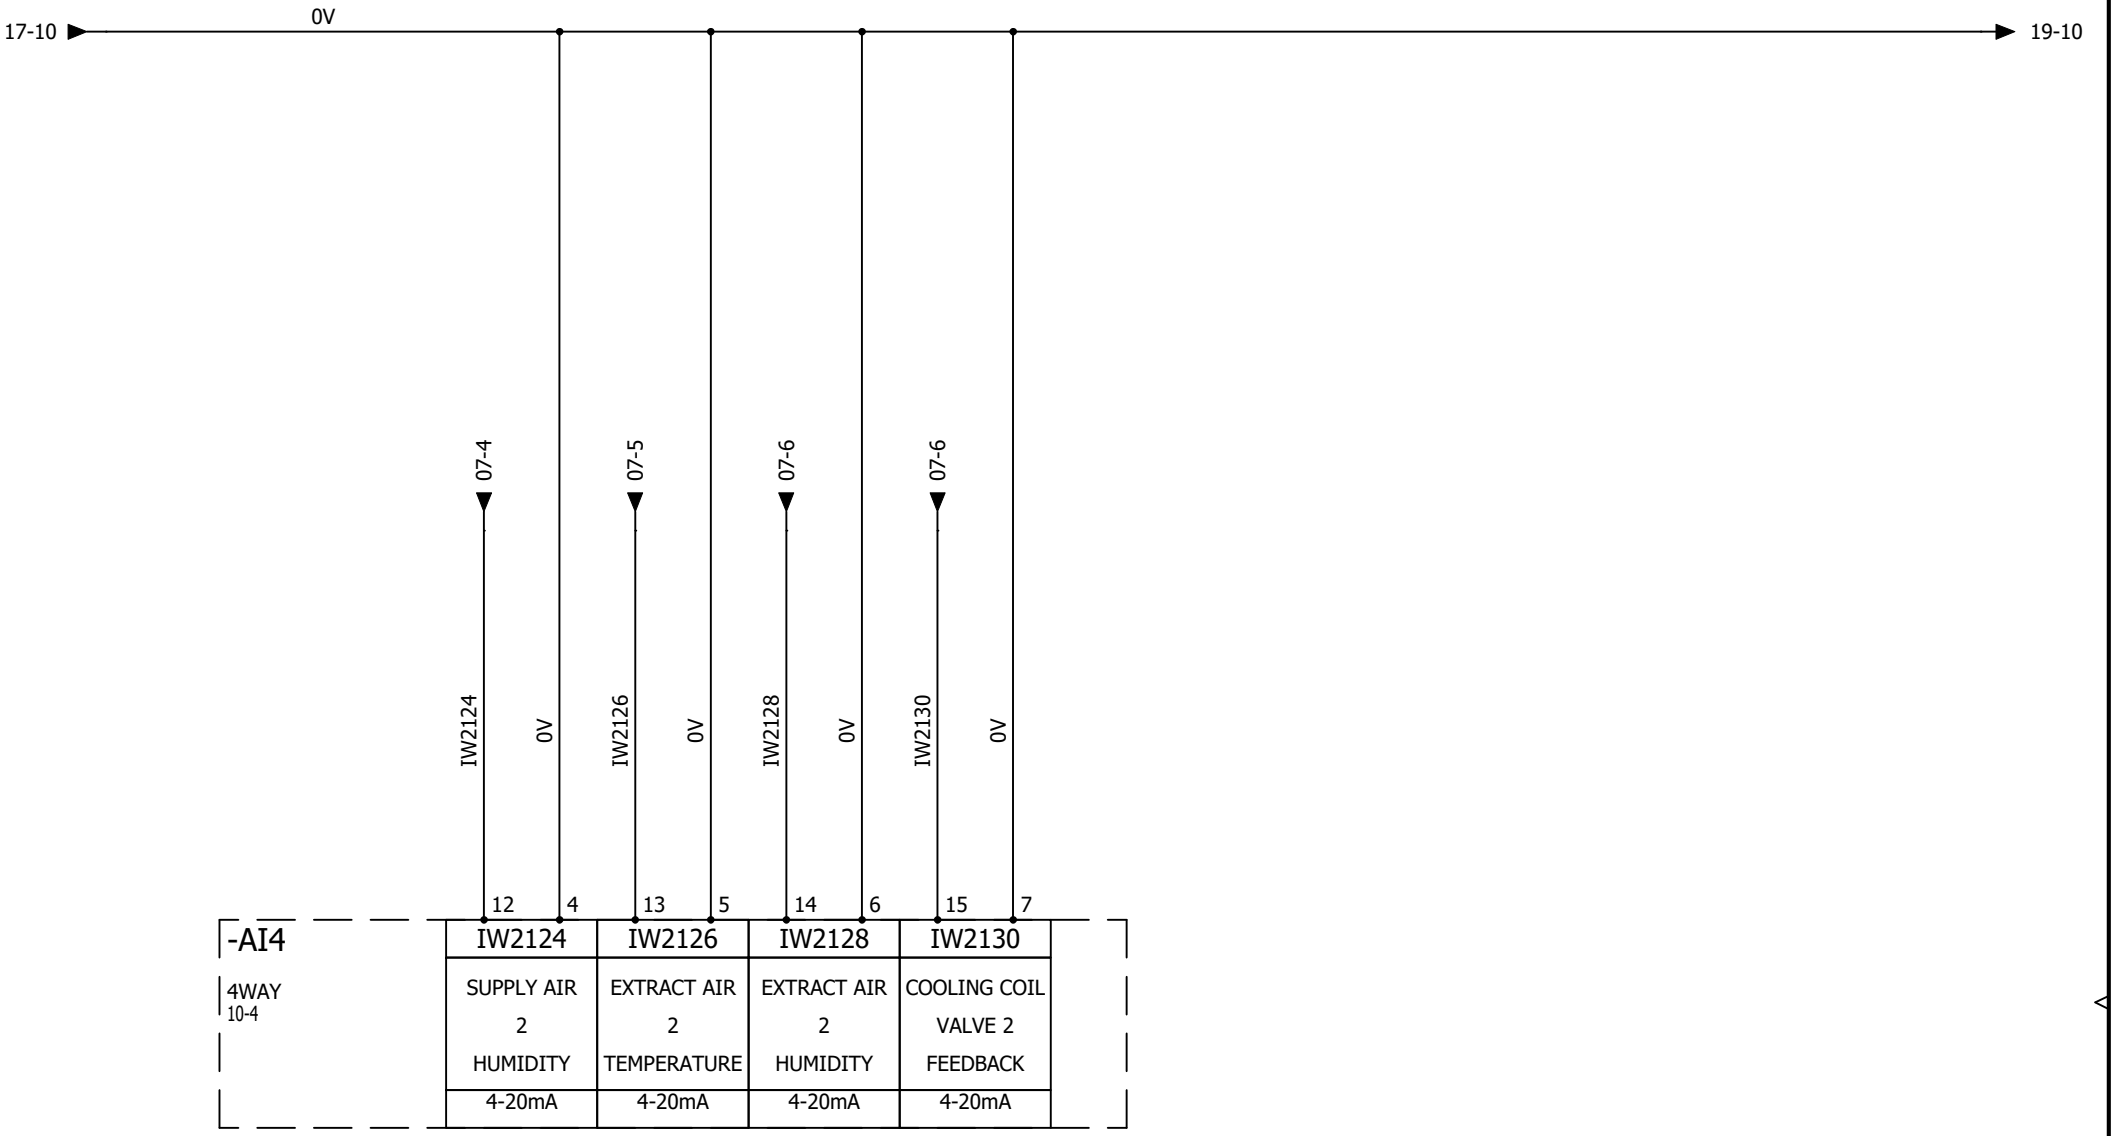

1	2	3	4	5	6	7	8	9	10

AAC Technical Services Ltd
Unit 2, Brunel Business Court
Brunel Way, Thetford, Norfolk IP24 1HP

CONTRACT: AIRBLAST - SeAH - VENTHERM 2648

BOOTH 2
ANALOGUE INPUTS 4

LOCATION: +L3

BOOTH 2 REMOTE PANEL

REV.	DATE	NAME	CHANGES
0	14/10/2026	TW	

User data 1

User data 2

REVISION 0

SCHEME 18

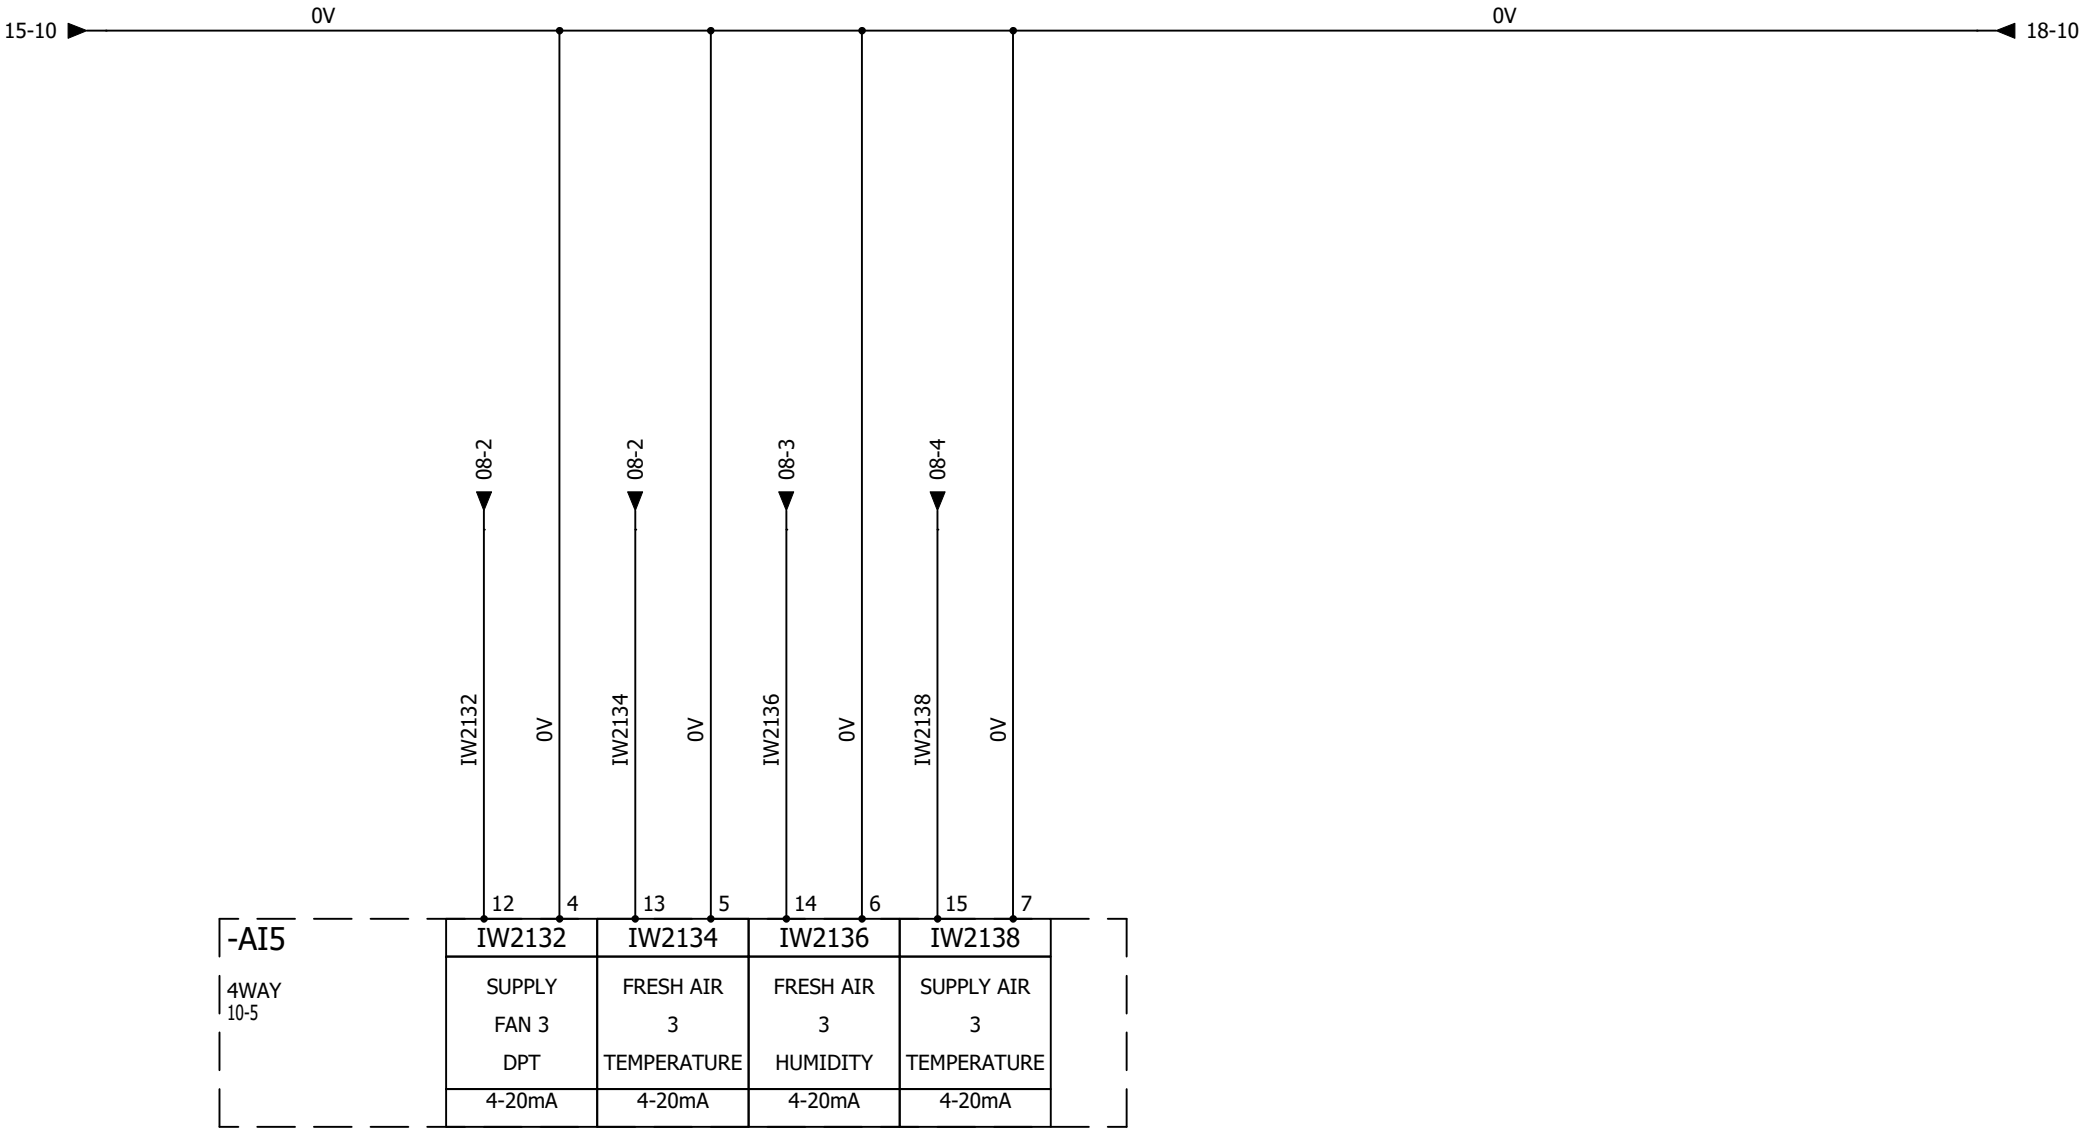

AAC Technical Services Ltd
Unit 2, Brunel Business Court
Brunel Way, Thetford, Norfolk IP24 1HP

BOOTH 2

ANALOGUE INPUTS 5

REV.	DATE	NAME	CHANGES
0	14/10/2026	TW	

CONTRACT: AIRBLAST - SeAH - VENTHERM 2648

LOCATION: +L3

BOOTH 2 REMOTE PANEL

User data 1

User data 2

REVISION 0

SCHEME 19

1	2	3	4	5	6	7	8	9	10

21-1 ◄ ► 22-1

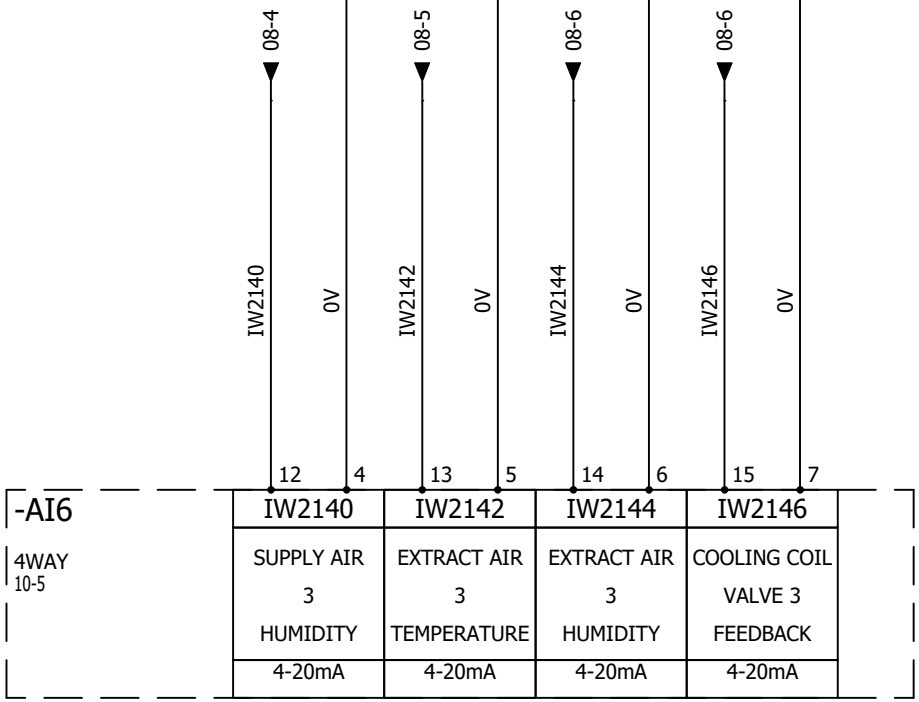

AAC Technical Services Ltd
Unit 2, Brunel Business Court
Brunel Way, Thetford, Norfolk IP24 1HP

BOOTH 2

ANALOGUE INPUTS 6

REV.	DATE	NAME	CHANGES
0	14/10/2026	TW	

REVISION 0

SCHEME 20

CONTRACT: AIRBLAST - SeAH - VENTHERM 2648

LOCATION: +L3

BOOTH 2 REMOTE PANEL

User data 1

User data 2

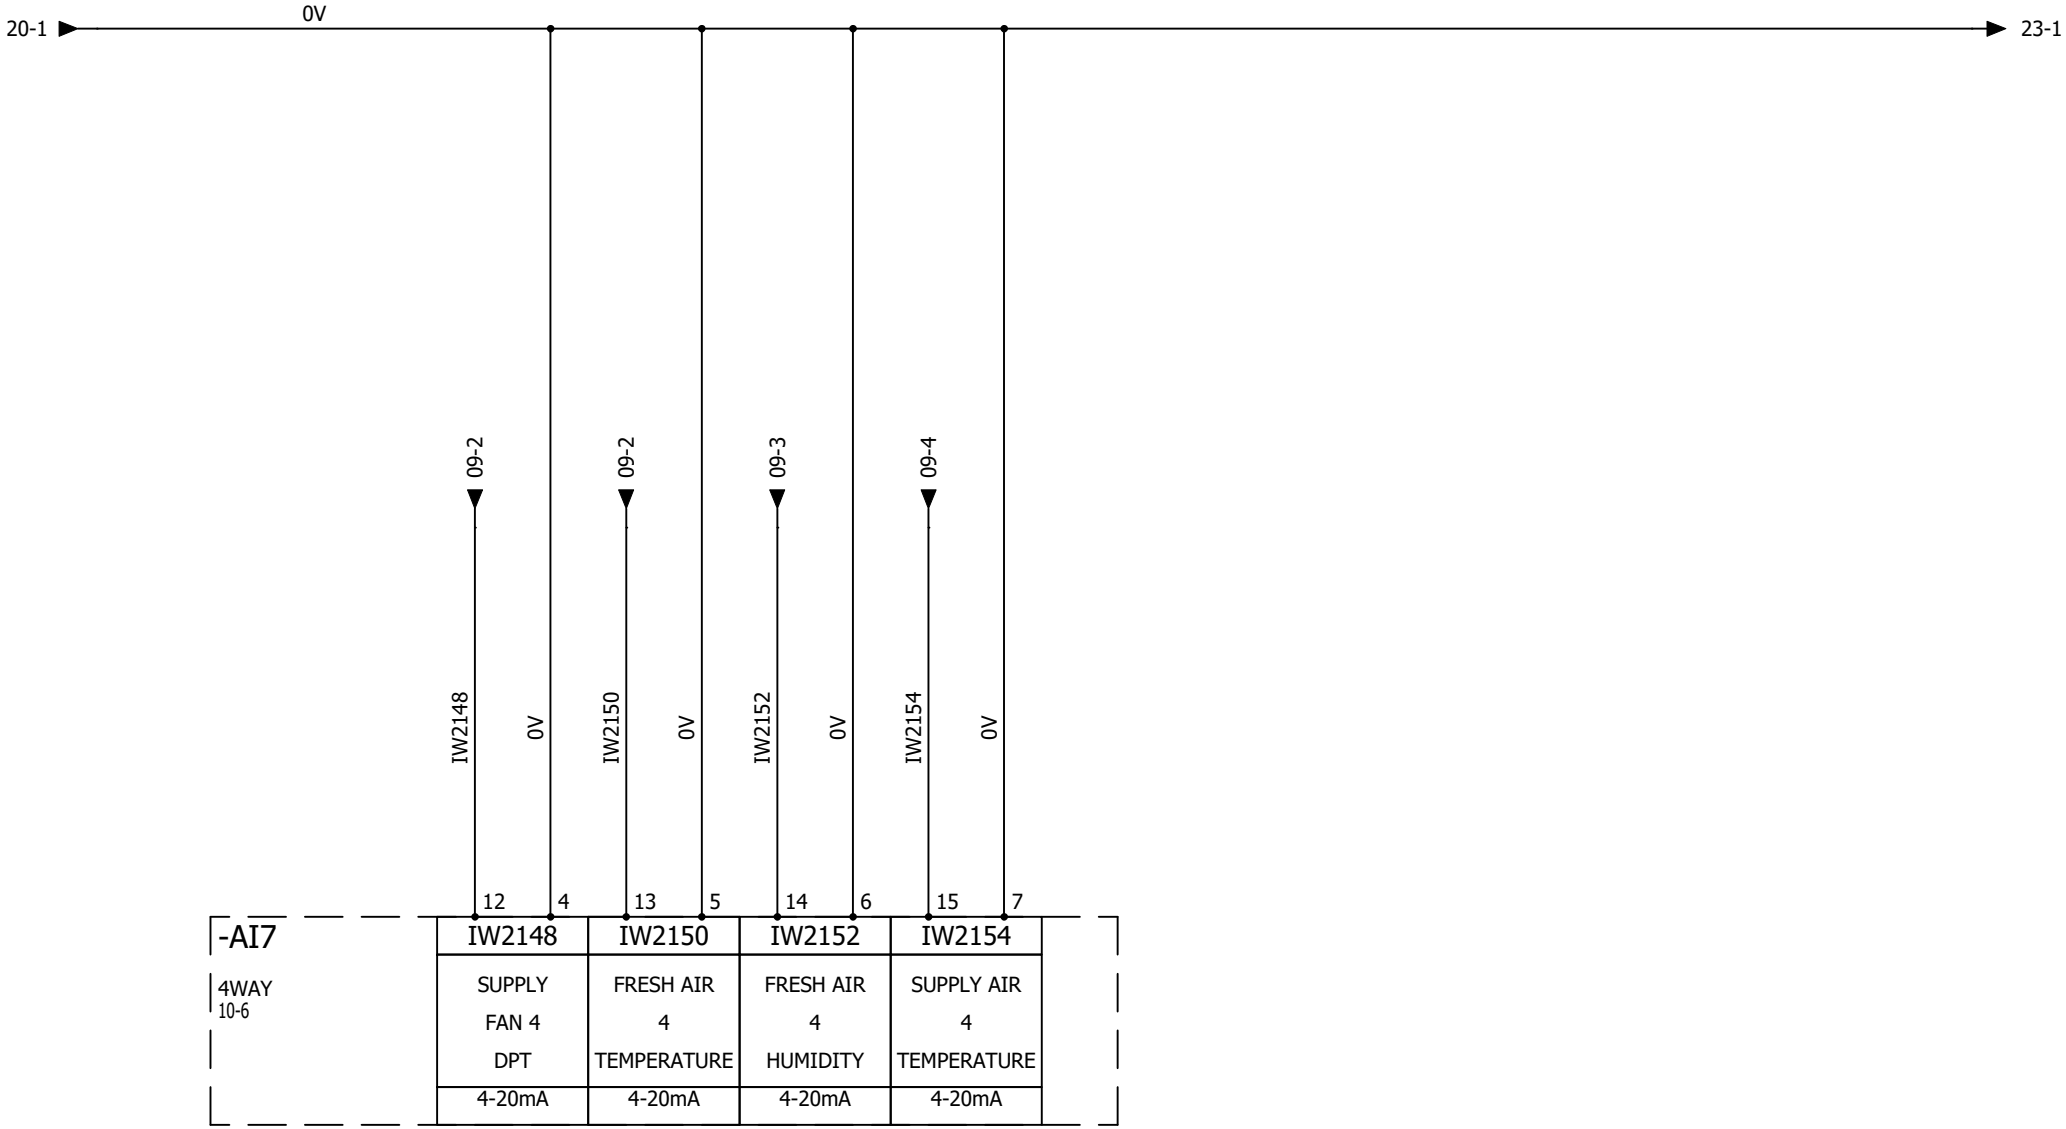

1	2	3	4	5	6	7	8	9	10

AAC Technical Services Ltd
Unit 2, Brunel Business Court
Brunel Way, Thetford, Norfolk IP24 1HP

CONTRACT: AIRBLAST - SeAH - VENTHERM 2648

BOOTH 2
ANALOGUE INPUTS 7

LOCATION: +L3

BOOTH 2 REMOTE PANEL

REV.	DATE	NAME	CHANGES
0	14/10/2026	TW	

User data 1

User data 2

REVISION 0

SCHEME 21

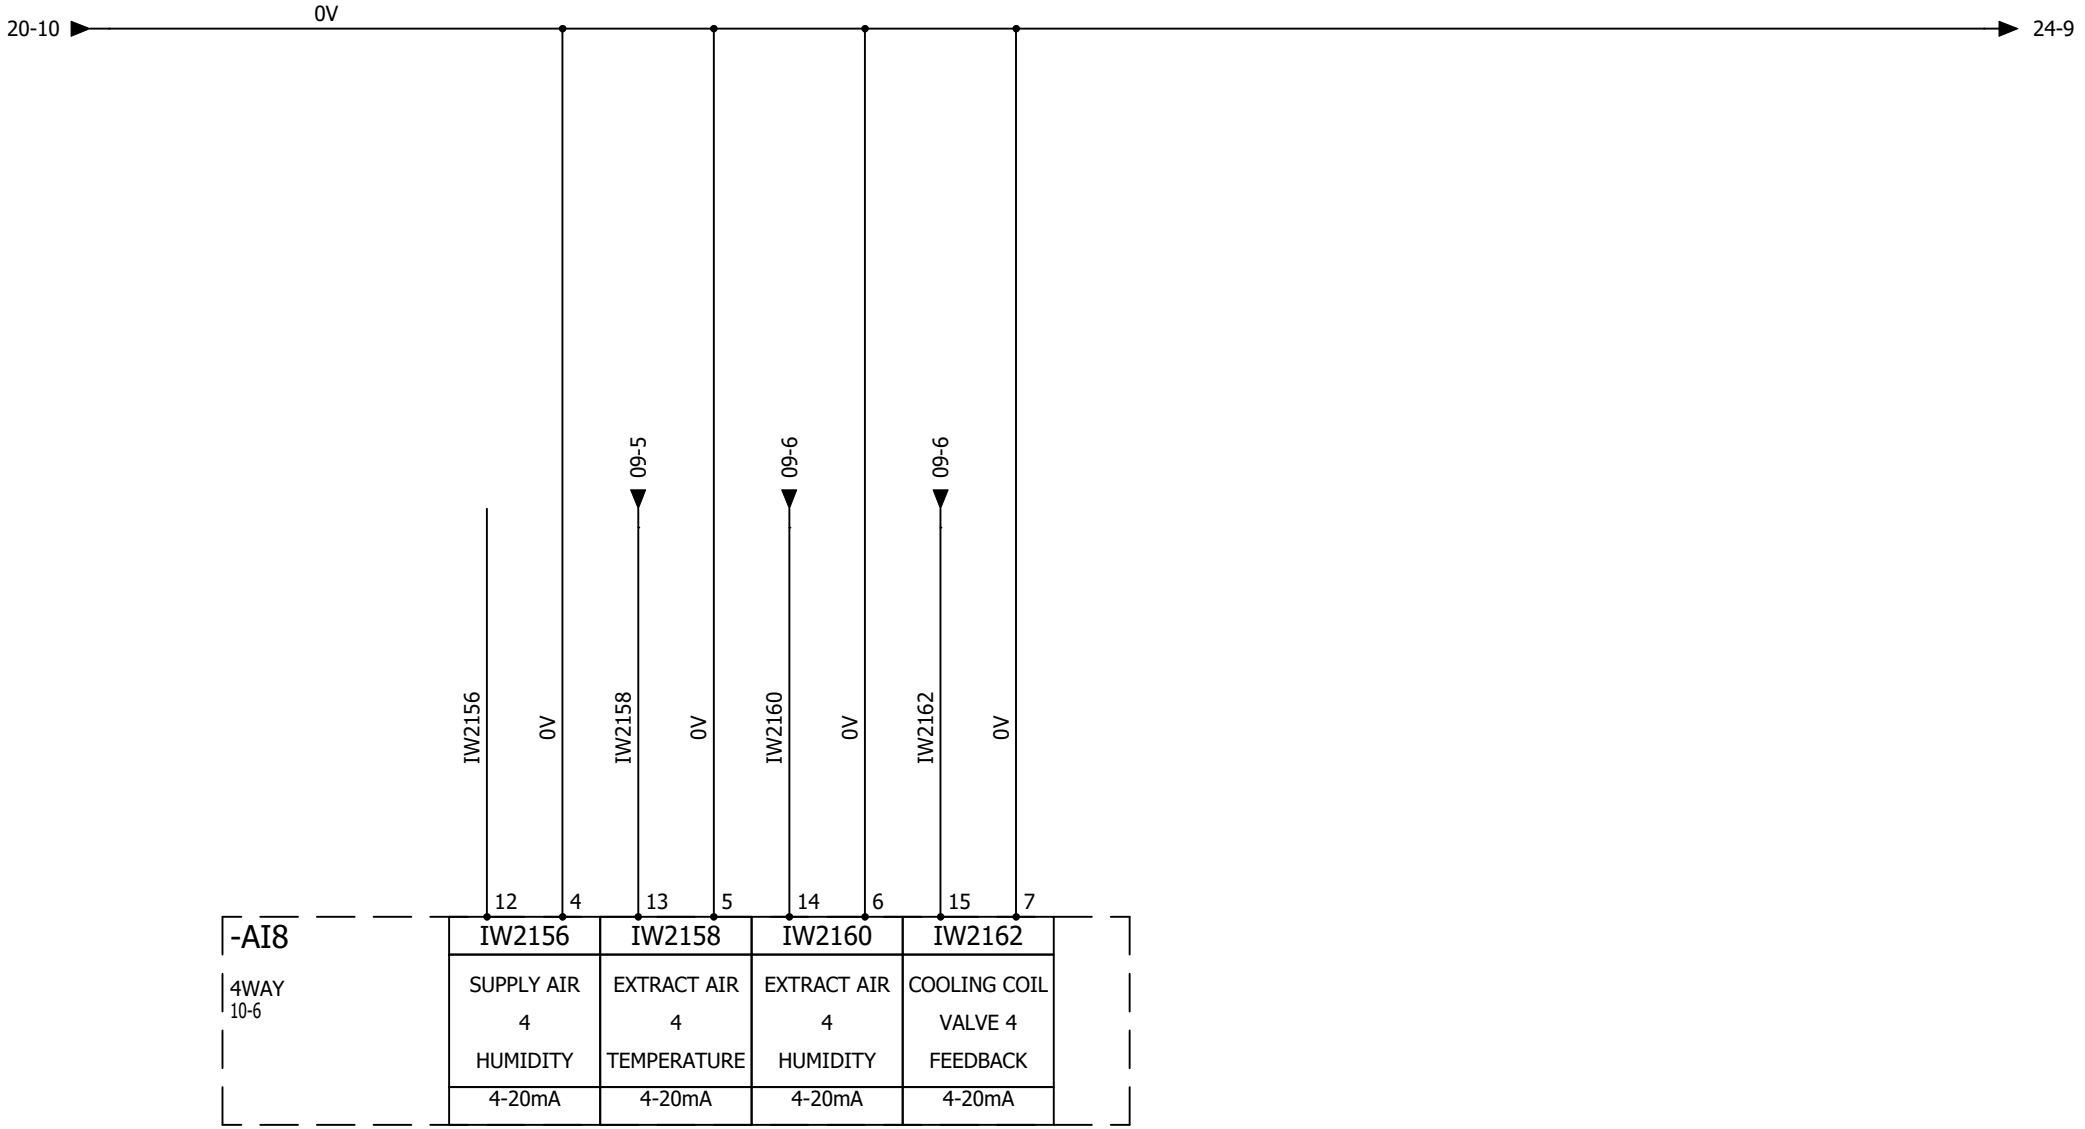

AAC Technical Services Ltd
Unit 2, Brunel Business Court
Brunel Way, Thetford, Norfolk IP24 1HP

BOOTH 2

ANALOGUE INPUTS 8

REV.	DATE	NAME	CHANGES
0	14/10/2026	TW	

CONTRACT: AIRBLAST - SeAH - VENTHERM 2648

LOCATION: +L3

BOOTH 2 REMOTE PANEL

User data 1

User data 2

REVISION 0

SCHEME 22

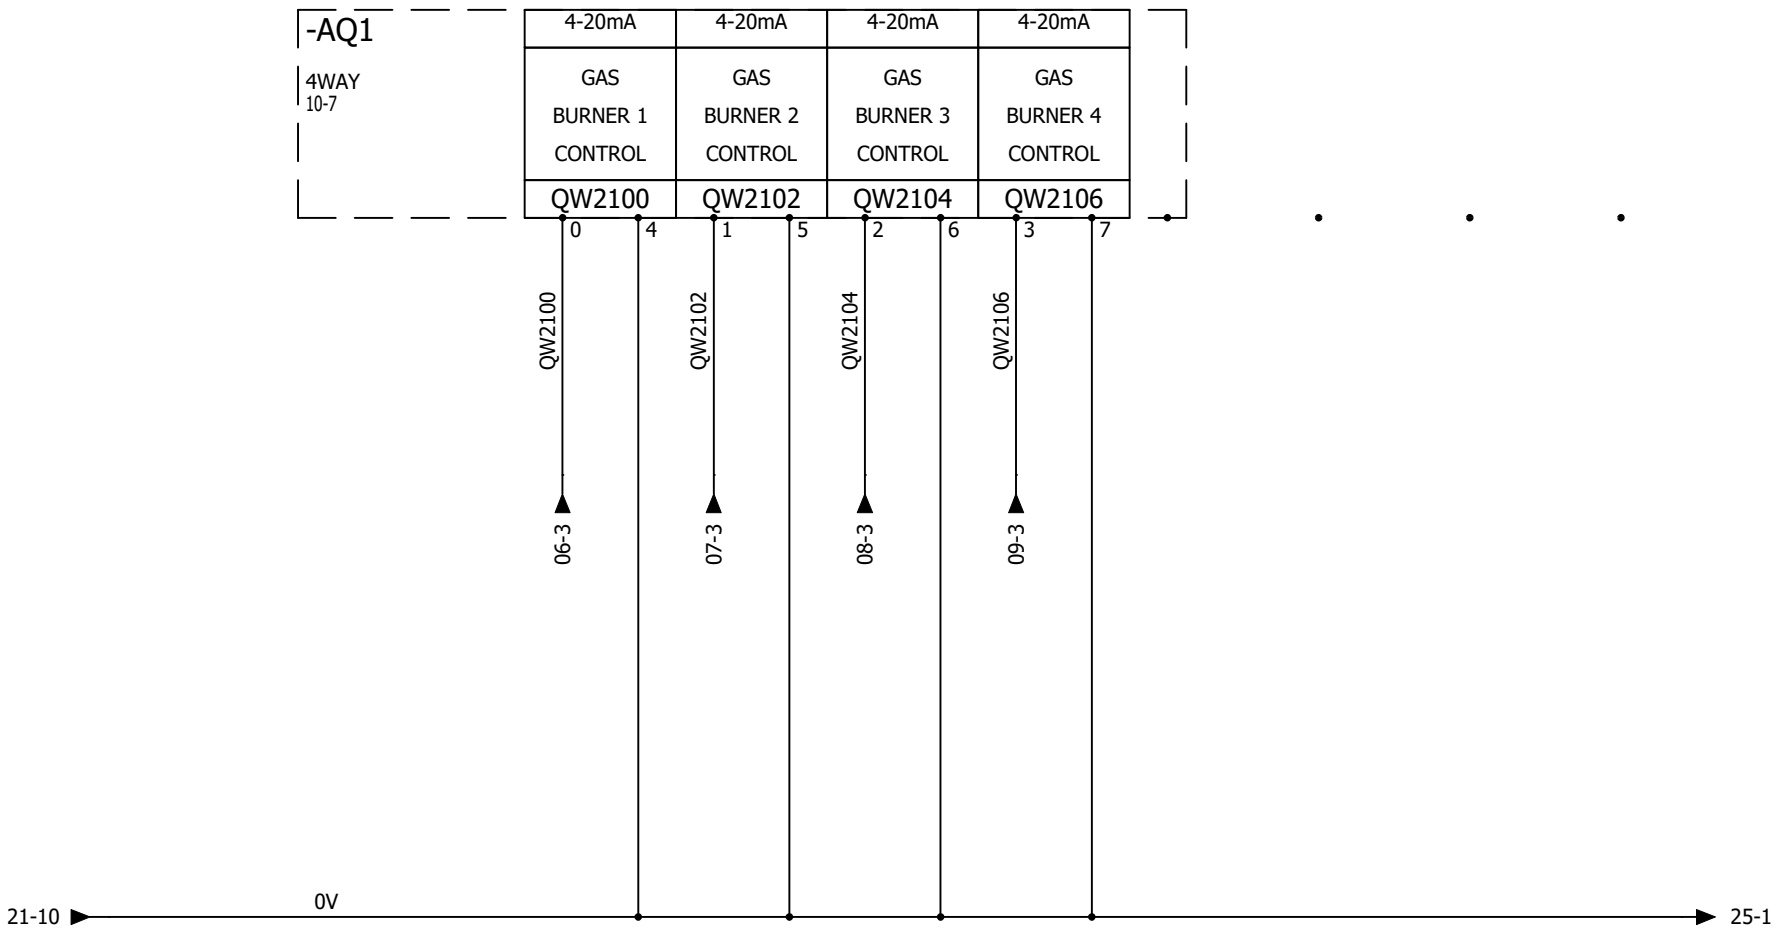

1	2	3	4	5	6	7	8	9	10

AAC Technical Services Ltd
Unit 2, Brunel Business Court
Brunel Way, Thetford, Norfolk IP24 1HP

CONTRACT: AIRBLAST - SeAH - VENTHERM 2648

BOOTH 2
ANALOGUE OUTPUTS 1

LOCATION: +L3

BOOTH 2 REMOTE PANEL

REV.	DATE	NAME	CHANGES
0	14/10/2026	TW	

User data 1

User data 2

REVISION 0

SCHEME 23

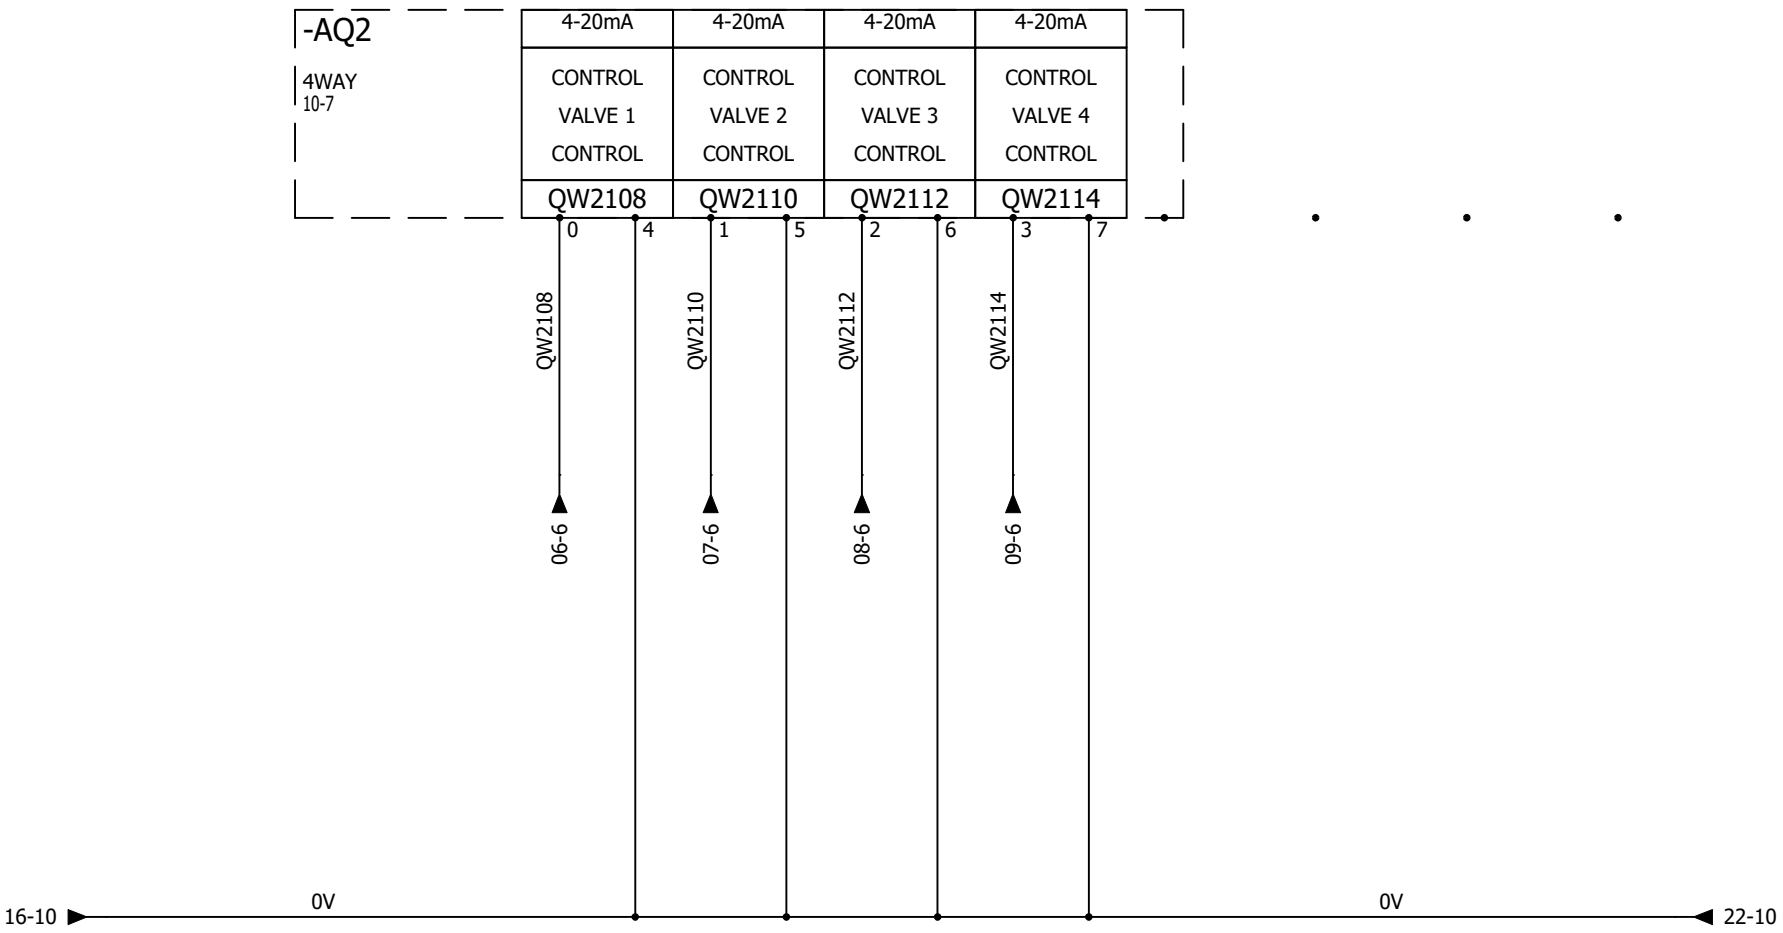

AAC Technical Services Ltd Unit 2, Brunel Business Court Brunel Way, Thetford, Norfolk IP24 1HP	BOOTH 2 ANALOGUE OUTPUTS 2		REVISION 0
CONTRACT: AIRBLAST - SeAH - VENTHERM 2648	LOCATION: +L3	BOOTH 2 REMOTE PANEL	SCHEME 24

REV.	DATE	NAME	CHANGES
0	14/10/2026	TW	

User data 1

User data 2

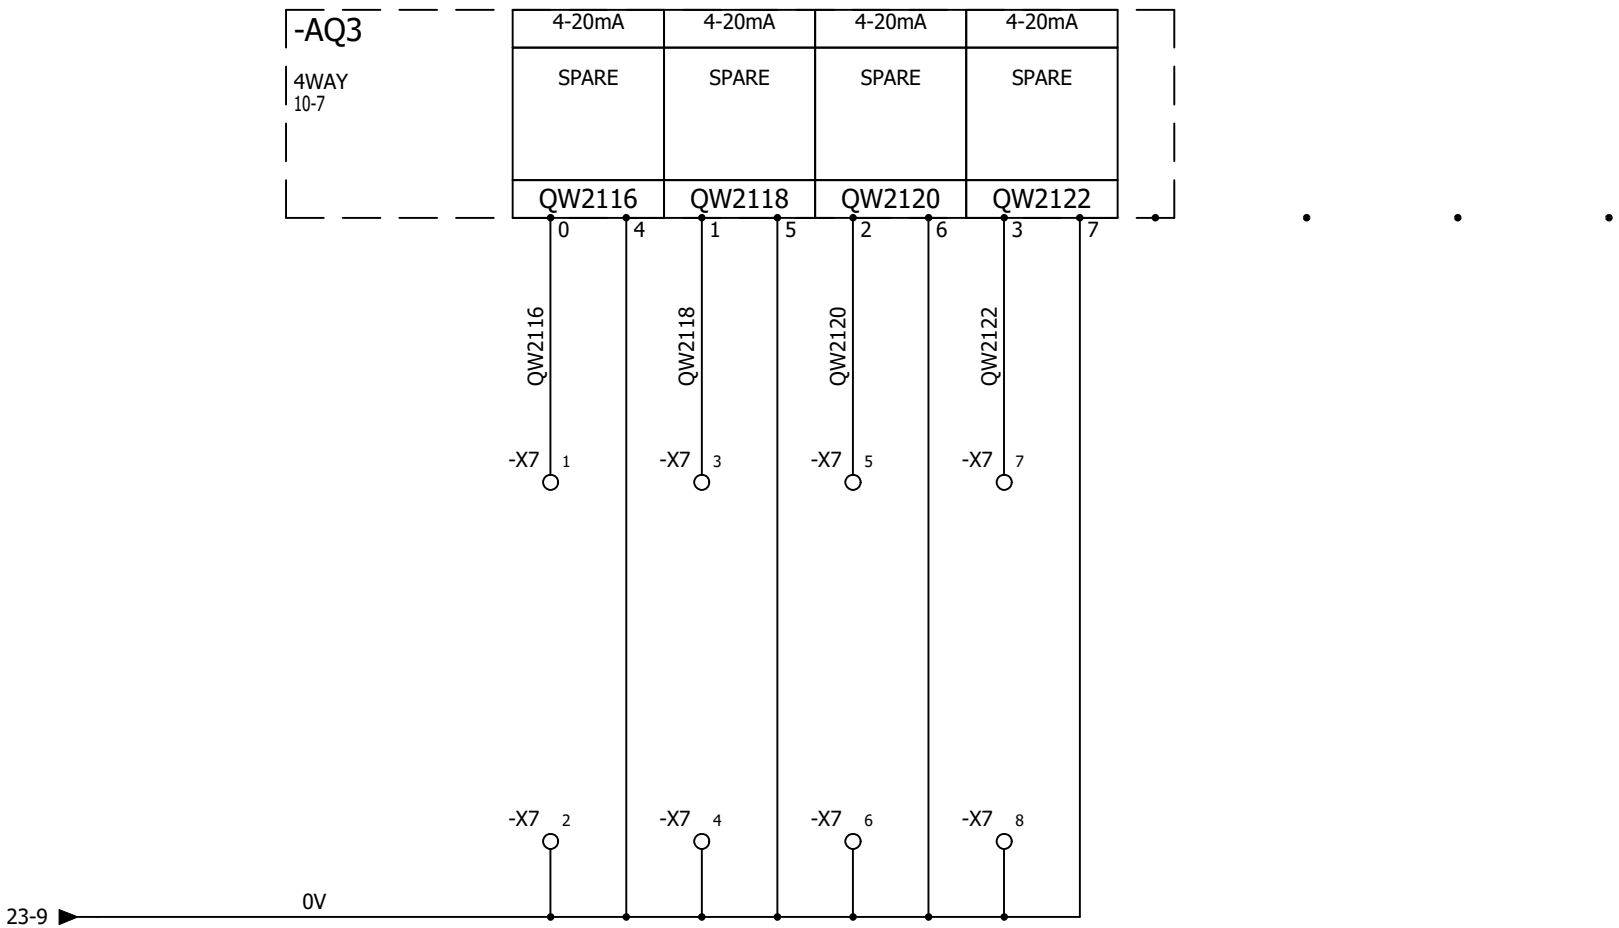

1	2	3	4	5	6	7	8	9	10

AAC Technical Services Ltd
Unit 2, Brunel Business Court
Brunel Way, Thetford, Norfolk IP24 1HP

CONTRACT: AIRBLAST - SeAH - VENTHERM 2648

BOOTH 2
ANALOGUE OUTPUTS 3

LOCATION: +L3

BOOTH 2 REMOTE PANEL

REV.	DATE	NAME	CHANGES
0	14/10/2026	TW	

User data 1

User data 2

REVISION 0

SCHEME 25