1	2	3	4	5	6	7	8	9	10

AIRBLAST

SeAH - VENTHERM

BOOTH 3

2648

AAC Technical Services Ltd
Unit 2, Brunel Business Court
Brunel Way, Thetford, Norfolk IP24 1HP

CONTRACT: AIRBLAST - SeAH - VENTHERM 2648

BOOTH 3
Cover page

LOCATION: +L4 BOOTH 3 REMOTE PANEL

REV.	DATE	NAME	CHANGES
0	16/10/2026	TW	

User data 1

User data 2

REVISION 0

SCHEME 01

4-BOOTH 3

Drawing	Description	Function	Location	Revision	Date	Created by
01	Cover page	=F1	+L4	0	16/10/2026	TW
02	Drawings list	=F1	+L4	0	16/10/2026	TW
03	Drawings list	=F1	+L4	0	16/10/2026	TW
04	POWER DISTRIBUTION	=F1	+L4	0	16/10/2026	TW
05	24V DISTRIBUTION	=F1	+L4	0	16/10/2026	TW
06	AHU1	=F1	+L4	0	16/10/2026	TW
07	AHU2	=F1	+L4	0	16/10/2026	TW
08	AHU3	=F1	+L4	0	16/10/2026	TW
09	AHU4	=F1	+L4	0	16/10/2026	TW
10	PLC LAYOUT	=F1	+L4	0	16/10/2026	TW
11	DIGITAL INPUTS 1.1	=F1	+L4	0	16/10/2026	TW
12	DIGITAL INPUTS 1.2	=F1	+L4	0	16/10/2026	TW
13	DIGITAL OUTPUTS 1.1	=F1	+L4	0	16/10/2026	TW
14	DIGITAL OUTPUTS 1.2	=F1	+L4	0	16/10/2026	TW
15	ANALOGUE INPUTS 1	=F1	+L4	0	16/10/2026	TW
16	ANALOGUE INPUTS 2	=F1	+L4	0	16/10/2026	TW
17	ANALOGUE INPUTS 3	=F1	+L4	0	16/10/2026	TW
18	ANALOGUE INPUTS 4	=F1	+L4	0	16/10/2026	TW
19	ANALOGUE INPUTS 5	=F1	+L4	0	16/10/2026	TW
20	ANALOGUE INPUTS 6	=F1	+L4	0	16/10/2026	TW

AAC Technical Services Ltd
Unit 2, Brunel Business Court
Brunel Way, Thetford, Norfolk IP24 1HP

CONTRACT: AIRBLAST - SeAH - VENTHERM 2648

BOOTH 3
Drawings list

LOCATION: +L4

BOOTH 3 REMOTE PANEL

REV.	DATE	NAME	CHANGES
0	16/10/2026	TW	

User data 1

User data 2

REVISION 0

SCHEME 02

-> 4-BOOTH 3

Drawing	Description	Function	Location	Revision	Date	Created by
21	ANALOGUE INPUTS 7	=F1	+L4	0	16/10/2026	TW
22	ANALOGUE INPUTS 8	=F1	+L4	0	16/10/2026	TW
23	ANALOGUE OUTPUTS 1	=F1	+L4	0	16/10/2026	TW
24	ANALOGUE OUTPUTS 2	=F1	+L4	0	16/10/2026	TW
25	ANALOGUE OUTPUTS 3	=F1	+L4	0	16/10/2026	TW

AAC Technical Services Ltd
Unit 2, Brunel Business Court
Brunel Way, Thetford, Norfolk IP24 1HP

CONTRACT: AIRBLAST - SeAH - VENTHERM 2648

BOOTH 3
Drawings list

LOCATION: +L4

BOOTH 3 REMOTE PANEL

REV.	DATE	NAME	CHANGES
0	16/10/2026	TW	

User data 1

User data 2

REVISION 0

SCHEME 03

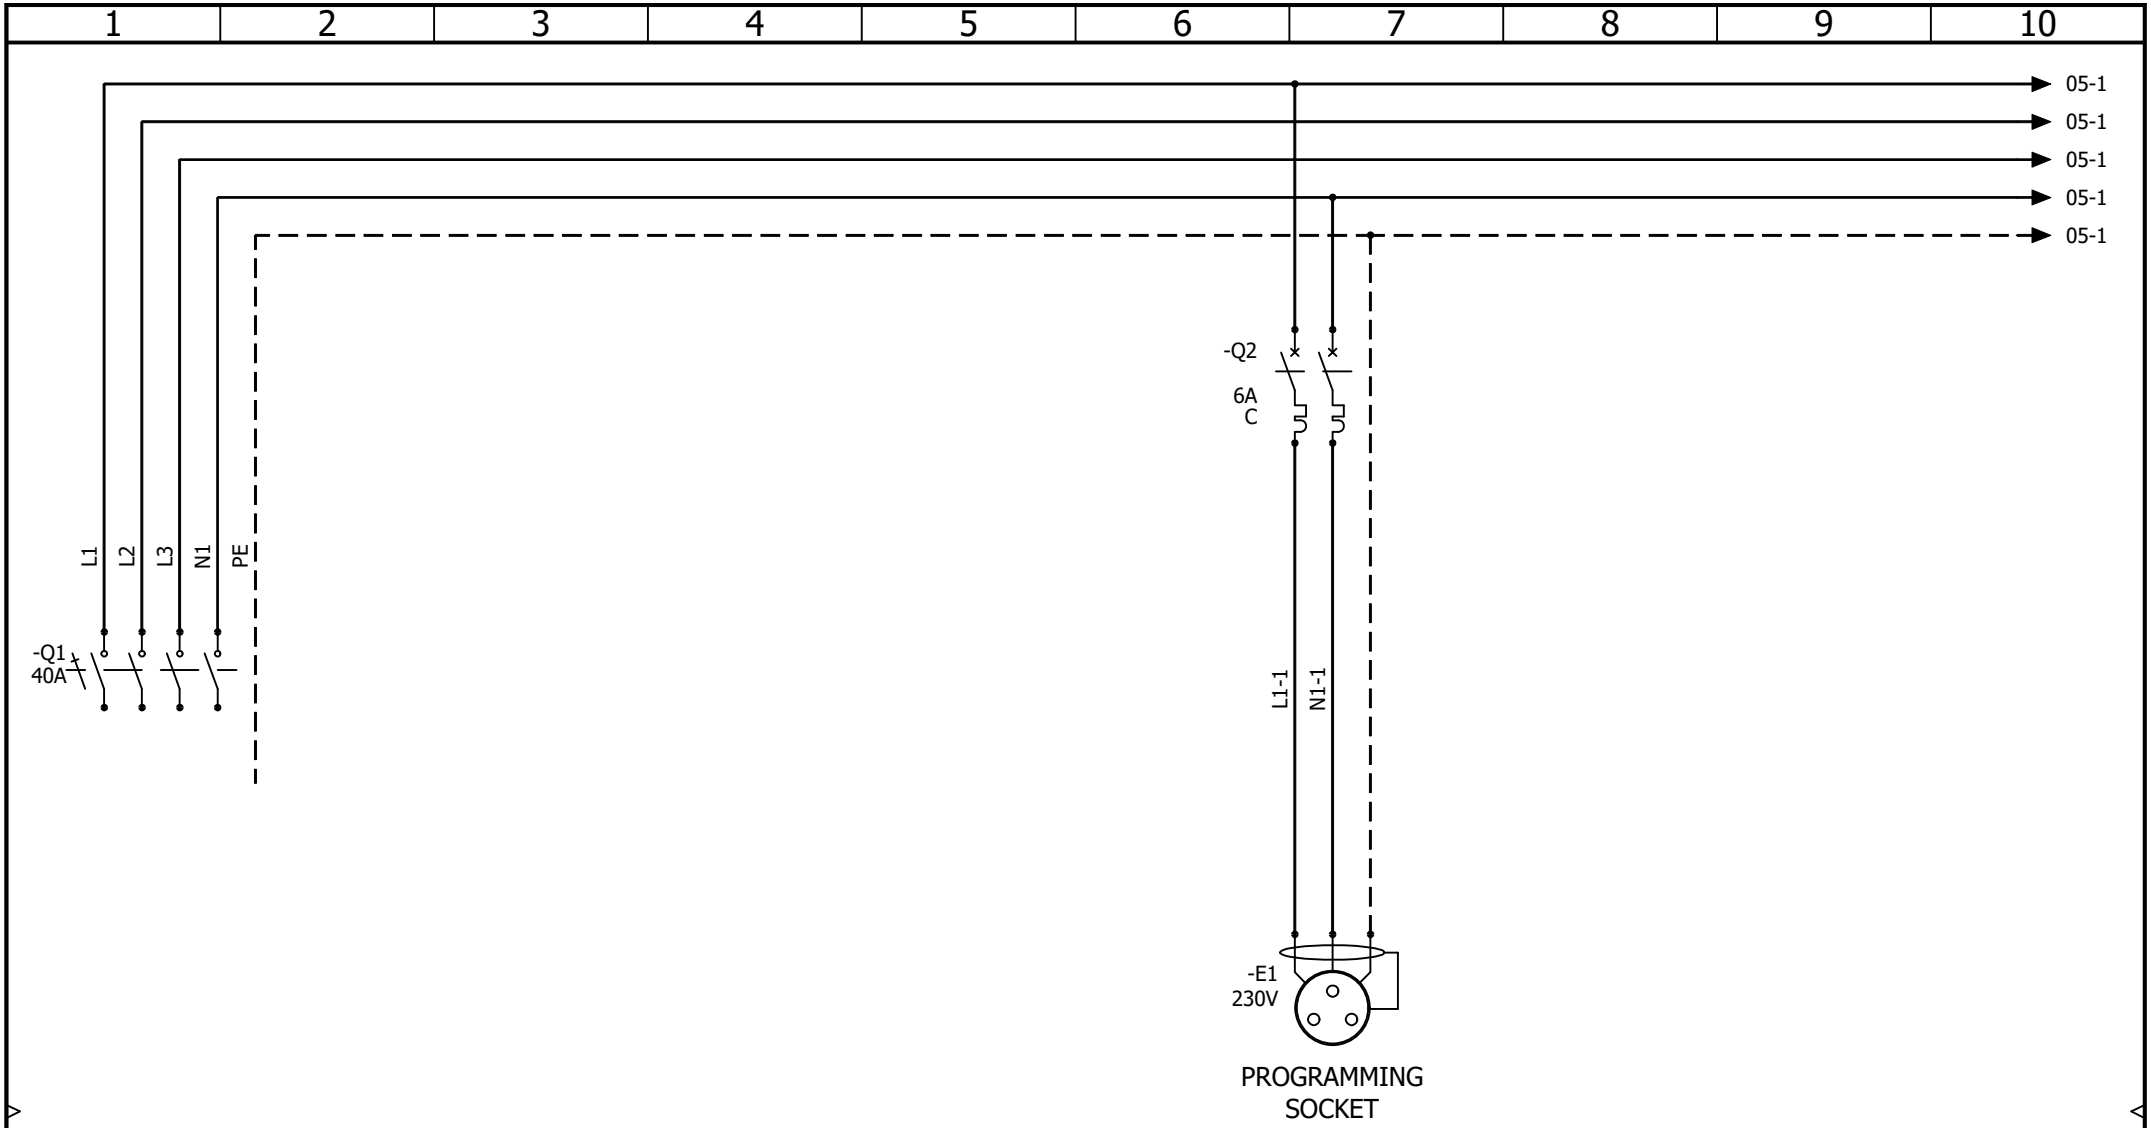

AAC Technical Services Ltd Unit 2, Brunel Business Court Brunel Way, Thetford, Norfolk IP24 1HP	BOOTH 3 POWER DISTRIBUTION			REVISION 0
		0	16/10/2026 TW	SCHEME 04
		REV.	DATE NAME	CHANGES
CONTRACT: AIRBLAST - SeAH - VENTHERM 2648	LOCATION: +L4	BOOTH 3 REMOTE PANEL	User data 1	User data 2

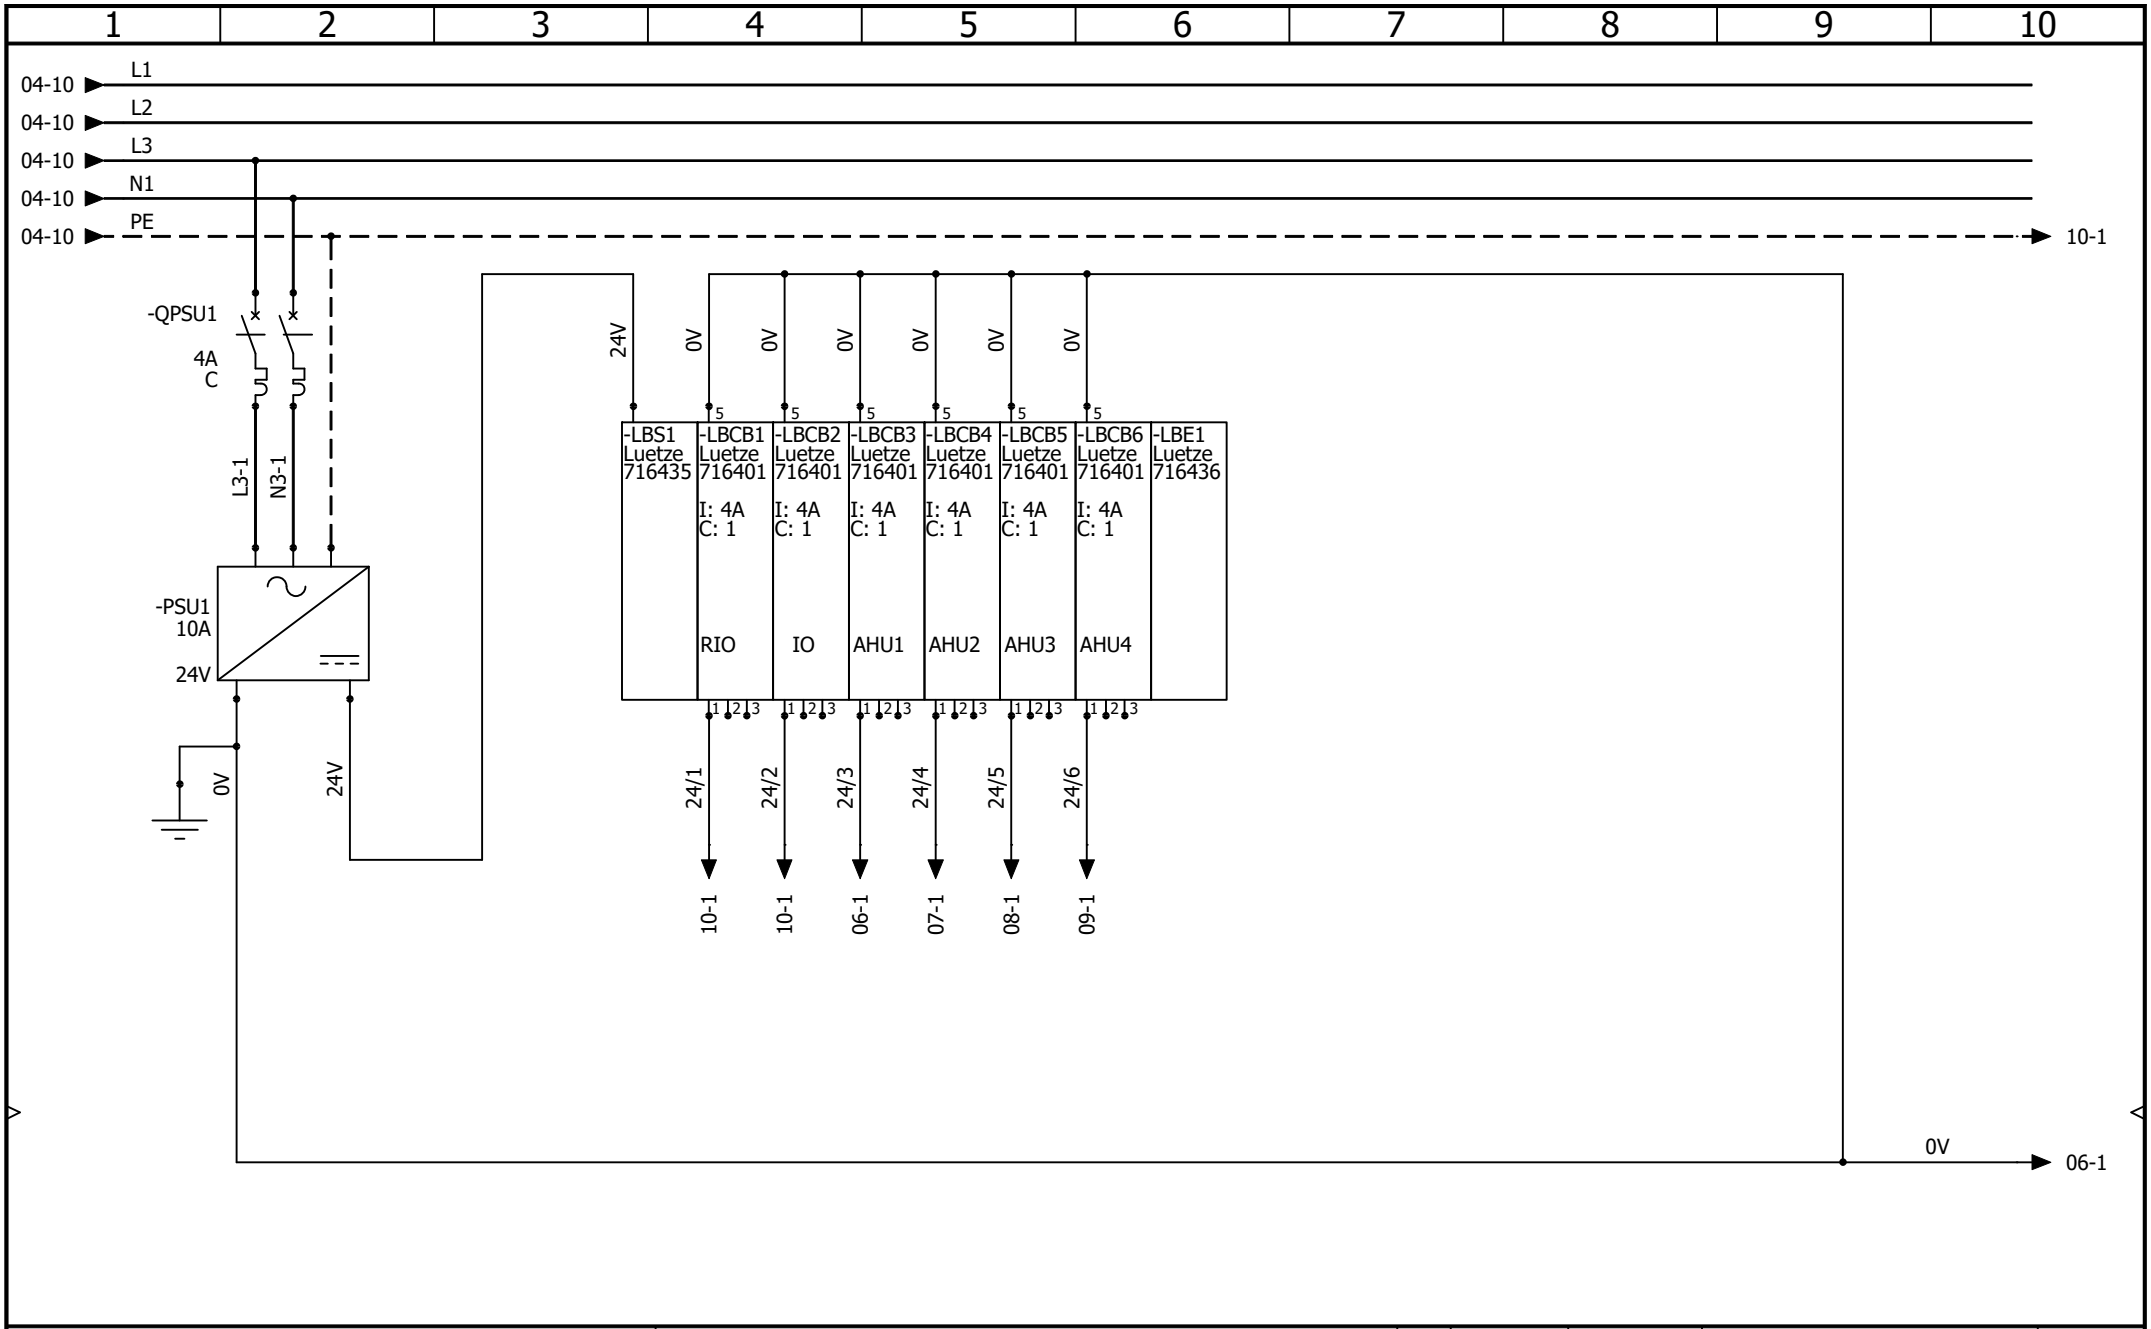

AAC Technical Services Ltd
Unit 2, Brunel Business Court
Brunel Way, Thetford, Norfolk IP24 1HP

BOOTH 3
24V DISTRIBUTION

REV.	DATE	NAME	CHANGES
0	16/10/2026	TW	

REVISION 0
SCHEME 05

CONTRACT: AIRBLAST - SeAH - VENTHERM 2648
LOCATION: +L4
BOOTH 3 REMOTE PANEL
User data 1
User data 2

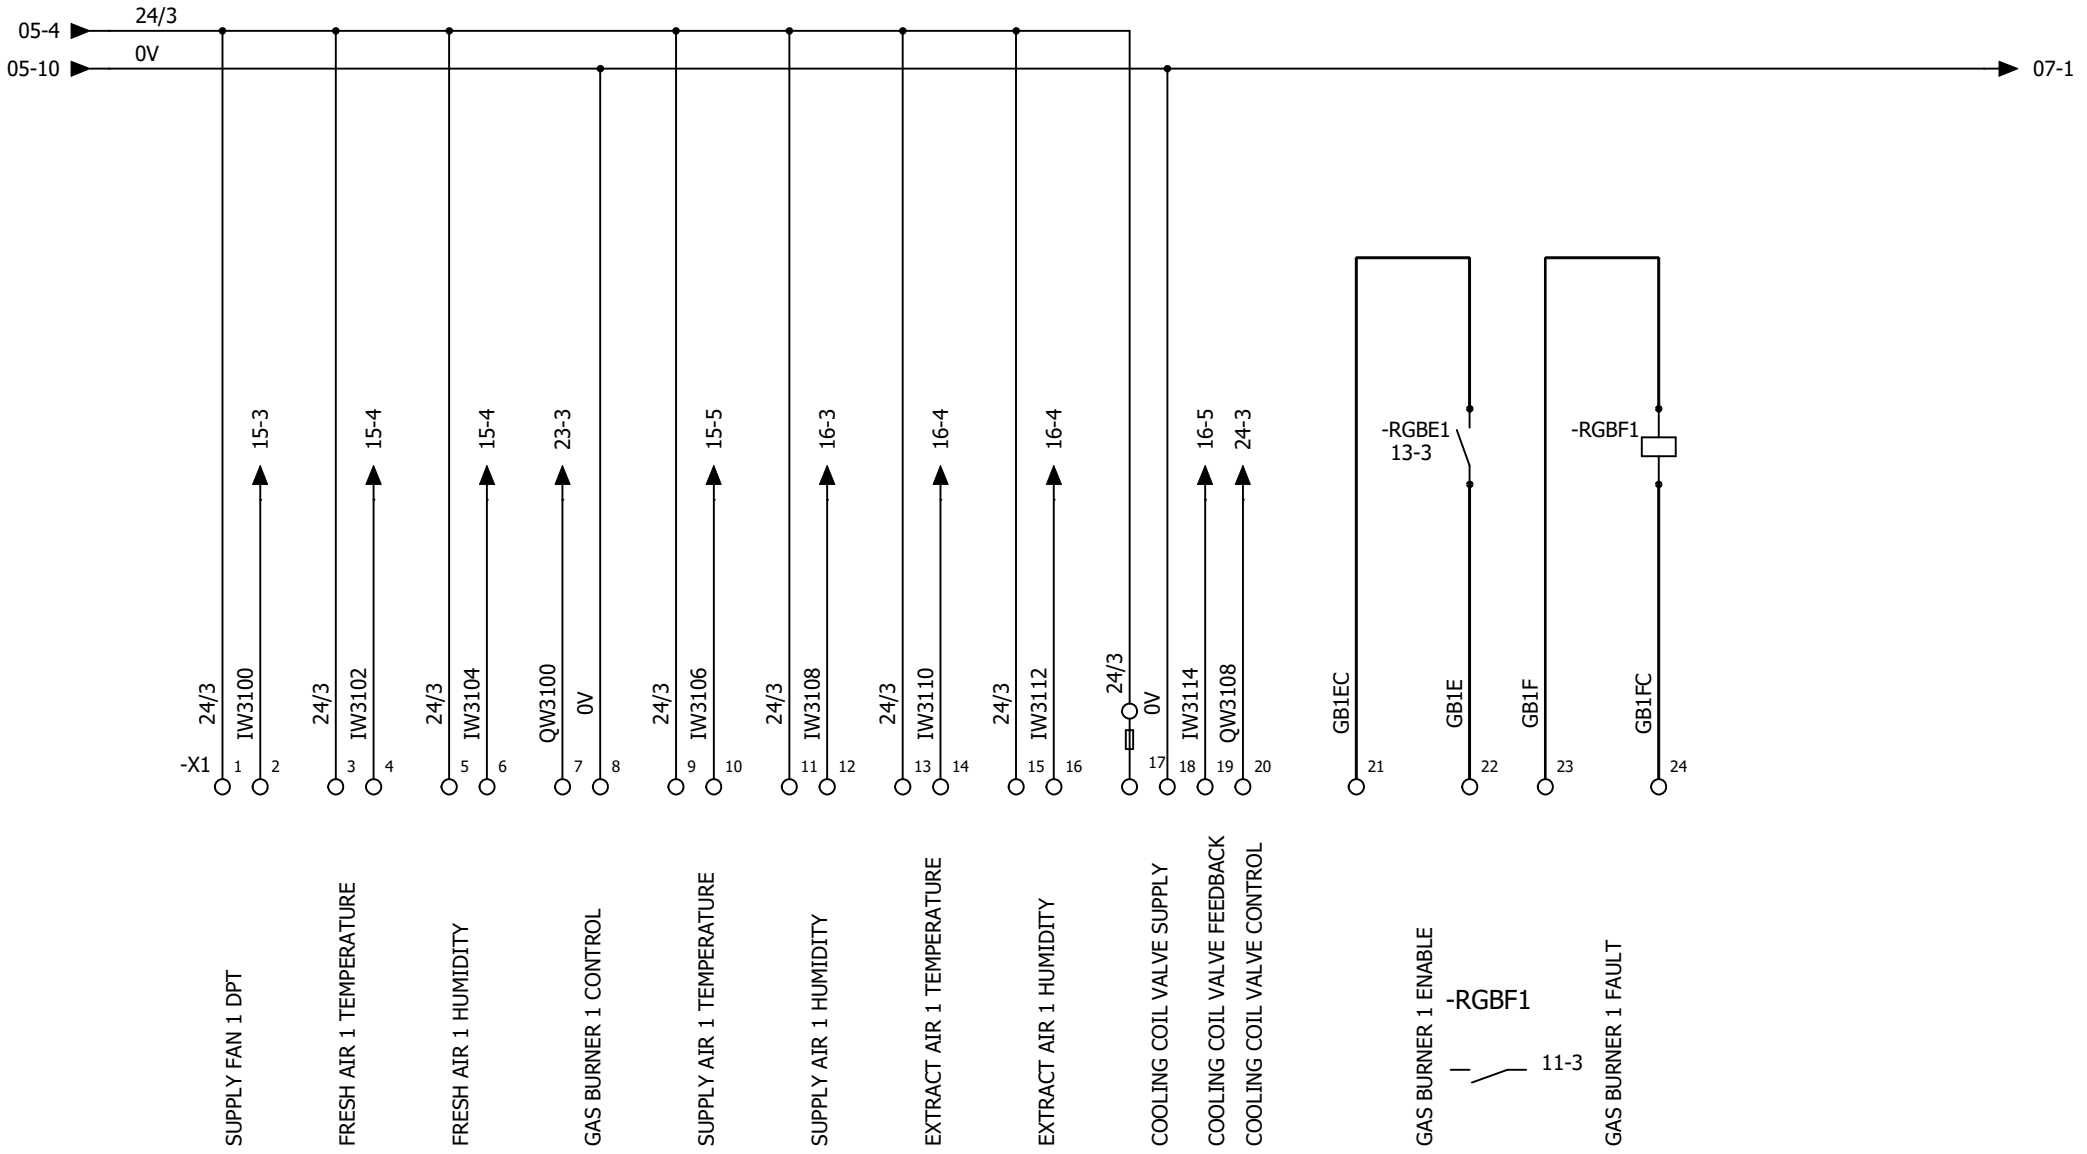

AAC Technical Services Ltd
Unit 2, Brunel Business Court
Brunel Way, Thetford, Norfolk IP24 1HP

BOOTH 3

AHU1

REV.	DATE	NAME	CHANGES
0	16/10/2026	TW	

User data 1

User data 2

REVISION 0

SCHEME 06

CONTRACT: AIRBLAST - SeAH - VENTHERM 2648

LOCATION: +L4

BOOTH 3 REMOTE PANEL

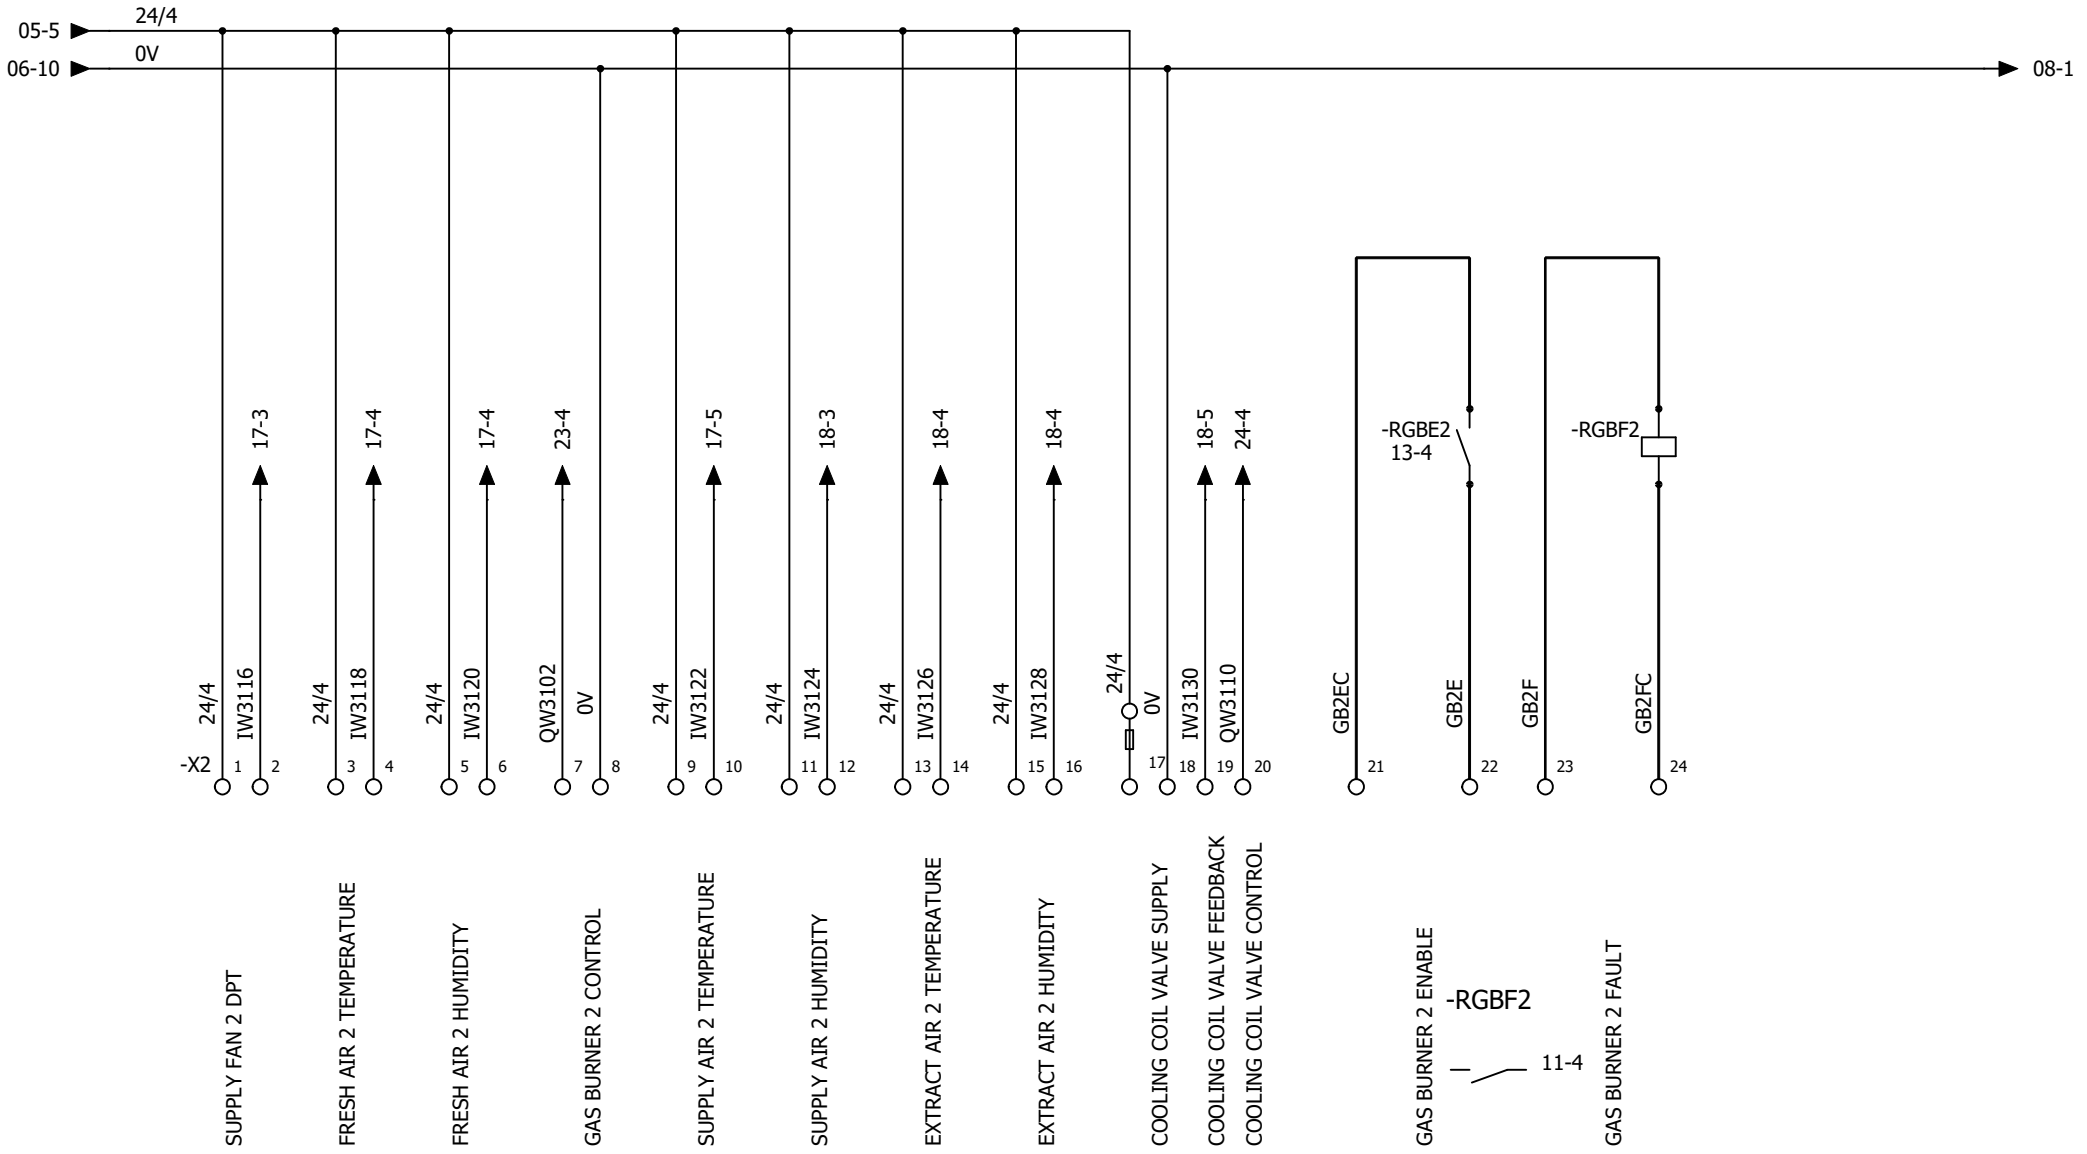

AAC Technical Services Ltd
Unit 2, Brunel Business Court
Brunel Way, Thetford, Norfolk IP24 1HP

BOOTH 3

AHU2

REV.	DATE	NAME	CHANGES
0	16/10/2026	TW	

REVISION 0

SCHEME 07

CONTRACT: AIRBLAST - SeAH - VENTHERM 2648

LOCATION: +L4

BOOTH 3 REMOTE PANEL

User data 1

User data 2

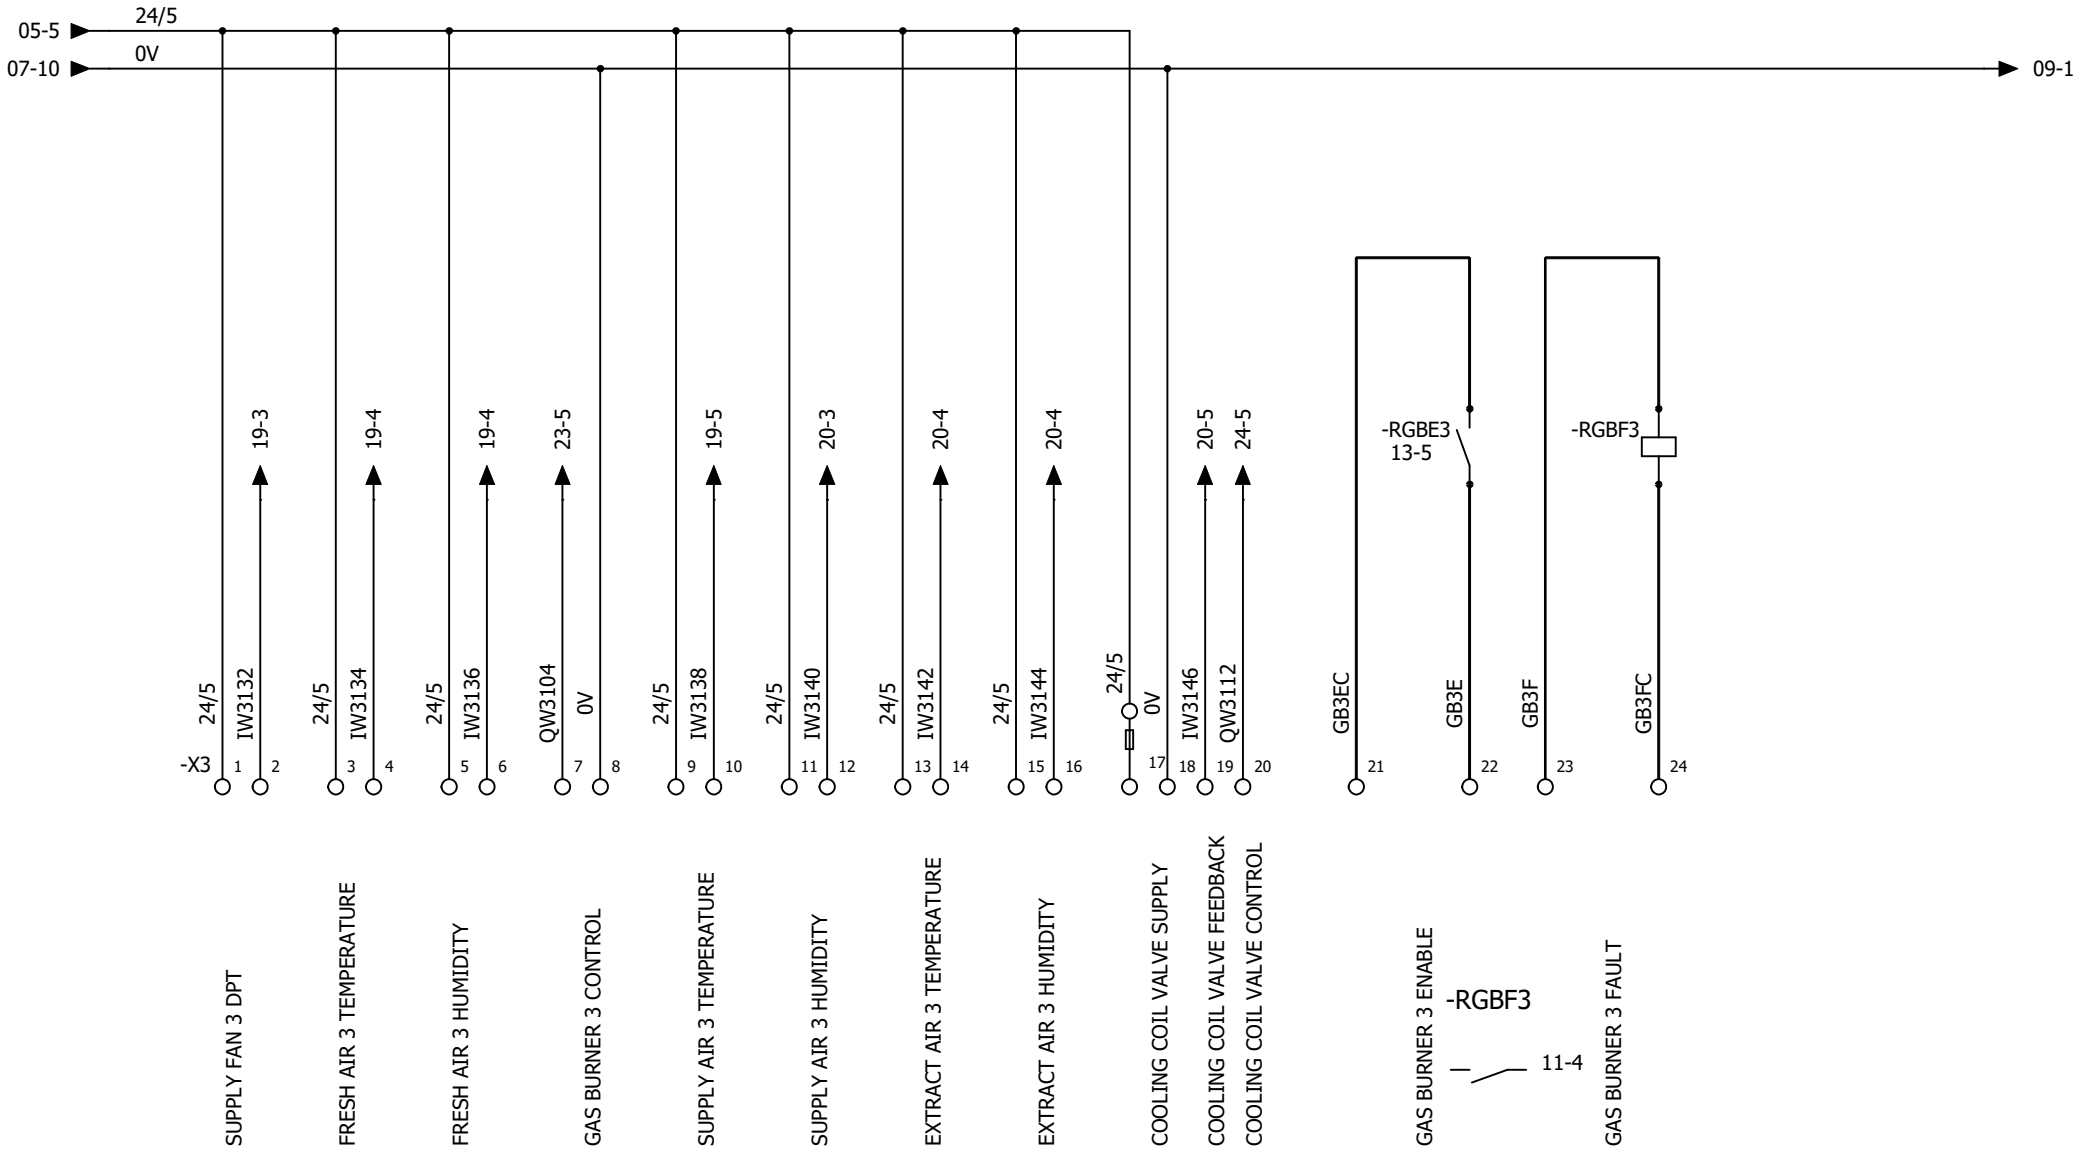

AAC Technical Services Ltd
Unit 2, Brunel Business Court
Brunel Way, Thetford, Norfolk IP24 1HP

CONTRACT: AIRBLAST - SeAH - VENTHERM 2648

BOOTH 3
AHU3

LOCATION: +L4

BOOTH 3 REMOTE PANEL

REV.	DATE	NAME	CHANGES
0	16/10/2026	TW	

User data 1

User data 2

REVISION 0

SCHEME 08

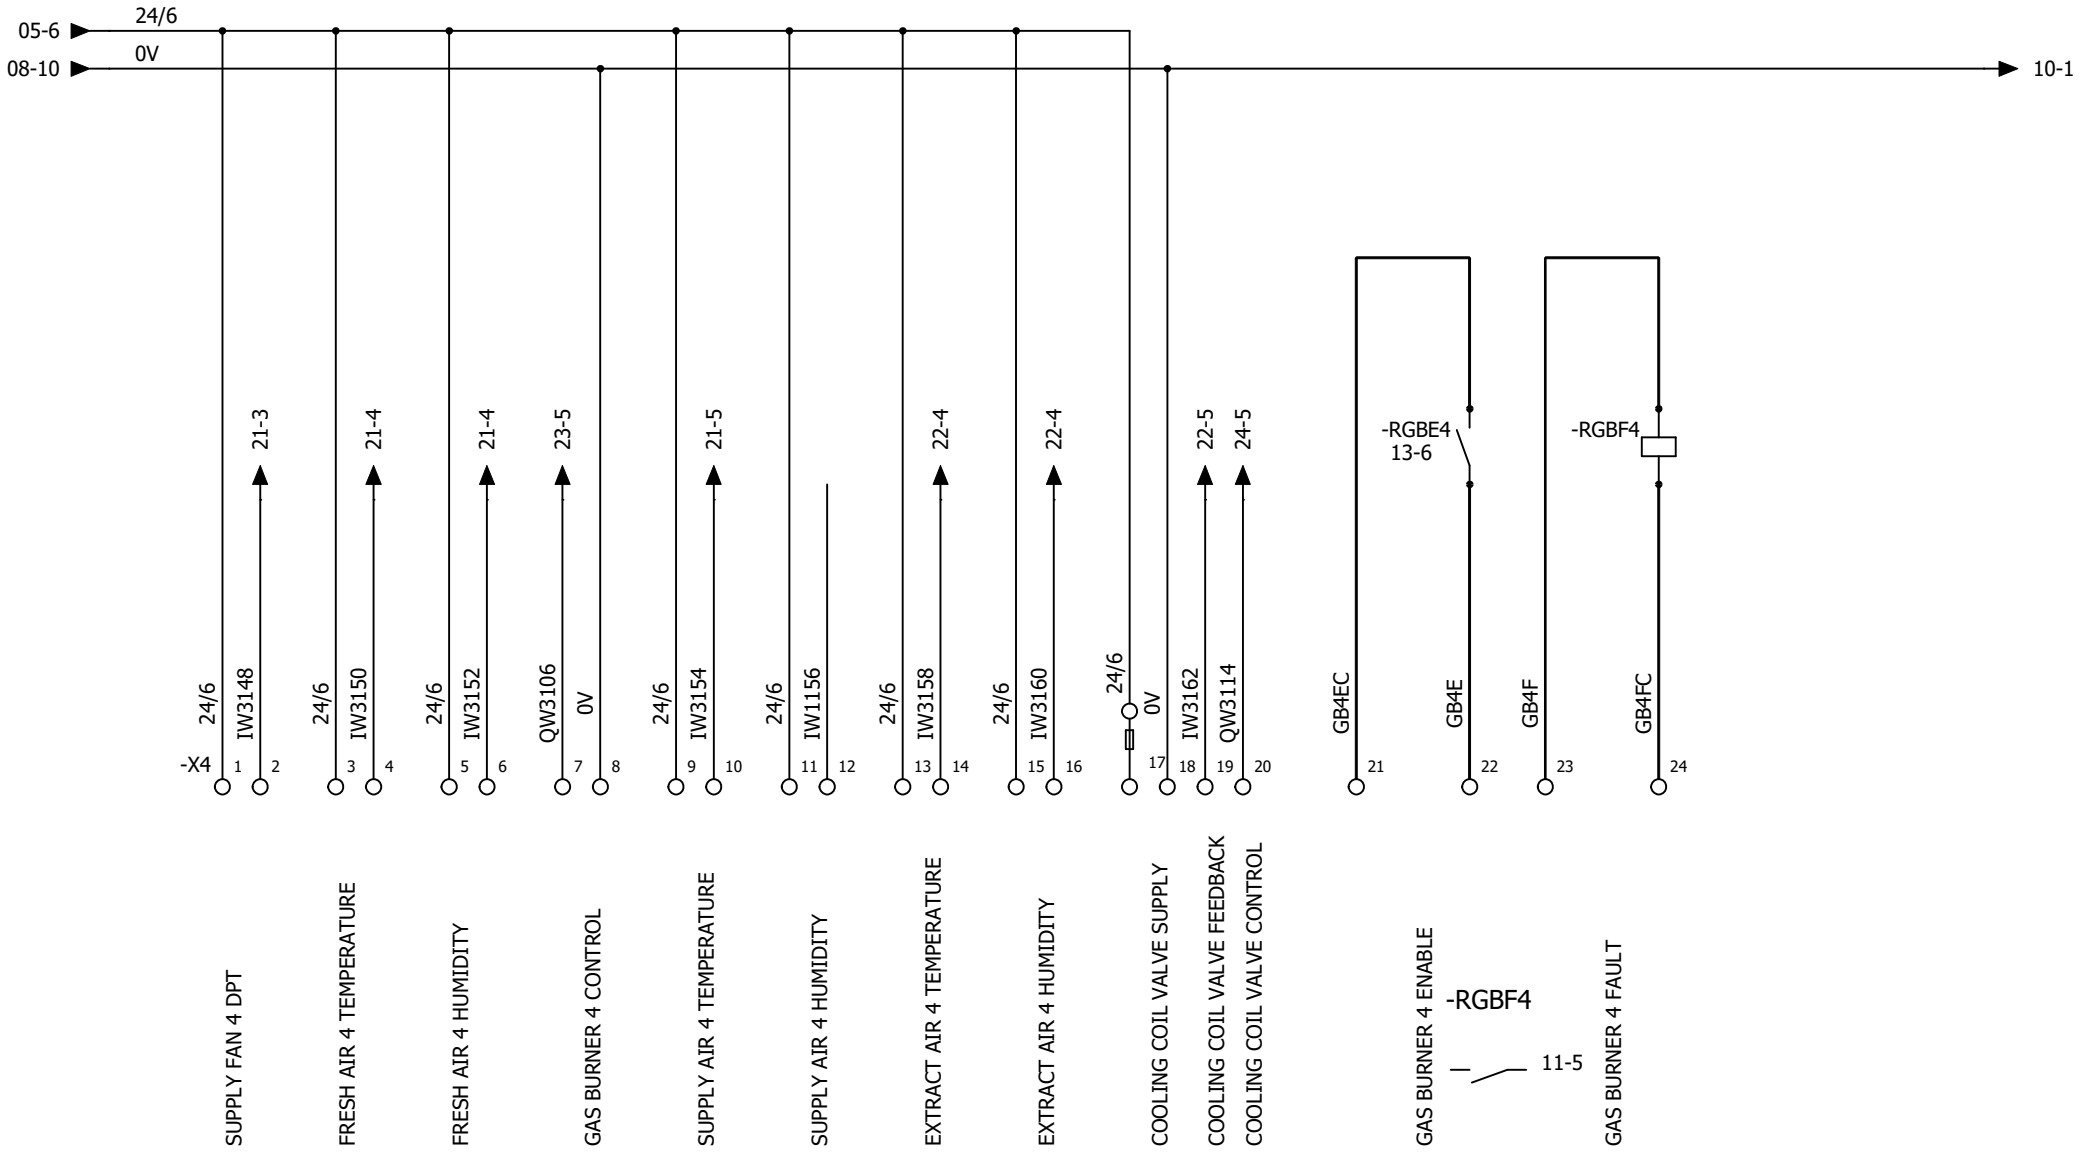

AAC Technical Services Ltd Unit 2, Brunel Business Court Brunel Way, Thetford, Norfolk IP24 1HP	BOOTH 3 AHU4			REVISION 0
		0	16/10/2026	TW		SCHEME 09
		REV.	DATE	NAME	CHANGES	
CONTRACT: AIRBLAST - SeAH - VENTHERM 2648	LOCATION: +L4	BOOTH 3 REMOTE PANEL	User data 1		User data 2	

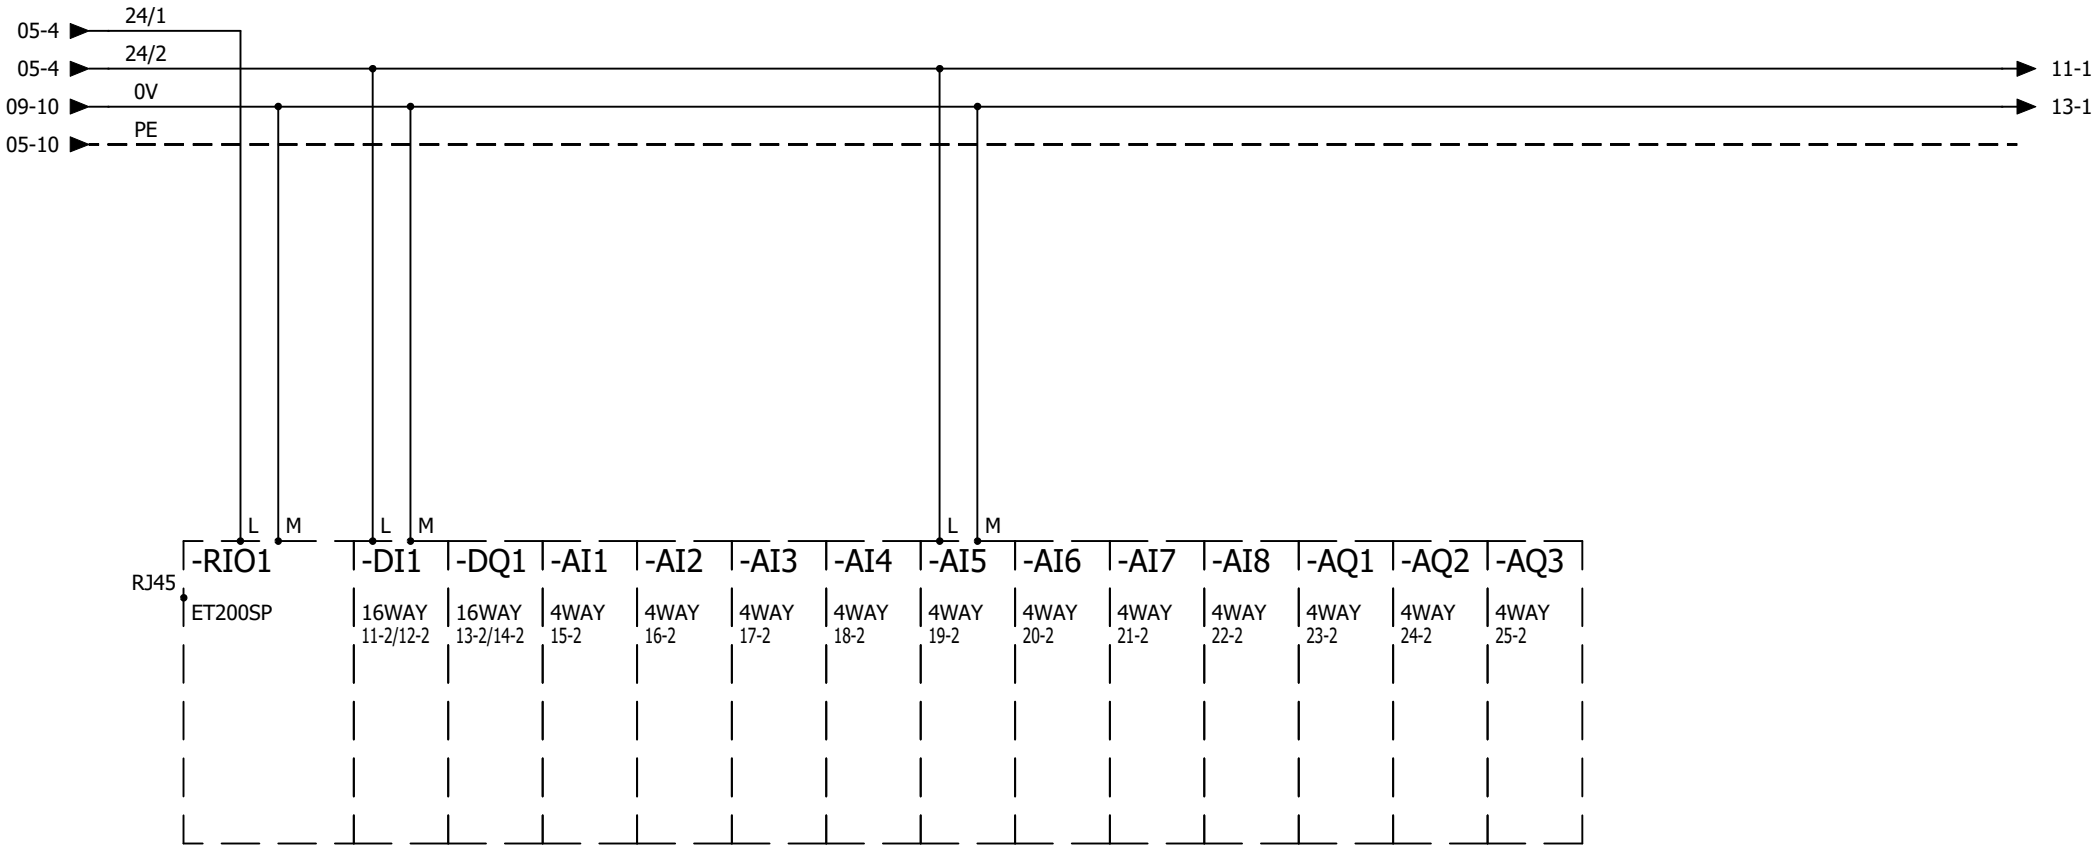

AAC Technical Services Ltd
Unit 2, Brunel Business Court
Brunel Way, Thetford, Norfolk IP24 1HP

BOOTH 3
PLC LAYOUT

REV.	DATE	NAME	CHANGES
0	16/10/2026	TW	

REVISION 0
SCHEME 10

CONTRACT: AIRBLAST - SeAH - VENTHERM 2648
LOCATION: +L4
BOOTH 3 REMOTE PANEL
User data 1
User data 2

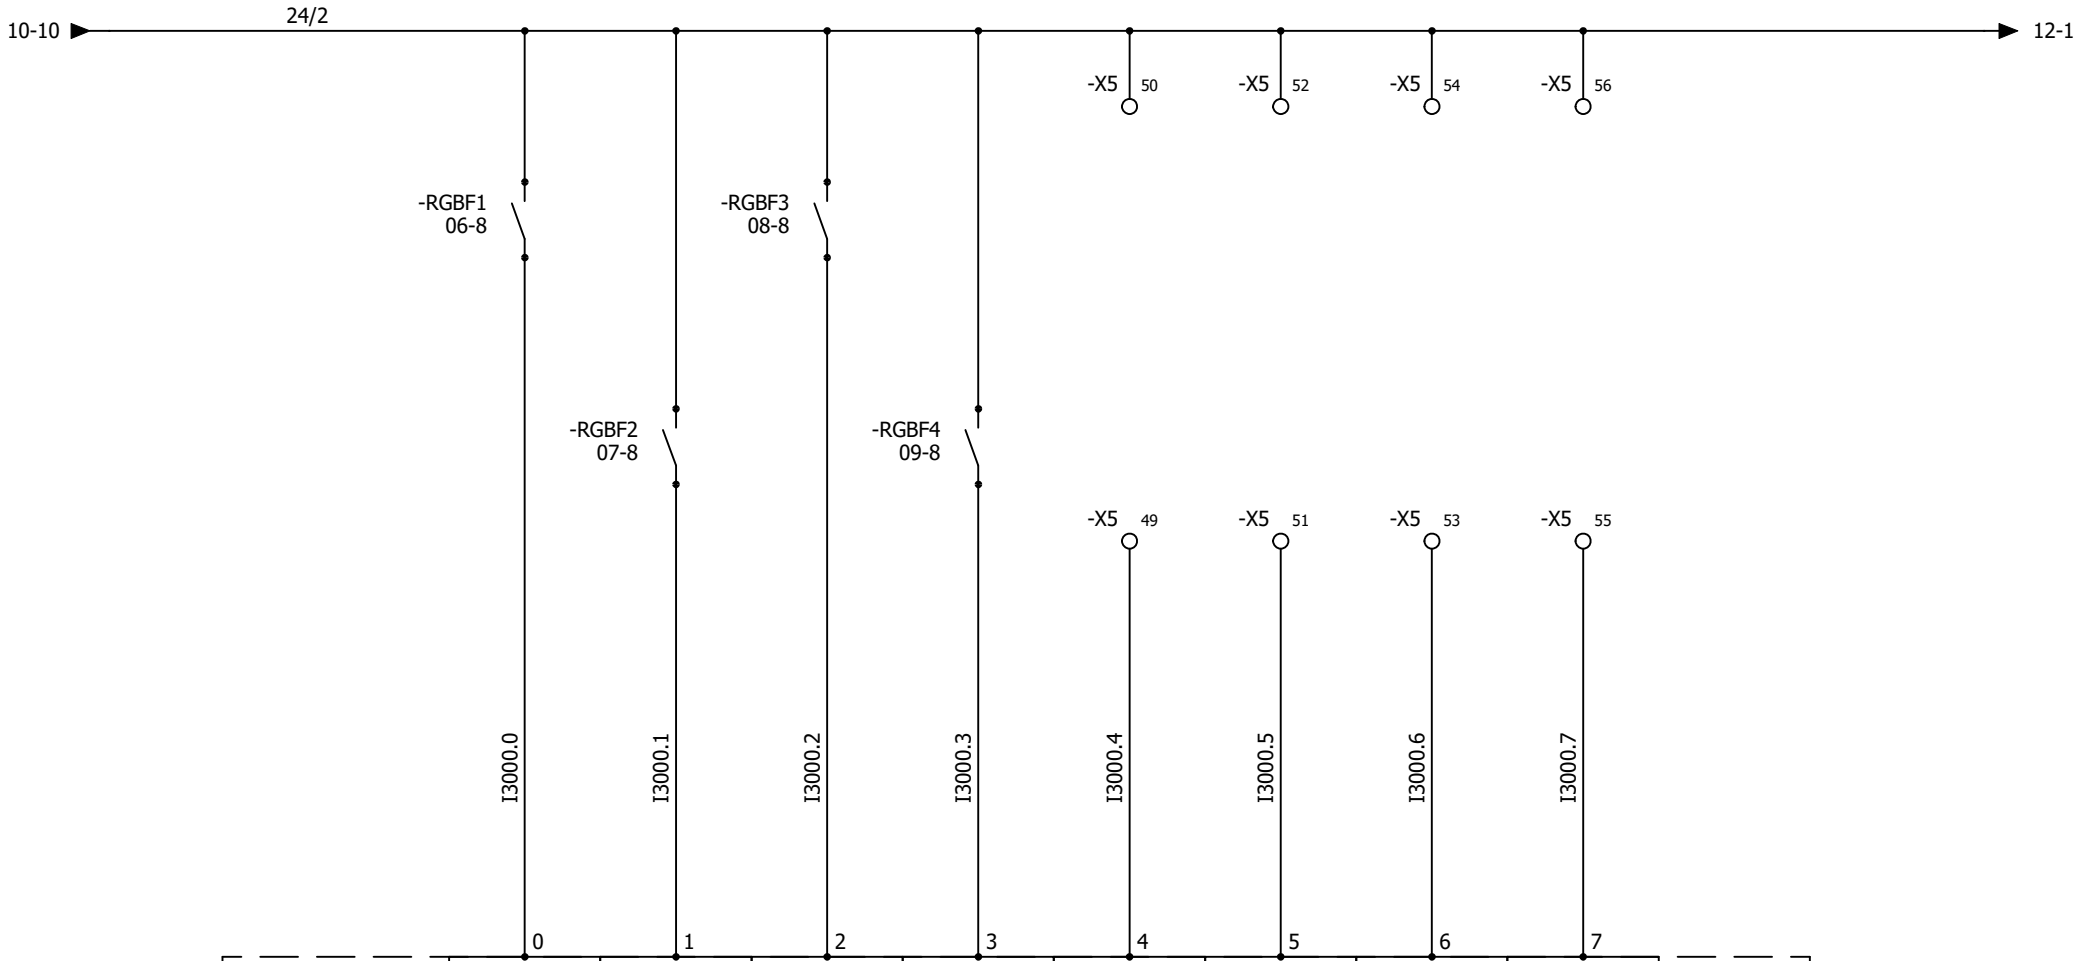

AAC Technical Services Ltd
Unit 2, Brunel Business Court
Brunel Way, Thetford, Norfolk IP24 1HP

BOOTH 3

DIGITAL INPUTS 1.1

REV.	DATE	NAME	CHANGES
0	16/10/2026	TW	

REVISION 0

SCHEME 11

CONTRACT: AIRBLAST - SeAH - VENTHERM 2648

LOCATION: +L4

BOOTH 3 REMOTE PANEL

User data 1

User data 2

1	2	3	4	5	6	7	8	9	10

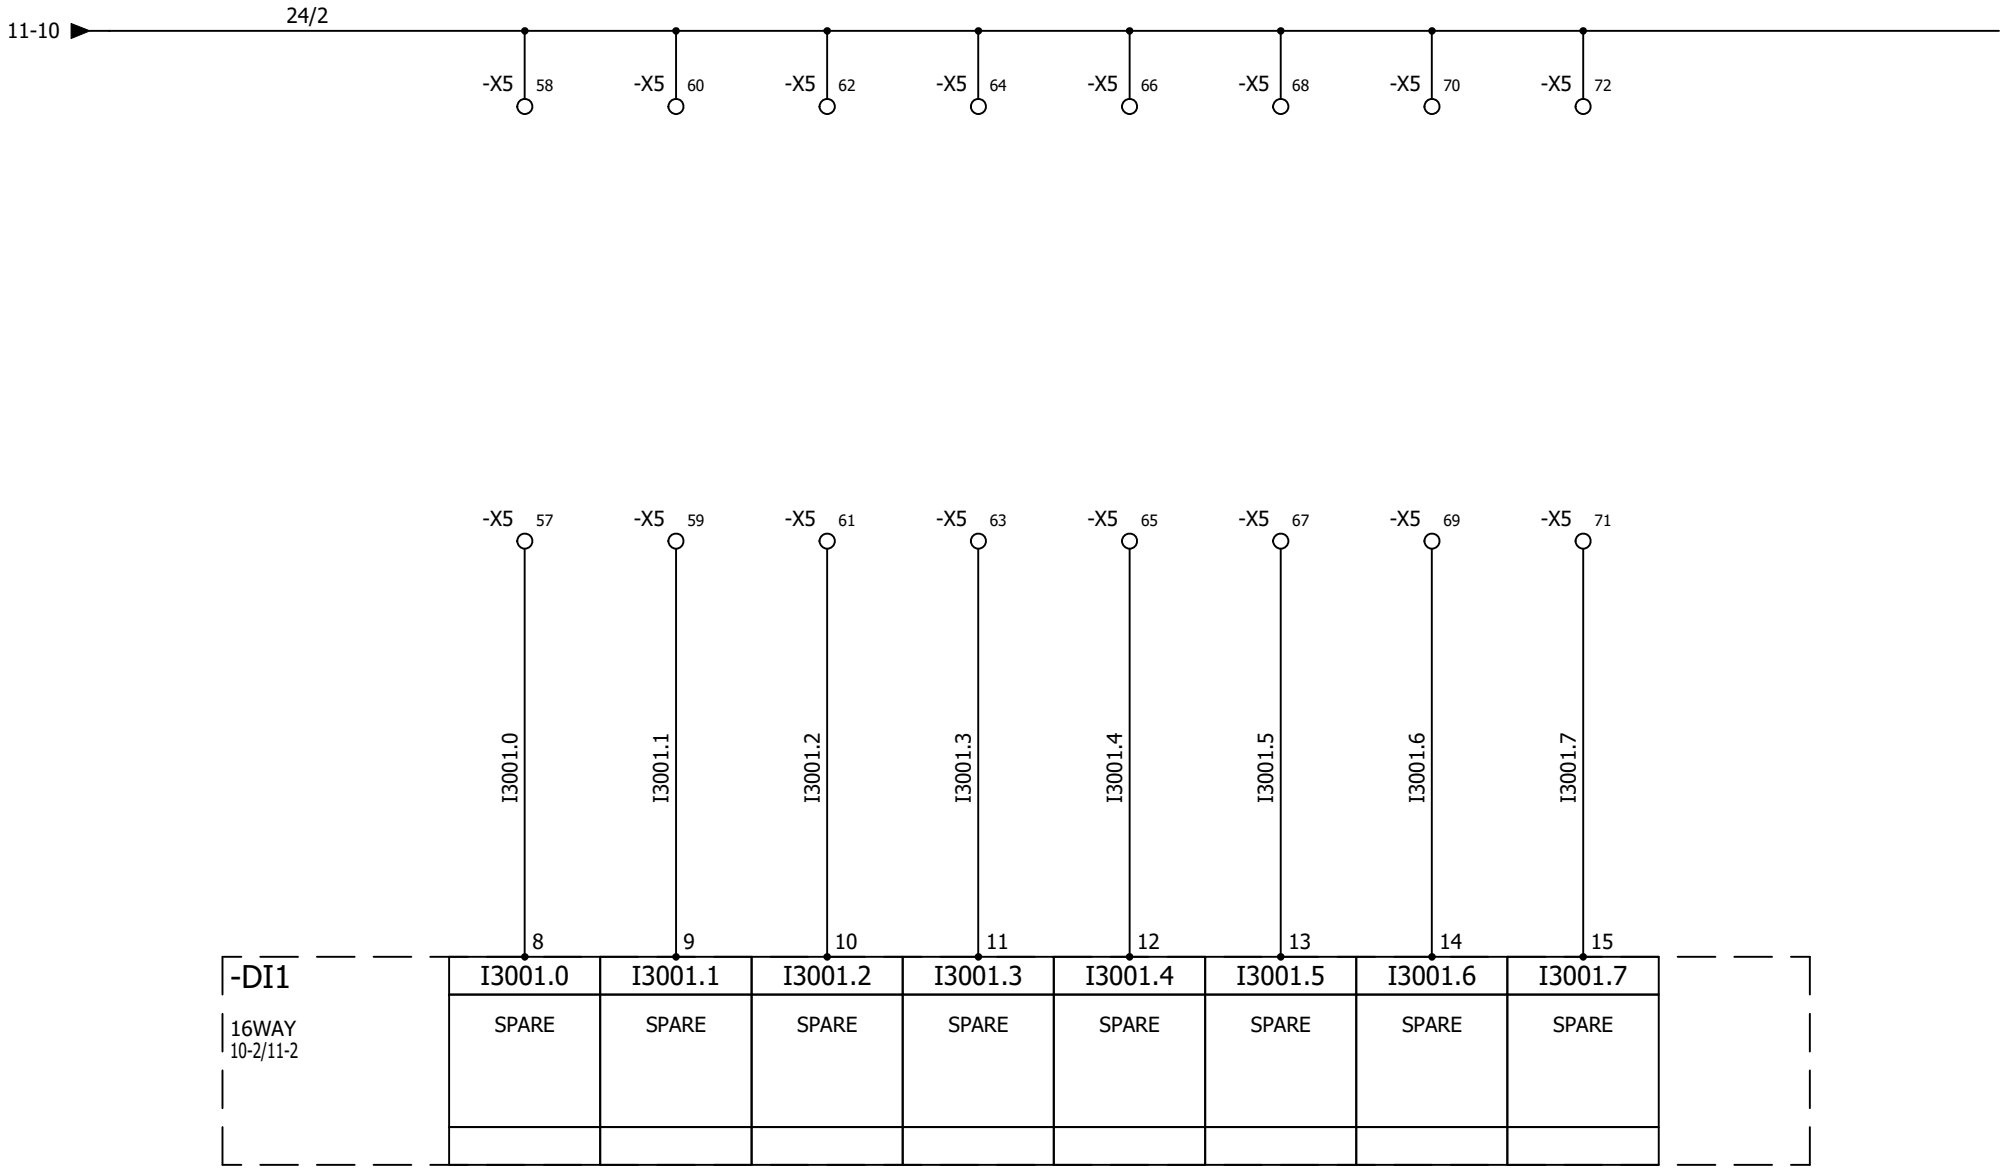

AAC Technical Services Ltd Unit 2, Brunel Business Court Brunel Way, Thetford, Norfolk IP24 1HP	BOOTH 3 DIGITAL INPUTS 1.2	REVISION 0
CONTRACT: AIRBLAST - SeAH - VENTHERM 2648	LOCATION: +L4 BOOTH 3 REMOTE PANEL	SCHEME 12

REV.	DATE	NAME	CHANGES
0	16/10/2026	TW	

User data 1

User data 2

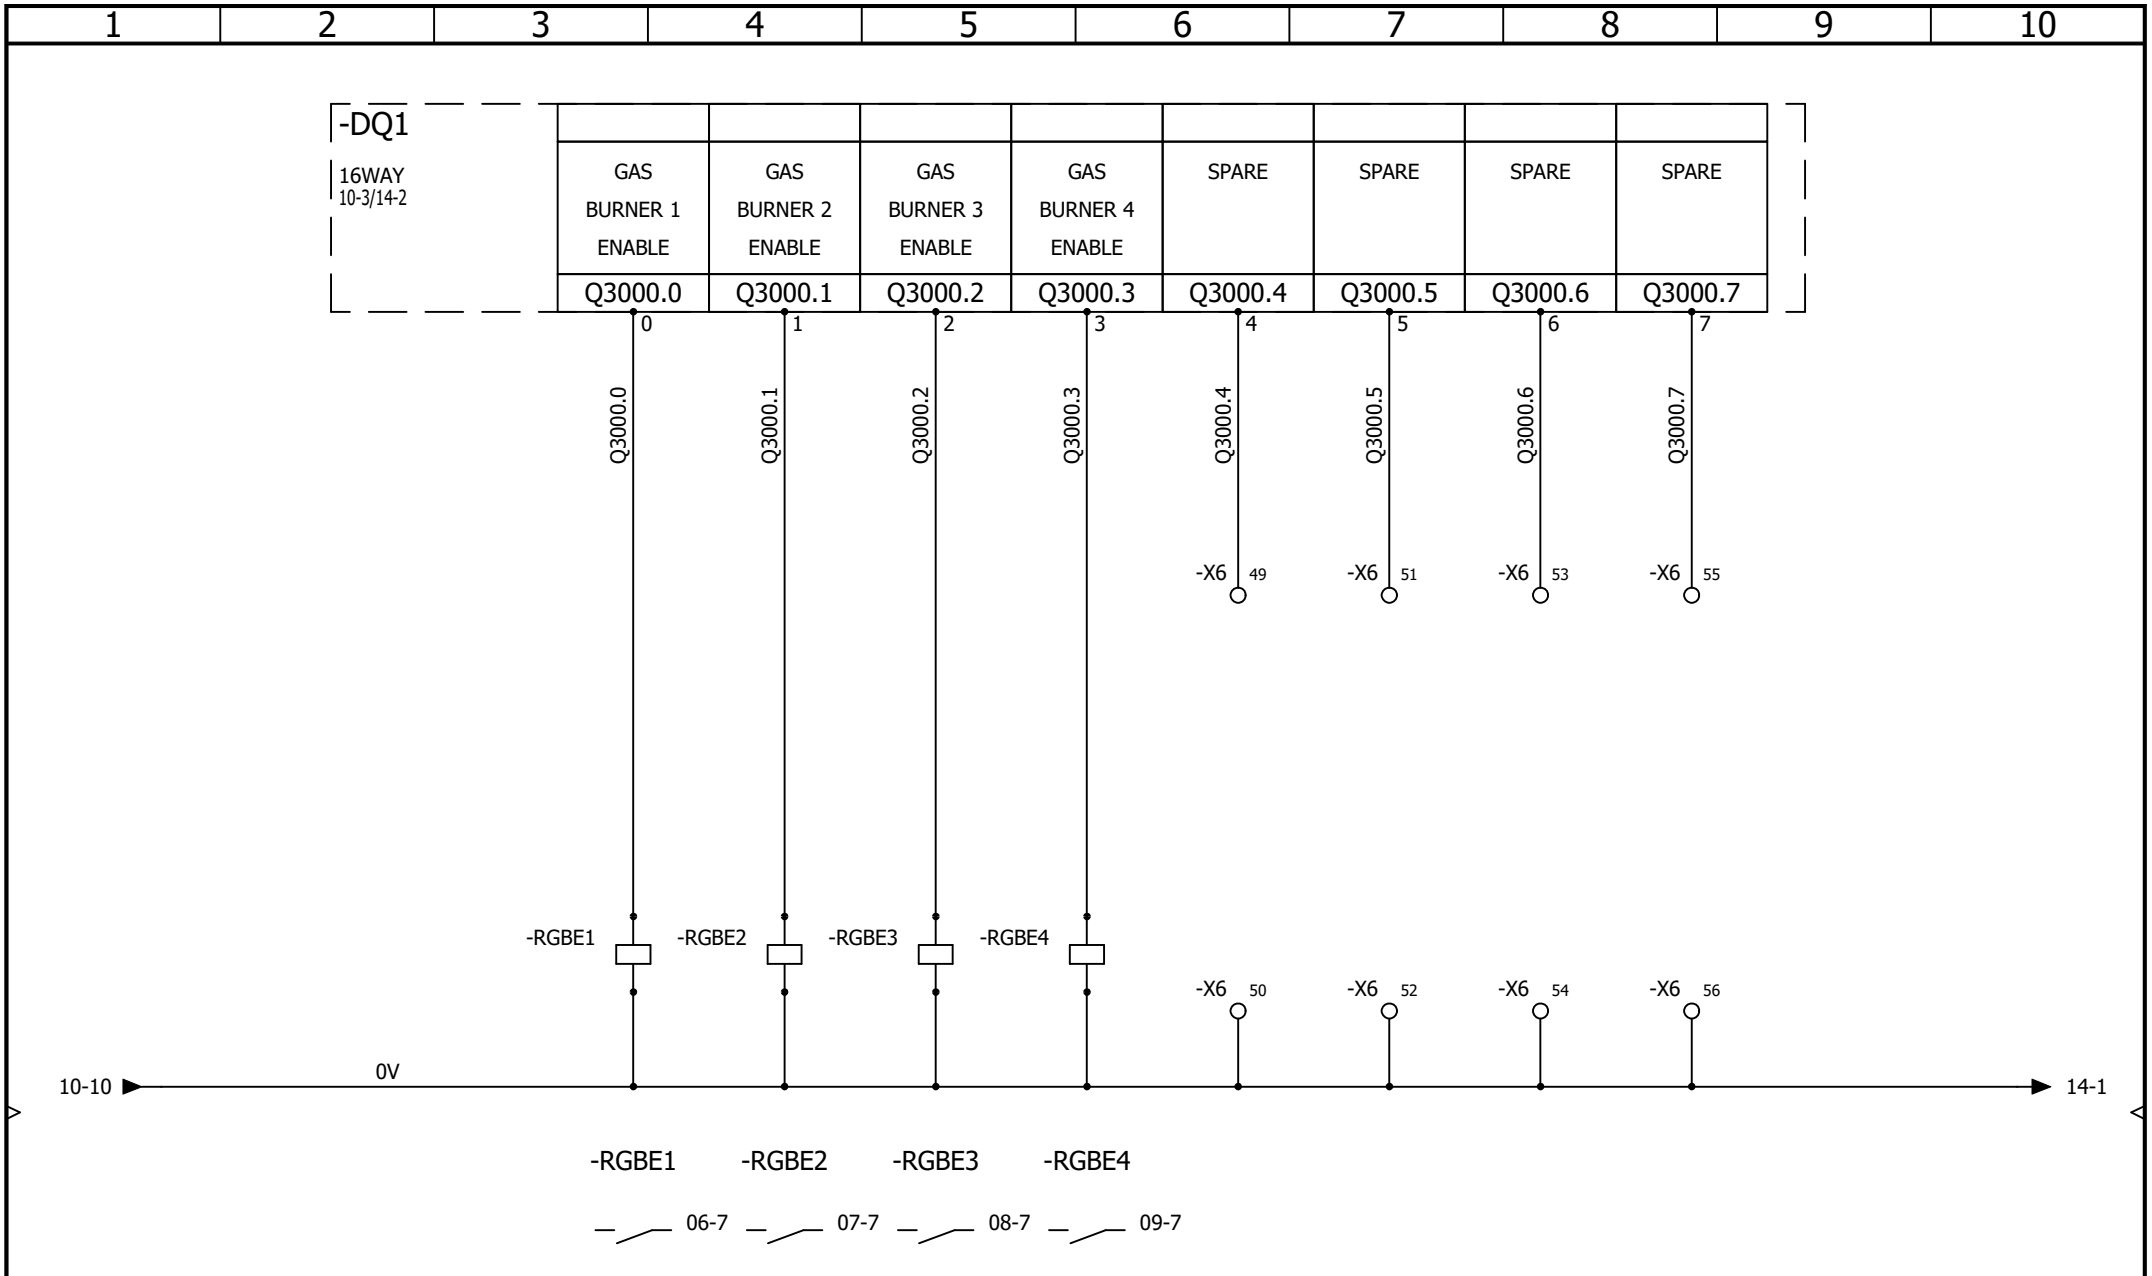

AAC Technical Services Ltd Unit 2, Brunel Business Court Brunel Way, Thetford, Norfolk IP24 1HP	BOOTH 3 DIGITAL OUTPUTS 1.1	REVISION 0	
CONTRACT: AIRBLAST - SeAH - VENTHERM 2648	LOCATION: +L4 BOOTH 3 REMOTE PANEL	SCHEME 13	

REV.	DATE	NAME	CHANGES
0	16/10/2026	TW	

User data 1

User data 2

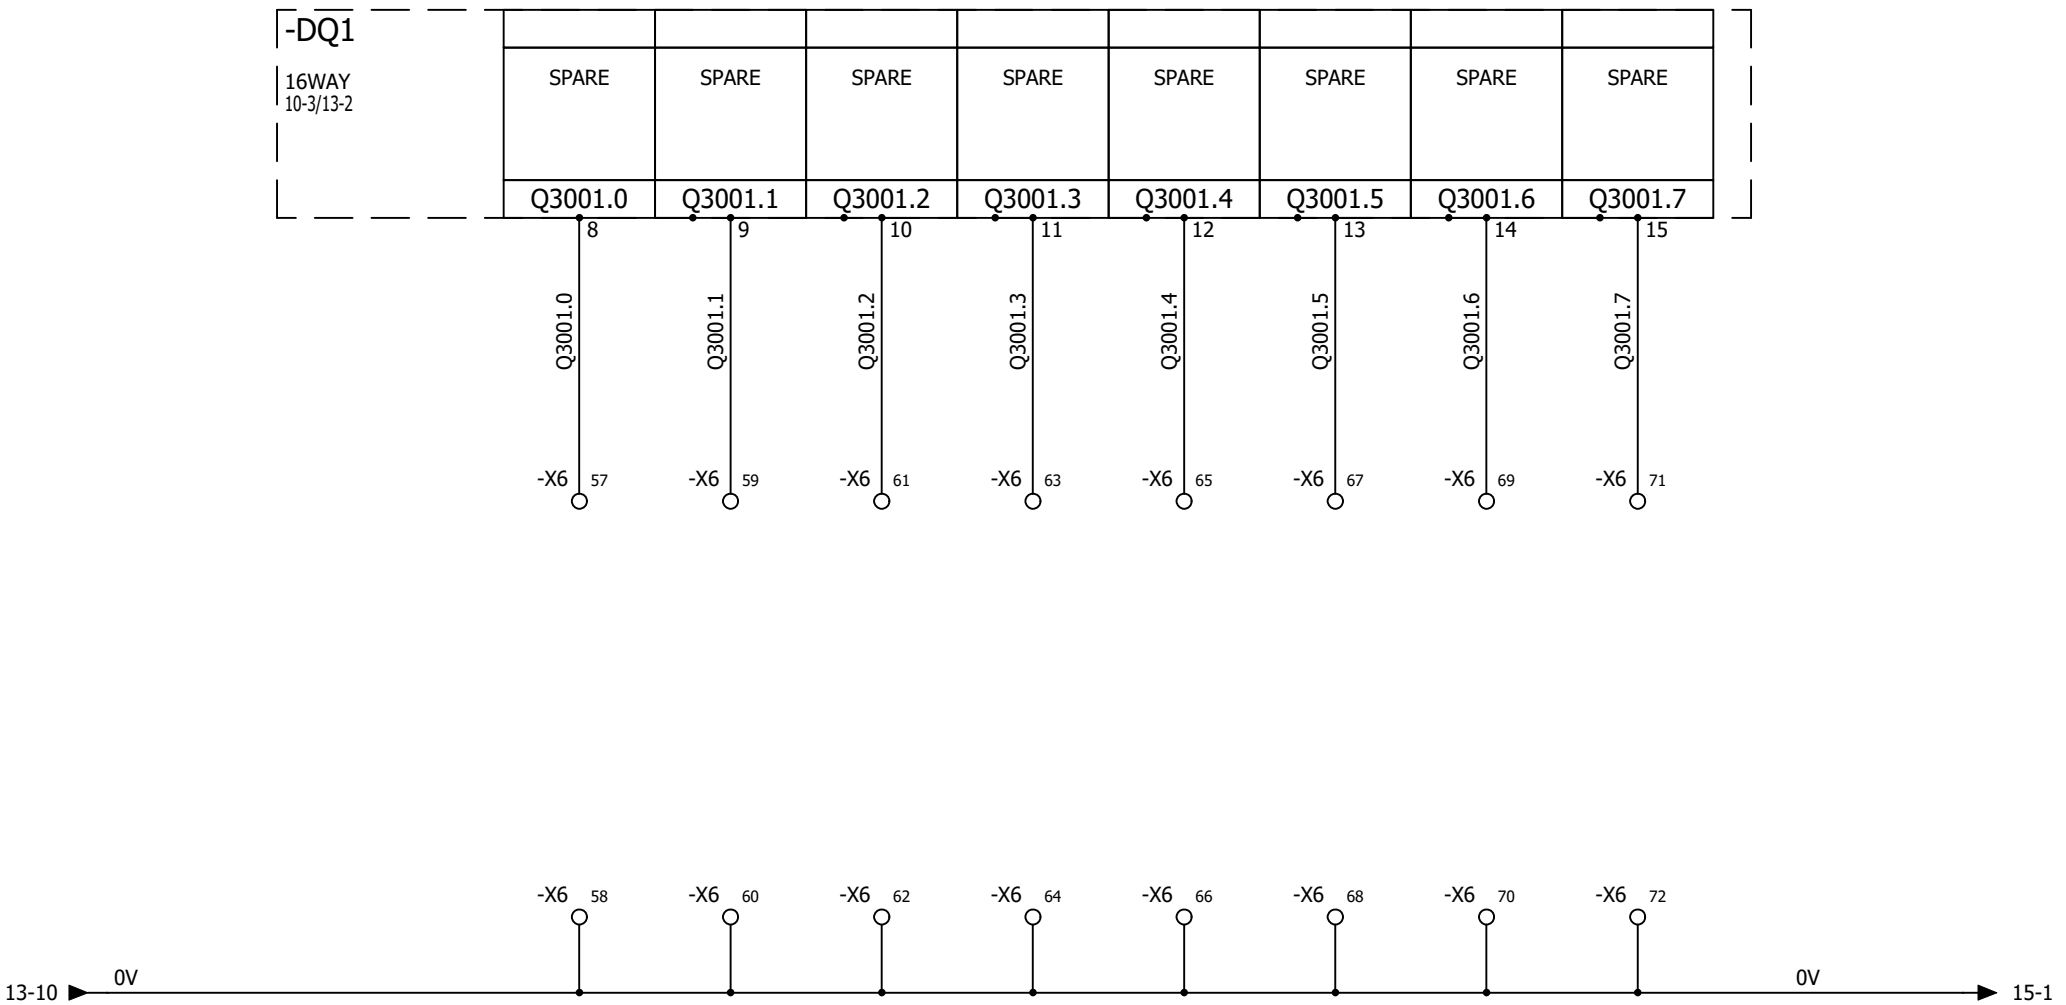

AAC Technical Services Ltd Unit 2, Brunel Business Court Brunel Way, Thetford, Norfolk IP24 1HP	BOOTH 3 DIGITAL OUTPUTS 1.2				REVISION 0
		0	16/10/2026	TW	SCHEME 14
		REV.	DATE	NAME	CHANGES
CONTRACT: AIRBLAST - SeAH - VENTHERM 2648	LOCATION: +L4 BOOTH 3 REMOTE PANEL	User data 1		User data 2	

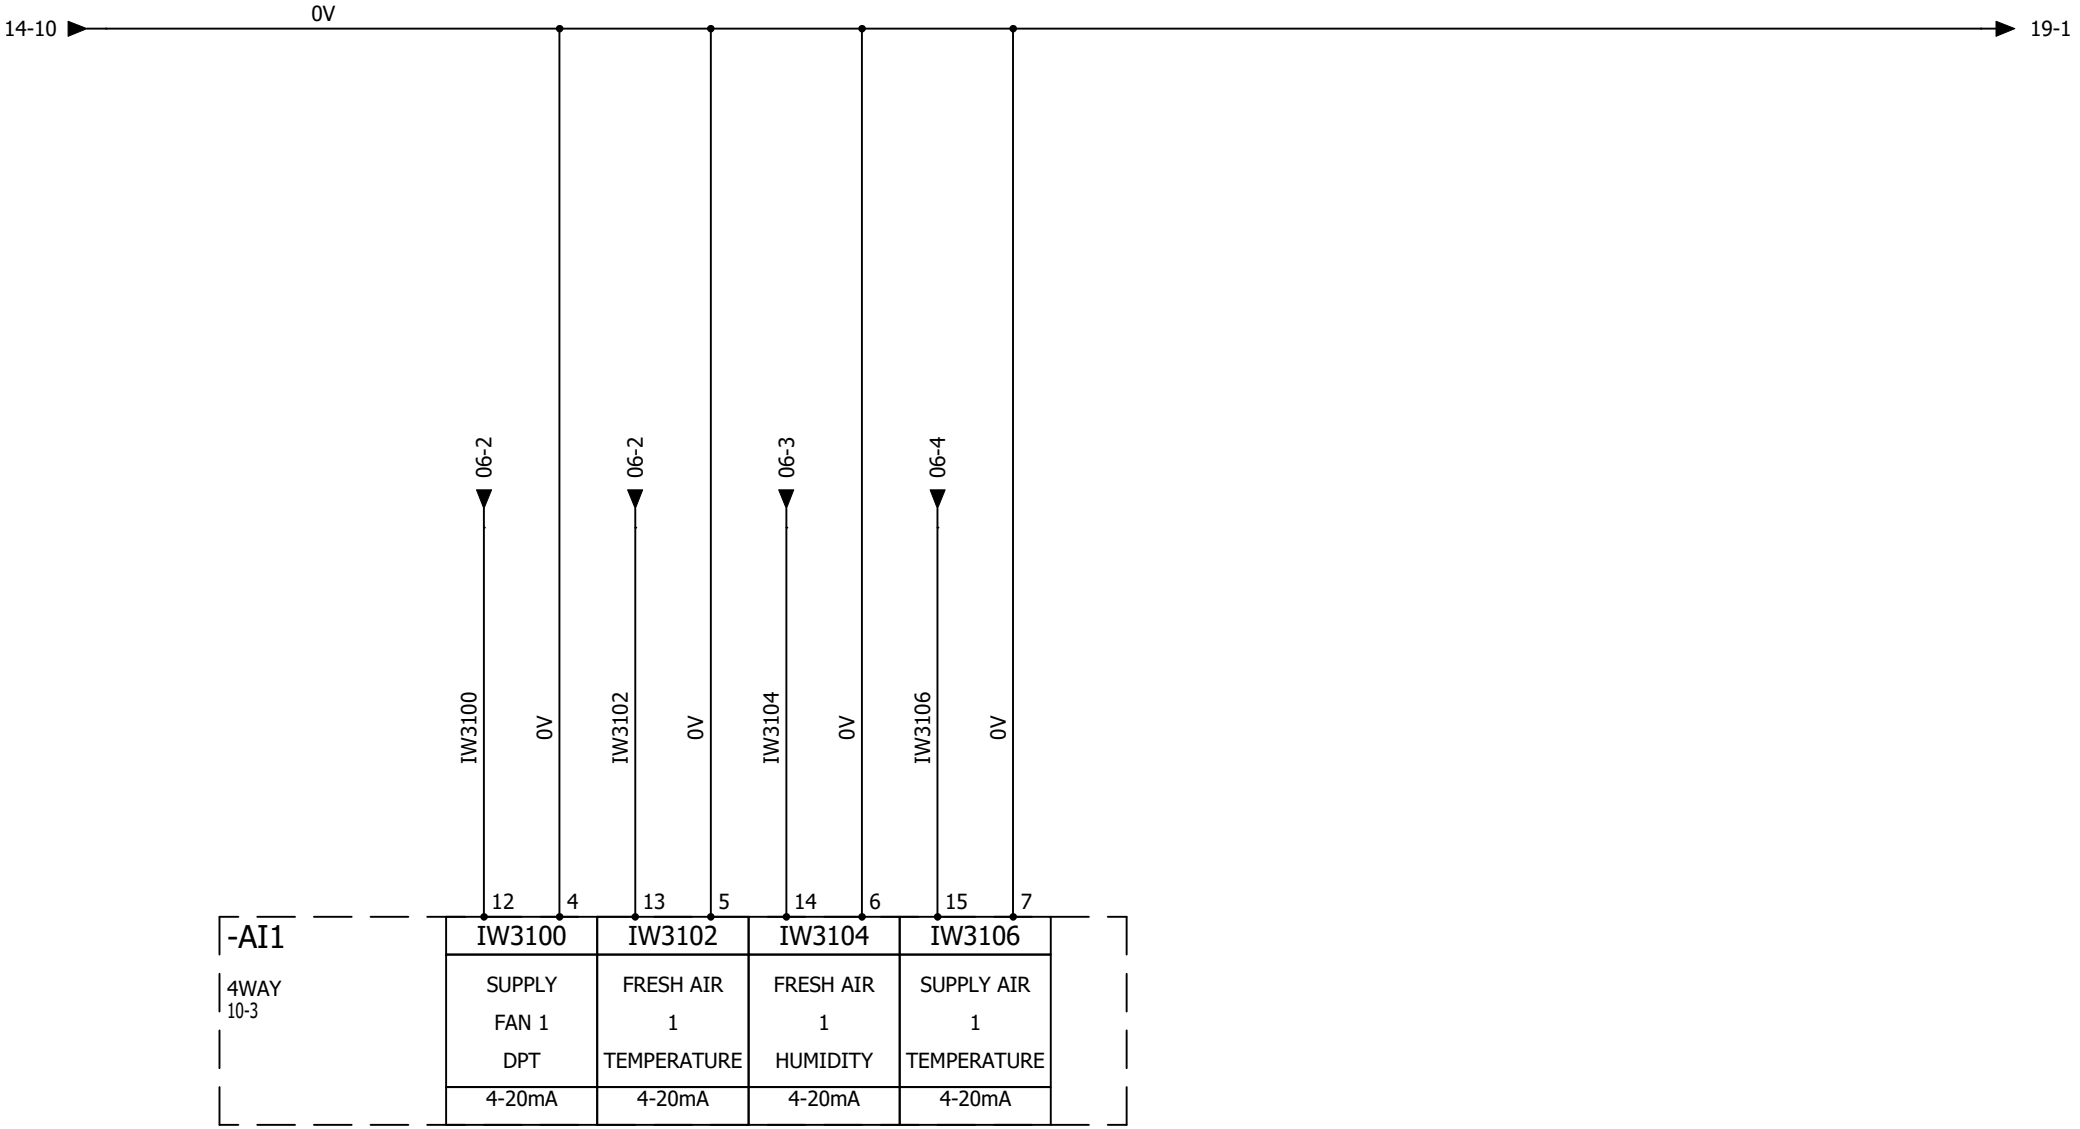

AAC Technical Services Ltd
Unit 2, Brunel Business Court
Brunel Way, Thetford, Norfolk IP24 1HP

BOOTH 3

ANALOGUE INPUTS 1

REV.	DATE	NAME	CHANGES
0	16/10/2026	TW	

CONTRACT: AIRBLAST - SeAH - VENTHERM 2648

LOCATION: +L4

BOOTH 3 REMOTE PANEL

User data 1

User data 2

REVISION 0

SCHEME 15

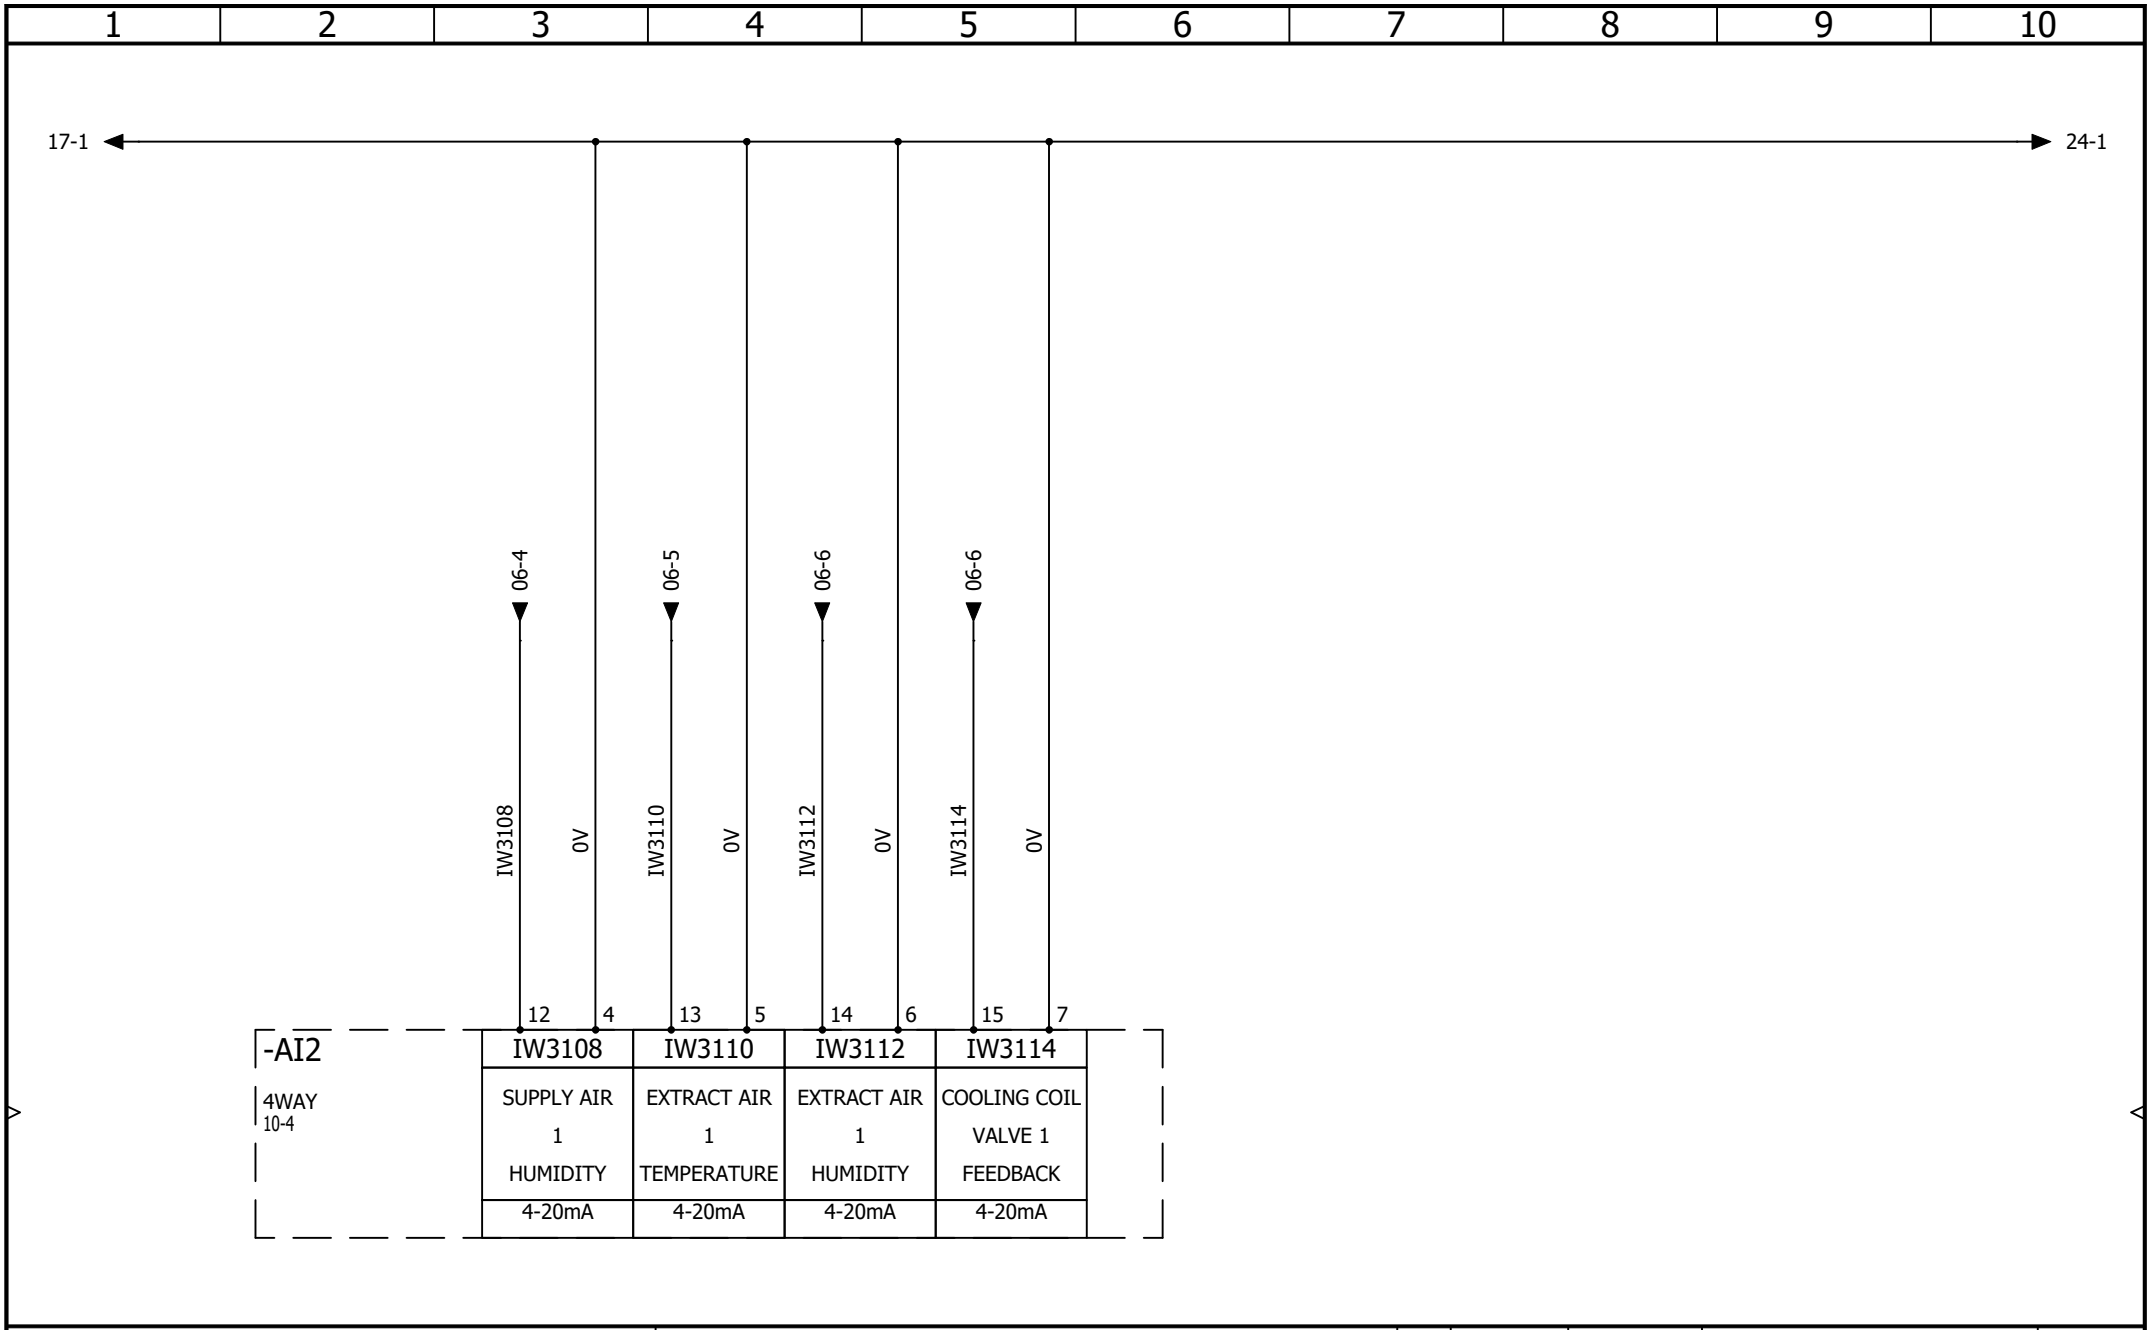

AAC Technical Services Ltd
Unit 2, Brunel Business Court
Brunel Way, Thetford, Norfolk IP24 1HP

BOOTH 3
ANALOGUE INPUTS 2

REV.	DATE	NAME	CHANGES
0	16/10/2026	TW	

REVISION 0

SCHEME 16

CONTRACT: AIRBLAST - SeAH - VENTHERM 2648

LOCATION: +L4 BOOTH 3 REMOTE PANEL

User data 1

User data 2

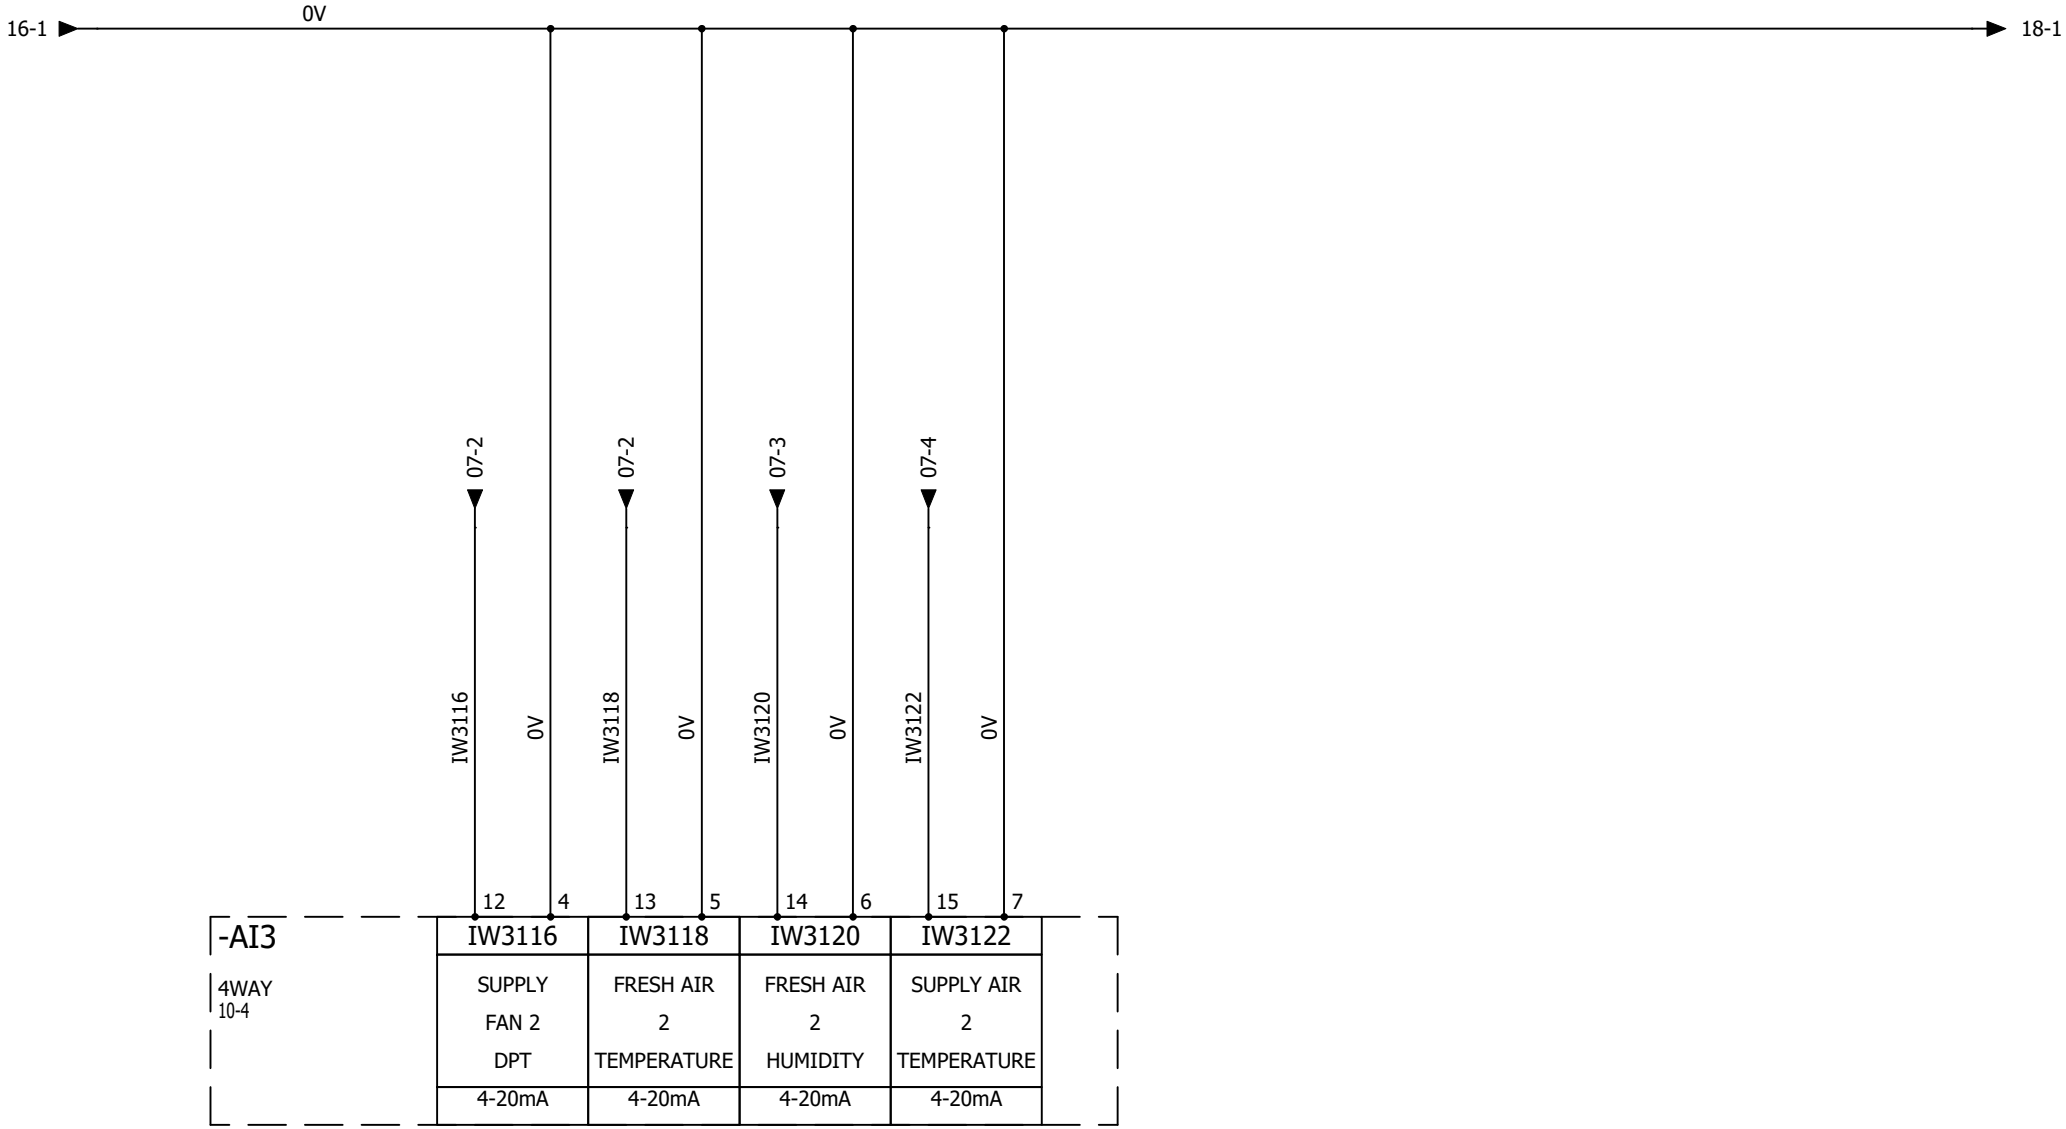

1	2	3	4	5	6	7	8	9	10

AAC Technical Services Ltd
Unit 2, Brunel Business Court
Brunel Way, Thetford, Norfolk IP24 1HP

CONTRACT: AIRBLAST - SeAH - VENTHERM 2648

BOOTH 3
ANALOGUE INPUTS 3

LOCATION: +L4

BOOTH 3 REMOTE PANEL

REV.	DATE	NAME	CHANGES
0	16/10/2026	TW	

User data 1

User data 2

REVISION 0

SCHEME 17

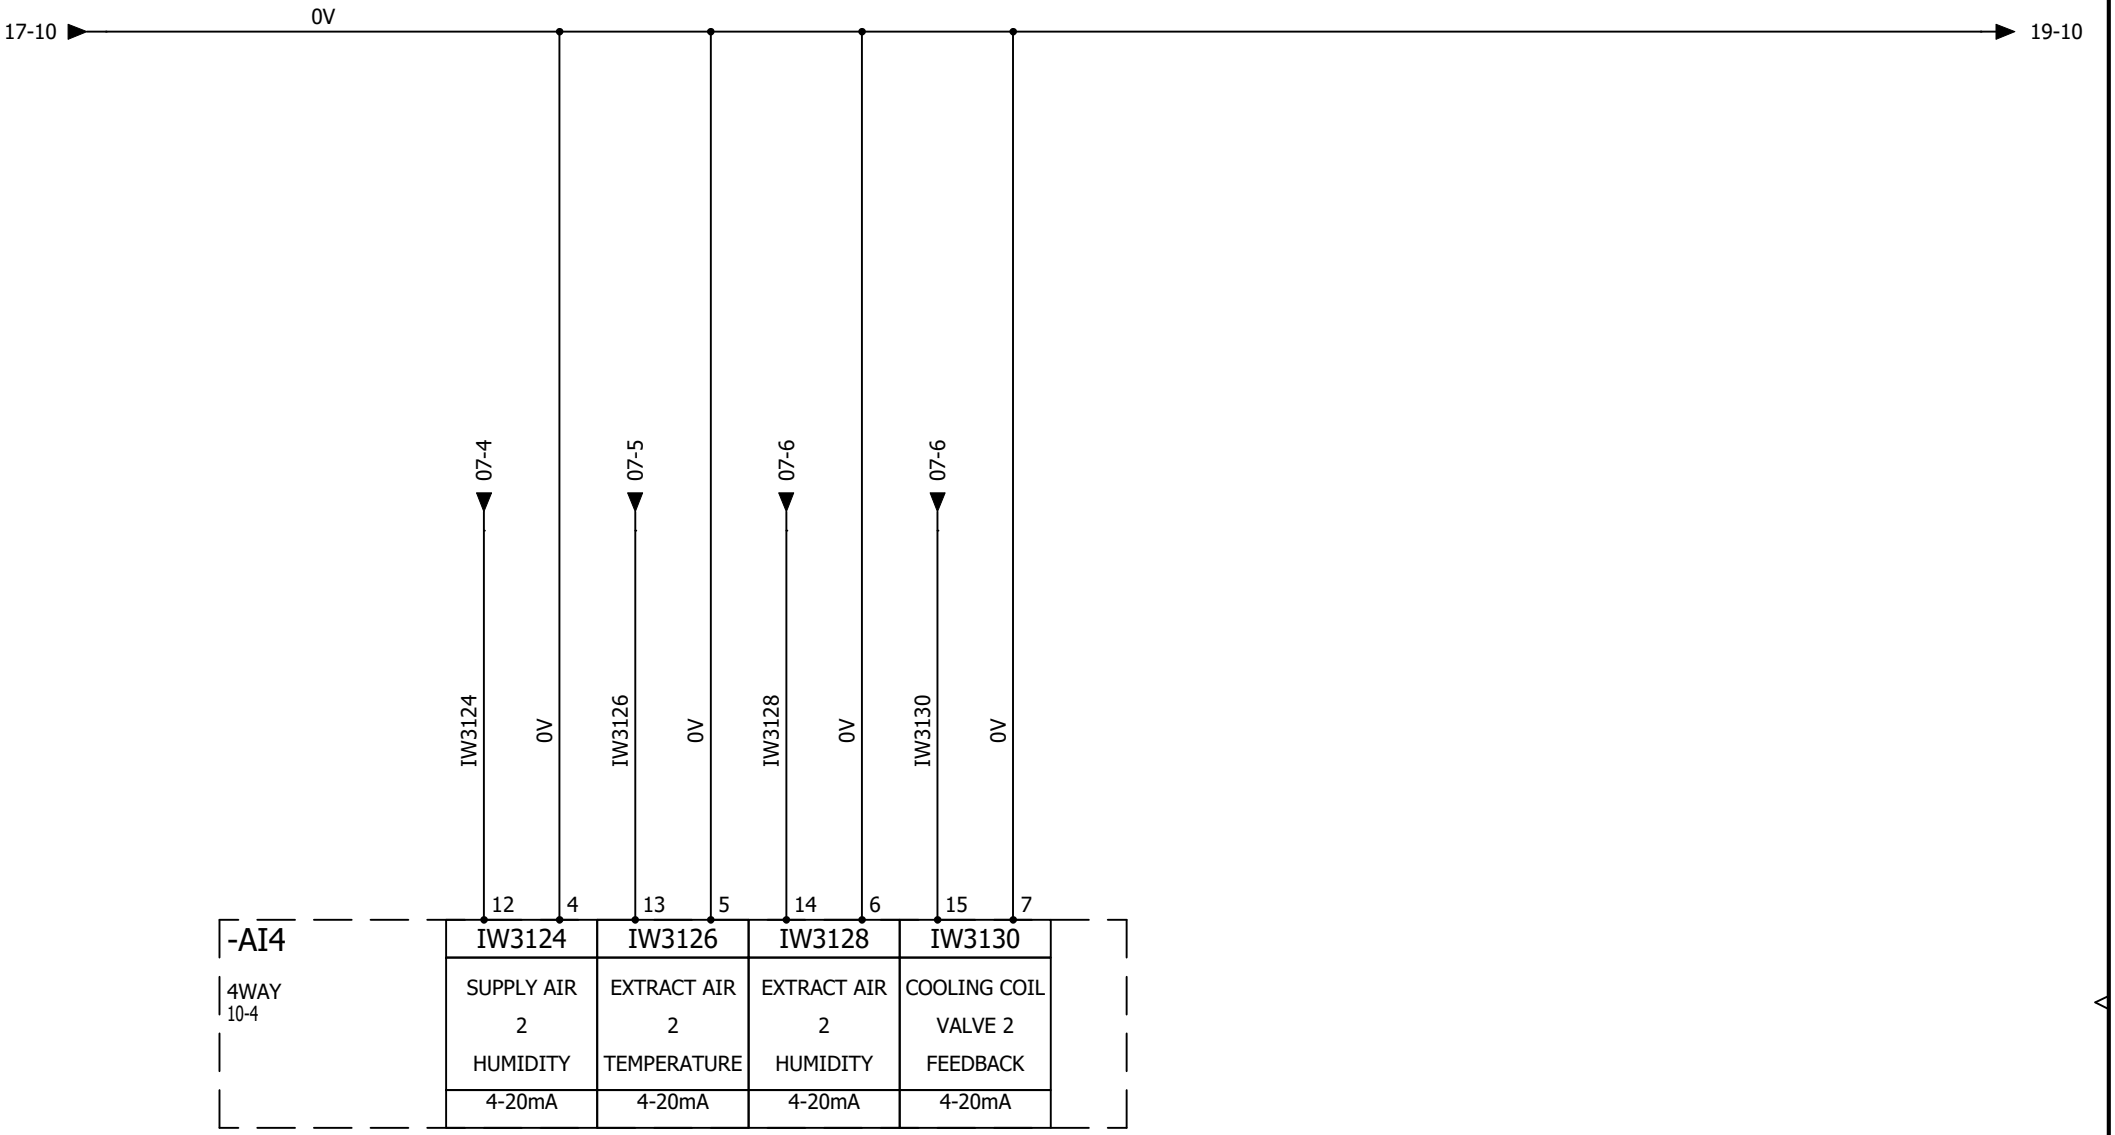

1	2	3	4	5	6	7	8	9	10

AAC Technical Services Ltd
Unit 2, Brunel Business Court
Brunel Way, Thetford, Norfolk IP24 1HP

CONTRACT: AIRBLAST - SeAH - VENTHERM 2648

BOOTH 3
ANALOGUE INPUTS 4

LOCATION: +L4

BOOTH 3 REMOTE PANEL

REV.	DATE	NAME	CHANGES
0	16/10/2026	TW	

User data 1

User data 2

REVISION 0

SCHEME 18

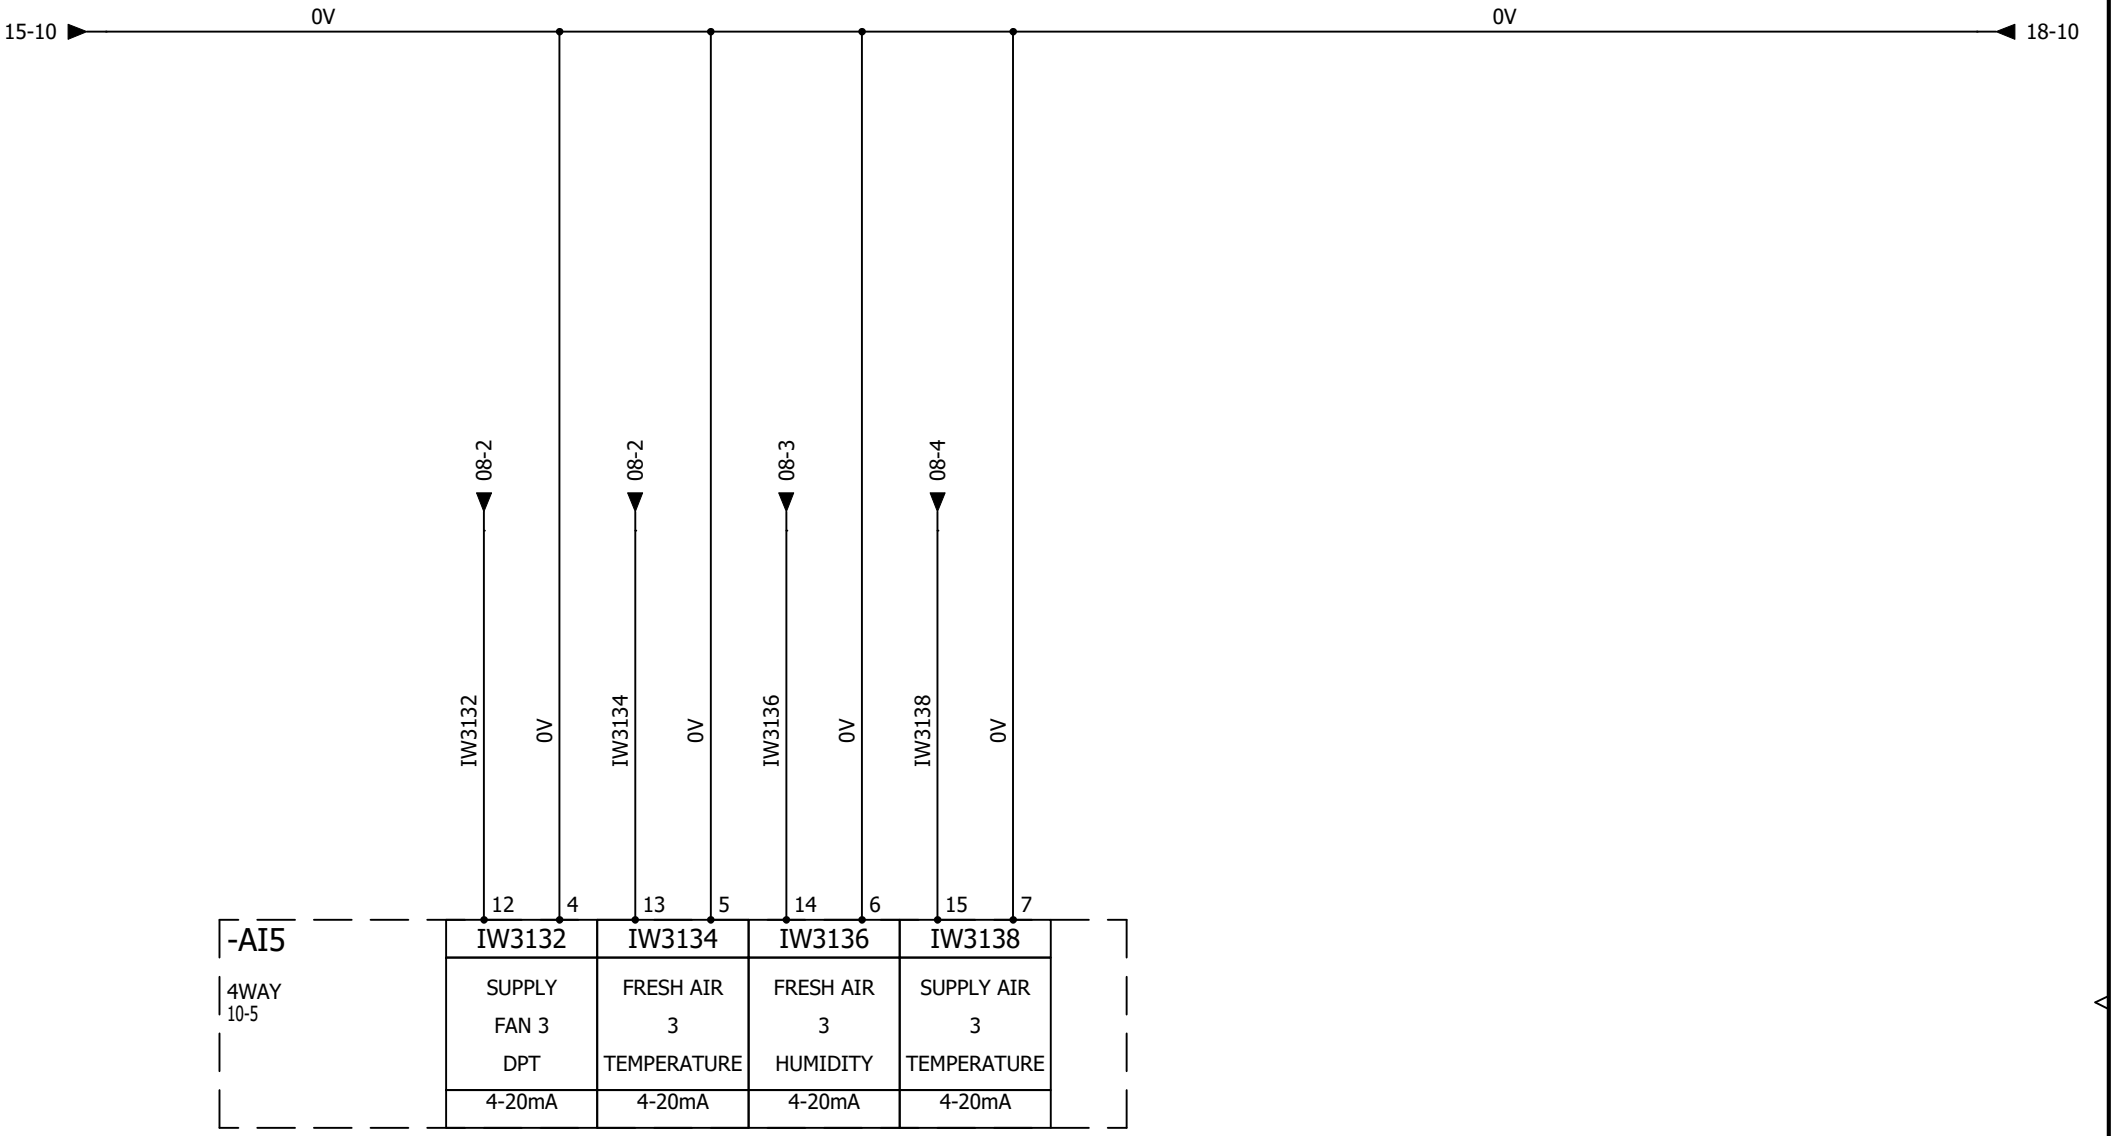

1	2	3	4	5	6	7	8	9	10

AAC Technical Services Ltd
Unit 2, Brunel Business Court
Brunel Way, Thetford, Norfolk IP24 1HP

CONTRACT: AIRBLAST - SeAH - VENTHERM 2648

BOOTH 3

ANALOGUE INPUTS 5

LOCATION: +L4

BOOTH 3 REMOTE PANEL

REV.	DATE	NAME	CHANGES
0	16/10/2026	TW	

User data 1

User data 2

REVISION 0

SCHEME 19

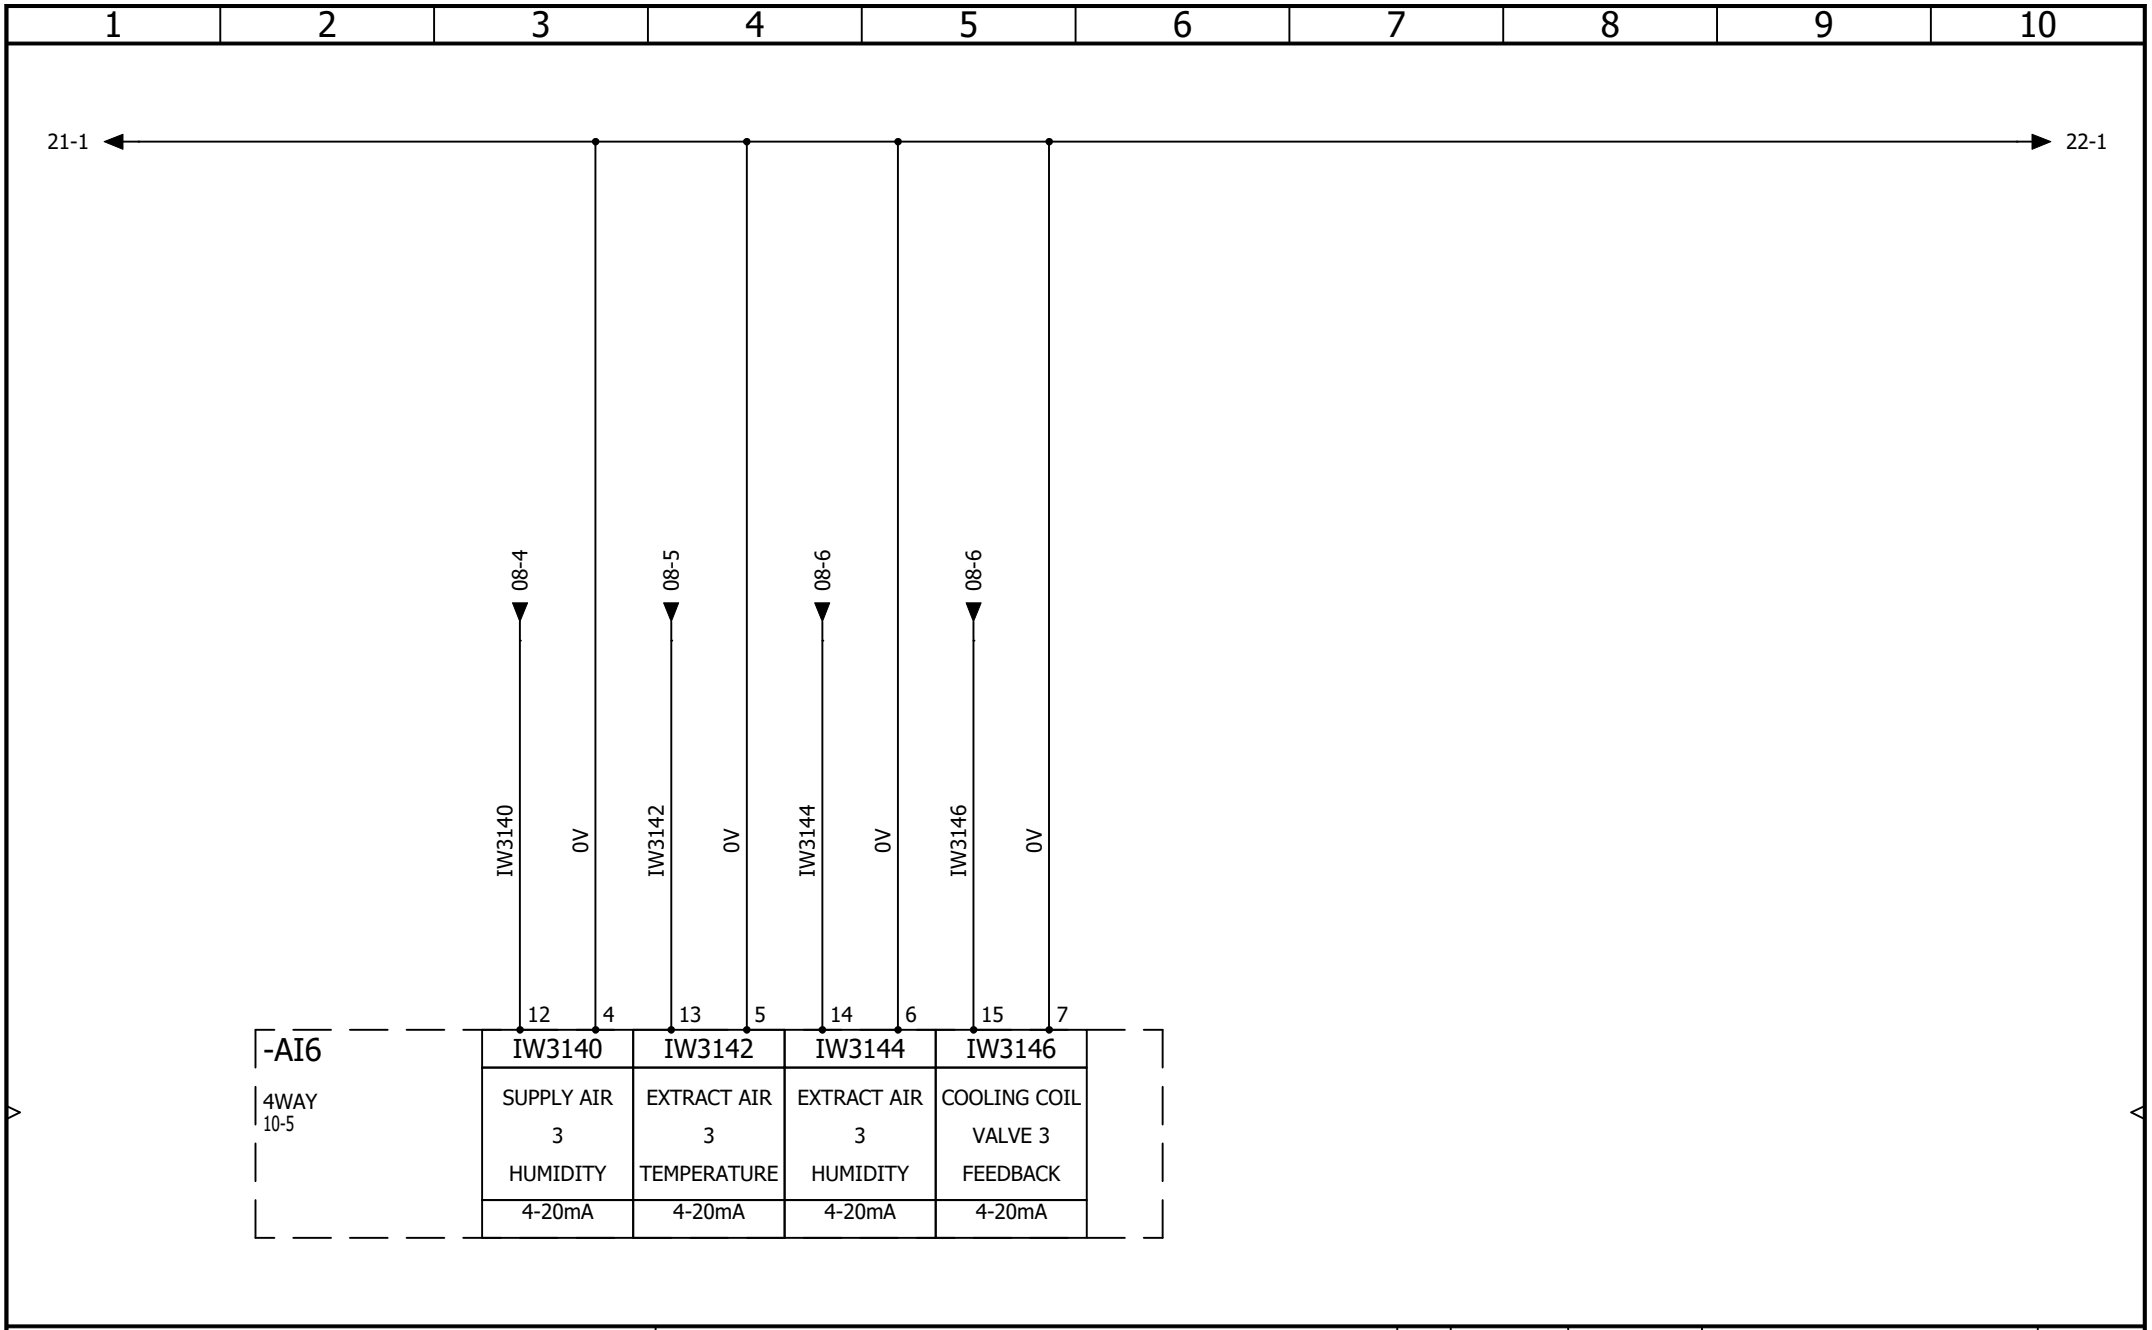

AAC Technical Services Ltd
Unit 2, Brunel Business Court
Brunel Way, Thetford, Norfolk IP24 1HP

BOOTH 3
ANALOGUE INPUTS 6

REV.	DATE	NAME	CHANGES
0	16/10/2026	TW	

REVISION 0

SCHEME 20

CONTRACT: AIRBLAST - SeAH - VENTHERM 2648

LOCATION: +L4 BOOTH 3 REMOTE PANEL

User data 1

User data 2

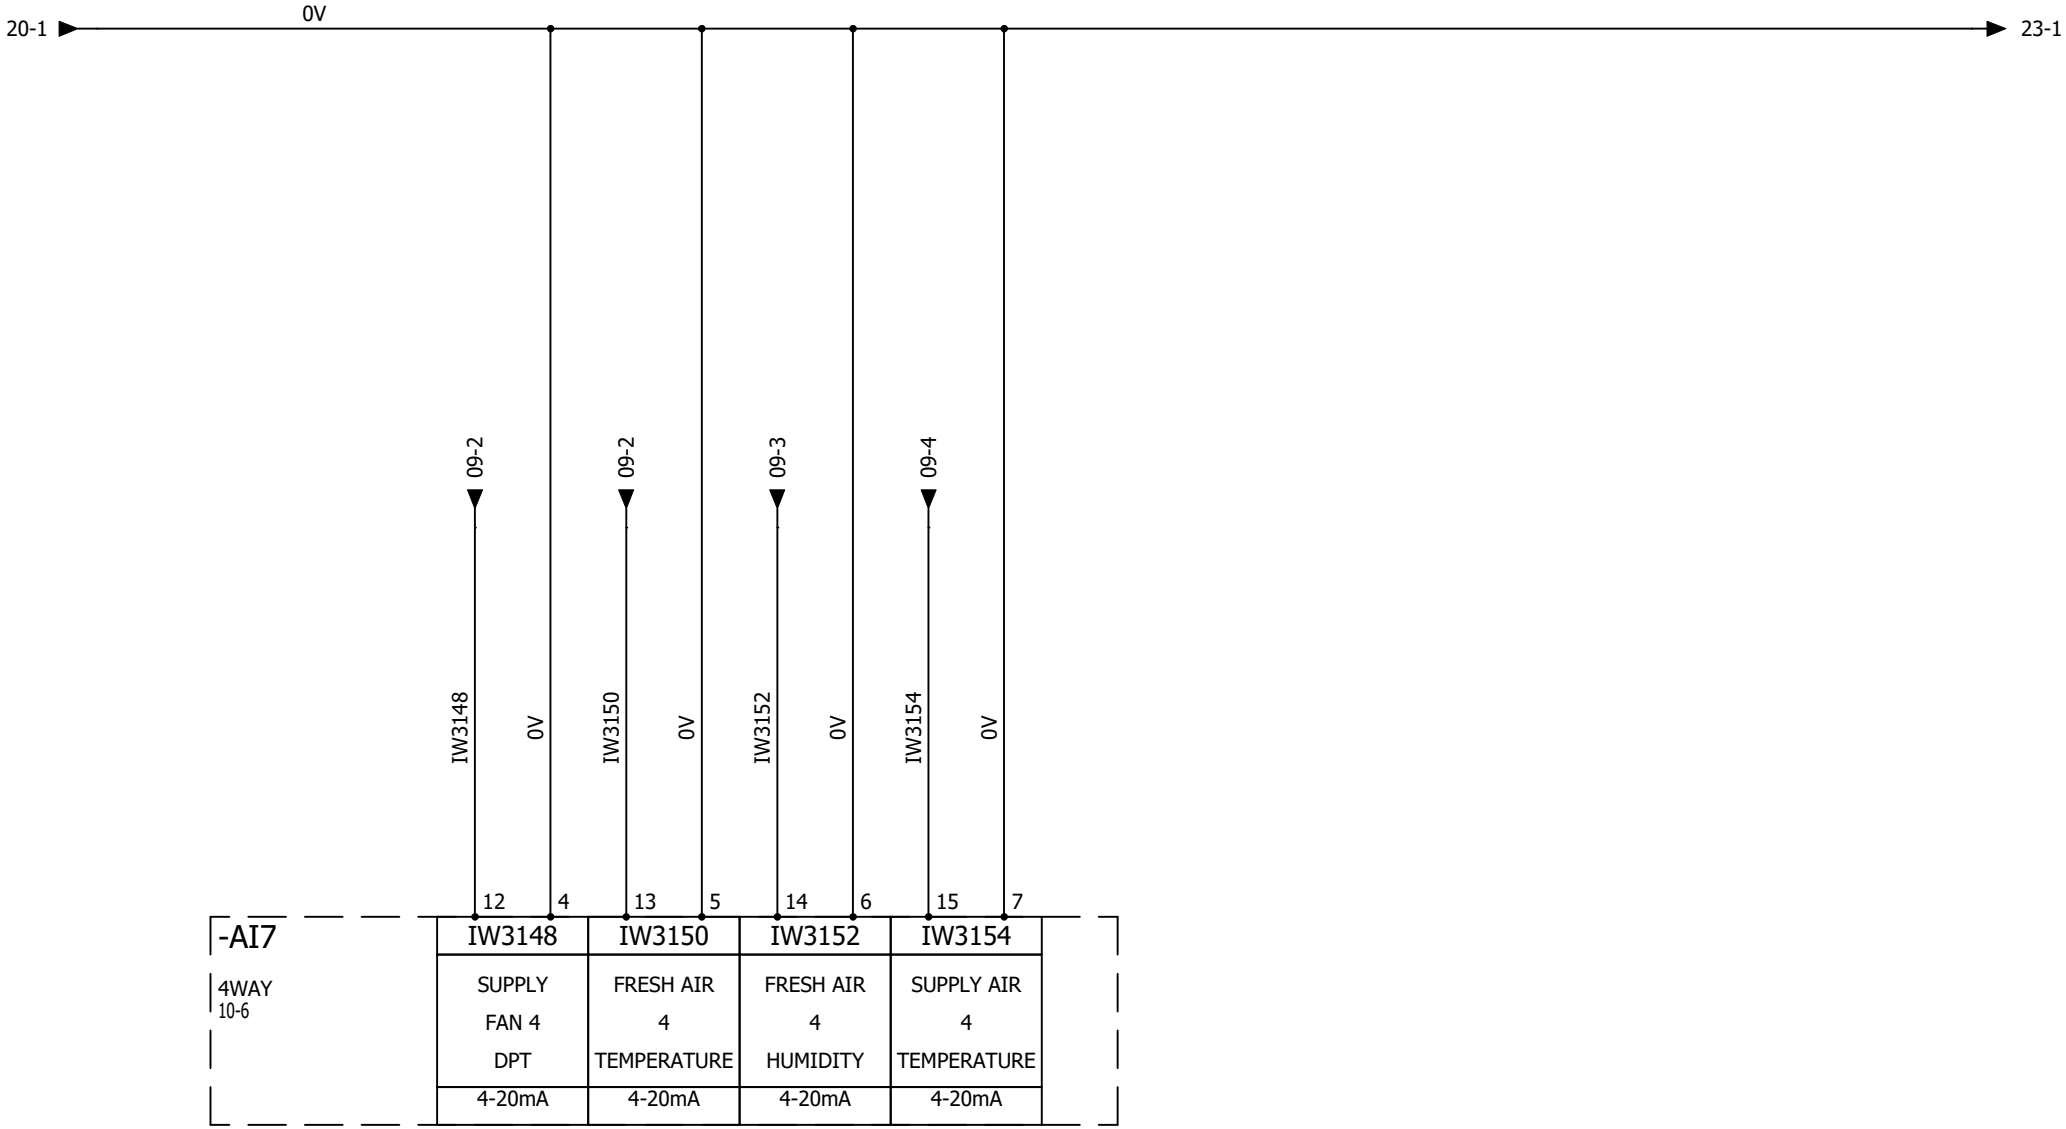

1	2	3	4	5	6	7	8	9	10

AAC Technical Services Ltd
Unit 2, Brunel Business Court
Brunel Way, Thetford, Norfolk IP24 1HP

CONTRACT: AIRBLAST - SeAH - VENTHERM 2648

BOOTH 3
ANALOGUE INPUTS 7

LOCATION: +L4

BOOTH 3 REMOTE PANEL

REV.	DATE	NAME	CHANGES
0	16/10/2026	TW	

User data 1

User data 2

REVISION 0

SCHEME 21

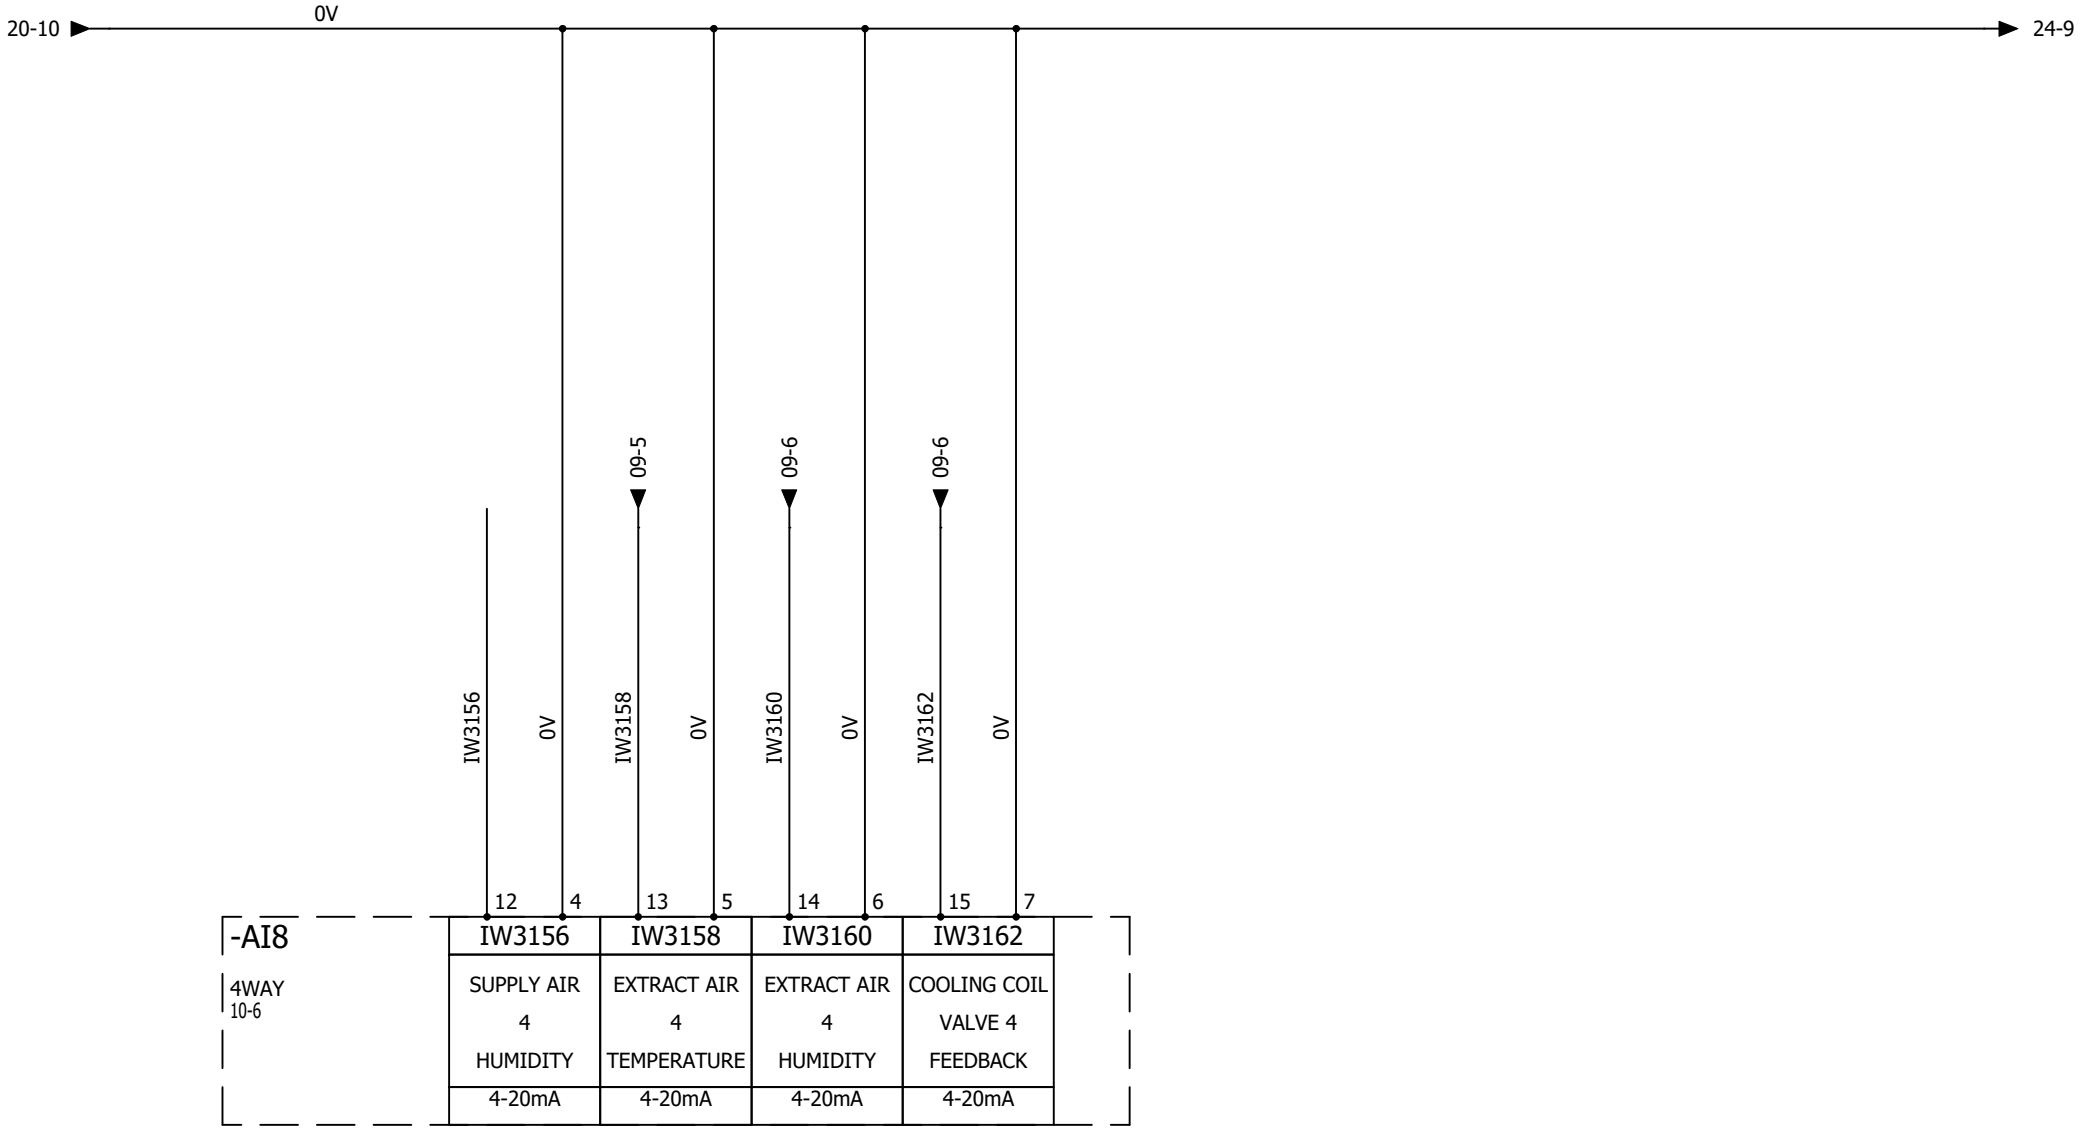

1	2	3	4	5	6	7	8	9	10

AAC Technical Services Ltd
Unit 2, Brunel Business Court
Brunel Way, Thetford, Norfolk IP24 1HP

CONTRACT: AIRBLAST - SeAH - VENTHERM 2648

BOOTH 3
ANALOGUE INPUTS 8

LOCATION: +L4

BOOTH 3 REMOTE PANEL

REV.	DATE	NAME	CHANGES
0	16/10/2026	TW	

User data 1

User data 2

REVISION 0

SCHEME 22

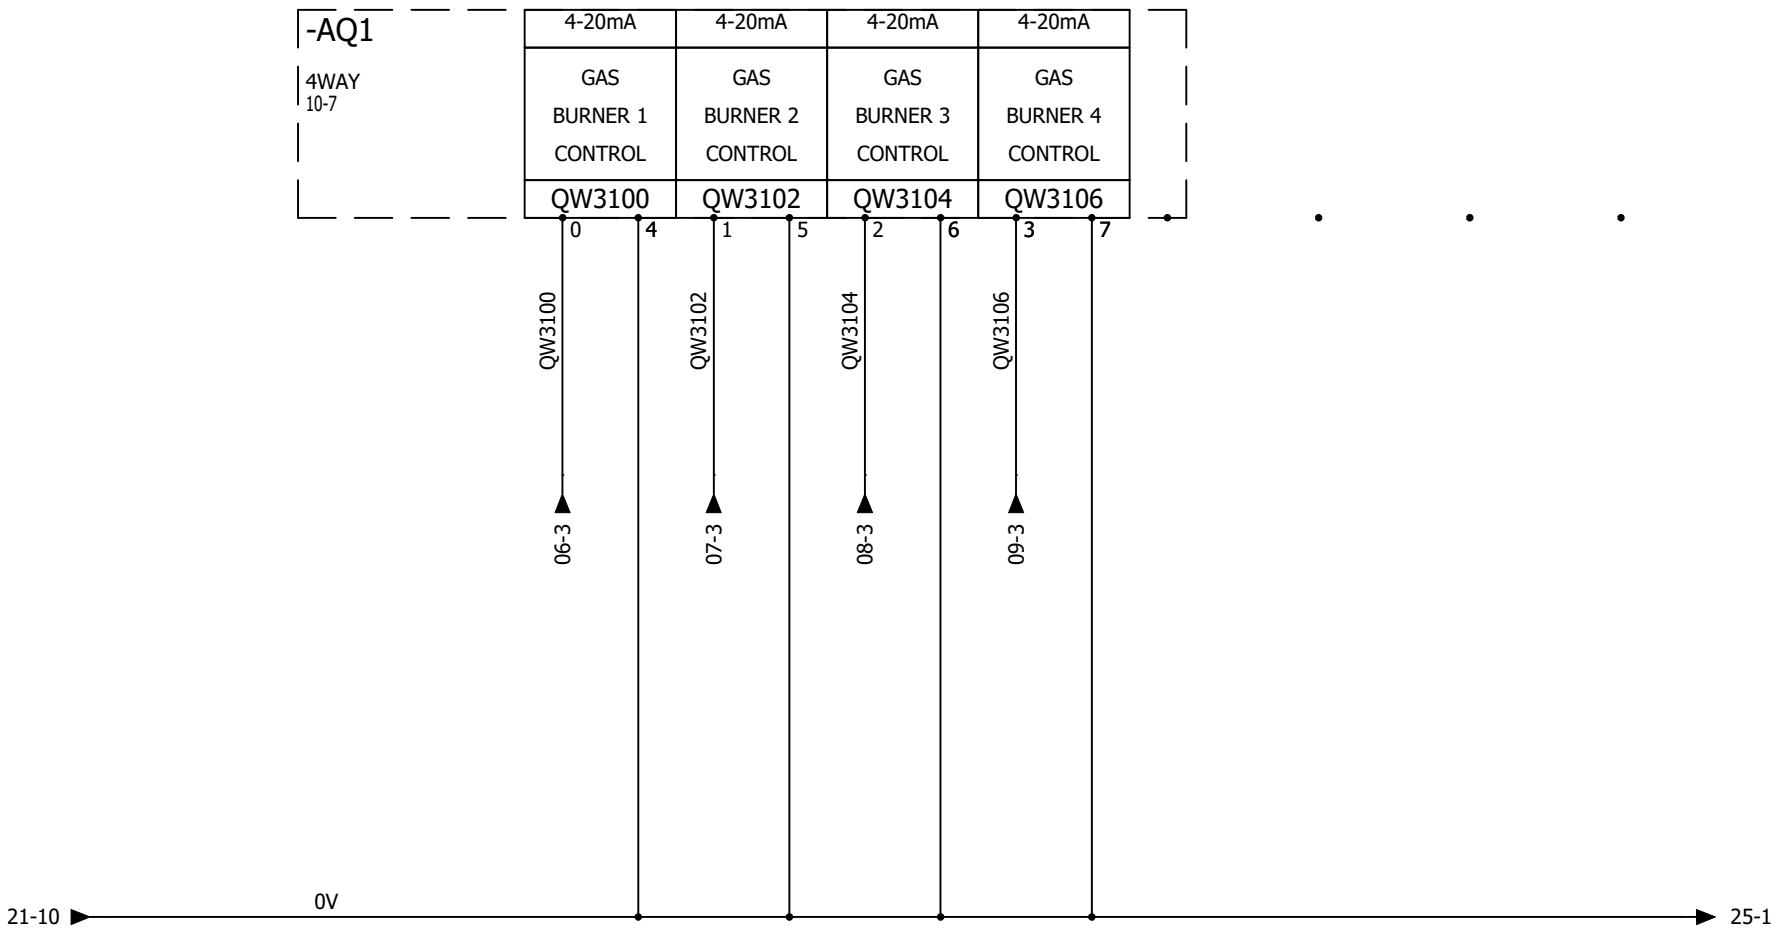

AAC Technical Services Ltd Unit 2, Brunel Business Court Brunel Way, Thetford, Norfolk IP24 1HP	BOOTH 3 ANALOGUE OUTPUTS 1		REVISION 0
CONTRACT: AIRBLAST - SeAH - VENTHERM 2648	LOCATION: +L4	BOOTH 3 REMOTE PANEL	SCHEME 23

REV.	DATE	NAME	CHANGES
0	16/10/2026	TW	

User data 1

User data 2

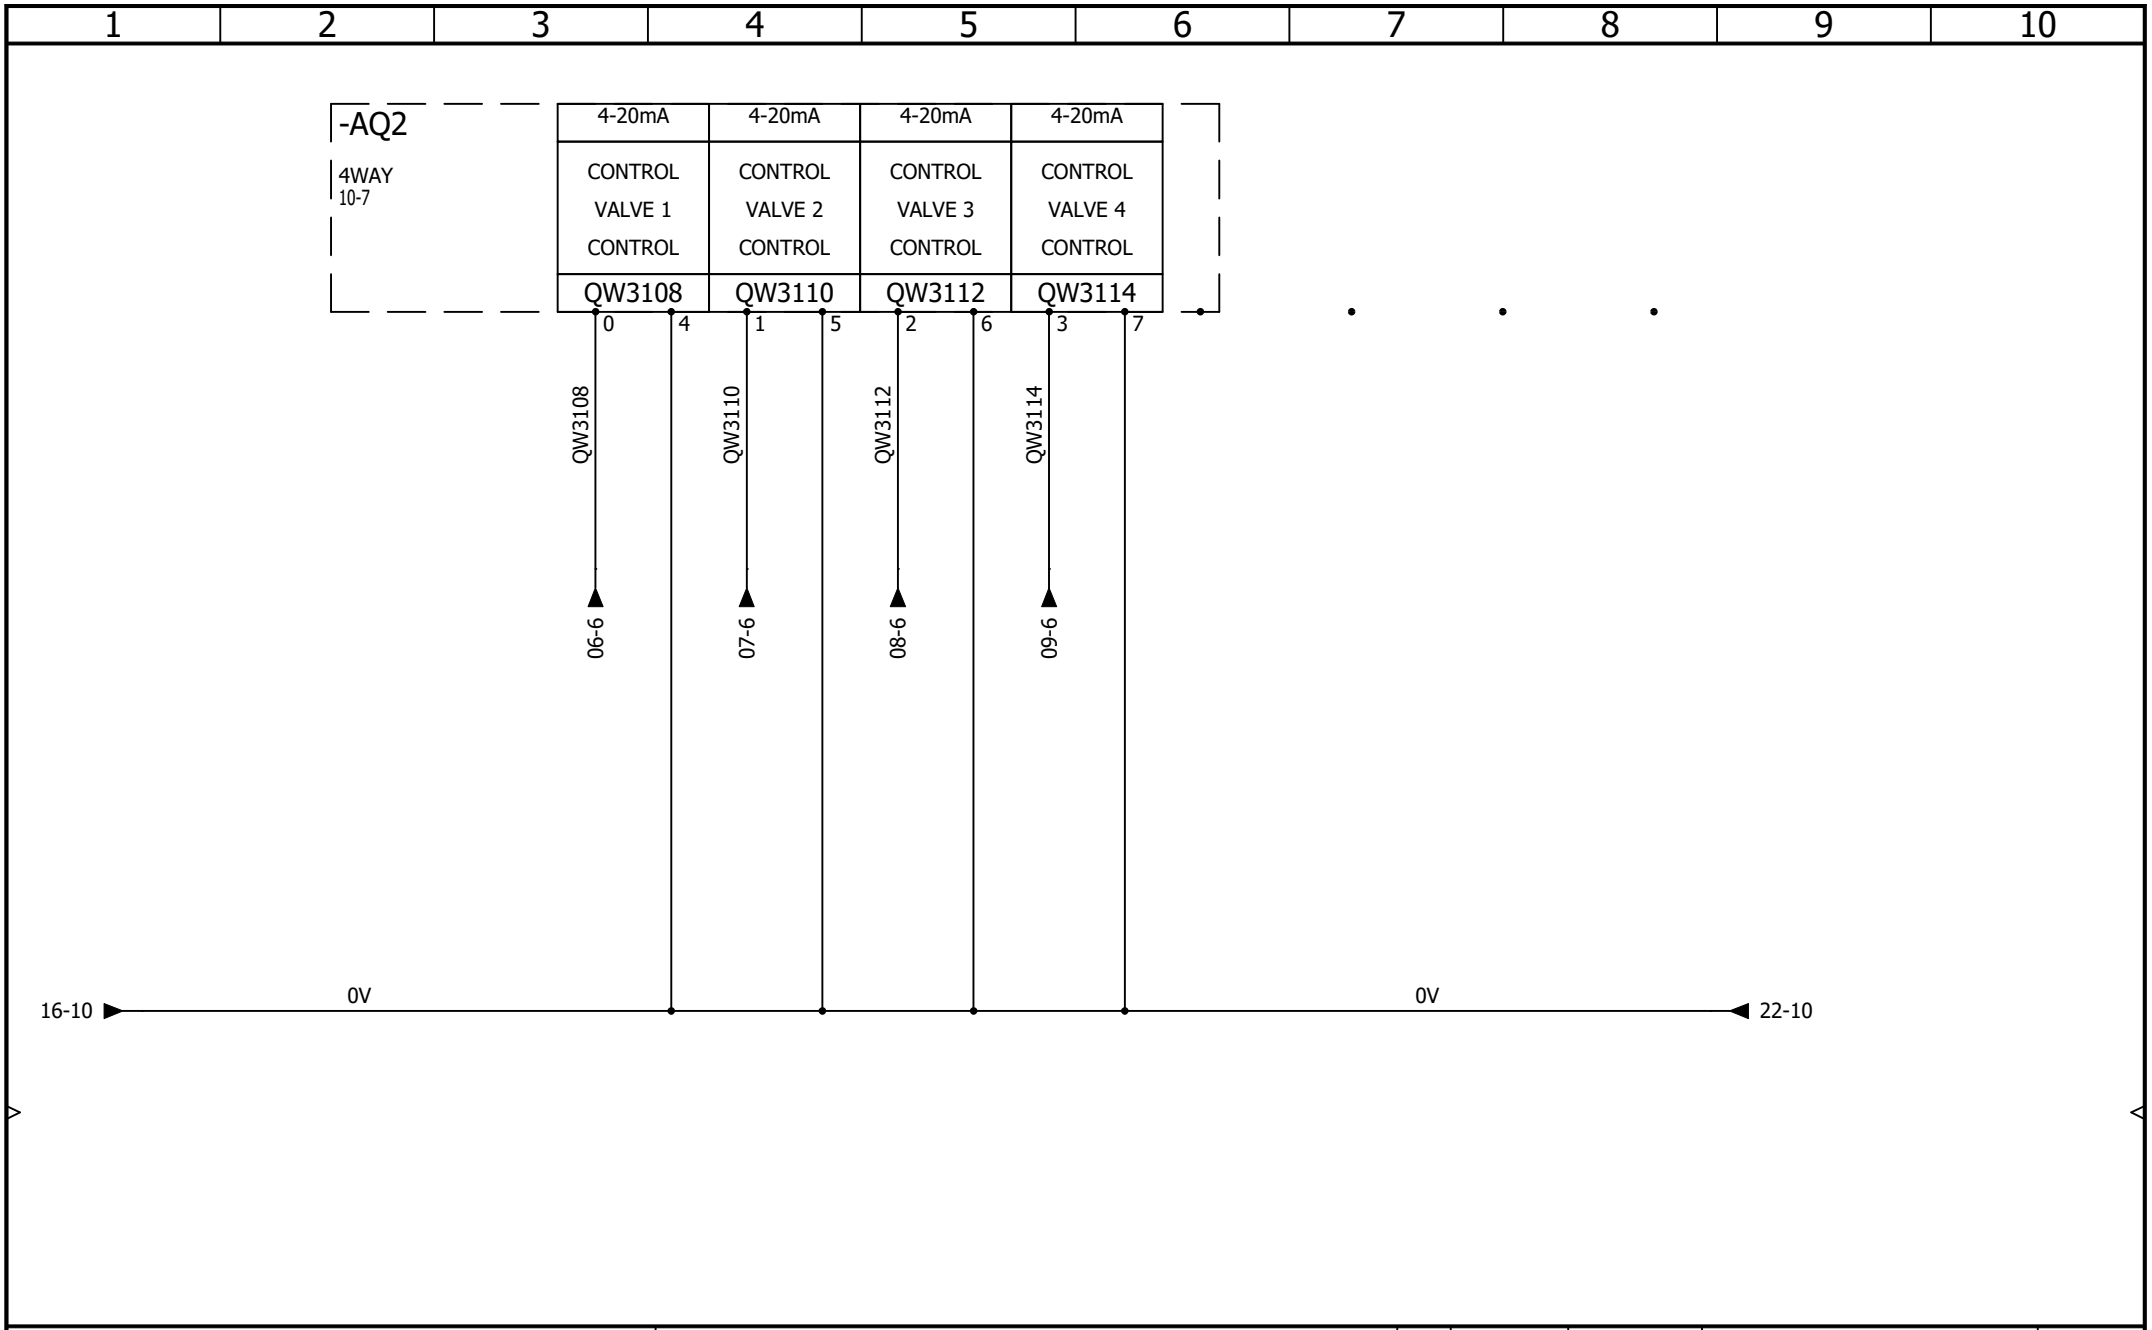

AAC Technical Services Ltd
Unit 2, Brunel Business Court
Brunel Way, Thetford, Norfolk IP24 1HP

CONTRACT: AIRBLAST - SeAH - VENTHERM 2648

BOOTH 3
ANALOGUE OUTPUTS 2

LOCATION: +L4 BOOTH 3 REMOTE PANEL

REV.	DATE	NAME	CHANGES
0	16/10/2026	TW	

User data 1

User data 2

REVISION 0

SCHEME 24

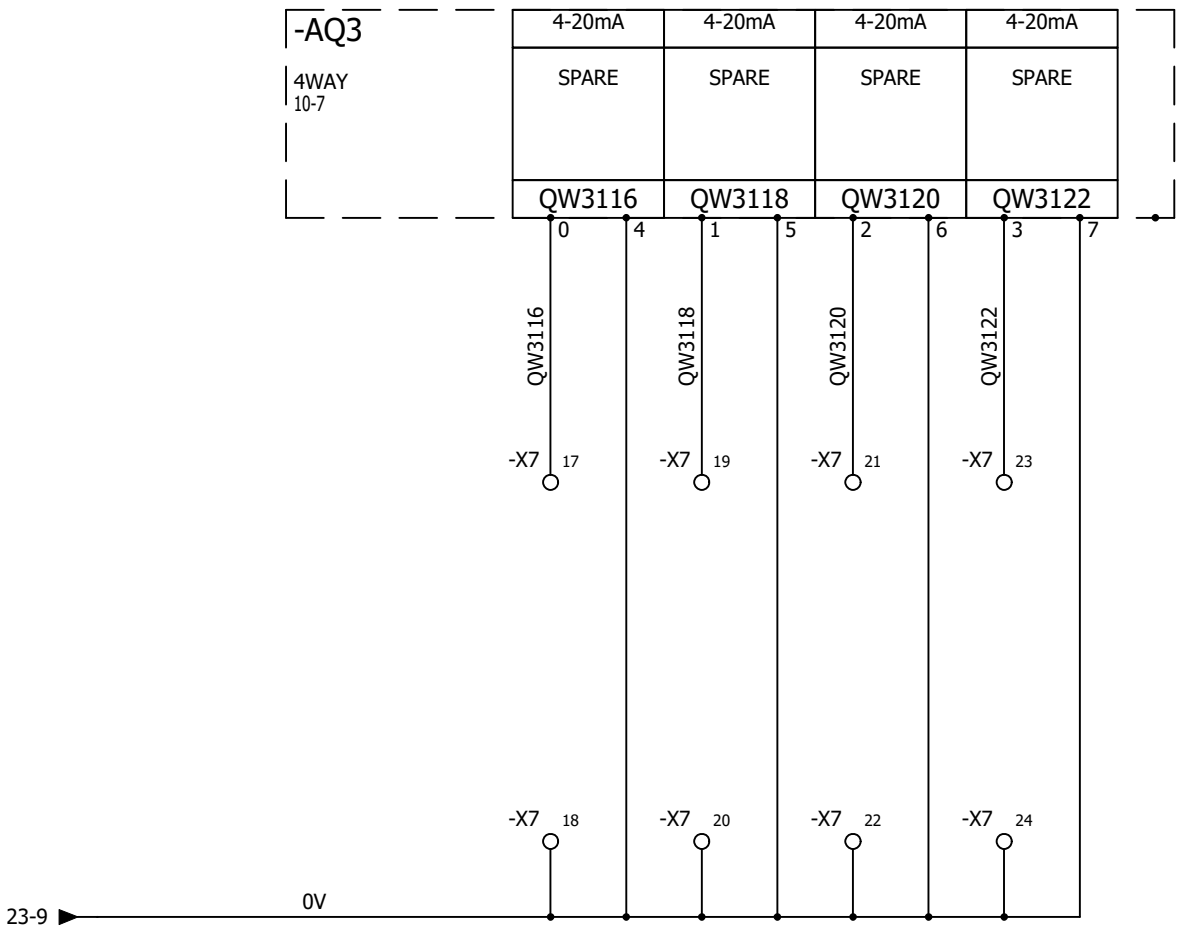

AAC Technical Services Ltd	BOOTH 3
Unit 2, Brunel Business Court	ANALOGUE OUTPUTS 3
Brunel Way, Thetford, Norfolk IP24 1HP	
CONTRACT: AIRBLAST - SeAH - VENTHERM 2648	LOCATION: +L4 BOOTH 3 REMOTE PANEL

REV.	DATE	NAME	CHANGES
0	16/10/2026	TW	

User data 1

User data 2

REVISION 0

SCHEME 25