1	2	3	4	5	6	7	8	9	10

SWITCH FLOOR

TEST BOX

AAC Technical Services Ltd
Unit 2, Brunel Business Court
Brunel Way, Thetford, Norfolk IP24 1HP

SWITCH FLOOR - TEST BOX
Cover page

REV.	DATE	NAME	CHANGES
0	21/09/2026	Paul Clarke	

REVISION 0

SCHEME 01

CONTRACT: HARLEQUIN - TEST BOX

LOCATION: +L1 Main electrical closet

User data 1

User data 2

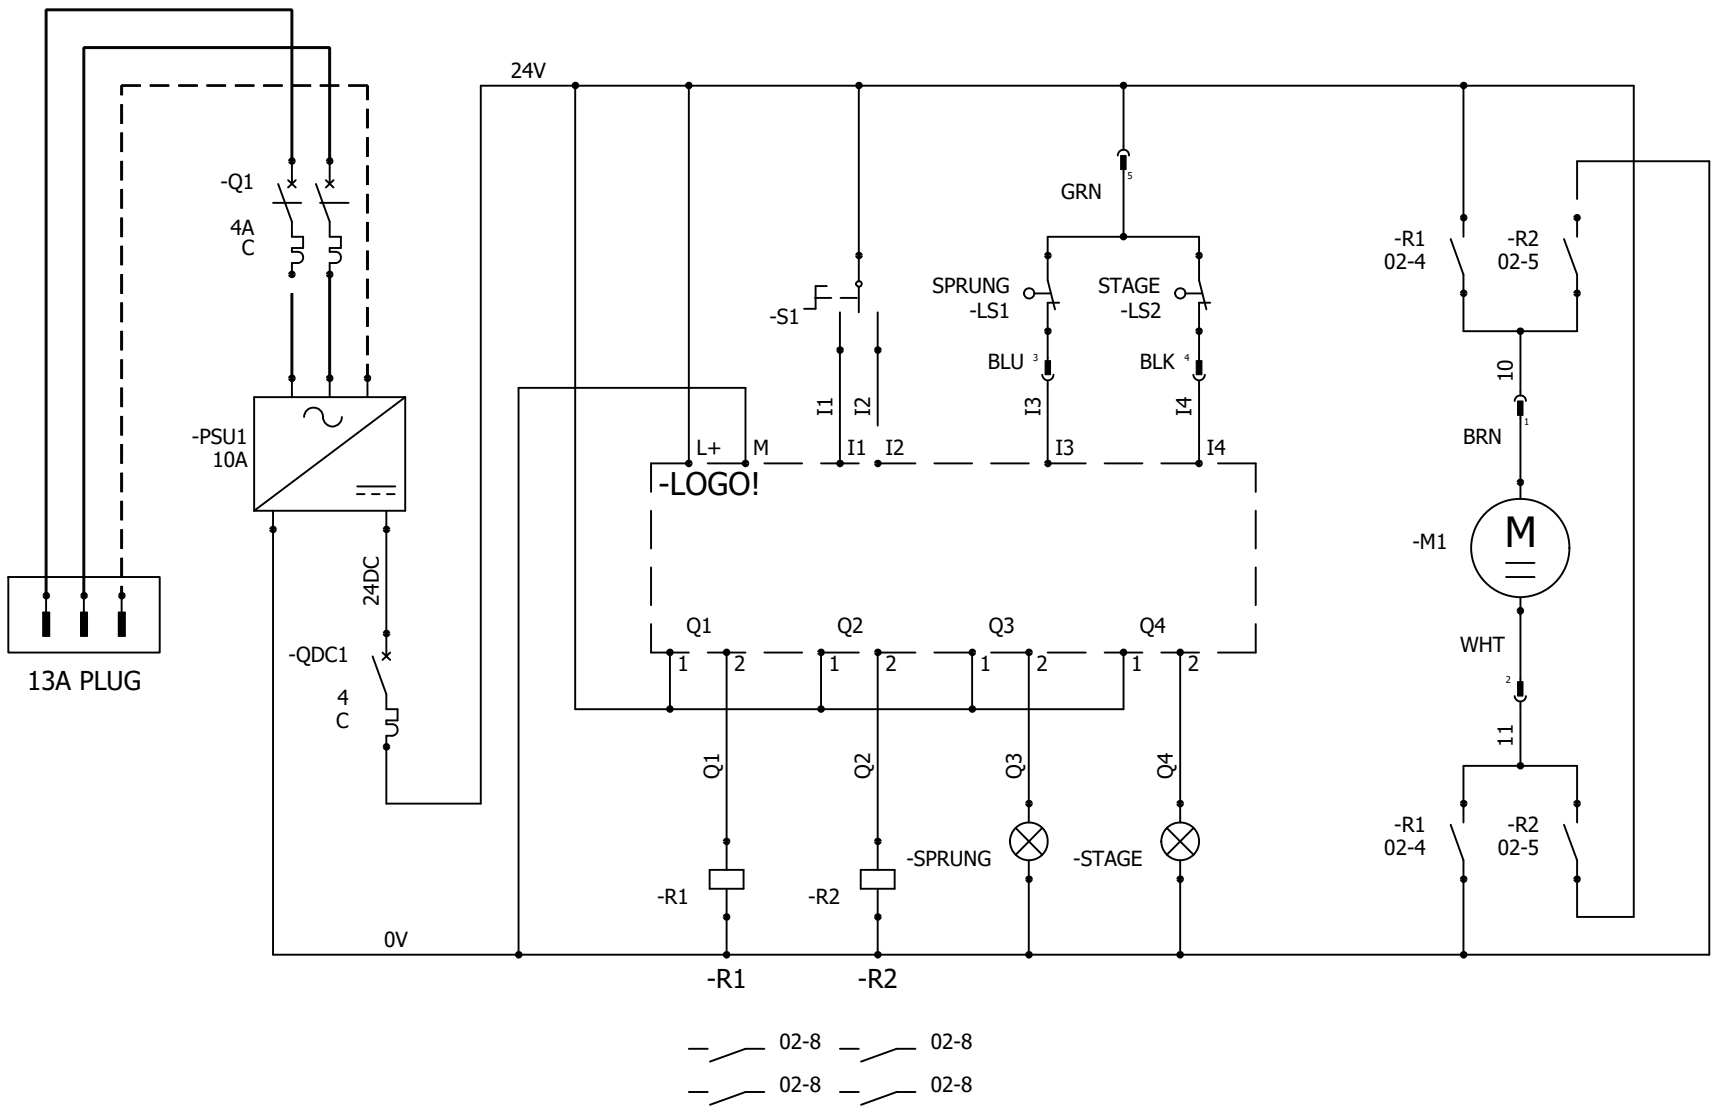

1	2	3	4	5	6	7	8	9	10

AAC Technical Services Ltd
Unit 2, Brunel Business Court
Brunel Way, Thetford, Norfolk IP24 1HP

SWITCH FLOOR - TEST BOX

Electrical scheme

REV.	DATE	NAME	CHANGES
0	21/09/2026	Paul Clarke	

REVISION 0

SCHEME 02

CONTRACT: HARLEQUIN - TEST BOX

LOCATION: +L1 Main electrical closet

User data 1

User data 2